




EXISTING PLAN DETAIL
SHOWING AREA WHERE SIGN IS PROPOSED
1:20 @ A1

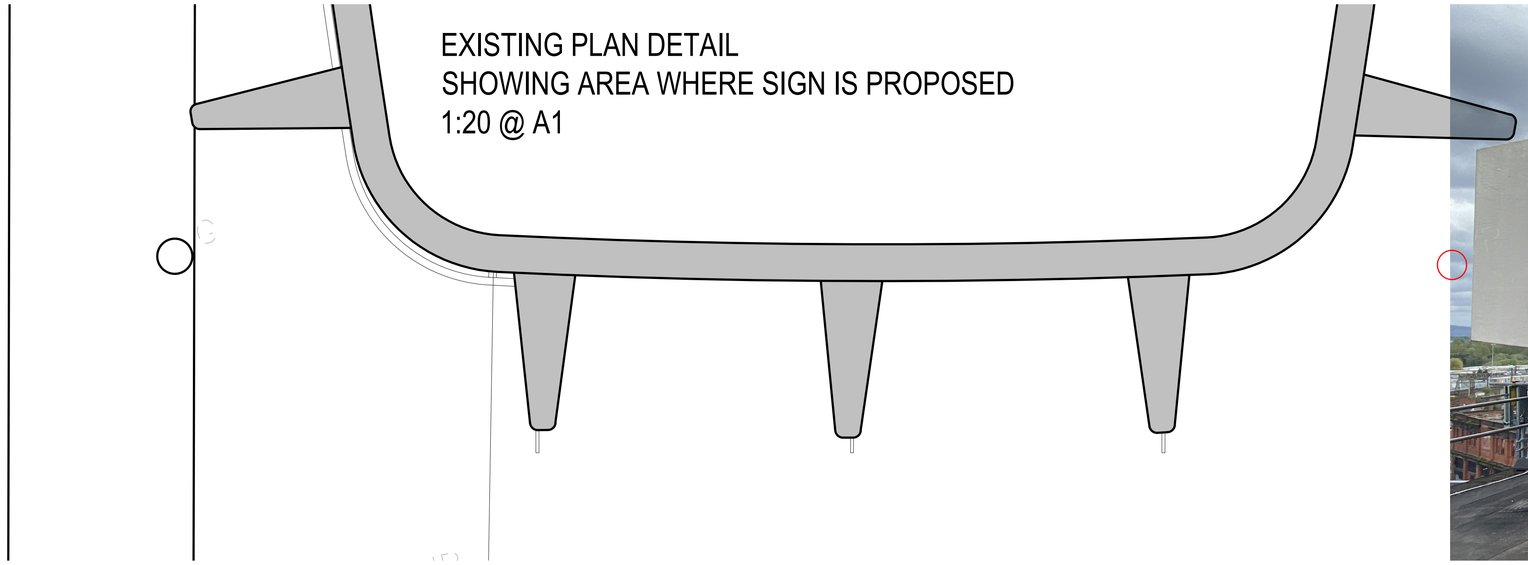


EXISTING PHOTO OF AREA

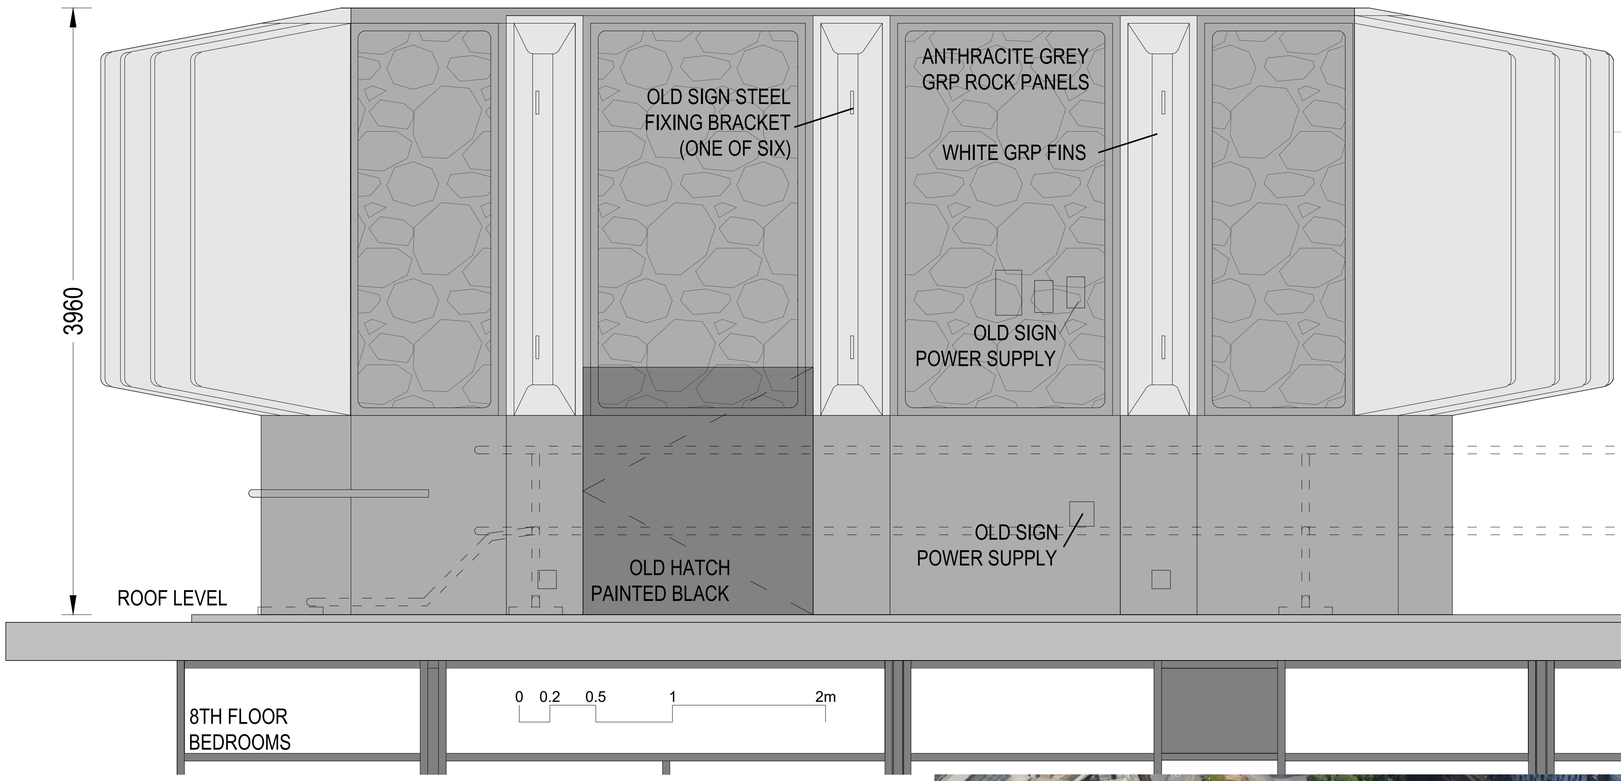

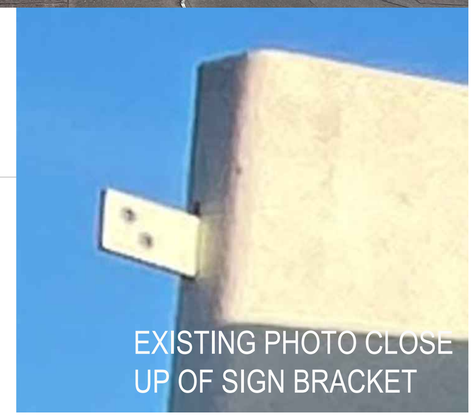

EXISTING PHOTO CLOSE
UP OF SIGN BRACKET

EXISTING ELEVATION DETAIL
SHOWING AREA WHERE SIGN IS PROPOSED
1:20 @ A1

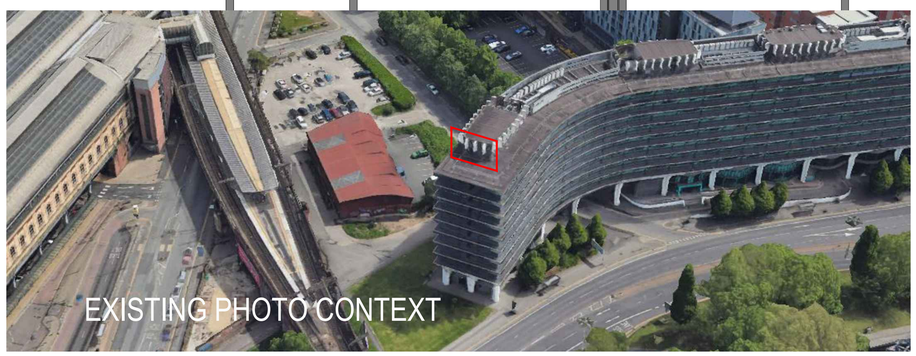

EXISTING PHOTO CONTEXT

Issued for Planning Approval

revision:	date:

client:	project:	drawing:
HAMILTON PYRAMID EUROPE	GATEWAY MANCHESTER LONDON ROAD MANCHESTER, M1 2PG	EXISTING DETAIL ELEVATIONS

project no:	drawing no:	revision:	drawn:	checked:	date:	scale @ A1
7442	PS.406	#	DF		06.12.24	1:20

street design partnership
architecture - urban design - interiors

16 Brewery Yard, Deva City Office Park, Salford, M3 7BB t. **0161 834 7262** e. **info@street-design.net** w. **www.street-design.net**