


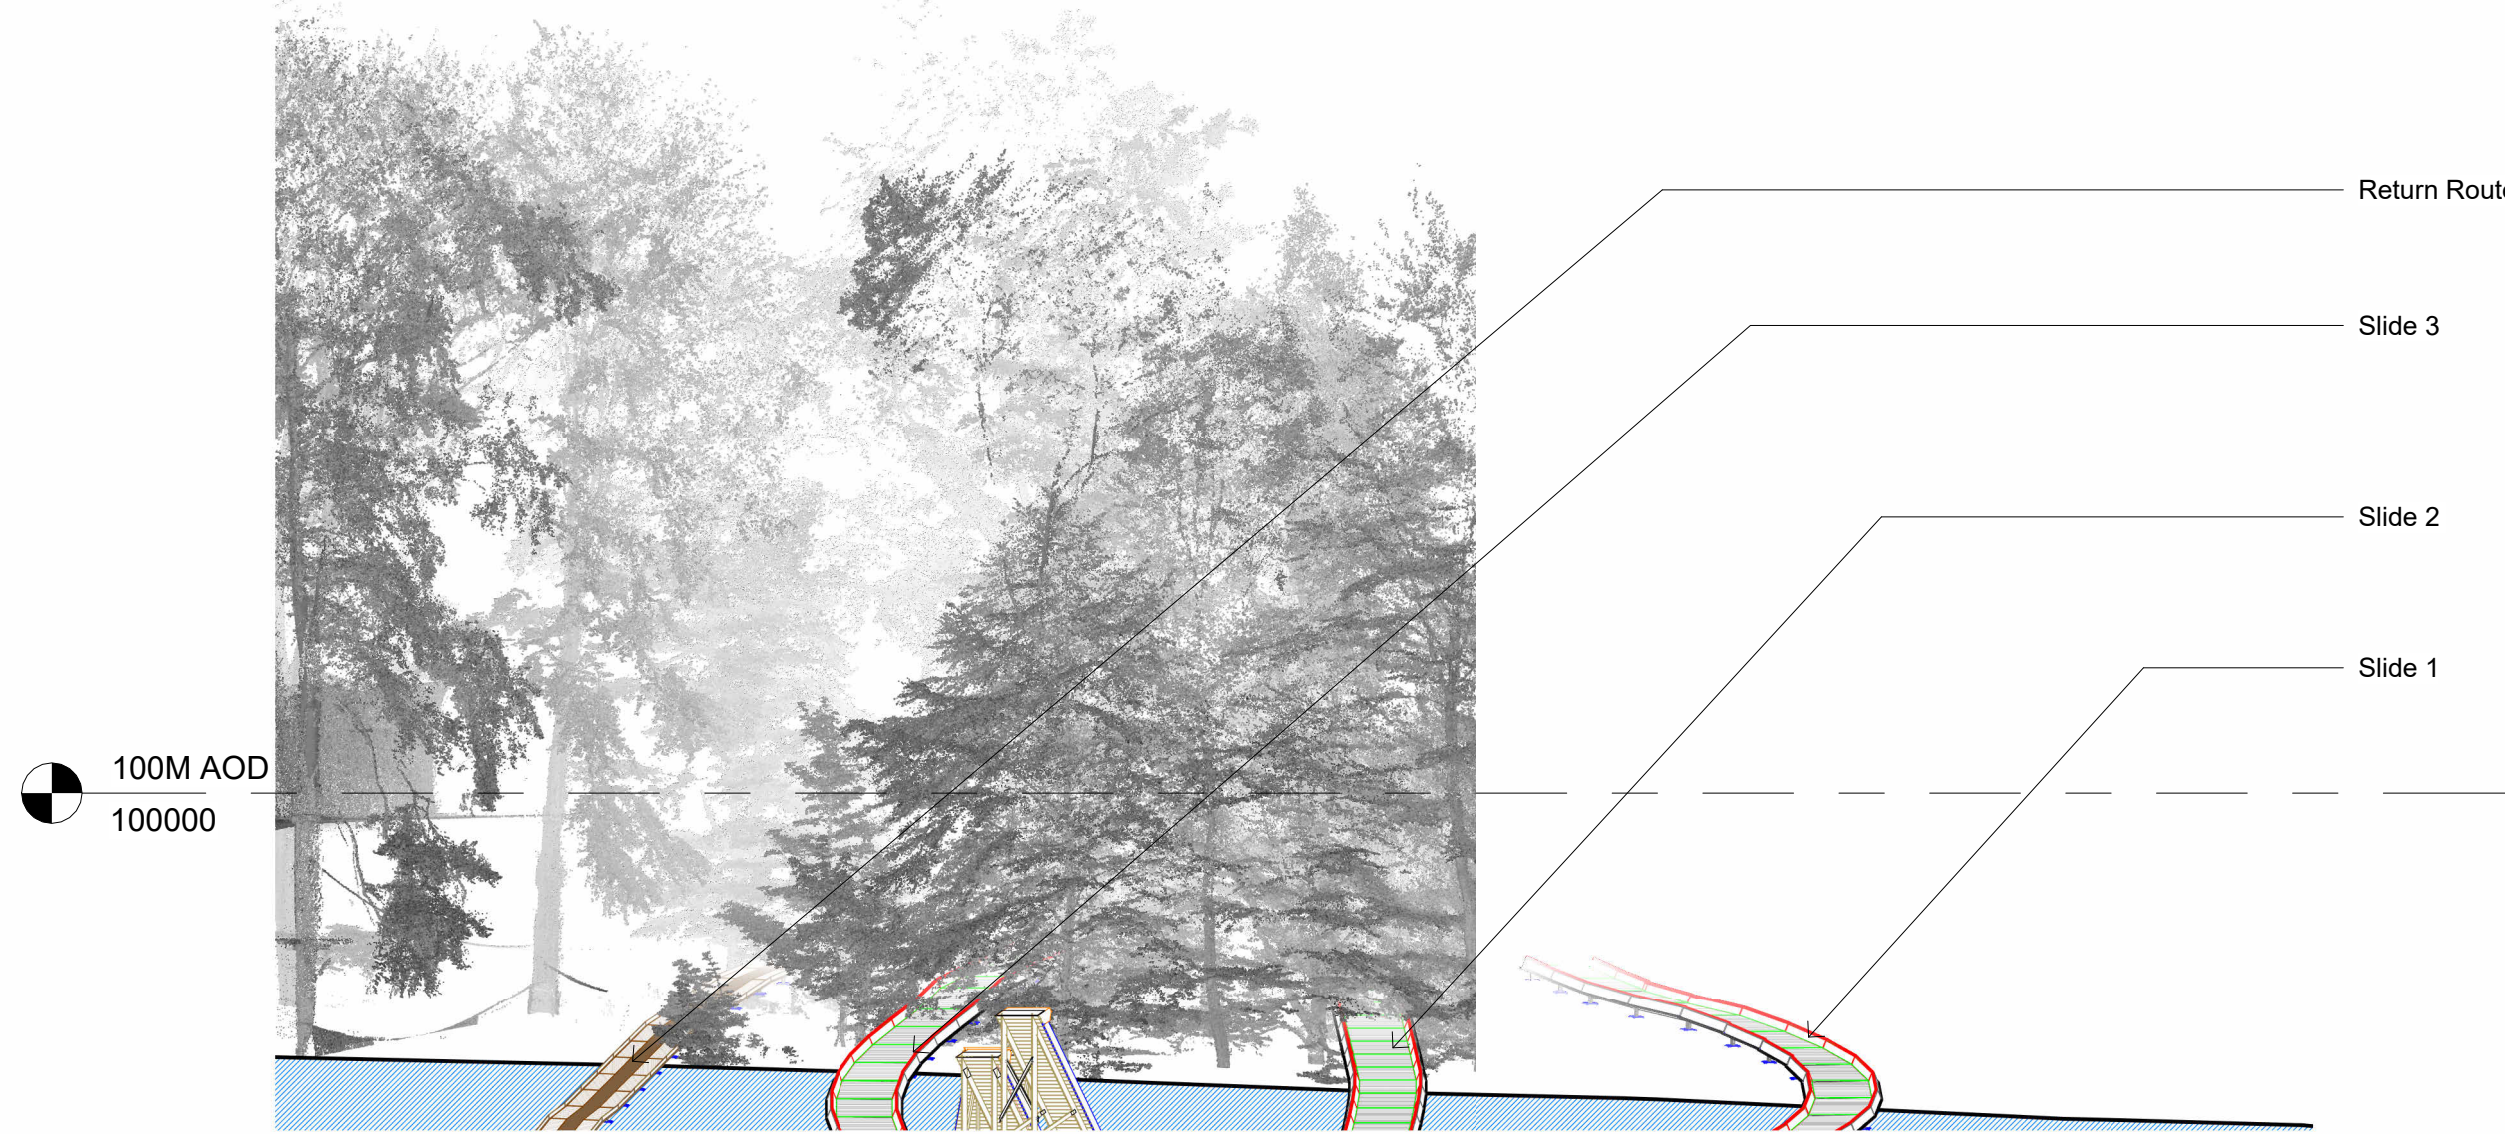


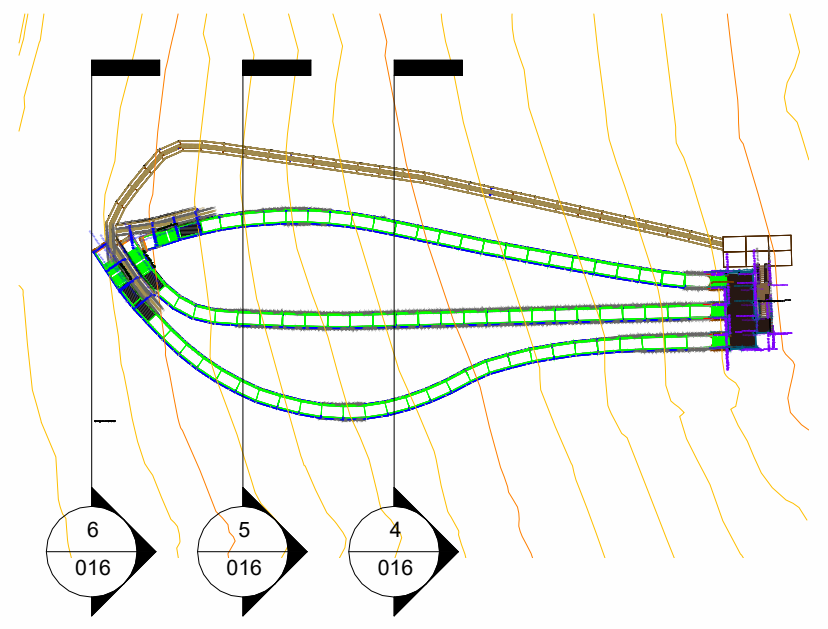


Section 4
1 : 200

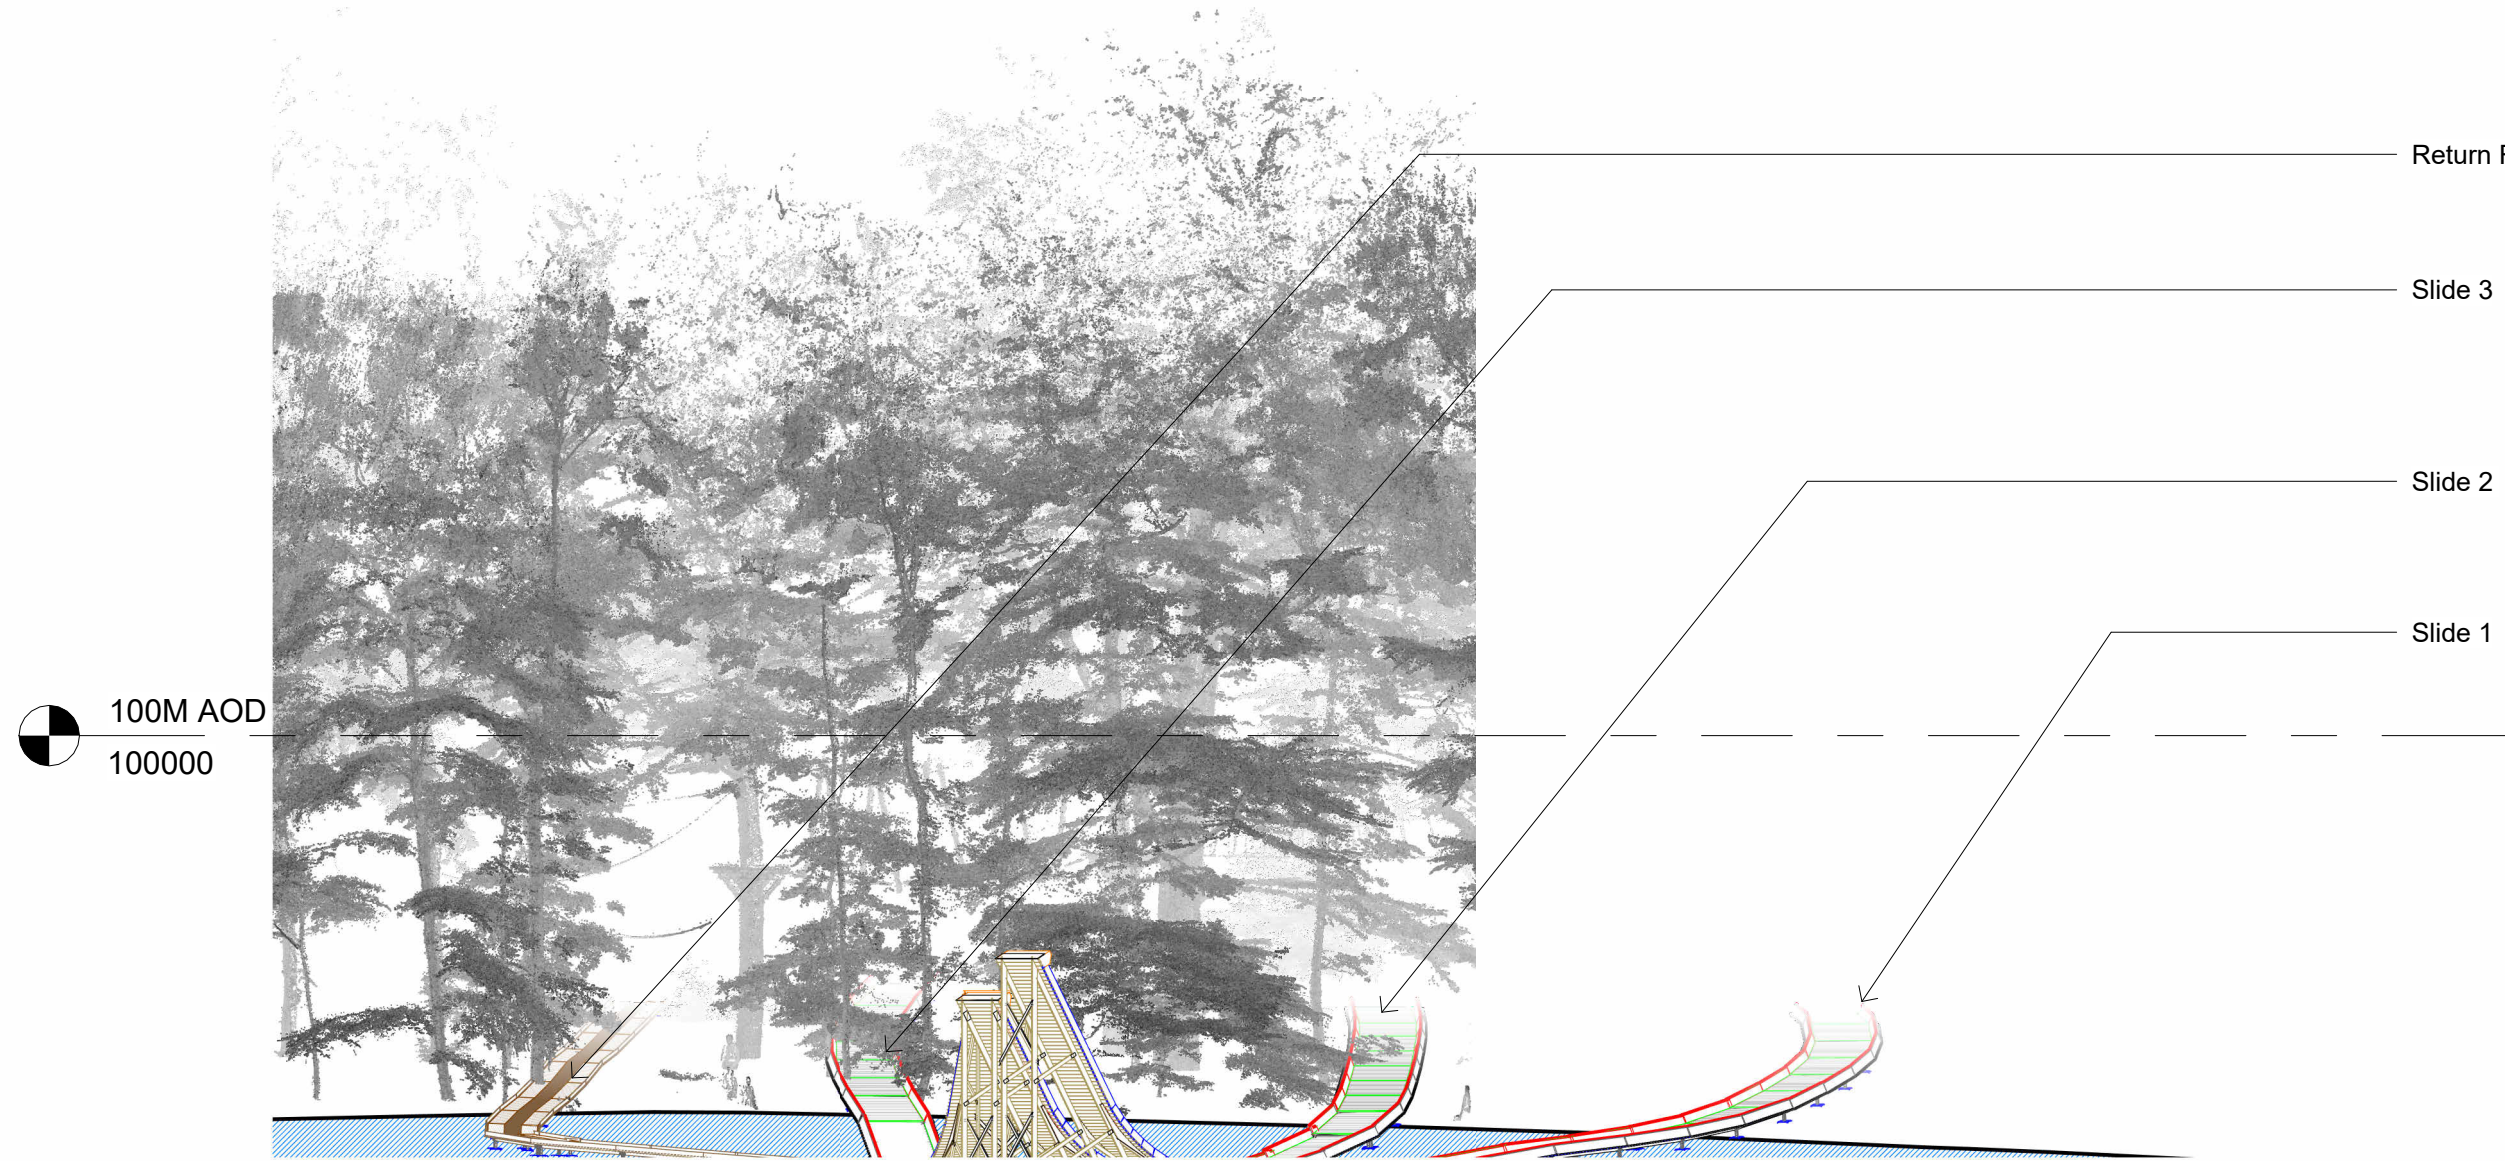

Section 5
1 : 200

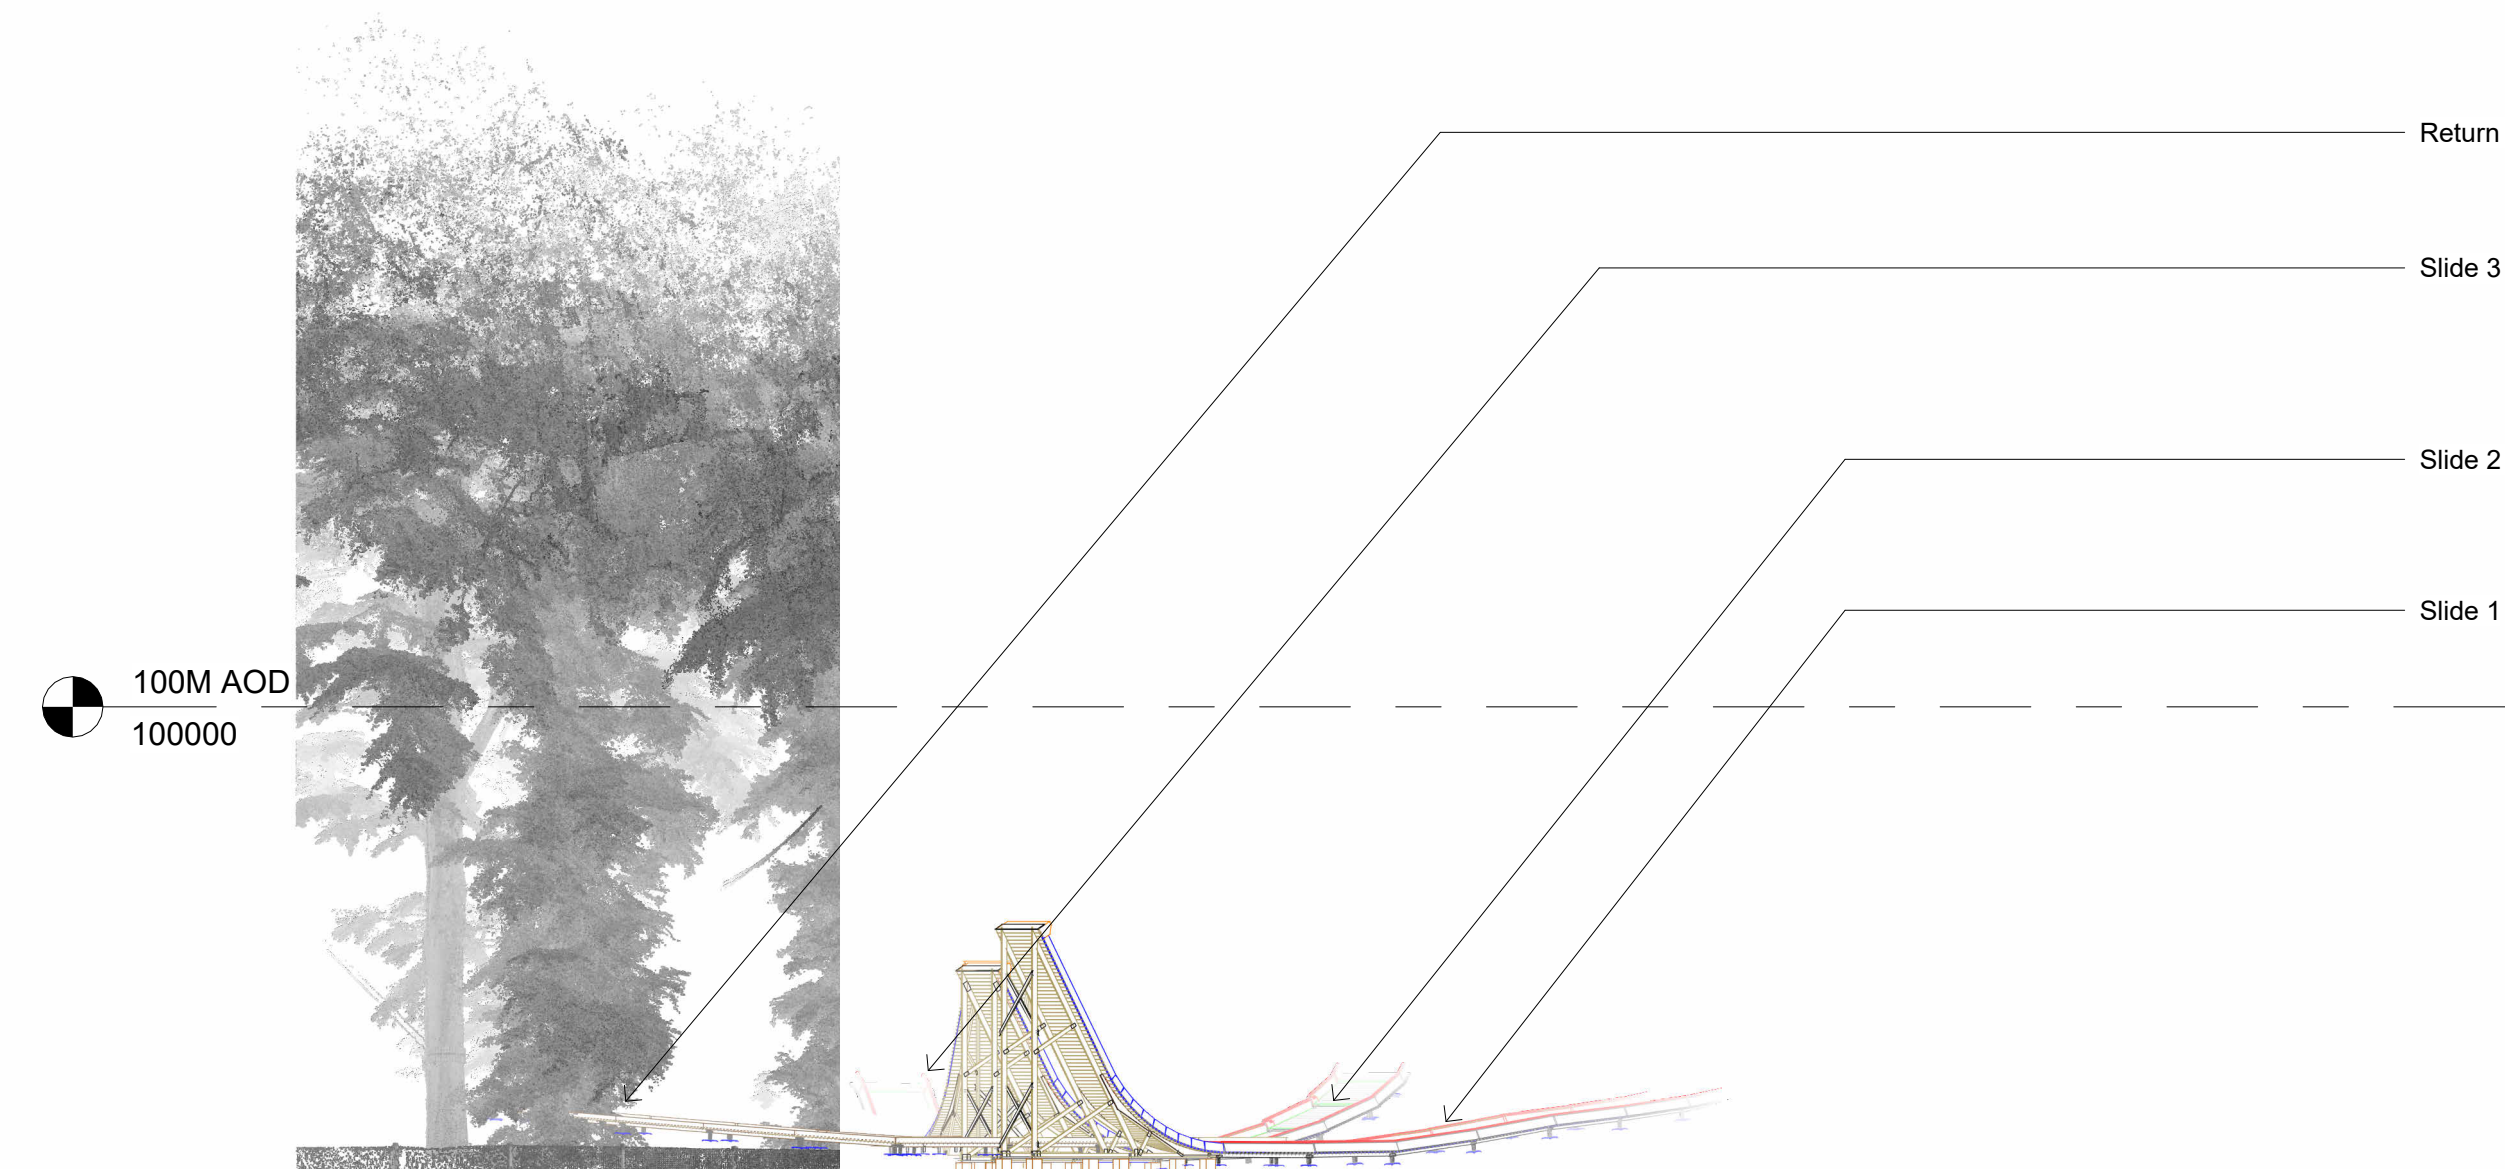

Section 6
1 : 200

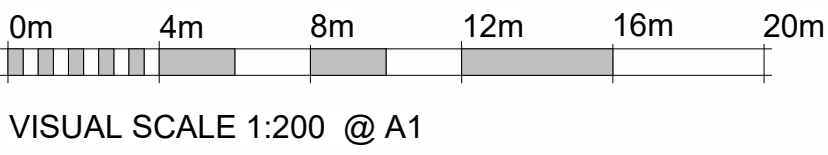

P01	Sections updated to latest layout	12.03.25	BOD
P00	PLANNING ISSUE	01.11.24	BOD
Rev	Description	Date	Issued by



Menai House
Holyhead Road
Llanfairpwll
Anglesey
LL61 5UJ

01248 715006
info@dewis.uk.com
www.dewis.uk.com

Syrfewyr Siartredig Adeiladu
Penseiri Siartredig
Rheolwyr Prosiect
Ymgynghorwyr Pensaernïol
Technolegwyr Pensaernïol Siartredig
Ymgynghorwyr Adeiladau Hanesyddol

Chartered Building Surveyors
Chartered Architects
Project Managers
Architectural Consultants
Chartered Architectural Technologists
Historic Building Consultants

Client



Project

ZIPWORLD MANCHESTER, HEATON PARK

Drawing

PROPOSED SECTIONS 2 OF 2

File No.

D927 - DEW - XX - XX - DR - A - 016 -
PROPOSED SECTIONS 2 OF 2

ORIGIN	DISC.	ZONE	LEVEL	TYPE
DEW	A	XX	XX	DR
Drwg. No.	Rev.	Scale	Drawn by	
016	P01	As indicated	BOD	
Plot Date	Size	Issue Status	Approved by	
25.10.24	A1	PLANNING	DW	

This drawing must be read in conjunction with all related drawings.
All dimensions must be checked and verified on site before commencing
any work or producing shop drawings.
The originator should be notified immediately of any discrepancies.
Only figured dimensions are to be worked to.
This drawing is copyright and remains the property of DEWIS architecture.