
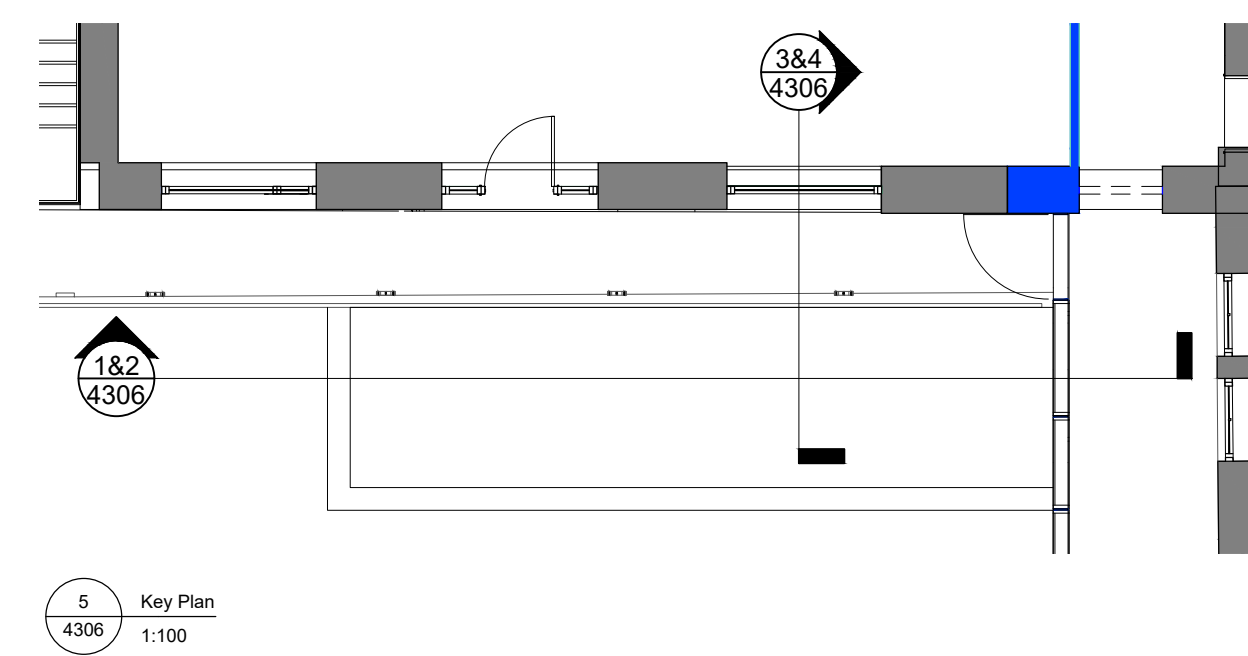


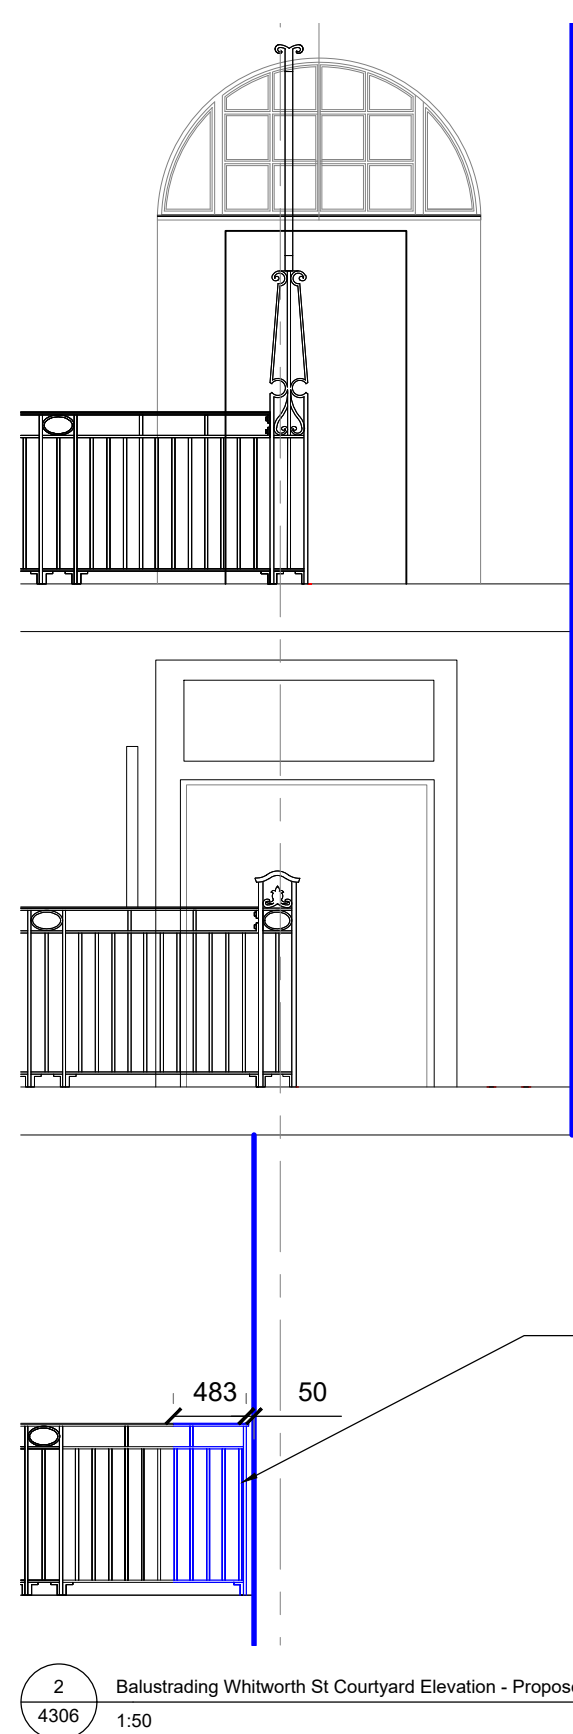

Notes: 30/10/2024 11:44:20



Drawings are based on survey data and may not accurately represent what is physically present.

Do not scale from this drawing. All dimensions are to be verified on site before proceeding with the work.

All dimensions are in millimeters unless noted otherwise.

Purcell shall be notified in writing of any discrepancies.

Key Plan
not to scale

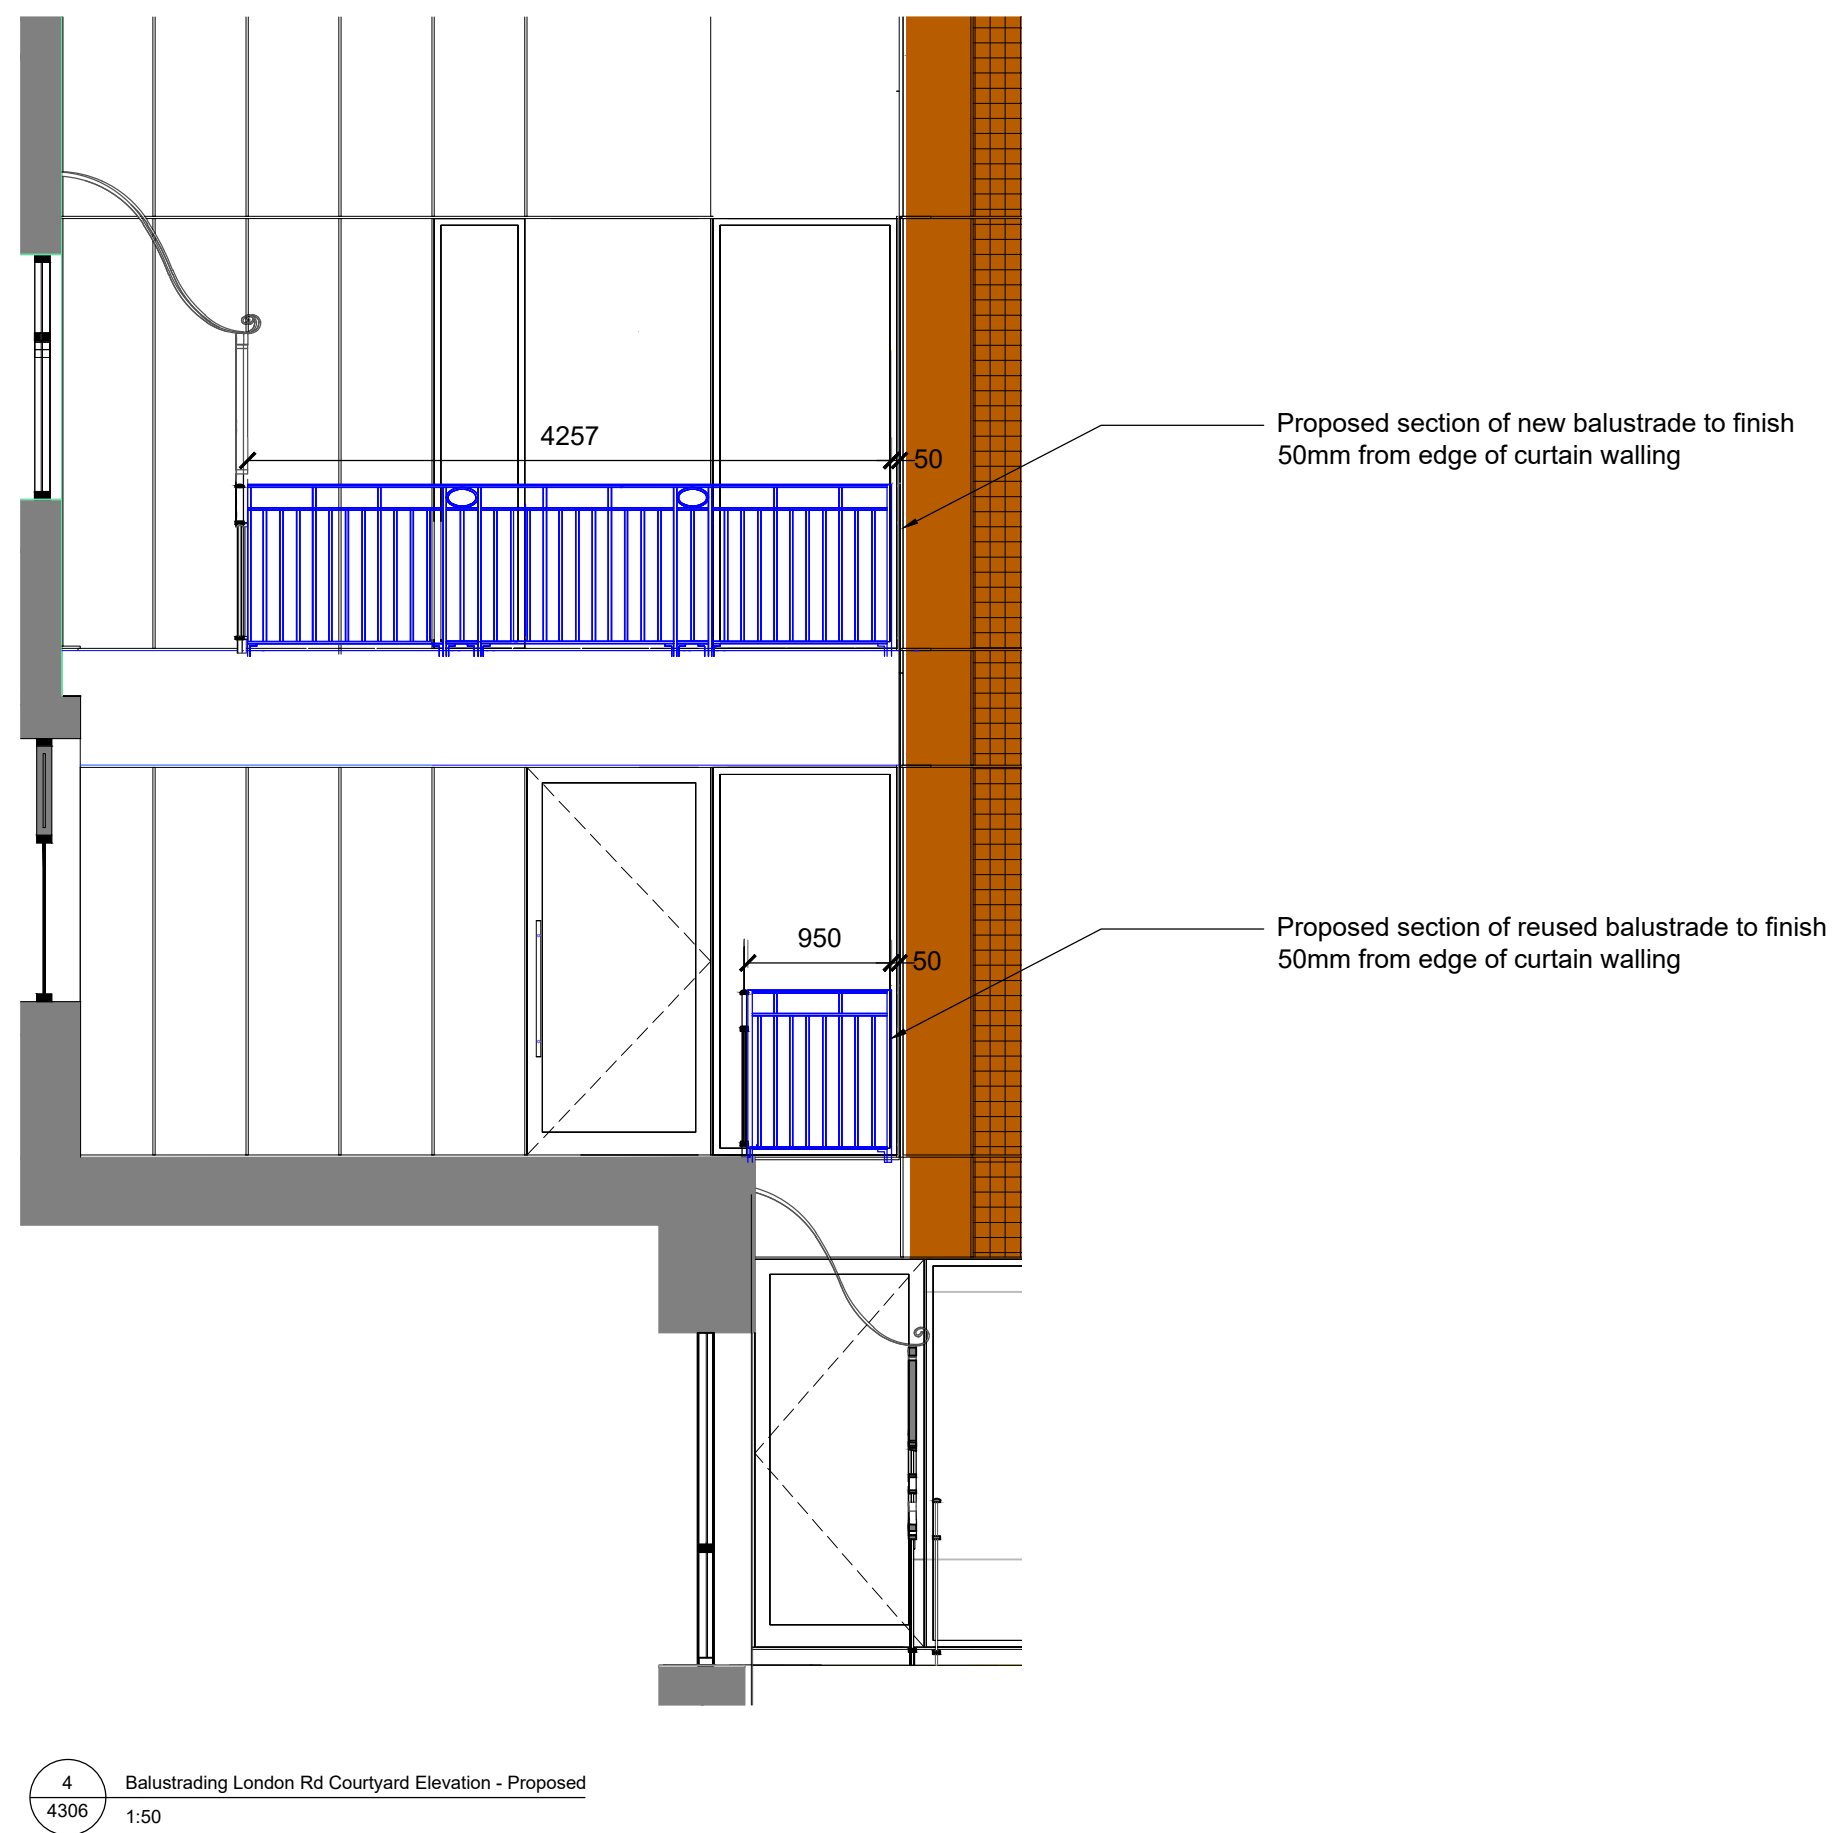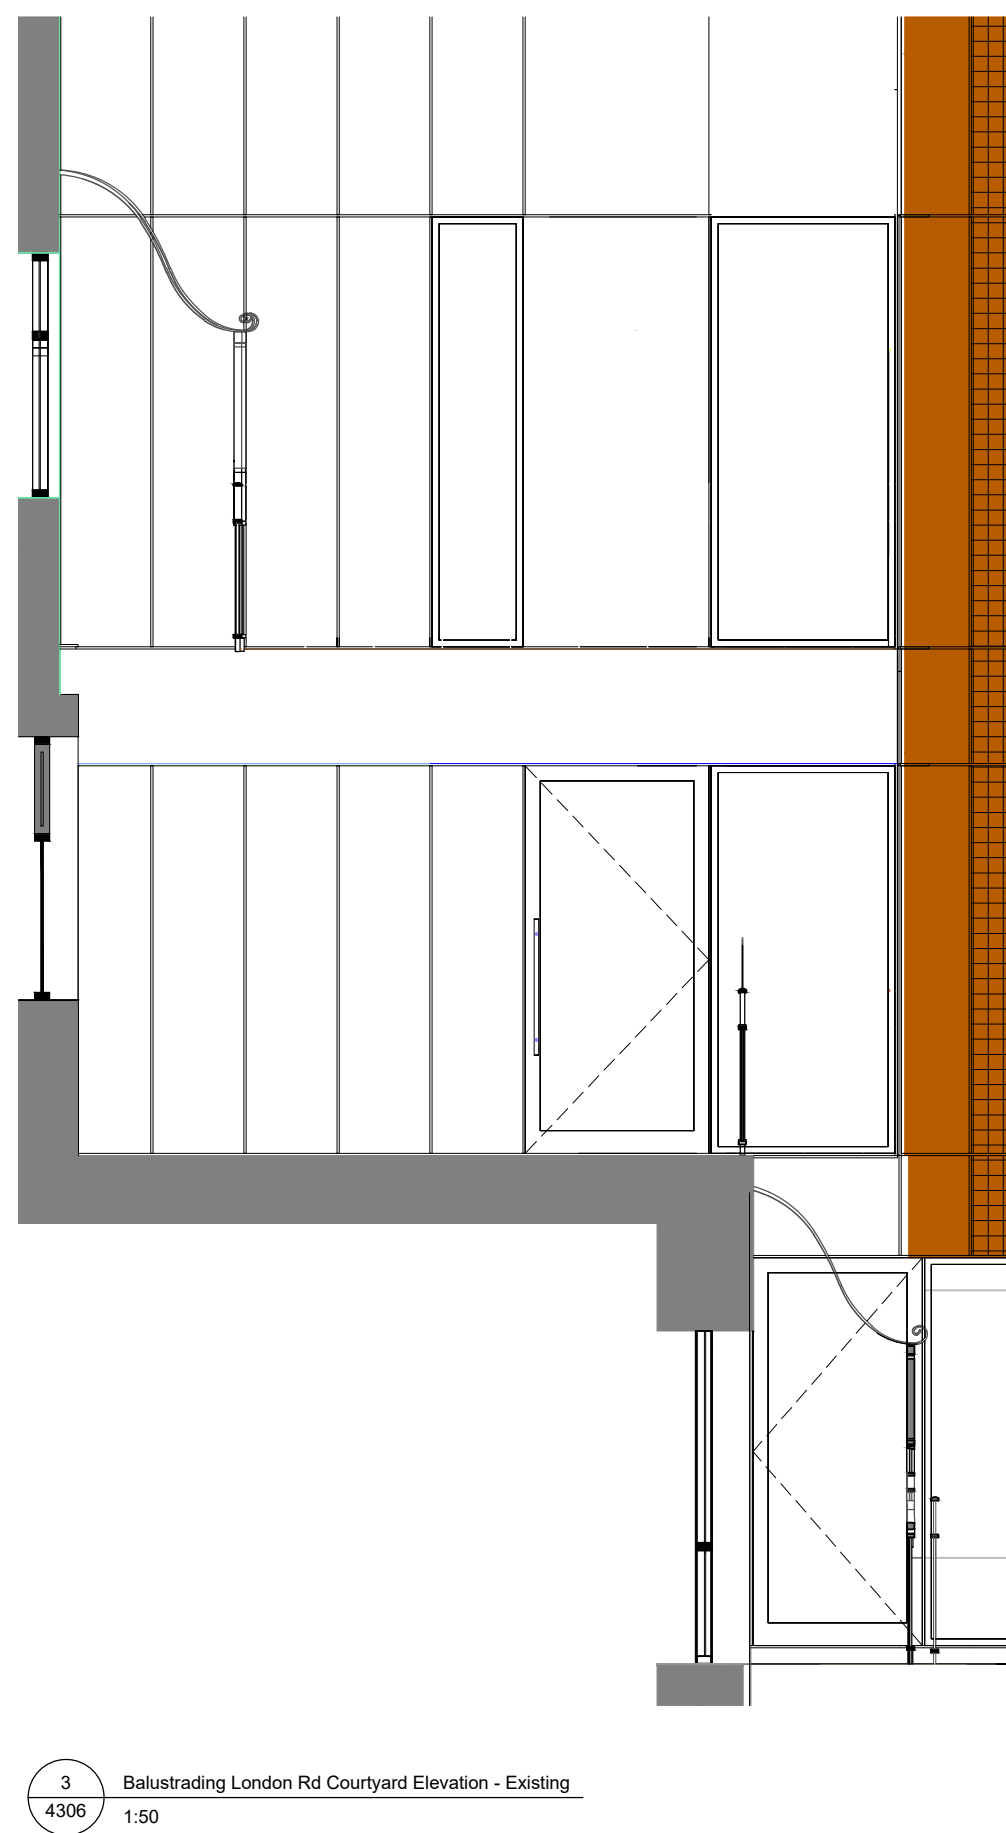

P01	26.09.2024	JL	JPH	First issue
C01	30.10.24	JL	JPH	Previous Status A, now For Construction
REV	DATE	BY	CHK	DESCRIPTION

CLIENT
Allied London

PROJECT
London Road Fire Station

JOB NUMBER
240242



TITLE

Walkway Balustrade to Hotel Facade

Whitworth Street/London Road

SIZE	SCALE	LAST REVISED	DRAWN	CHECKED
A1L	As Indicated	26/09/2024	Jl	JPH
REV	SUITABILITY/REASON FOR ISSUE			
C01	CR - Construction Record			
DRAWING NAME				
LRFS-PUR-00-XX-DR-A-4306				

