Key

denotes LBC application for proposed new fit-out/ installation

landlord areas consented under application 130043/LO/2021

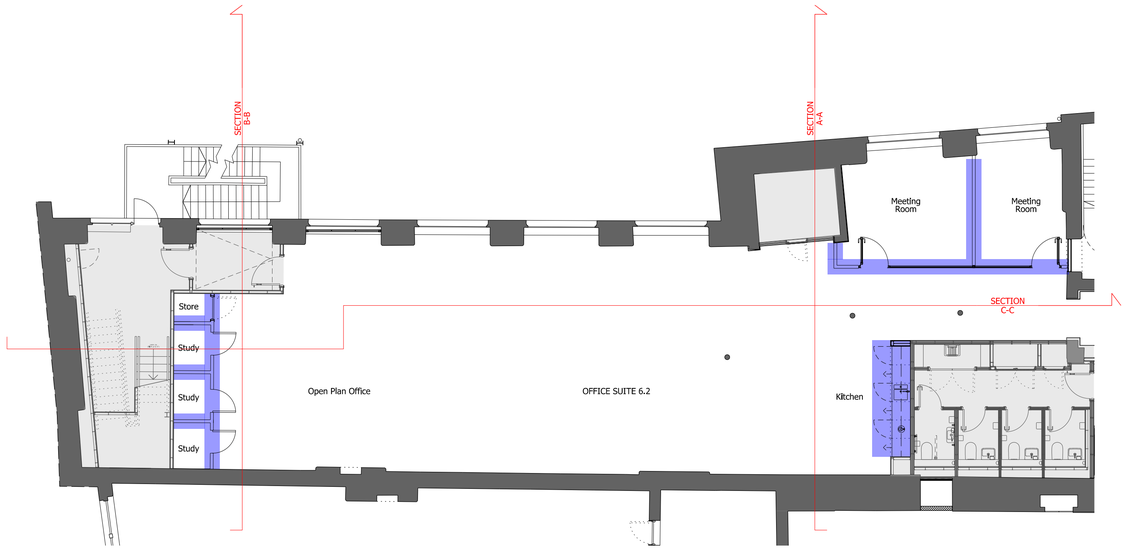

General Arrangement Plan
1:100

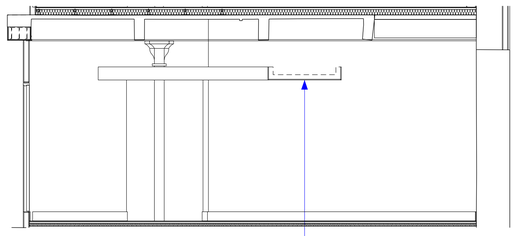

Section A-A - Existing
1:50

Metal framed plasterboard ceiling raft concealing building services (consented under application 130043/LO/2021)

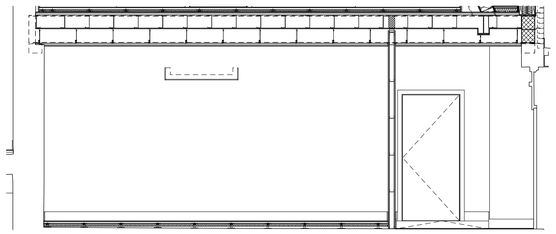

Section B-B - Existing
1:50

Section A-A - Proposed
1:50

New fitted kitchen - base/ wall units and appliances, installed within metal framed stud partitions and bulkhead

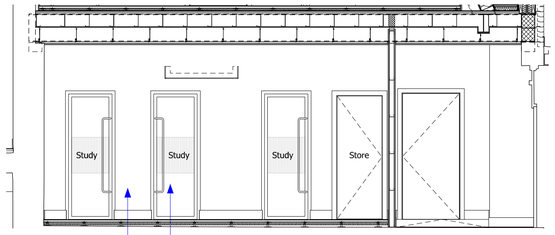

Section B-B - Proposed
1:50

New full height metal framed stud partitions

New metal framed, glazed study room doors

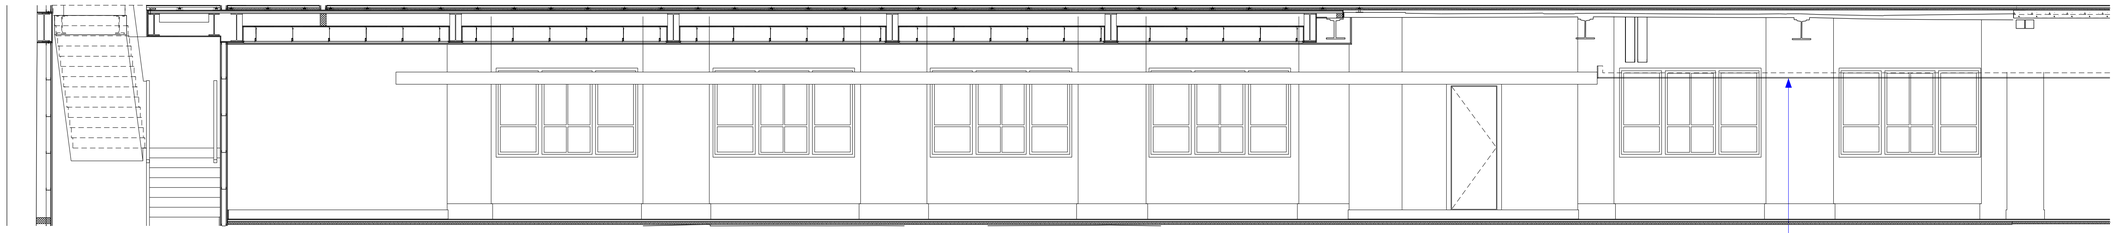

Section C-C - Existing
1:50

Metal framed plasterboard ceiling raft concealing building services (consented under application 130043/LO/2021)

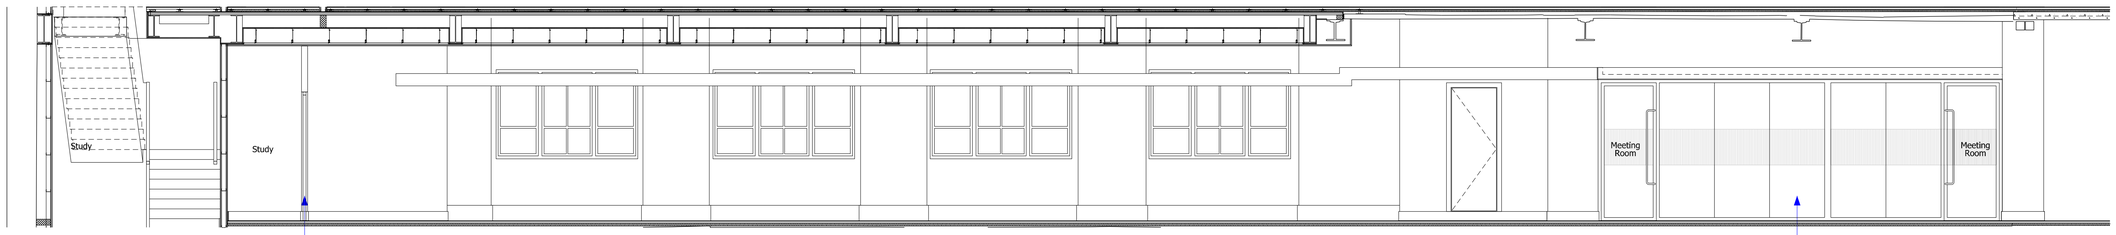

Section C-C - Proposed
1:50

New metal framed, glazed study room doors

New full height metal framed stud partitions

New metal framed, glazed meeting room screen & doors

bridge architects

address 14 Old Mill Street, Manchester, M4 6DZ
directors Russell Bridge RIBA ARB Victoria Hilton ARB

phone 0161 879 2828 **web** www.bridgearchitects.com
company # 07793934 **email** info@bridgearchitects.com

revision notes

rev P01 - 2024-12-20 - Issued for Listed Building Consent
rev P02 - 2025-02-25 - Issued for Listed Building Consent - revisions to meeting room glazed screens following consultation with MCC planning/ conservation officers

project	40-46 Princess Street	**drawing title**	Internal Elevations - Suite 6.2 (Eastern Building)
client	Wittington Investment Properties	**drawing scale**	1:50 @ A1
job no.	0247	**drawing created**	December 2024
drawing no.	al(04)634	**drawing rev**	P02

bridge architects

Do not scale from this drawing - use figured dimensions only.
This design and drawing is the copyright of bridge architects ltd and may not be reproduced in any form without prior written consent.
Issue of the drawing does not impart any real or implied copyright licence.