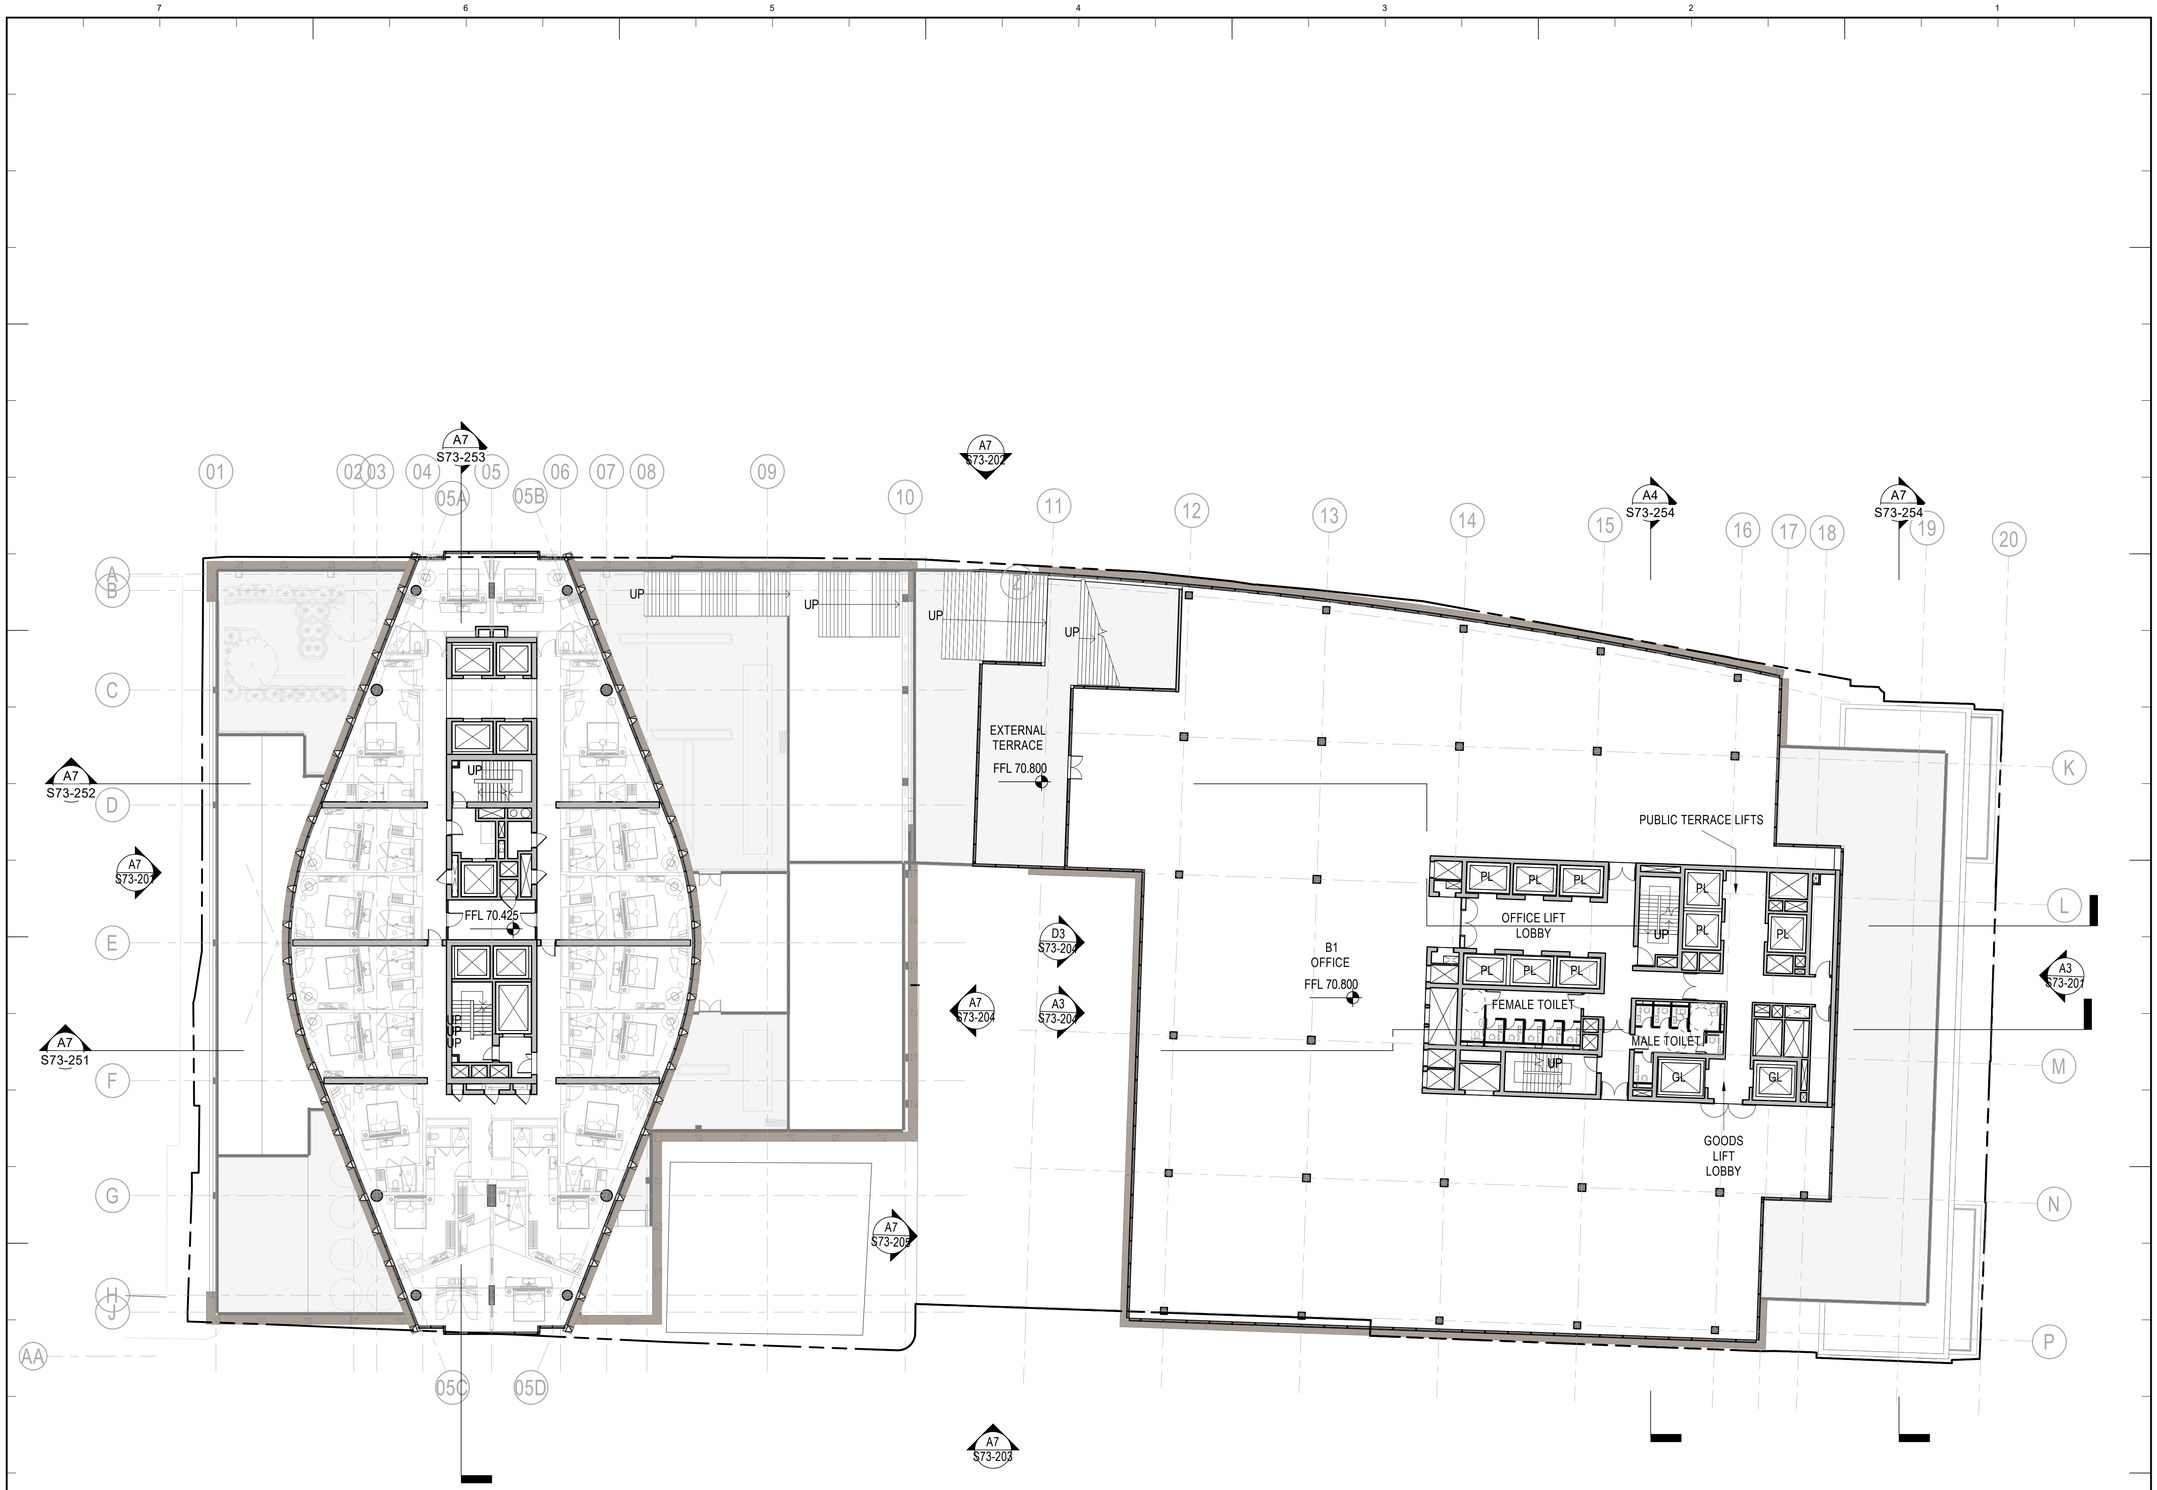

A7 LEVEL 09 PLAN

1 : 200

9/8/2021 5:27:32 PM

Key Plan

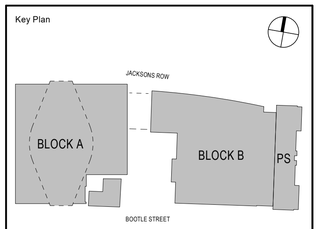

General Notes

NO:	DATE:	ISSUE:
P03	06/09/21	S73 Submission
P02	20/08/21	S73 Submission DRAFT
P01	15/11/19	S73 Submission

Status

FOR INFORMATION

Interior Designer

BOWLER JAMES BRINDLEY

Synagogue Consultant

FDG fairhurstdesign group

Design Consultant

hodder+partners

Civil Engineer

curtins

Services Engineer

HOARE LEA

Fire Engineer

DESIGN FIRE CONSULTANTS

Client

STM

Landscape Designer

p:ie

Project Manager

zerum

Architect

SOM

Skidmore, Owings & Merrill, Inc.
The Broadgate Tower, 20 Primrose Street
London EC2A 2EW, UK
Tel: +44 (0)20 7798 1000 Fax: +44 (0)20 7798 1100

Project Name

ST. MICHAELS DEVELOPMENT, MANCHESTER

Drawing Title

LEVEL 09 GA PLAN

Project No 218739

Scale @ A0 As indicated

Drawing No S73-112

Revision P03

© COPYRIGHT SKIDMORE, OWINGS & MERRILL (EUROPE) LLP. 2021

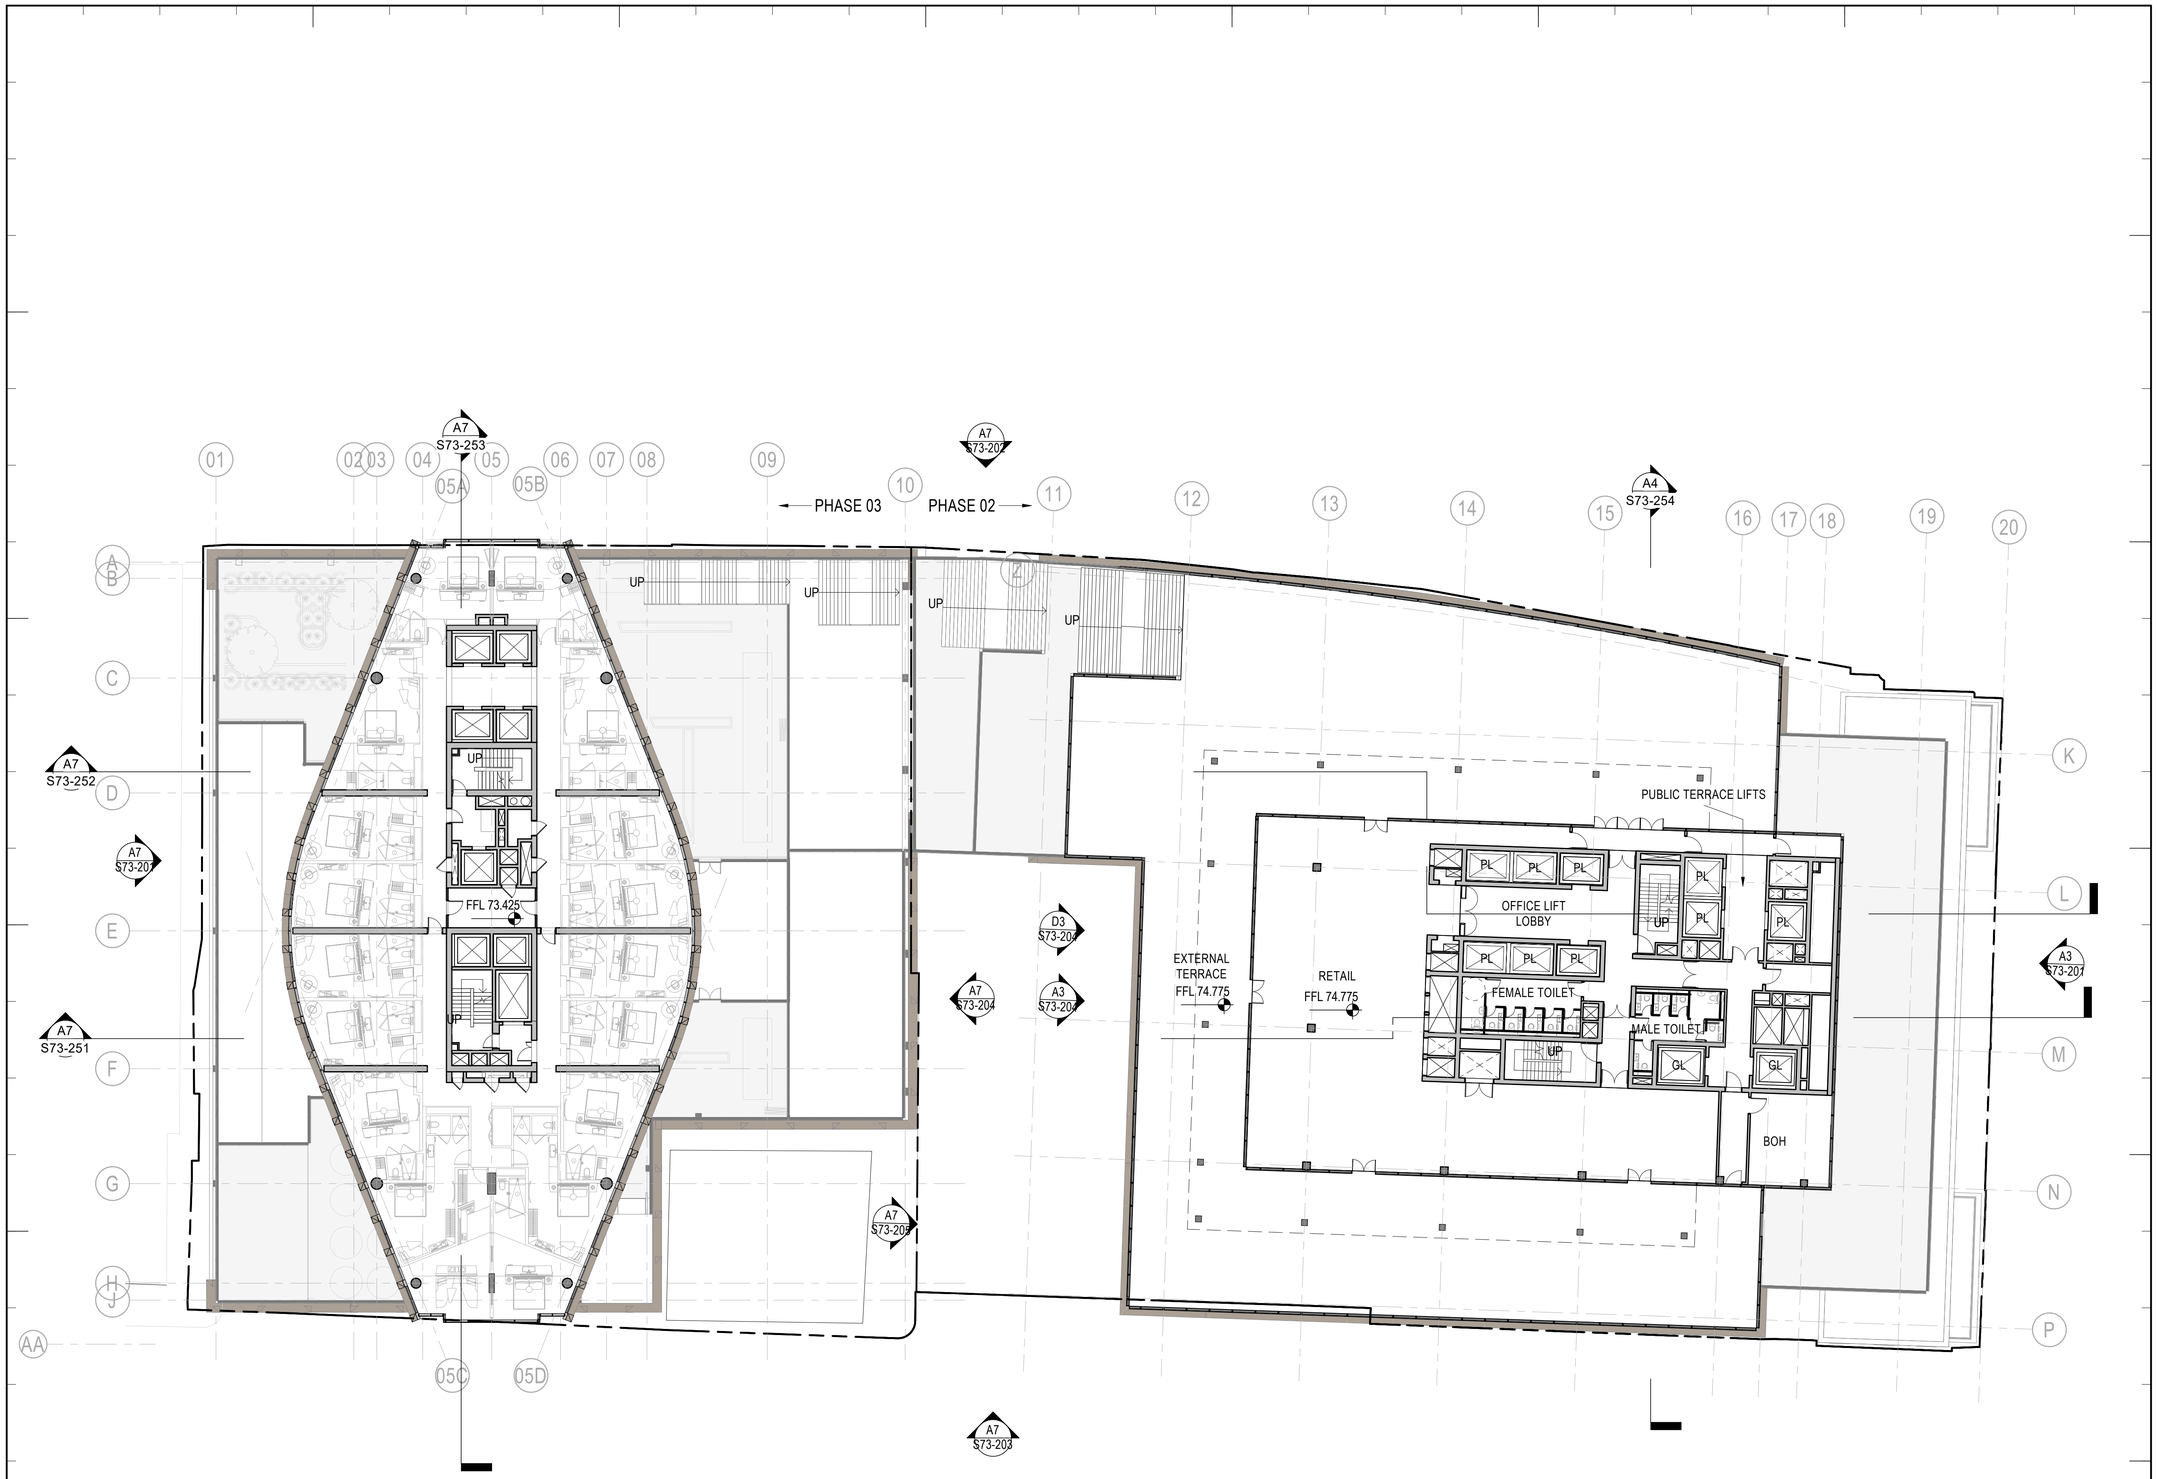

A7 LEVEL 10 PLAN

1 : 200

Key Plan

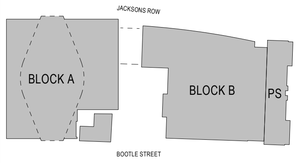

General Notes

NO:	DATE:	ISSUE:
P03	06/09/21	S73 Submission
P02	20/08/21	S73 Submission DRAFT
P01	15/11/19	S73 Submission

Status

FOR INFORMATION

Interior Designer: BOWLER JAMES BRINDLEY

Synagogue Consultant: FDG fairhurst design group

Design Consultant: hodder+partners

Civil Engineer: curtins

Services Engineer: HOARE LEA

Fire Engineer: DESIGN FIRE CONSULTANTS

Client: ST.M

Landscape Designer: p·ie

Project Manager: zerum

Architect: SOM

Skidmore, Owings & Merrill, Inc.
The Broadgate Tower, 20 Primrose Street
London EC2A 2EW, UK
Tel: +44 (0)20 7798 1000 Fax: +44 (0)20 7798 1100

Project Name

ST. MICHAELS DEVELOPMENT, MANCHESTER

Drawing Title

LEVEL 10 GA PLAN

Project No: 218739

Scale @ A0: As indicated

Drawing No: S73-113

Revision: P03

© COPYRIGHT SKIDMORE, OWINGS & MERRILL (EUROPE) LLP. 2021

9/8/2021 5:29:36 PM

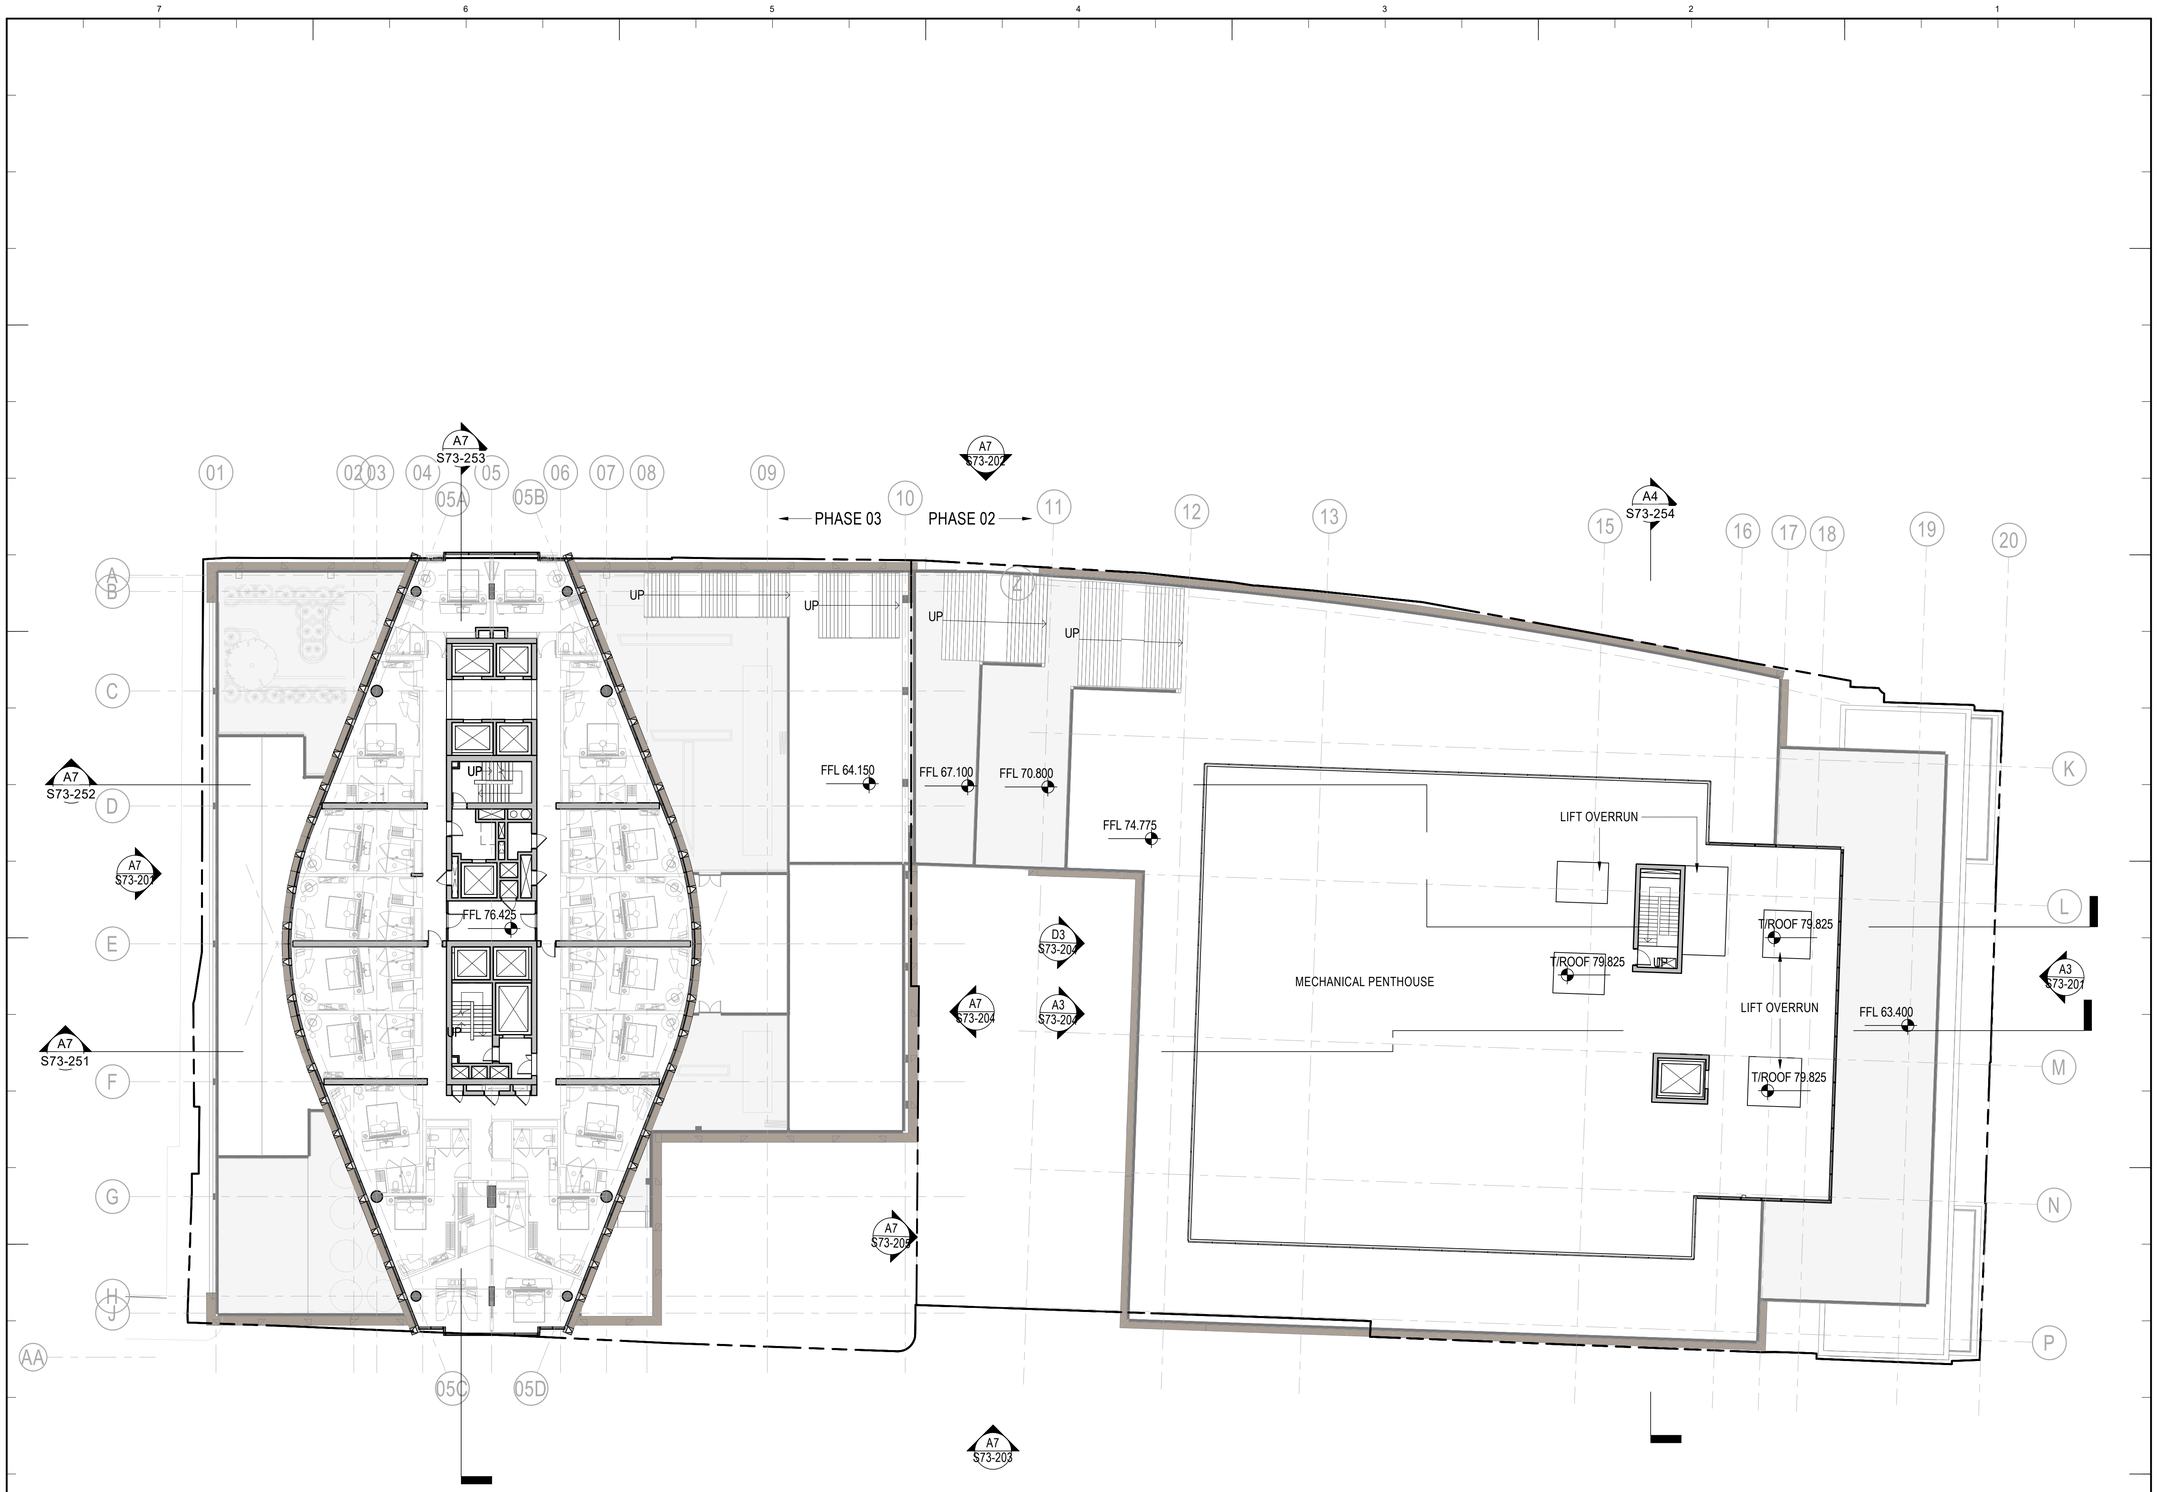

A7 LEVEL 11 PLAN

1 : 200

9/8/2021 5:41:17 PM

Key Plan

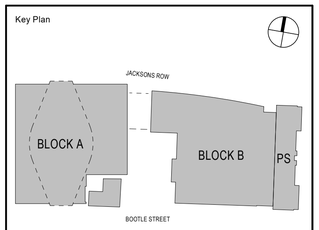

General Notes

NO:	DATE:	ISSUE:
P03	06/09/21	S73 Submission
P02	20/08/21	S73 Submission DRAFT
P01	15/11/19	S73 Submission

Status

FOR INFORMATION

Interior Designer: BOWLER JAMES BRINDLEY

Synagogue Consultant: FDG fairhursts design group

Design Consultant: hodder+partners

Civil Engineer: curtins

Services Engineer: HOARE LEA

Fire Engineer: DESIGN FIRE CONSULTANTS

Client: ST M

Landscape Designer: p:ie

Project Manager: zerum

Architect: SOM

Skidmore, Owings & Merrill, Inc.
The Broadgate Tower, 20 Primrose Street
London EC2A 2EW, UK
Tel: +44 (0)20 7798 1000 Fax: +44 (0)20 7798 1100

Project Name

ST. MICHAELS DEVELOPMENT, MANCHESTER

Drawing Title

LEVEL 11 GA PLAN

Project No: 218739

Scale @ A0: As indicated

Drawing No: S73-114

Revision: P03

© COPYRIGHT SKIDMORE, OWINGS & MERRILL (EUROPE) LLP. 2021

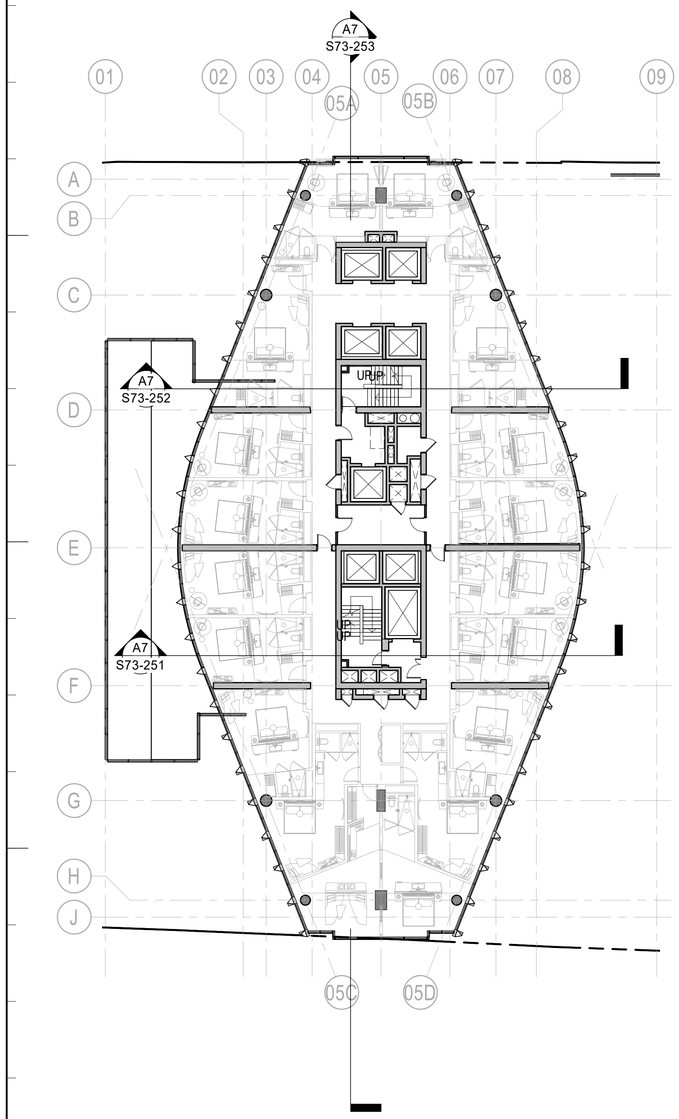

A7 LEVEL 07, HOTEL 01 PLAN

1 : 200

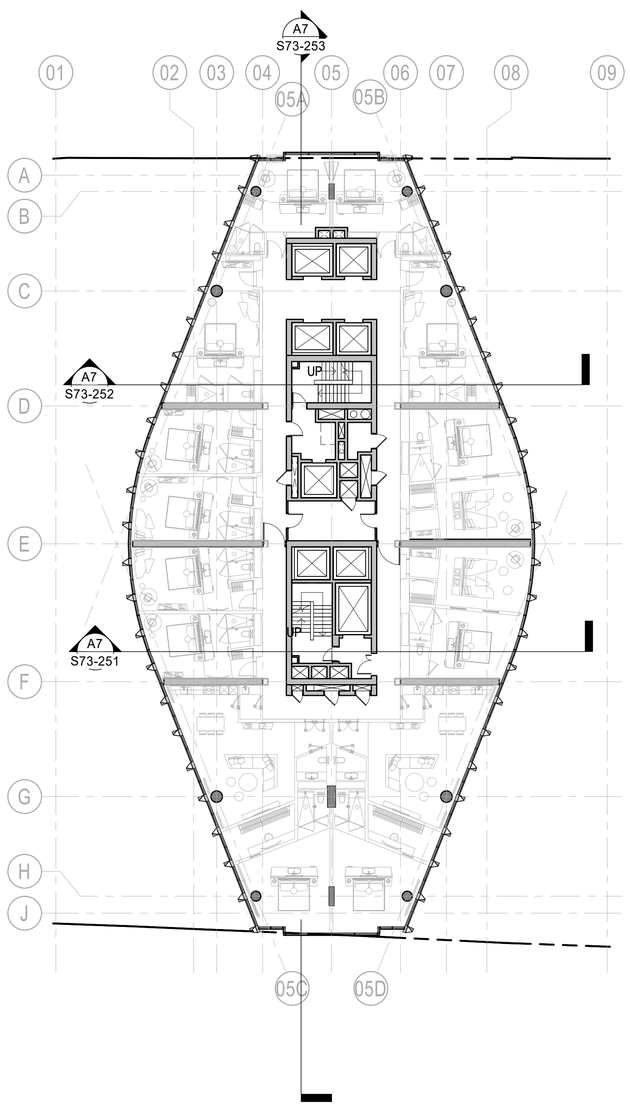

A5 LEVEL 17, HOTEL 11 PLAN

1 : 200

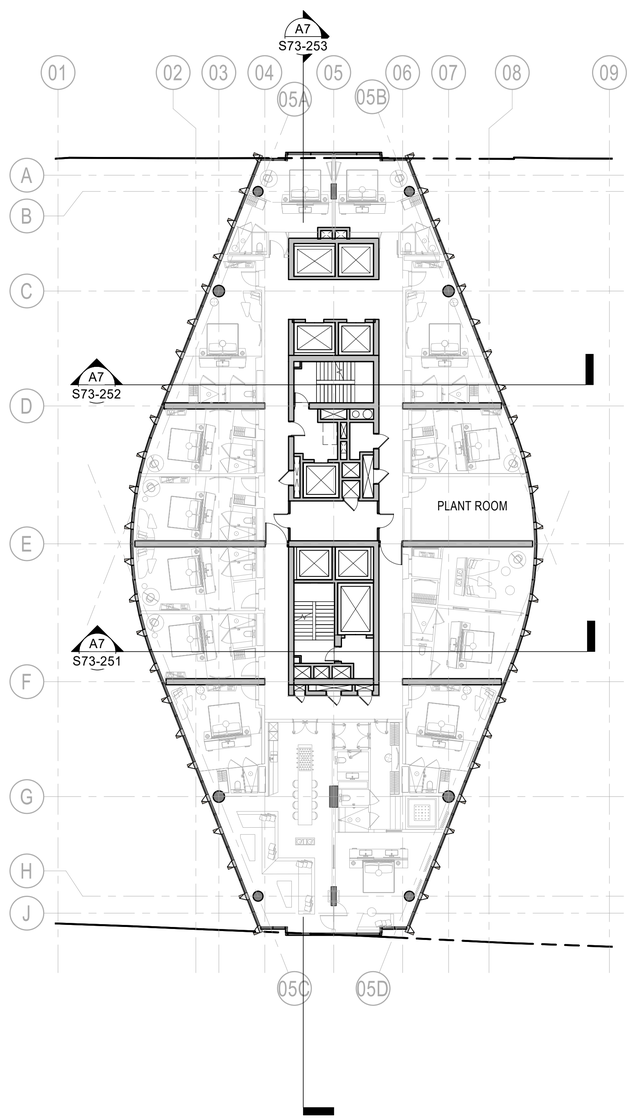

A2 LEVEL 18, HOTEL 12 PLAN

1 : 200

Key Plan

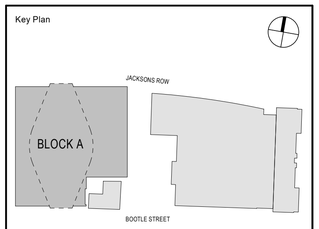

General Notes

NO:	DATE:	ISSUE:
P03	06/09/21	S73 Submission
P02	20/08/21	S73 Submission DRAFT
P01	15/11/19	S73 Submission

Status

FOR INFORMATION

Interior Designer: BOWLER JAMES BRINDLEY

Synagogue Consultant: FDG fairhursts design group

Design Consultant: hodder+partners

Civil Engineer: curtins

Services Engineer: HOARE LEA

Fire Engineer: DESIGN FIRE CONSULTANTS

Client: ST M

Landscape Designer: pie

Project Manager: zerum

Architect: SOM

Skidmore, Owings & Merrill, Inc.
The Broadgate Tower, 20 Primrose Street
London EC2A 2EW, UK
Tel: +44 (0)20 7798 1000 Fax: +44 (0)20 7798 1100

Project Name

ST. MICHAELS DEVELOPMENT, MANCHESTER

Drawing Title

TOWER GA PLANS - HOTEL

Project No: 218739

Scale @ A0: As indicated

Drawing No: S73-115

Revision: P03

© COPYRIGHT SKIDMORE, OWINGS & MERRILL (EUROPE) LLP. 2021

9/6/2021 6:48:31 PM

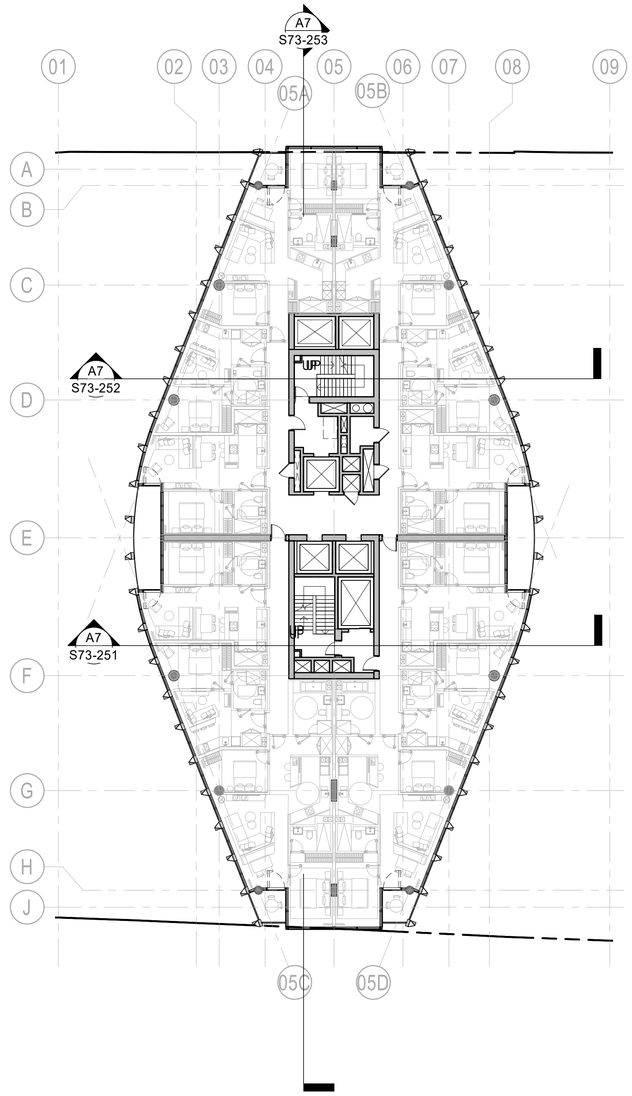

A7 LEVEL 19, RESIDENTIAL 01 PLAN

1 : 200

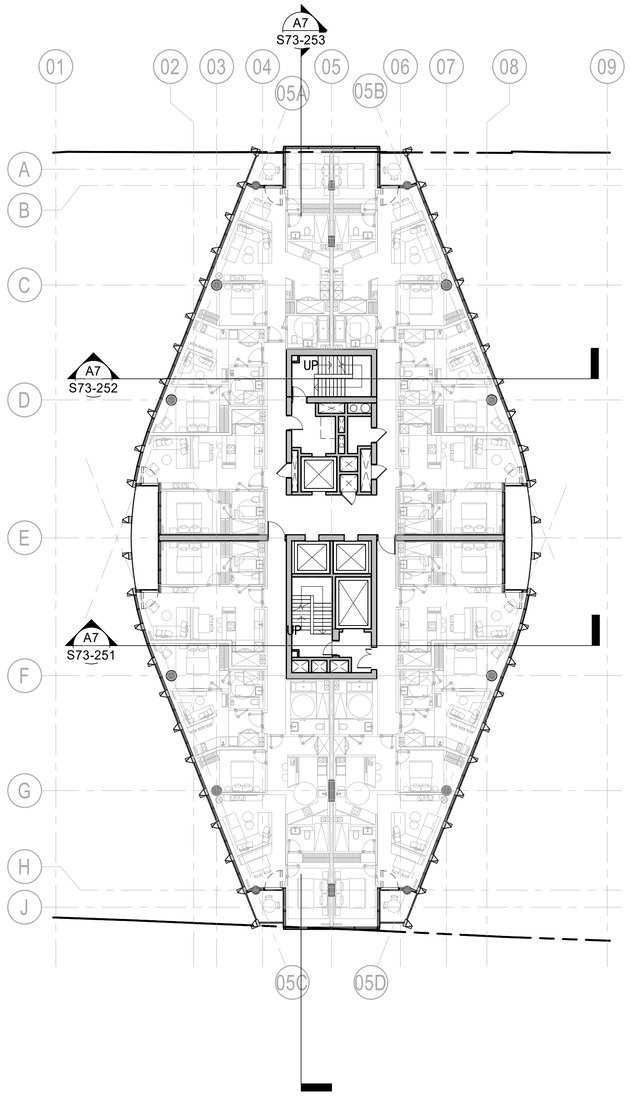

A5 LEVEL 20, RESIDENTIAL 02 PLAN

1 : 200

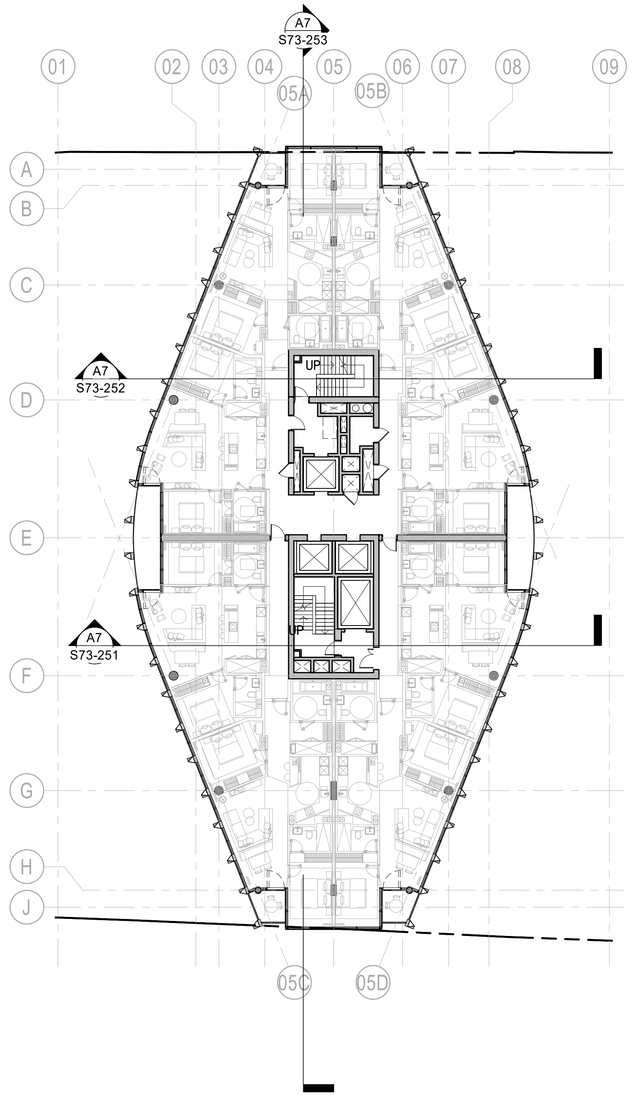

A2 LEVEL 26, RESIDENTIAL 08 PLAN

1 : 200

Key Plan

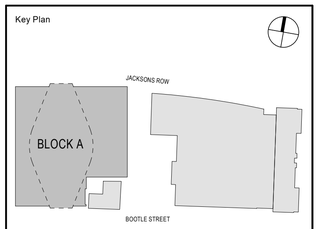

General Notes

NO:	DATE:	ISSUE:
P03	06/09/21	S73 Submission
P02	20/08/21	S73 Submission DRAFT
P01	15/11/19	S73 Submission

Status

FOR INFORMATION

Interior Designer: BOWLER JAMES BRINDLEY

Synagogue Consultant: FDG fairhurstdesigngroup

Design Consultant: hodder+partners

Civil Engineer: curtins

Services Engineer: HOARE LEA

Fire Engineer: DESIGN FIRE CONSULTANTS

Client: ST M

Landscape Designer: p-ie

Project Manager: zerum

Architect: SOM

Skidmore, Owings & Merrill, Inc.
The Broadgate Tower, 20 Primrose Street
London EC2A 2EW, UK
Tel: +44 (0)20 7798 1000 Fax: +44 (0)20 7798 1100

Project Name

ST. MICHAELS DEVELOPMENT, MANCHESTER

Drawing Title

TOWER GA PLANS - RESIDENTIAL

Project No: 218739

Scale @ A0: As indicated

Drawing No: S73-116

Revision: P03

© COPYRIGHT SKIDMORE, OWINGS & MERRILL (EUROPE) LLP. 2021

9/6/2021 6:47:17 PM

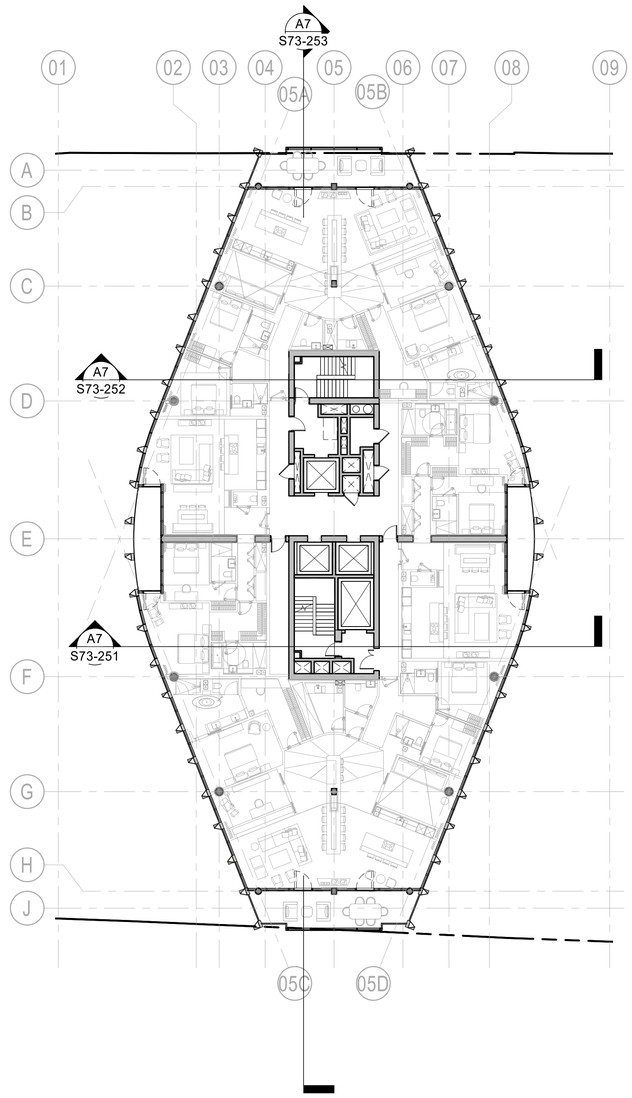

A7 LEVEL 36, RESIDENTIAL 18 PLAN
1 : 200

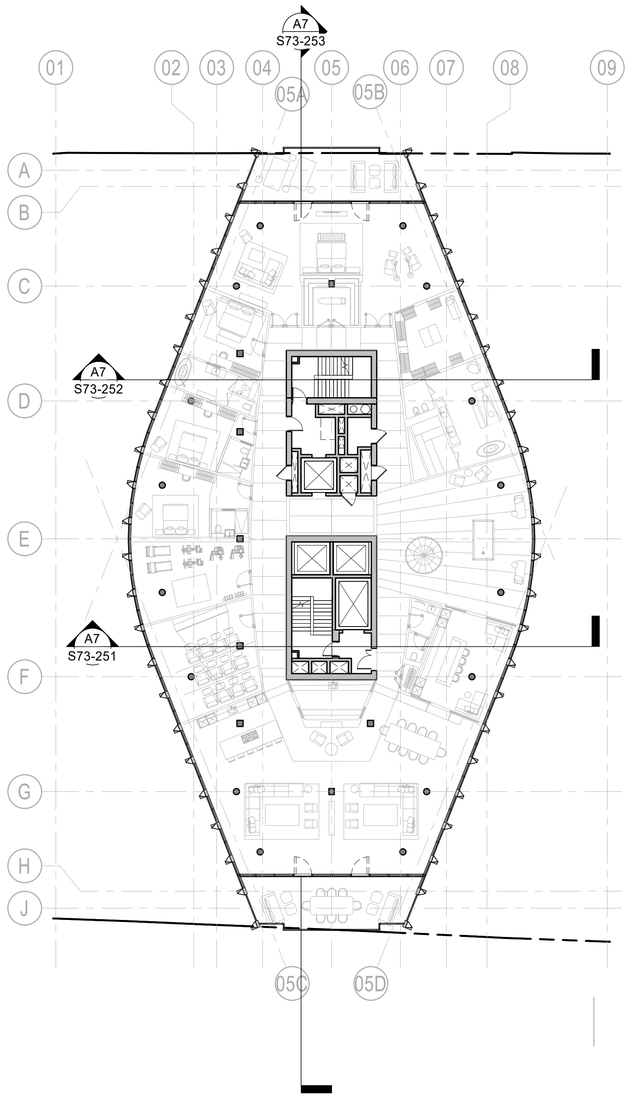

A5 LEVEL 40, RESIDENTIAL 22 PLAN
1 : 200

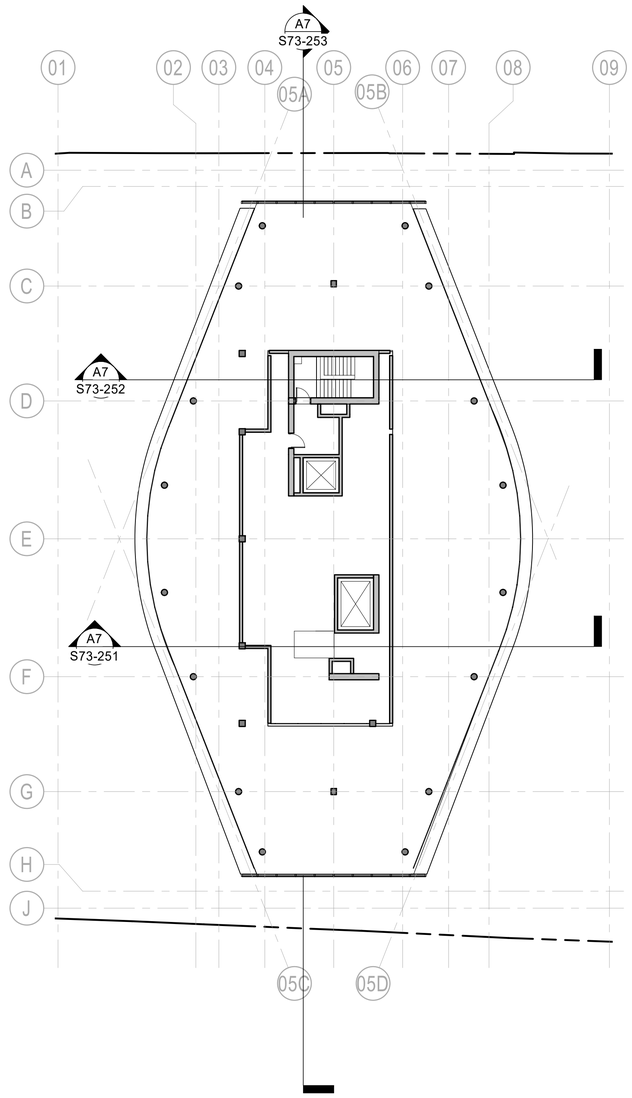

A2 LEVEL 40M, RESIDENTIAL 22M PLAN
1 : 200

Key Plan

General Notes

NO:	DATE:	ISSUE:
P03	06/09/21	S73 Submission
P02	20/08/21	S73 Submission DRAFT
P01	15/11/19	S73 Submission

Status

FOR INFORMATION

Interior Designer: BOWLER JAMES BRINDLEY

Synagogue Consultant: FDG fairhurst design group

Design Consultant: hodder+partners

Civil Engineer: curtins

Services Engineer: HOARE LEA

Fire Engineer: DESIGN FIRE CONSULTANTS

Client: ST.M

Landscape Designer: p·ie

Project Manager: zerum

Architect: SOM

Skidmore, Owings & Merrill, Inc.
The Broadgate Tower, 20 Primrose Street
London EC2A 2EW, UK
Tel: +44 (0)20 7798 1000 Fax: +44 (0)20 7798 1100

Project Name

ST. MICHAELS DEVELOPMENT, MANCHESTER

Drawing Title

TOWER GA PLANS - RESIDENTIAL

Project No: 218739

Scale @ A0: As indicated

Drawing No: S73-117

Revision: P03

© COPYRIGHT SKIDMORE, OWINGS & MERRILL (EUROPE) LLP. 2021

9/6/2021 6:48:00 PM

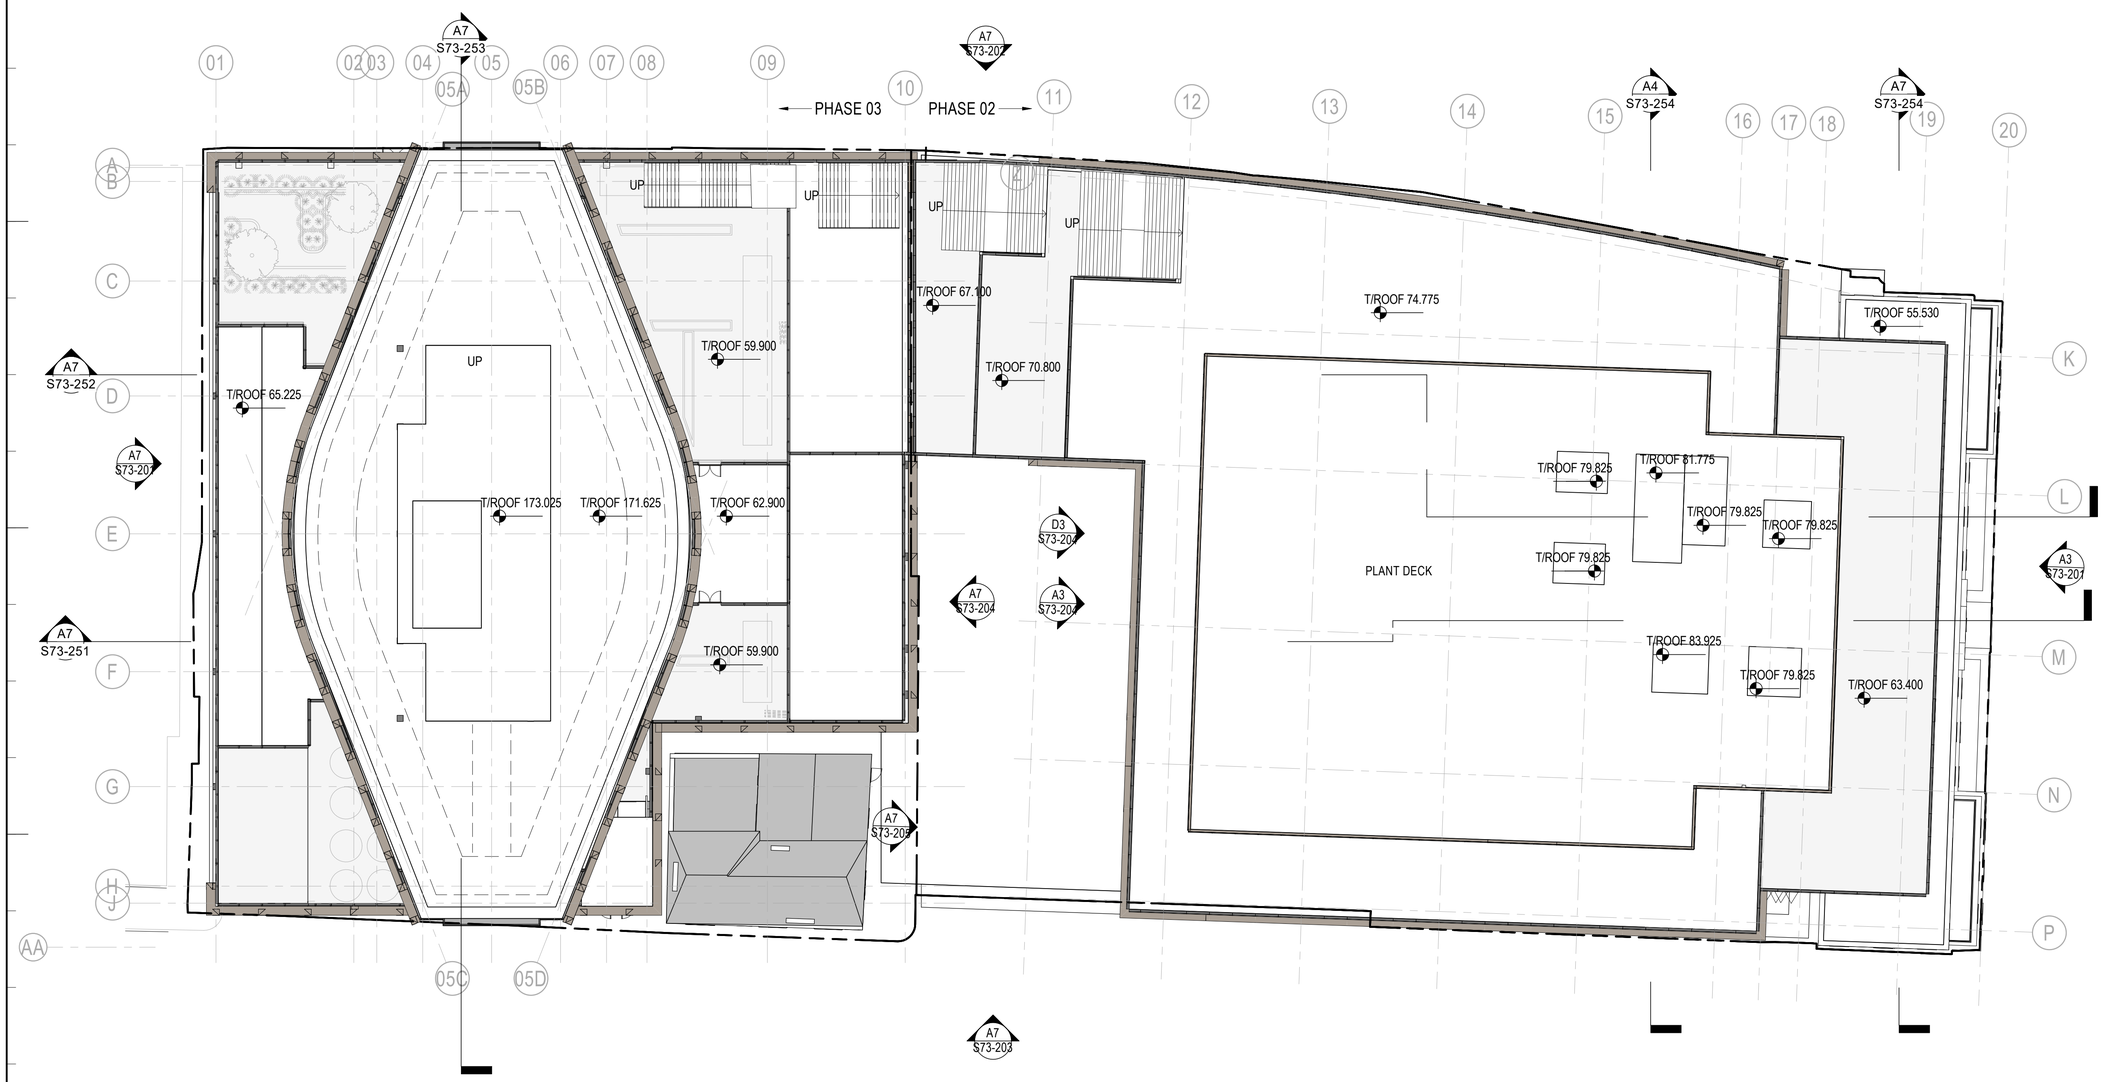

A7 SITE ROOF PLAN

1 : 200

9/8/2021 5:34:46 PM

Key Plan

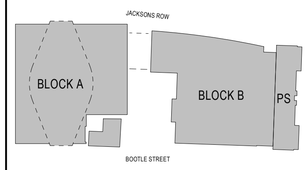

General Notes

NO:	DATE:	ISSUE:
P03	06/09/21	S73 Submission
P02	20/08/21	S73 Submission DRAFT
P01	15/11/19	S73 Submission

Status

FOR INFORMATION

Interior Designer: BOWLER JAMES BRINDLEY

Synagogue Consultant: FDG fairhurstn design group

Design Consultant: hodder+partners

Civil Engineer: curtins

Services Engineer: HOARE LEA

Fire Engineer: DESIGN FIRE CONSULTANTS

Client: ST M

Landscape Designer: p:ie

Project Manager: zerum

Architect: SOM

Skidmore, Owings & Merrill, Inc.
The Broadgate Tower, 20 Primrose Street
London EC2A 2EW, UK
Tel: +44 (0)20 7798 1000 Fax: +44 (0)20 7798 1100

Project Name

ST. MICHAELS DEVELOPMENT, MANCHESTER

Drawing Title

SITE ROOF PLAN

Project No: 218739

Scale @ A0: As indicated

Drawing No: S73-118

Revision: P03

© COPYRIGHT SKIDMORE, OWINGS & MERRILL (EUROPE) LLP. 2021

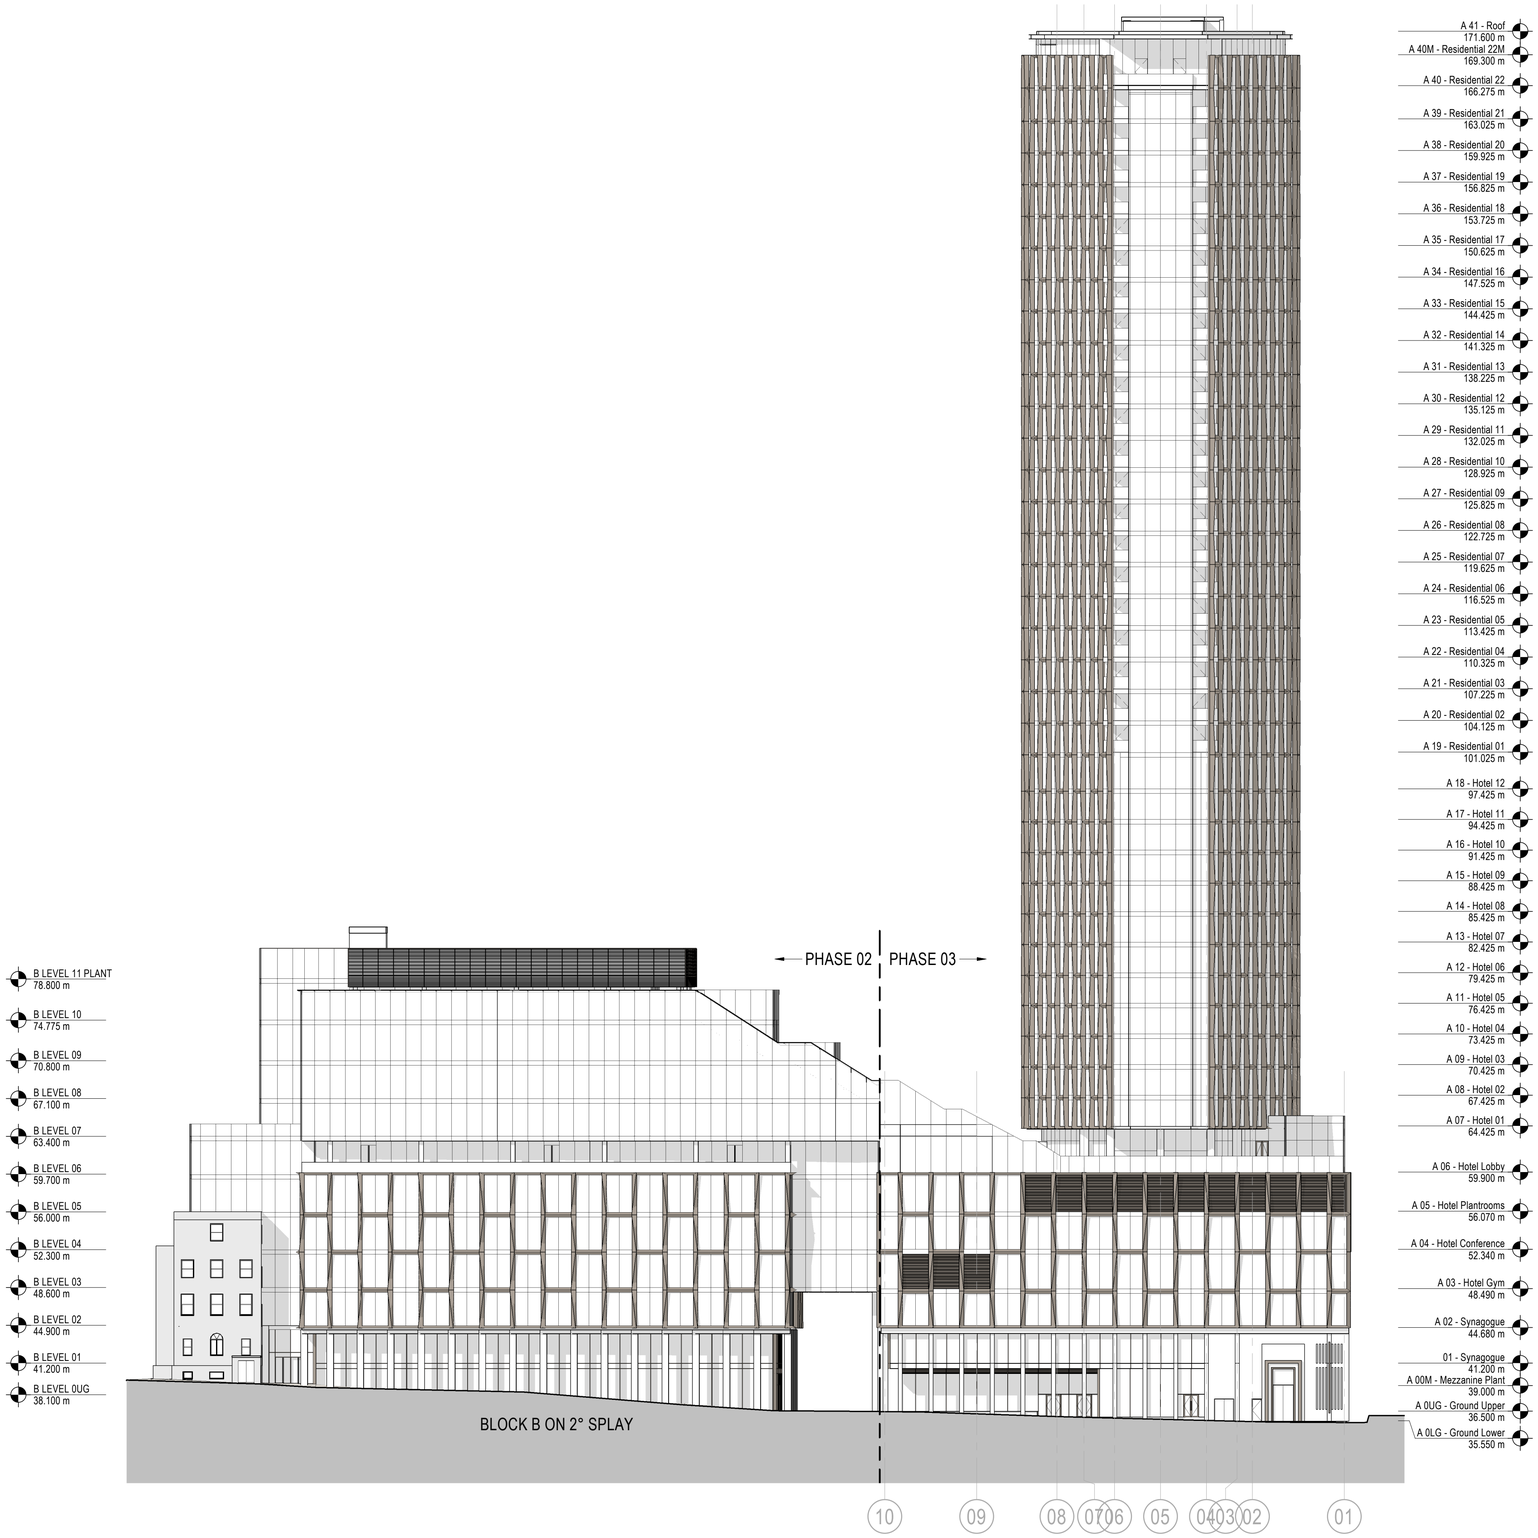

A7 ELEVATION - NORTH

1 : 300

9/6/2021 6:50:42 PM

Key Plan

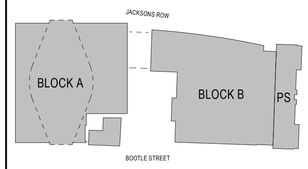

General Notes

NO:	DATE:	ISSUE:
P03	06/09/21	S73 Submission
P02	20/08/21	S73 Submission DRAFT
P01	15/11/19	S73 Submission

Status

FOR INFORMATION

Interior Designer: BOWLER JAMES BRINDLEY

Synagogue Consultant: FDG fairhurst design group

Design Consultant: hodder+partners

Civil Engineer: curtins

Services Engineer: HOARE LEA

Fire Engineer: DESIGN FIRE CONSULTANTS

Client: STM

Landscape Designer: D-RE

Project Manager: zerum

Architect: SOM

Skidmore, Owings & Merrill, Inc.
The Broadgate Tower, 20 Primrose Street
London EC2A 2EW, UK
Tel: +44 (0)20 7798 1000 Fax: +44 (0)20 7798 1100

Project Name

ST. MICHAELS DEVELOPMENT, MANCHESTER

Drawing Title

ELEVATIONS - NORTH

Project No: 218739

Scale @ A0: As indicated

Drawing No: S73-202

Revision: P03

© COPYRIGHT SKIDMORE, OWINGS & MERRILL (EUROPE) LLP. 2021

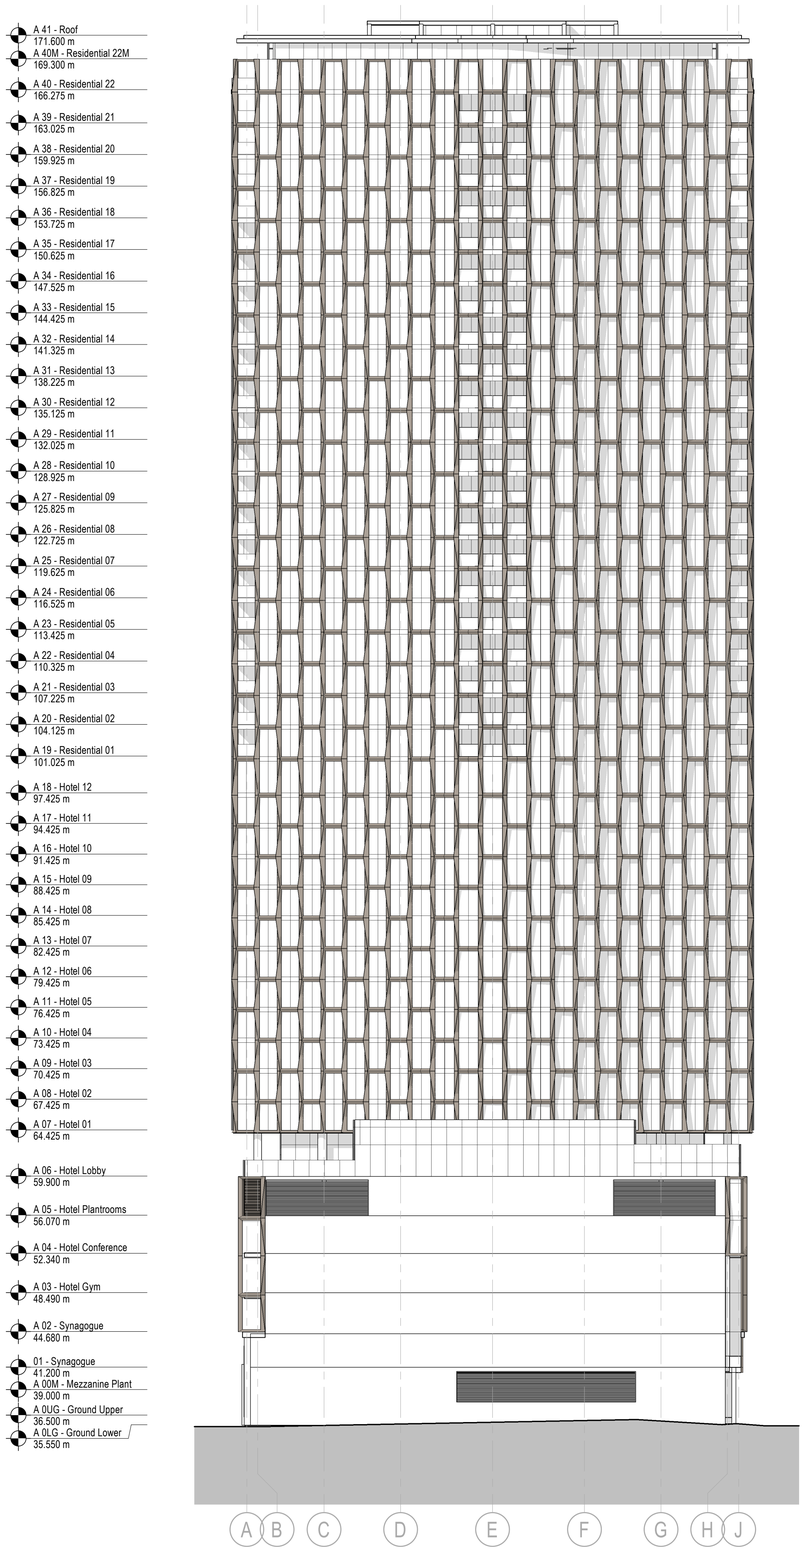

A7 ELEVATION - WEST

1 : 300

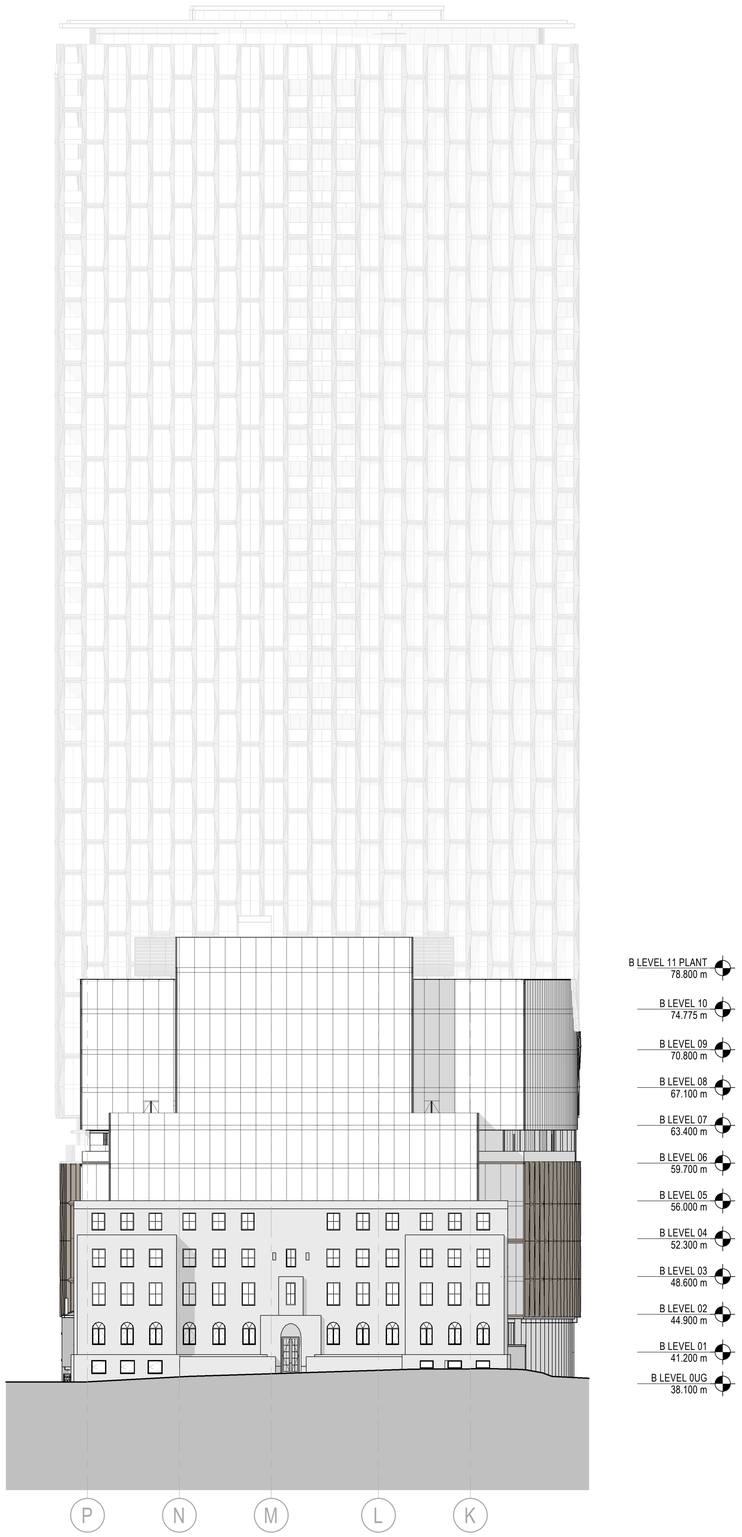

A3 ELEVATION - EAST

1 : 300

Key Plan

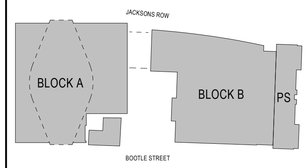

General Notes

NO:	DATE:	ISSUE:
P03	06/09/21	S73 Submission
P02	20/08/21	S73 Submission DRAFT
P01	15/11/19	S73 Submission

Status

FOR INFORMATION

Interior Designer: BOWLER JAMES BRINDLEY

Synagogue Consultant: FDG fairhurst design group

Design Consultant: hodder+partners

Civil Engineer: curtins

Services Engineer: HOARE LEA

Fire Engineer: DESIGN FIRE CONSULTANTS

Client: STM

Landscape Designer: p·ie

Project Manager: zerum

Architect: SOM

Skidmore, Owings & Merrill, Inc.
The Broadgate Tower, 20 Primrose Street
London EC2A 2EW, UK
Tel: +44 (0)20 7798 1000 Fax: +44 (0)20 7798 1100

Project Name

ST. MICHAELS DEVELOPMENT, MANCHESTER

Drawing Title

ELEVATIONS - EAST & WEST

Project No: 218739

Scale @ A0: As indicated

Drawing No: S73-201

Revision: P03

© COPYRIGHT SKIDMORE, OWINGS & MERRILL (EUROPE) LLP. 2021

9/6/2021 6:49:40 PM

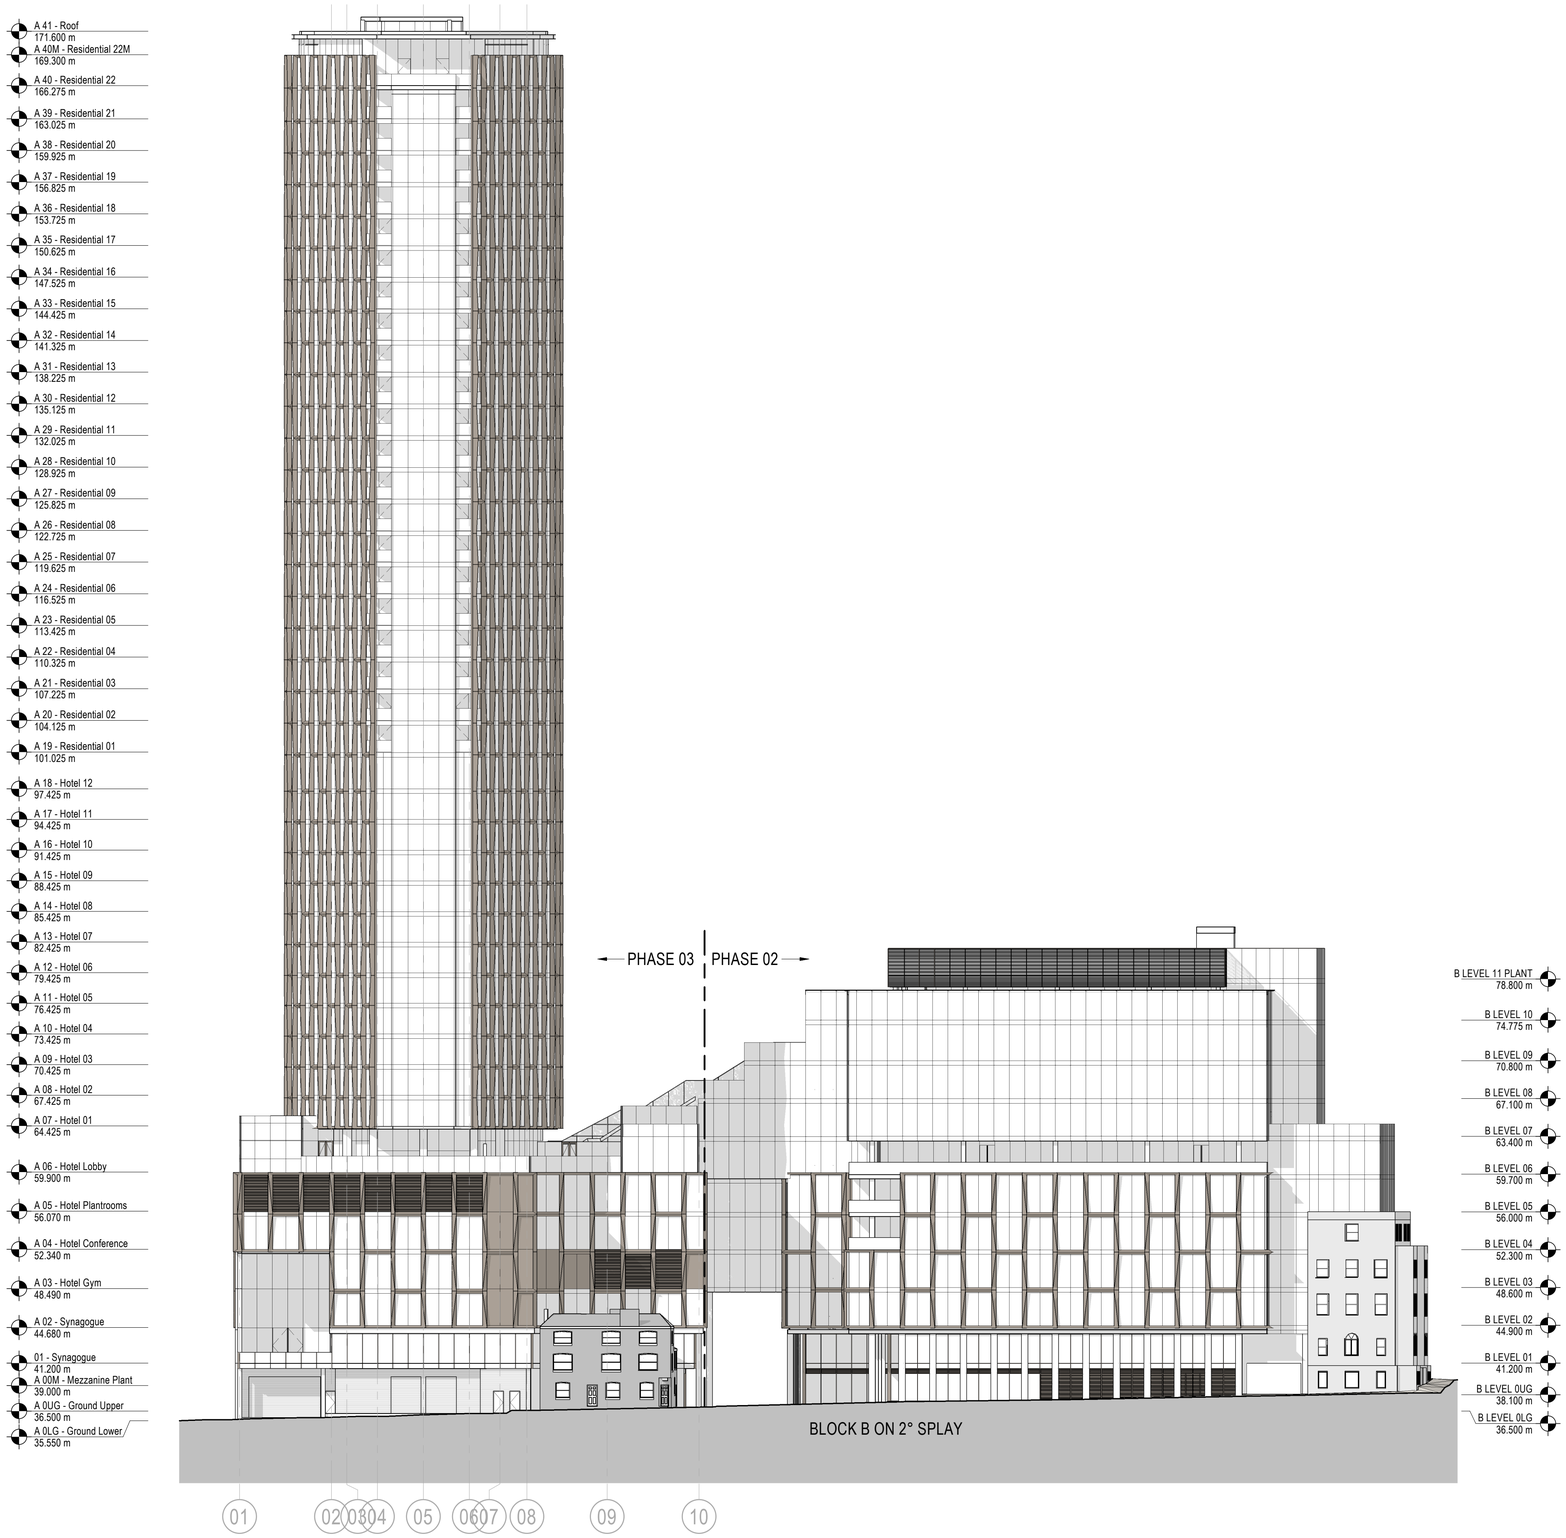

A7 ELEVATION - SOUTH

1 : 300

Key Plan

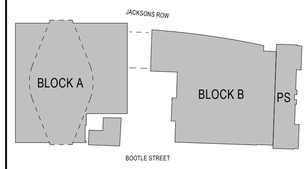

General Notes

NO:	DATE:	ISSUE:
P03	06/09/21	S73 Submission
P02	20/08/21	S73 Submission DRAFT
P01	15/11/19	S73 Submission

Status

FOR INFORMATION

Interior Designer: BOWLER JAMES BRINDLEY

Synagogue Consultant: FDG fairhurst design group

Design Consultant: hodder+partners

Civil Engineer: curtins

Services Engineer: HOARE LEA

Fire Engineer: DESIGN FIRE CONSULTANTS

Client: ST!M

Landscape Designer: D-RE

Project Manager: zerum

Architect: SOM

Skidmore, Owings & Merrill, Inc.
The Broadgate Tower, 20 Primrose Street
London EC2A 2EW, UK
Tel: +44 (0)20 7798 1000 Fax: +44 (0)20 7798 1100

Project Name

ST. MICHAELS DEVELOPMENT, MANCHESTER

Drawing Title

ELEVATIONS - SOUTH

Project No: 218739

Scale @ A0: As indicated

Drawing No: S73-203

Revision: P03

© COPYRIGHT SKIDMORE, OWINGS & MERRILL (EUROPE) LLP. 2021

9/6/2021 6:52:21 PM

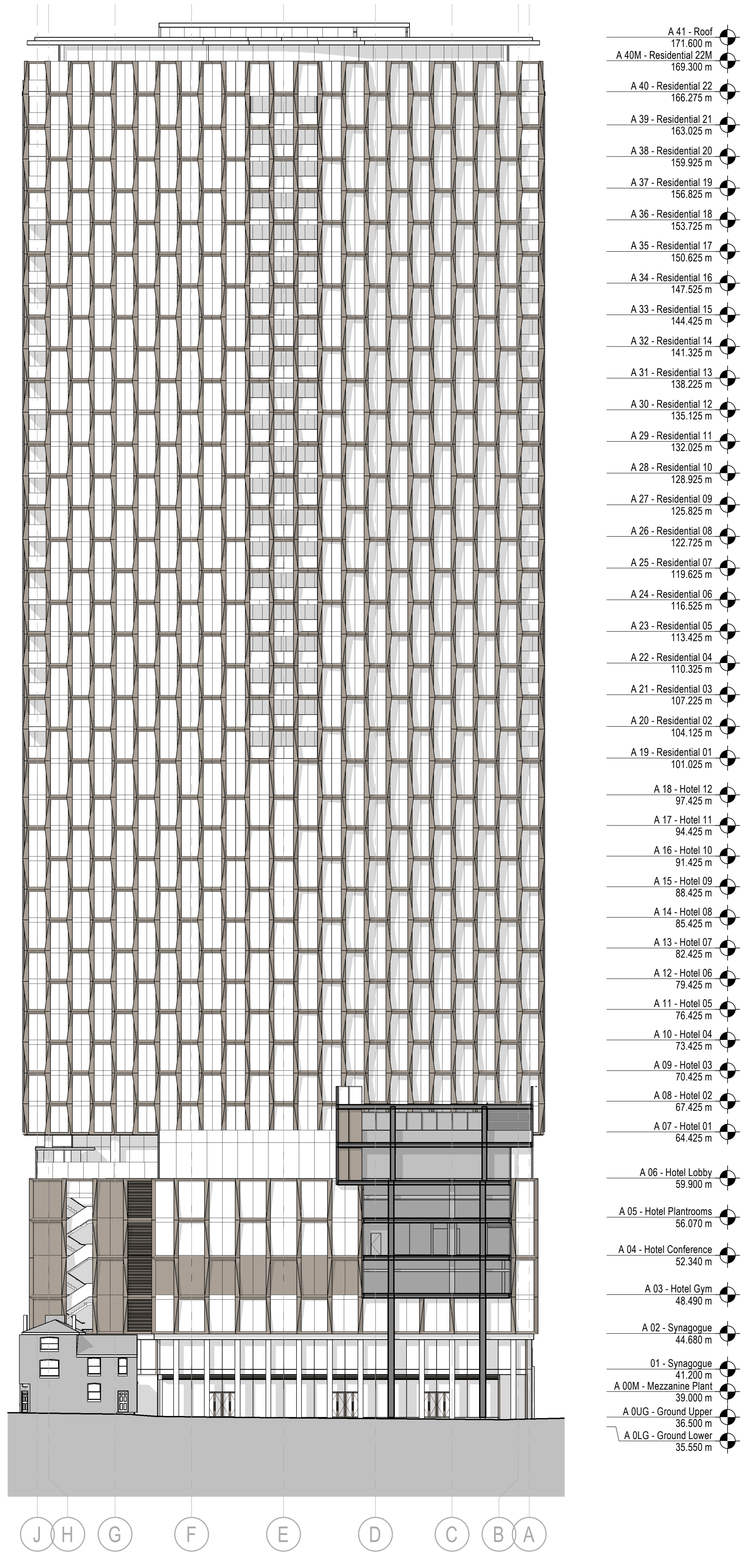

A7 ELEVATION - BLOCK A COURTYARD

1 : 300

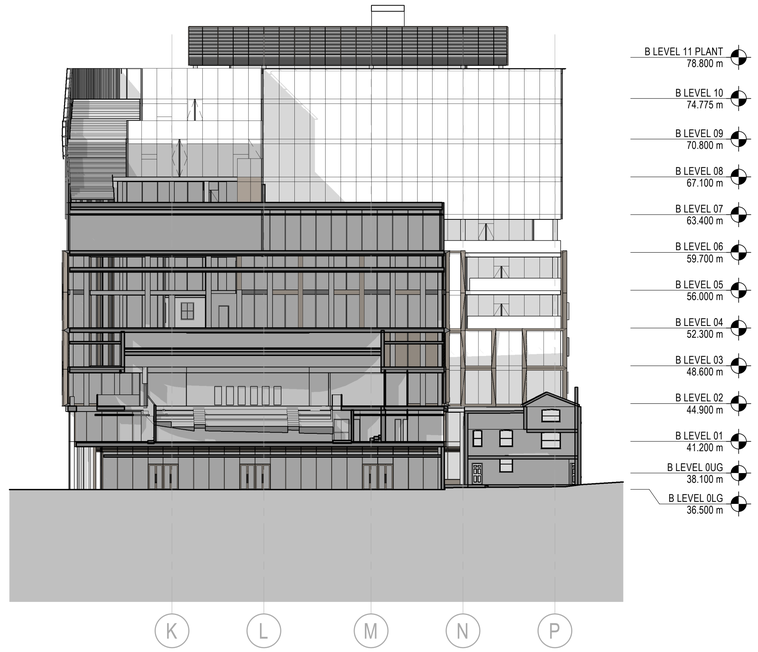

D3 ELEVATION - BLOCK B TERRACES

1 : 300

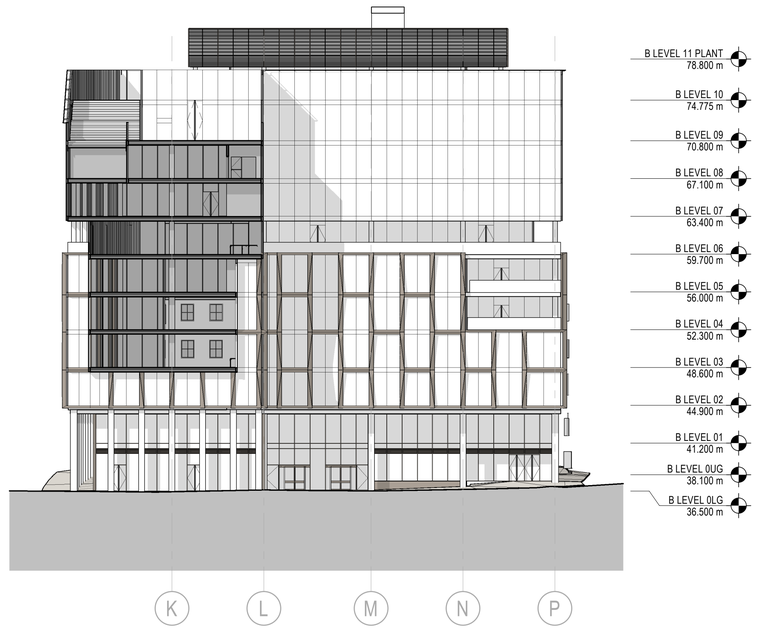

A3 ELEVATION - BLOCK B COURTYARD

1 : 300

Key Plan

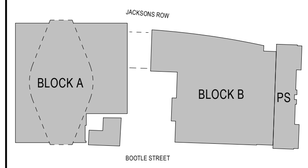

General Notes

NO:	DATE:	ISSUE:
P04	06/09/21	S73 Submission
P03	20/08/21	S73 Submission DRAFT
P02	04/12/19	S73 Submission
P01	15/11/19	S73 Submission

Status

FOR INFORMATION

Interior Designer: BOWLER JAMES BRINDLEY

Synagogue Consultant: FDG fairhursts design group

Design Consultant: hodder+partners

Civil Engineer: curtins

Services Engineer: HOARE LEA

Fire Engineer: DESIGN FIRE CONSULTANTS

Client: ST M

Landscape Designer: p·ie

Project Manager: zerum

Architect: SOM

Skidmore, Owings & Merrill, Inc.
The Broadgate Tower, 20 Primrose Street
London EC2A 2EW, UK
Tel: +44 (0)20 7798 1000 Fax: +44 (0)20 7798 1100

Project Name

ST. MICHAELS DEVELOPMENT, MANCHESTER

Drawing Title

ELEVATIONS - COURTYARD BLOCK A AND BLOCK B

Project No	Drawing No	Revision
218739	S73-204	P04

Scale @ A0: As indicated

© COPYRIGHT SKIDMORE, OWINGS & MERRILL (EUROPE) LLP. 2021

9/6/2021 6:53:58 PM

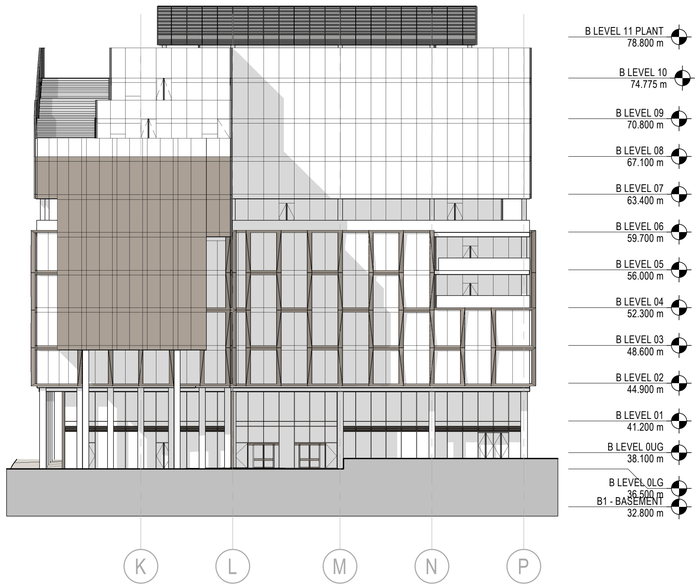

A7 BLOCK B ELEVATION WEST - PHASE 02 TEMPORARY FACADE

1 : 300

9/6/2021 6:54:18 PM

Key Plan

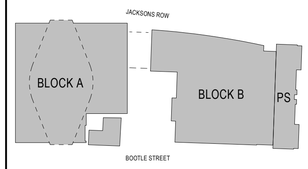

General Notes

NO:	DATE:	ISSUE:
P02	06/09/21	S73 Submission
P01	20/08/21	S73 Submission DRAFT

Status

FOR INFORMATION

Interior Designer: BOWLER JAMES BRINDLEY

Synagogue Consultant: FDG fairhurst design group

Design Consultant: hodder+partners

Civil Engineer: curtins

Services Engineer: HOARE LEA

Fire Engineer: DESIGN FIRE CONSULTANTS

Client: ST.M

Landscape Designer: p·ie

Project Manager: zerum

Architect: SOM

Skidmore, Owings & Merrill, Inc.
The Broadgate Tower, 20 Primrose Street
London EC2A 2EW, UK
Tel: +44 (0)20 7798 1000 Fax: +44 (0)20 7798 1100

Project Name

ST. MICHAELS DEVELOPMENT, MANCHESTER

Drawing Title

ELEVATIONS - BLOCK B WEST (TEMPORARY FACADE)

Project No: 218739

Scale @ A0: As indicated

Drawing No: S73-205

Revision: P02

© COPYRIGHT SKIDMORE, OWINGS & MERRILL (EUROPE) LLP. 2021

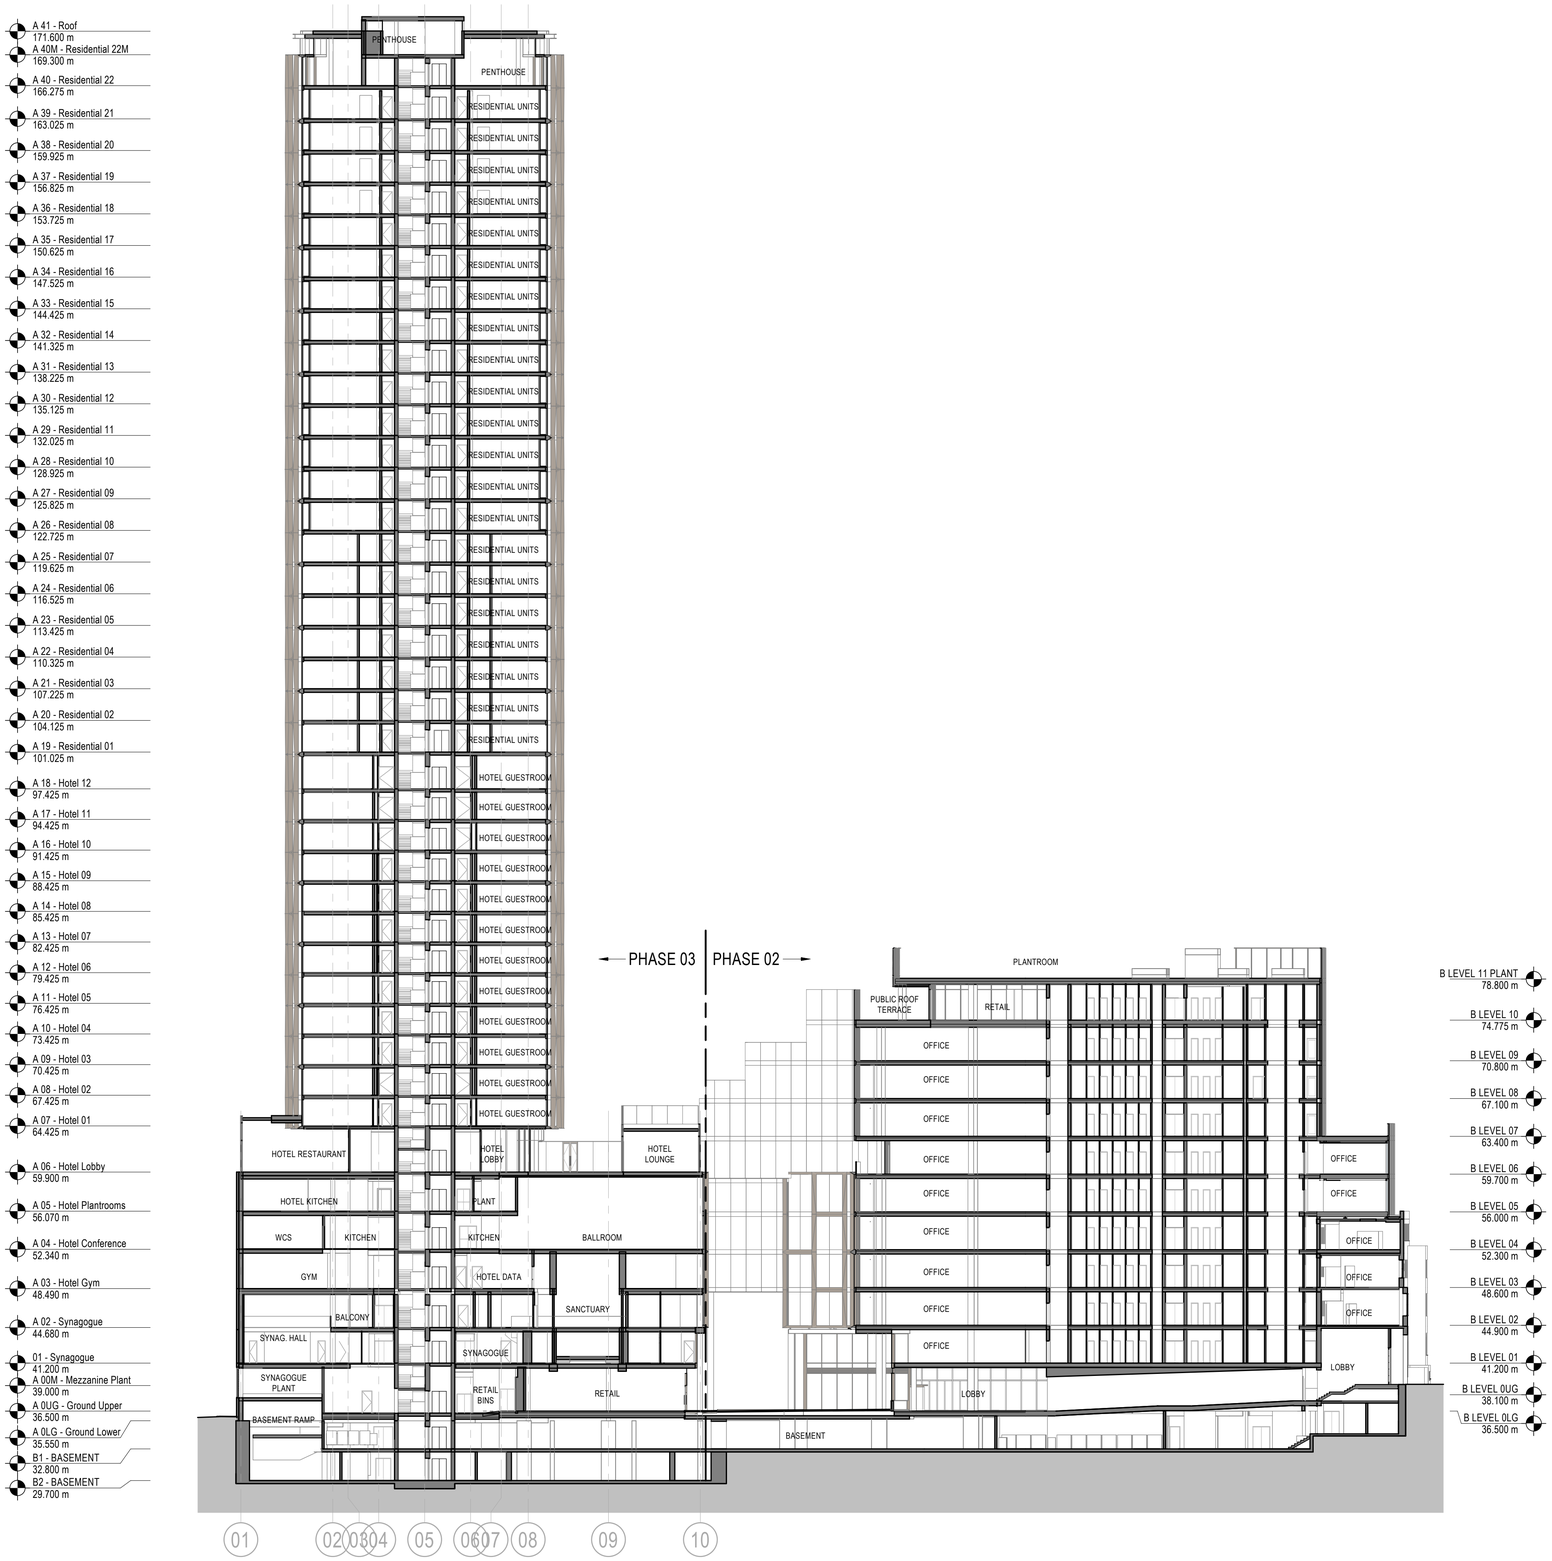

A7 CROSS SECTION WEST-EAST A

1 : 300

9/6/2021 6:54:43 PM

Key Plan

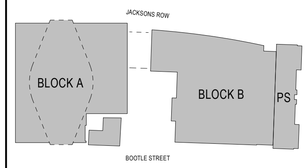

General Notes

NO:	DATE:	ISSUE:
P03	06/09/21	S73 Submission
P02	20/08/21	S73 Submission DRAFT
P01	15/11/19	S73 Submission

Status

FOR INFORMATION

Interior Designer: BOWLER JAMES BRINDLEY

Synagogue Consultant: FDG fairhurstdesign group

Design Consultant: hodder+partners

Civil Engineer: curtins

Services Engineer: HOARE LEA

Fire Engineer: DESIGN FIRE CONSULTANTS

Client: ST M

Landscape Designer: p-ie

Project Manager: zerum

Architect: SOM

Skidmore, Owings & Merrill, Inc.
The Broadgate Tower, 20 Primrose Street
London EC2A 2EW, UK
Tel: +44 (0)20 7798 1000 Fax: +44 (0)20 7798 1100

Project Name

ST. MICHAELS DEVELOPMENT, MANCHESTER

Drawing Title

BUILDINGS SECTIONS - WEST-EAST

Project No: 218739

Scale @ A0: As indicated

Drawing No: S73-251

Revision: P03

© COPYRIGHT SKIDMORE, OWINGS & MERRILL (EUROPE) LLP. 2021

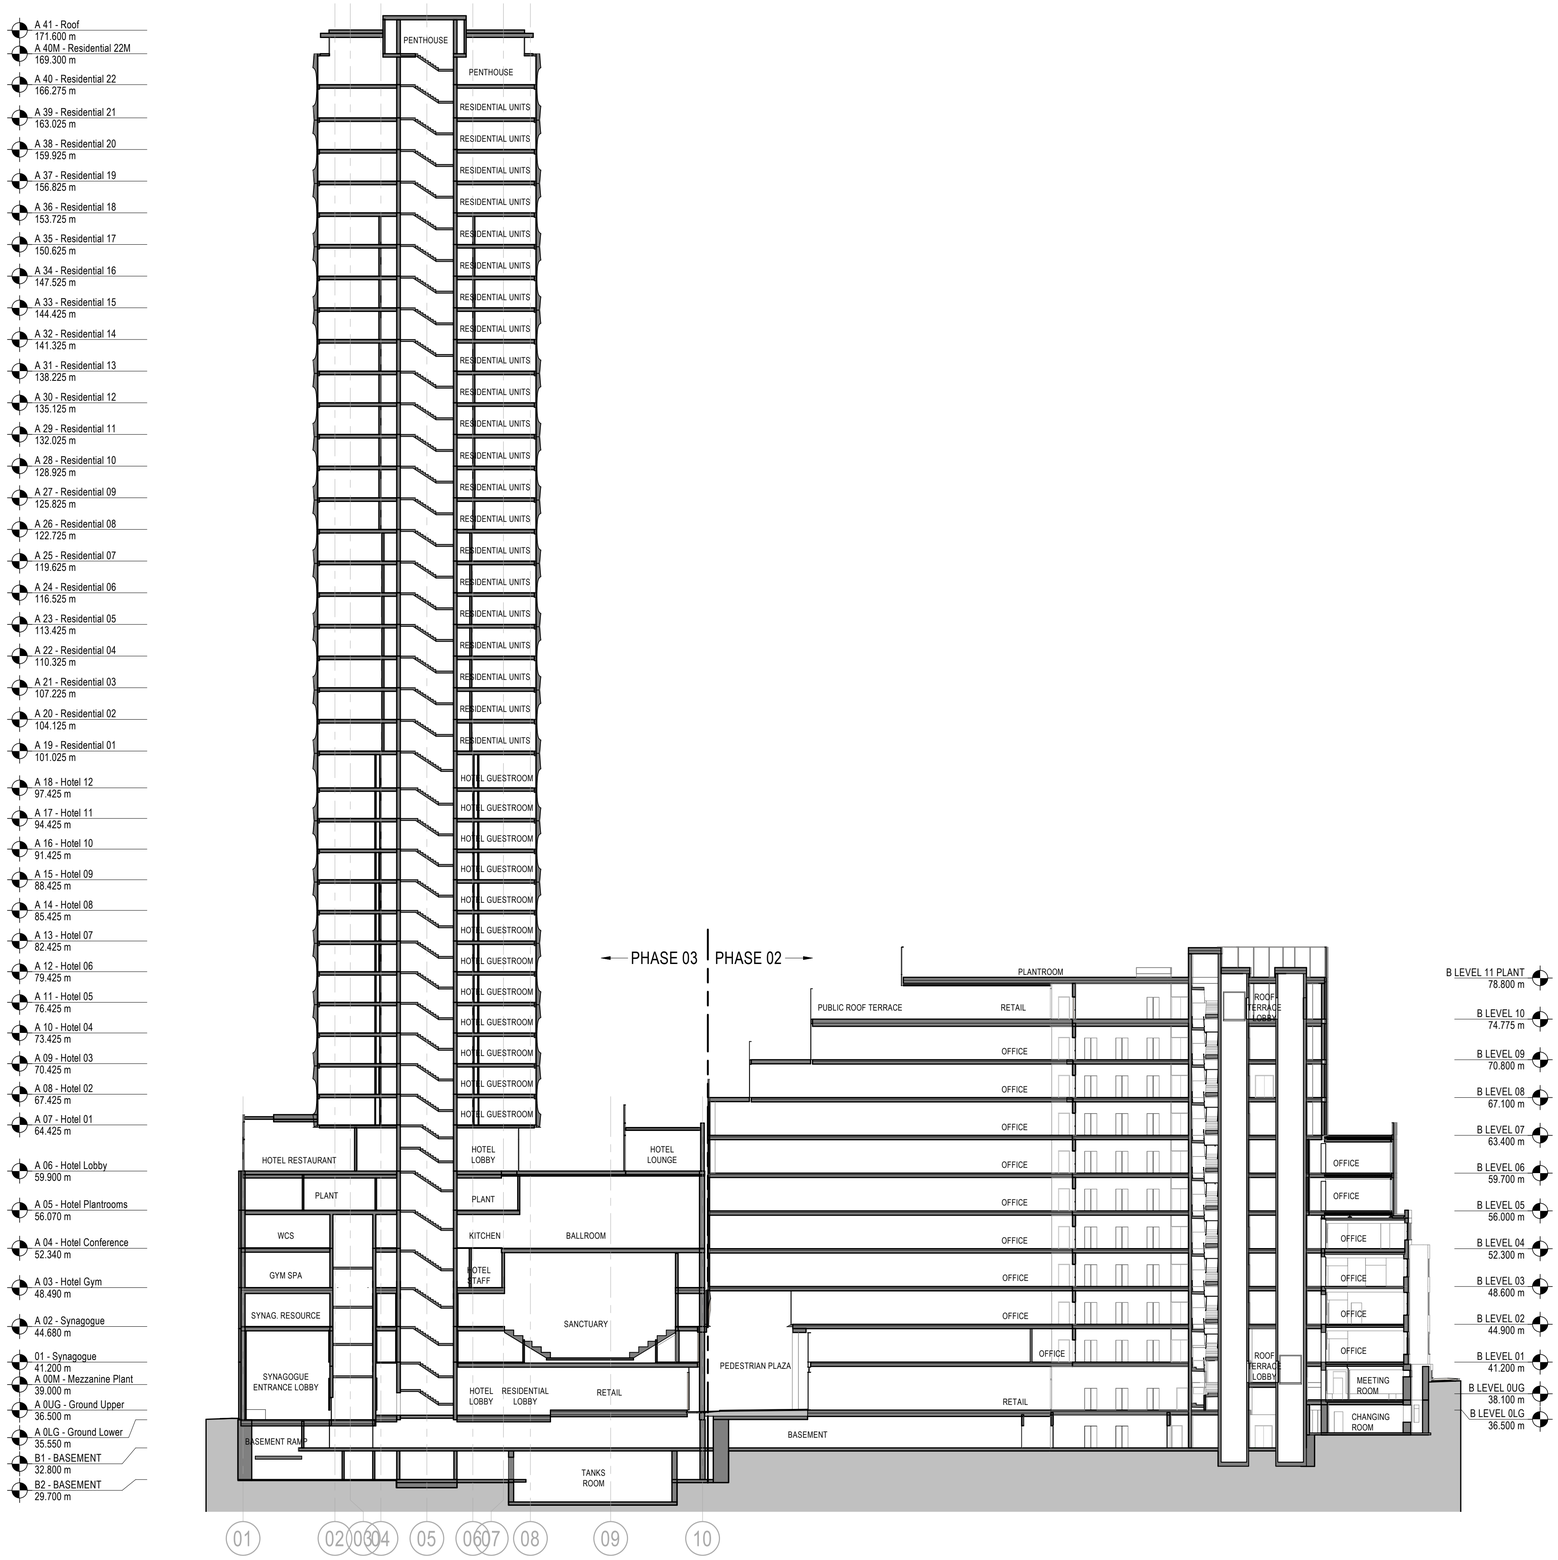

A7 CROSS SECTION WEST-EAST B

1 : 300

9/6/2021 6:55:07 PM

Key Plan

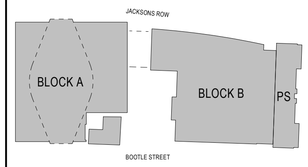

General Notes

NO:	DATE:	ISSUE:
P03	06/09/21	S73 Submission
P02	20/08/21	S73 Submission DRAFT
P01	15/11/19	S73 Submission

Status

FOR INFORMATION

Interior Designer: Bowler James Brindley

Synagogue Consultant: FDG fairhurstdesigngroup

Design Consultant: hodder+partners

Civil Engineer: curtins

Services Engineer: HOARE LEA

Fire Engineer: Design Fire Consultants

Client: STM

Landscape Designer: p:ie

Project Manager: zerum

Architect: SOM

Skidmore, Owings & Merrill, Inc.
The Broadgate Tower, 20 Primrose Street
London EC2A 2EW, UK
Tel: +44 (0)20 7798 1000 Fax: +44 (0)20 7798 1100

Project Name

ST. MICHAELS DEVELOPMENT, MANCHESTER

Drawing Title

BUILDINGS SECTIONS - WEST-EAST BRIDGE

Project No: 218739

Scale @ A0: As indicated

Drawing No: S73-252

Revision: P03

© COPYRIGHT SKIDMORE, OWINGS & MERRILL (EUROPE) LLP. 2021

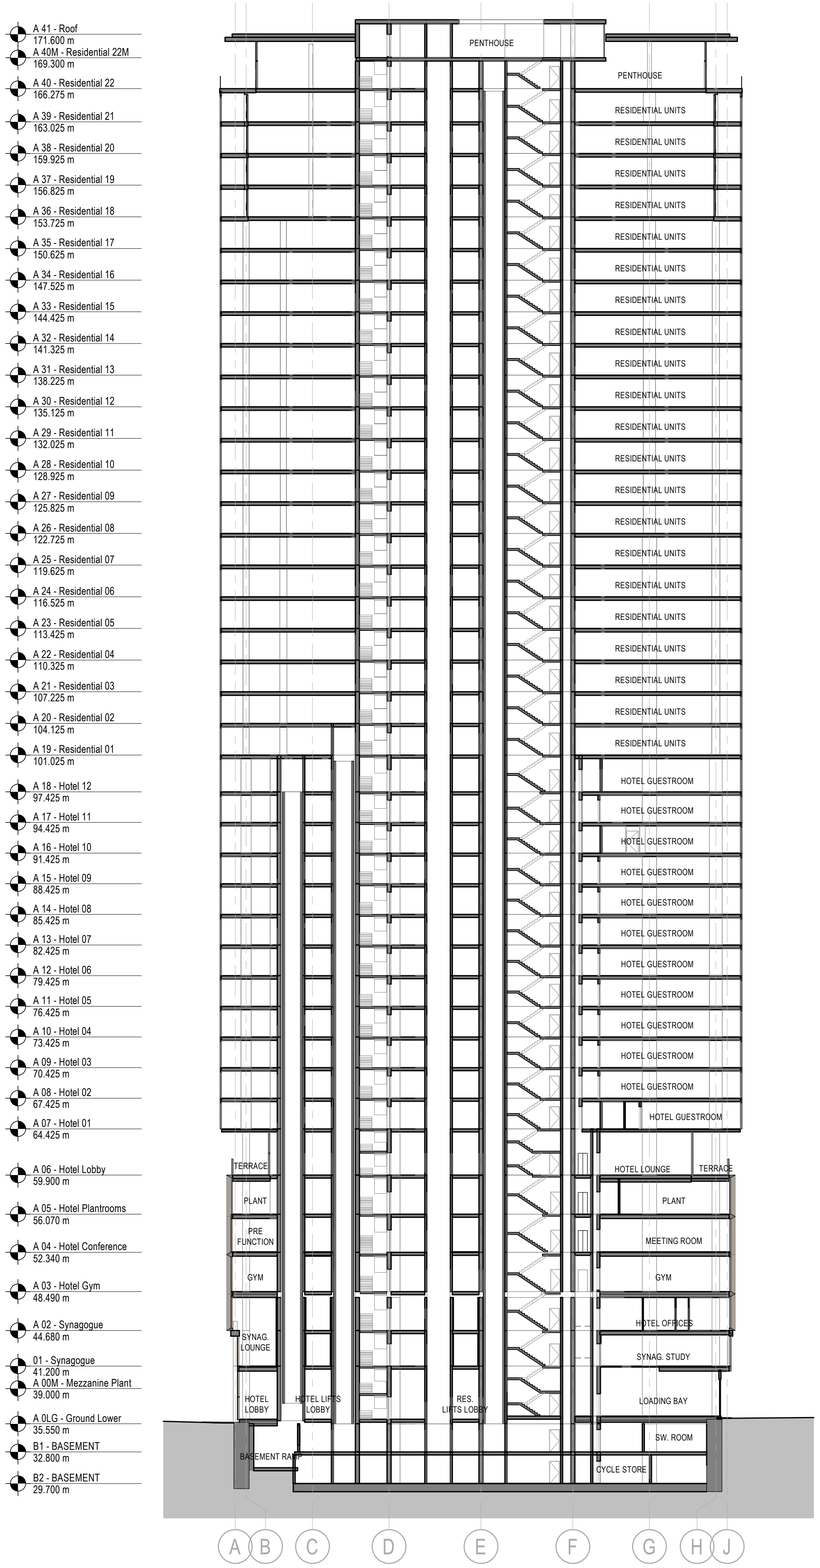

A7 CROSS SECTION BLOCK A NORTH-SOUTH

1 : 300

Key Plan

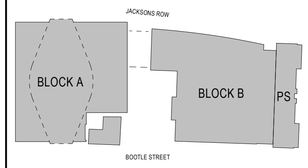

General Notes

NO:	DATE:	ISSUE:
P03	06/09/21	S73 Submission
P02	20/08/21	S73 Submission DRAFT
P01	15/11/19	S73 Submission

Status

FOR INFORMATION

Interior Designer: BOWLER JAMES BRINDLEY

Synagogue Consultant: FDG fairhursts design group

Design Consultant: hodder+partners

Civil Engineer: curtins

Services Engineer: HOARE LEA

Fire Engineer: DESIGN FIRE CONSULTANTS

Client: ST M

Landscape Designer: p:ie

Project Manager: zerum

Architect: SOM

Skidmore, Owings & Merrill, Inc.
The Broadgate Tower, 20 Primrose Street
London EC2A 2EW, UK
Tel: +44 (0)20 7798 1000 Fax: +44 (0)20 7798 1100

Project Name

ST. MICHAELS DEVELOPMENT, MANCHESTER

Drawing Title

BUILDINGS SECTIONS - NORTH-SOUTH BLOCK A

Project No: 218739

Scale @ A0: As indicated

Drawing No: S73-253

Revision: P03

© COPYRIGHT SKIDMORE, OWINGS & MERRILL (EUROPE) LLP. 2021

9/6/2021 6:55:23 PM

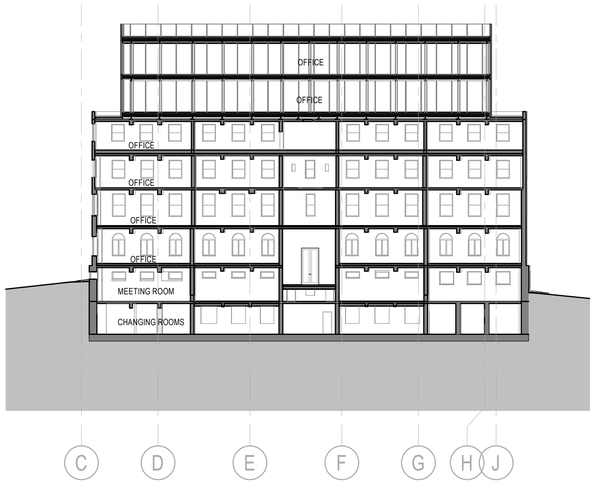

A7 CROSS SECTION NORTH-SOUTH

1 : 300

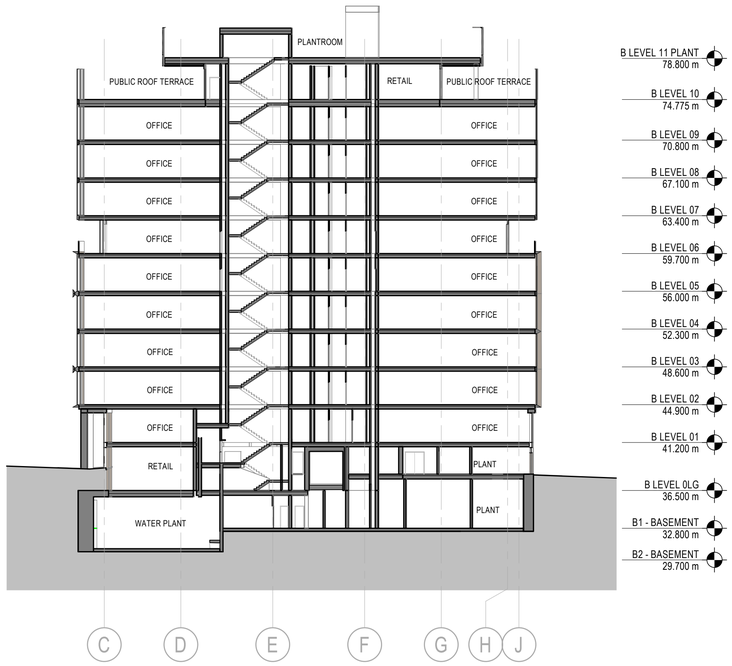

A4 CROSS SECTION BLOCK B NORTH-SOUTH

1 : 300

Key Plan

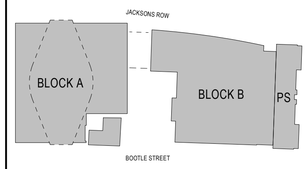

General Notes

NO:	DATE:	ISSUE:
P03	06/09/21	S73 Submission
P02	20/08/21	S73 Submission DRAFT
P01	15/11/19	S73 Submission

Status

FOR INFORMATION

Interior Designer: BOWLER JAMES BRINDLEY

Synagogue Consultant: FDG fairhurst design group

Design Consultant: hodder+partners

Civil Engineer: curtins

Services Engineer: HOARE LEA

Fire Engineer: DESIGN FIRE CONSULTANTS

Client: ST.M

Landscape Designer: p·ie

Project Manager: zerum

Architect: SOM

Skidmore, Owings & Merrill, Inc.
The Broadgate Tower, 20 Primrose Street
London EC2A 2EW, UK
Tel: +44 (0)20 7798 1000 Fax: +44 (0)20 7798 1100

Project Name

ST. MICHAELS DEVELOPMENT, MANCHESTER

Drawing Title

BUILDINGS SECTIONS - NORTH-SOUTH BLOCK B

Project No: 218739

Scale @ A0: As indicated

Drawing No: S73-254

Revision: P03

© COPYRIGHT SKIDMORE, OWINGS & MERRILL (EUROPE) LLP. 2021

9/6/2021 6:55:38 PM

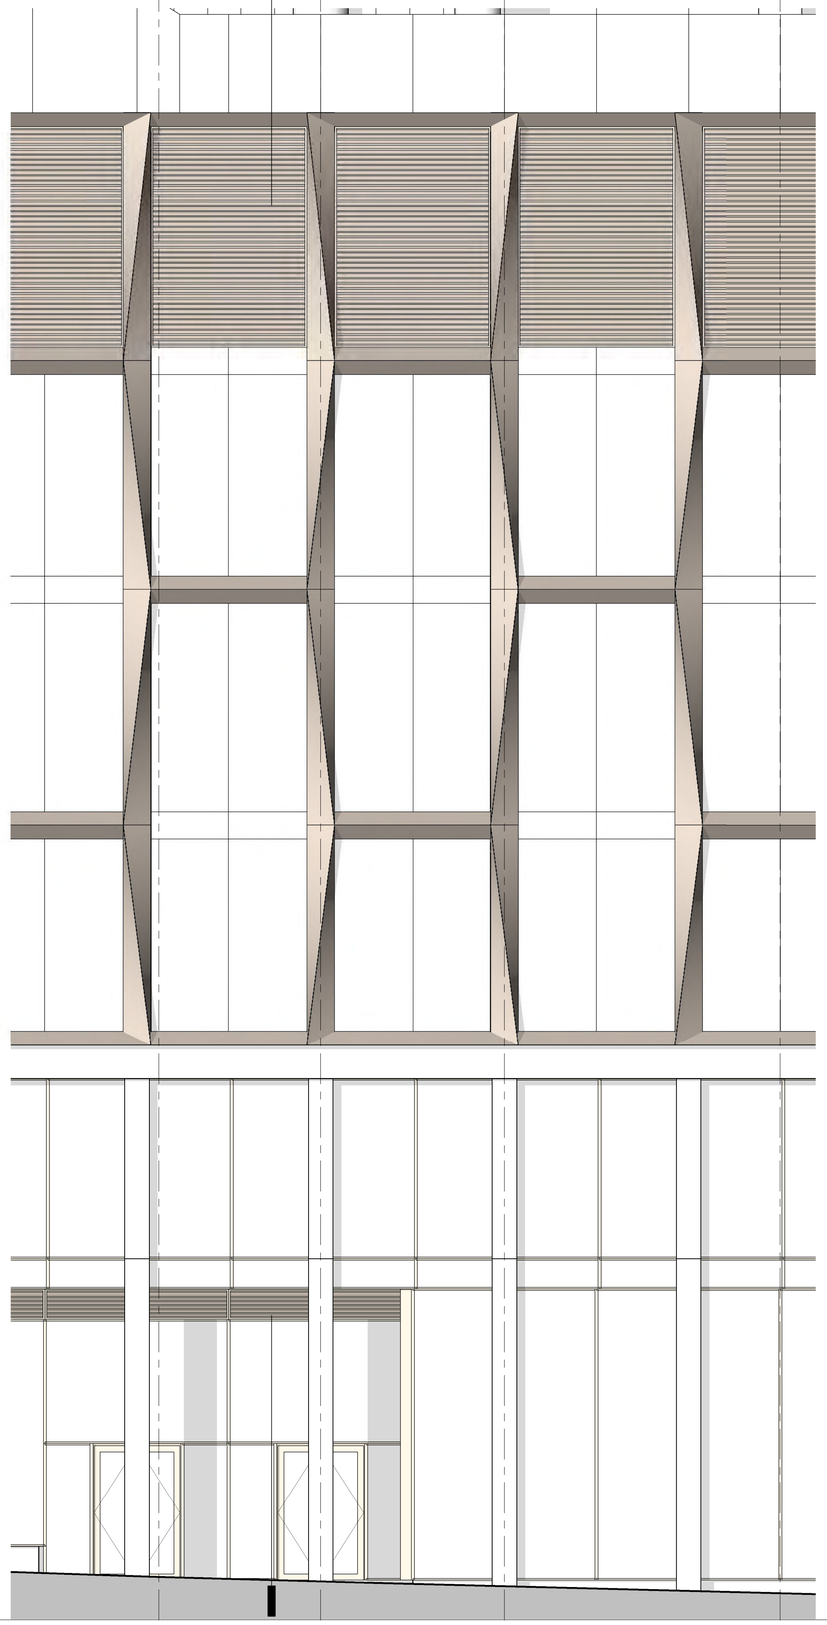

A7 TYP ENCLOSURE ELEVATION - HOTEL PODIUM

1 : 50

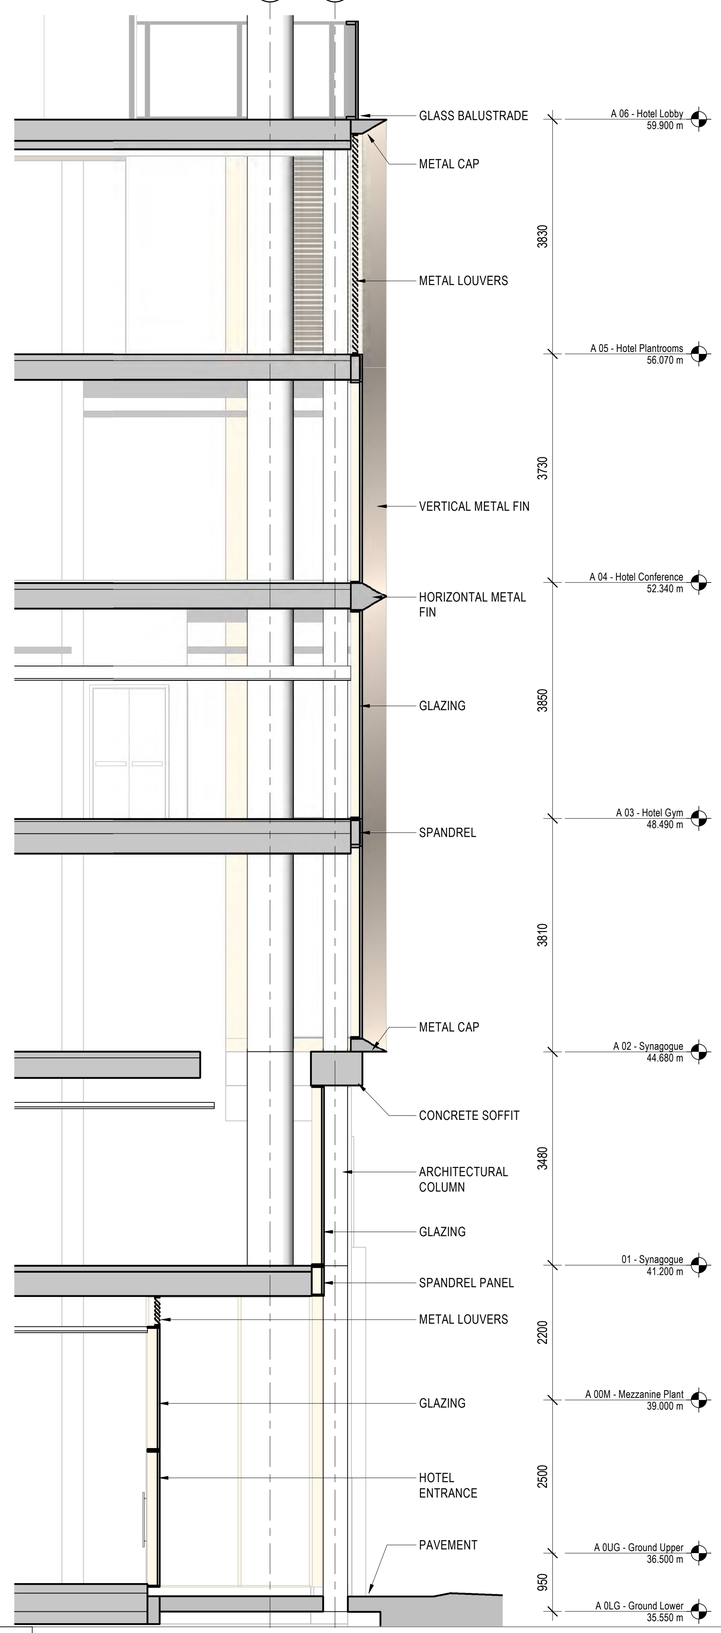

A3 TYP ENCLOSURE SECTION - HOTEL PODIUM

1 : 50

Key Plan

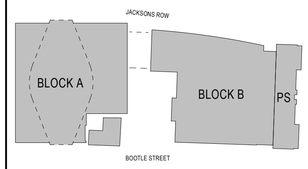

General Notes

NO:	DATE:	ISSUE:
P03	06/09/21	S73 Submission
P02	20/08/21	S73 Submission DRAFT
P01	15/11/19	S73 Submission

Status

FOR INFORMATION

Interior Designer: BOWLER JAMES BRINDLEY

Synagogue Consultant: FDG fairhursts design group

Design Consultant: hodder+partners

Civil Engineer: curtins

Services Engineer: HOARE LEA

Fire Engineer: DESIGN FIRE CONSULTANTS

Client: ST!M

Landscape Designer: p-he

Project Manager: zerum

Architect: SOM

Skidmore, Owings & Merrill, Inc.
The Broadgate Tower, 20 Primrose Street
London EC2A 2EW, UK
Tel: +44 (0)20 7798 1000 Fax: +44 (0)20 7798 1100

Project Name

ST. MICHAELS DEVELOPMENT, MANCHESTER

Drawing Title

BUILDING ENCLOSURE - HOTEL PODIUM

Project No: 218739

Scale @ A0: As indicated

Drawing No: S73-511

Revision: P03

© COPYRIGHT SKIDMORE, OWINGS & MERRILL (EUROPE) LLP. 2021

9/6/2021 6:56:00 PM

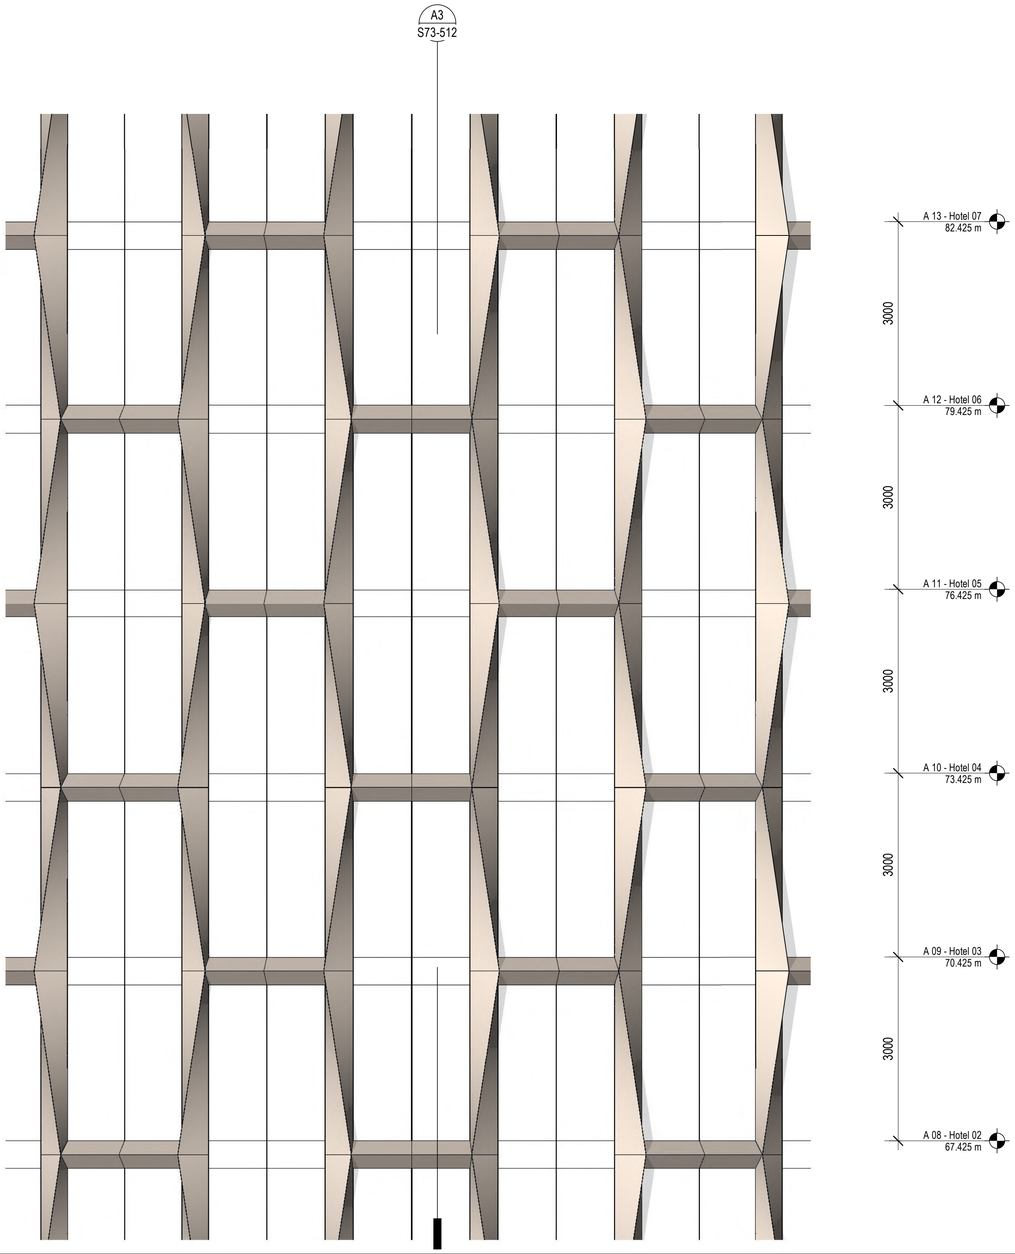

B7 TYP ENCLOSURE ELEVATION - HOTEL TOWER

1 : 50

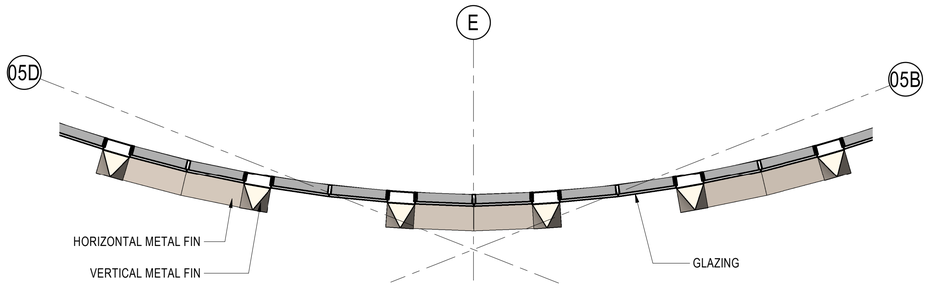

A7 TYP ENCLOSURE PLAN - HOTEL TOWER

1 : 50

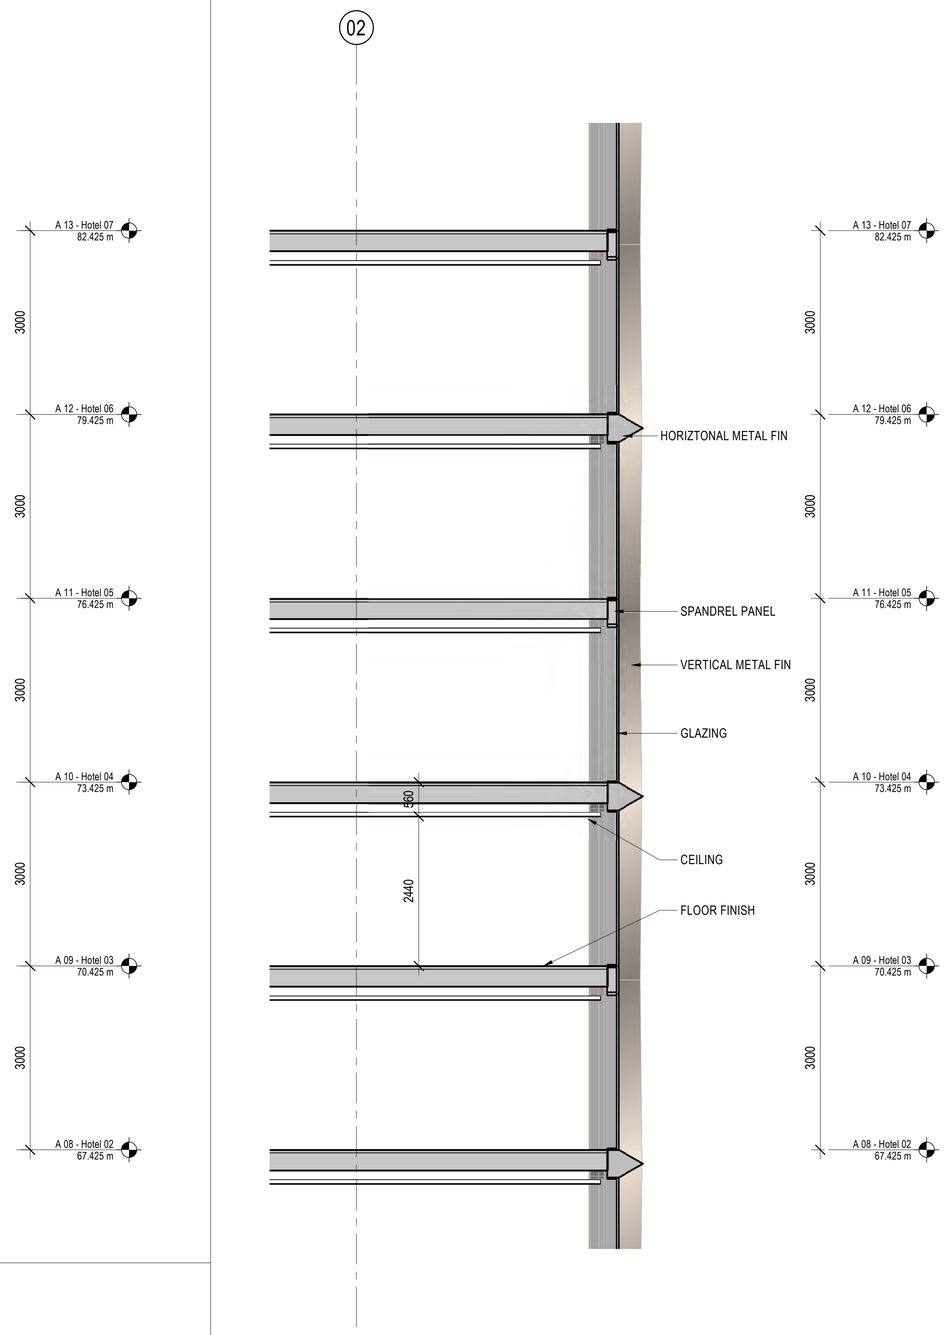

A3 TYP ENCLOSURE SECTION - HOTEL TOWER

1 : 50

Key Plan

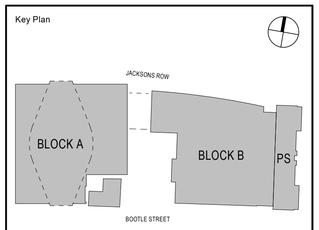

General Notes

NO:	DATE:	ISSUE:
P03	06/09/21	S73 Submission
P02	20/08/21	S73 Submission DRAFT
P01	15/11/19	S73 Submission

Status

FOR INFORMATION

Interior Designer: BOWLER JAMES BRINDLEY

Synagogue Consultant: FDG fairhursts design group

Design Consultant: hodder+partners

Civil Engineer: curtins

Services Engineer: HOARE LEA

Fire Engineer: DESIGN FIRE CONSULTANTS

Client: ST M

Landscape Designer: p·ie

Project Manager: zerum

Architect: SOM

Skidmore, Owings & Merrill, Inc.
The Broadgate Tower, 20 Primrose Street
London EC2A 2EW, UK
Tel: +44 (0)20 7798 1000 Fax: +44 (0)20 7798 1100

Project Name

ST. MICHAELS DEVELOPMENT, MANCHESTER

Drawing Title

BUILDING ENCLOSURE - HOTEL TOWER

Project No: 218739

Scale @ A0: As indicated

Drawing No: S73-512

Revision: P03

© COPYRIGHT SKIDMORE, OWINGS & MERRILL (EUROPE) LLP. 2021

9/6/2021 6:56:22 PM