


ALL ABOUT FOOD | MANCHESTER

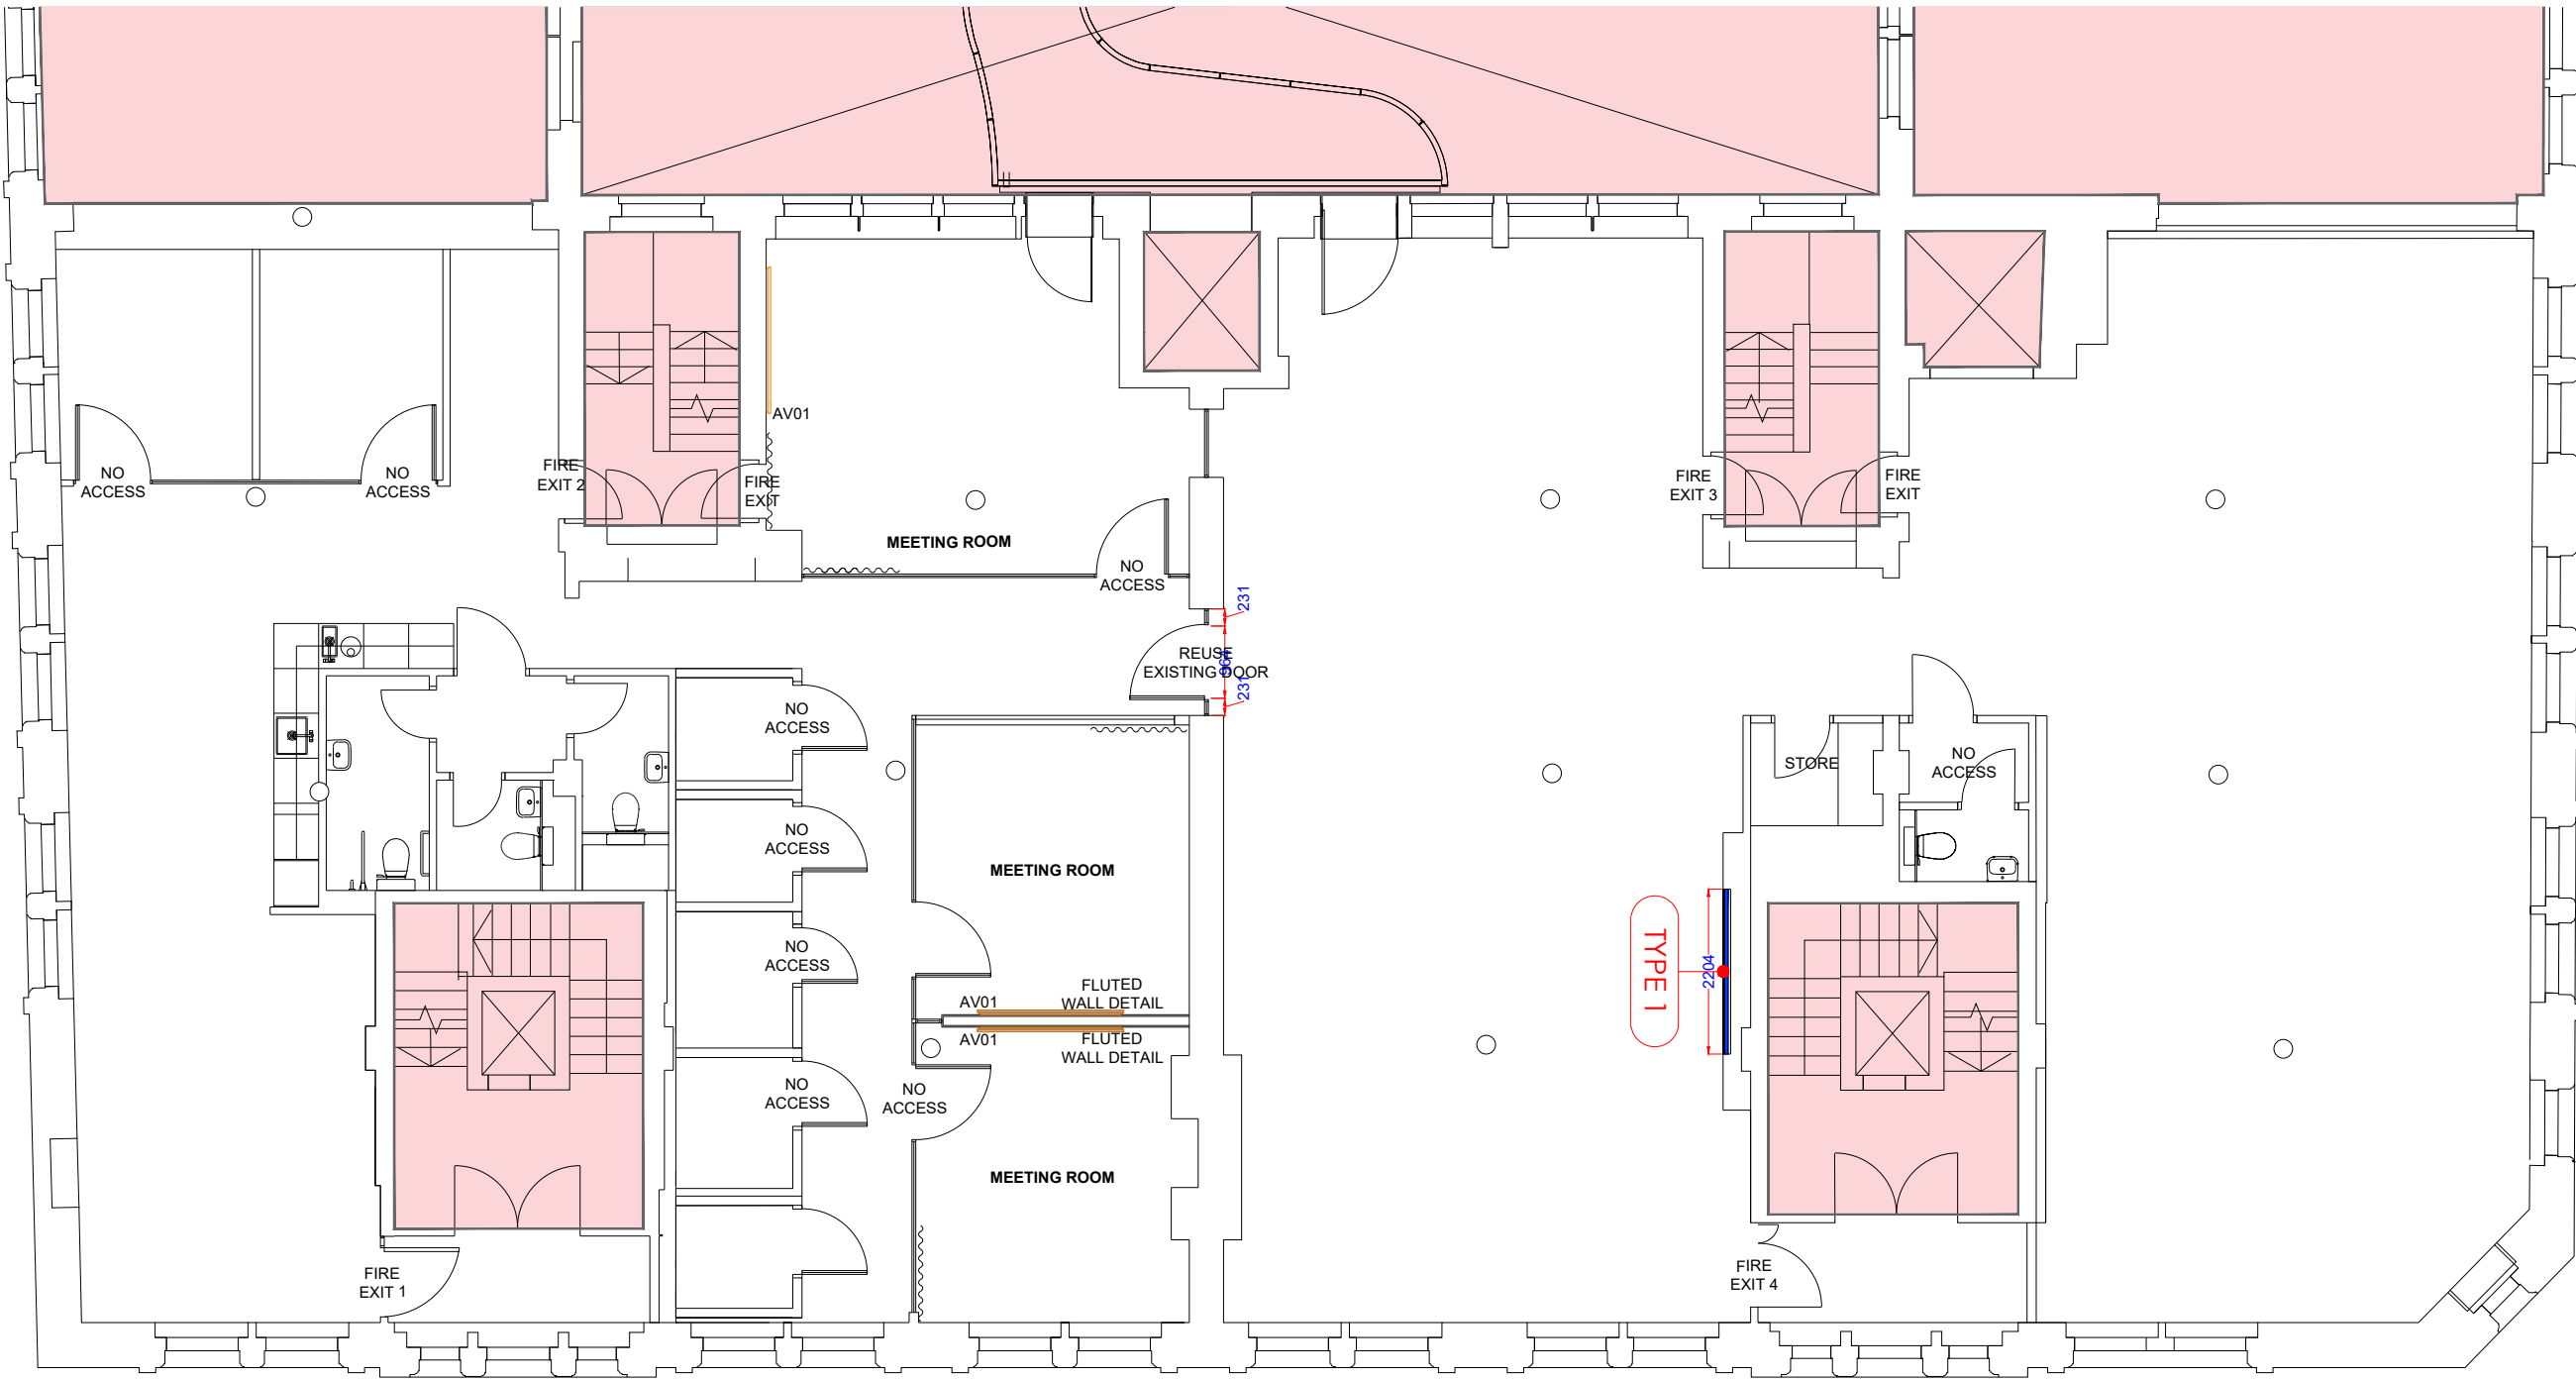

PROPOSED FIRST FLOOR
377 sqm | 4057 sqft

LEGEND


AREA NOT IN SCOPE

PATTRESS LEGEND

18MM PLY PATTRESS INSTALLED WITHIN PARTITION

WHERE NEW SOLID PARTITION TIES IN TO AN EXISTING PARTITION (TEA POINT) ENSURE PARTITION THICKNESS MATCHES EXISTING.

WHERE NEW GLAZED PARTITIONS TIE IN TO EXISTING PARTITIONS AND BULKHEADS ENSURE GLAZED PARTITION IS NO GREATER IN THICKNESS.

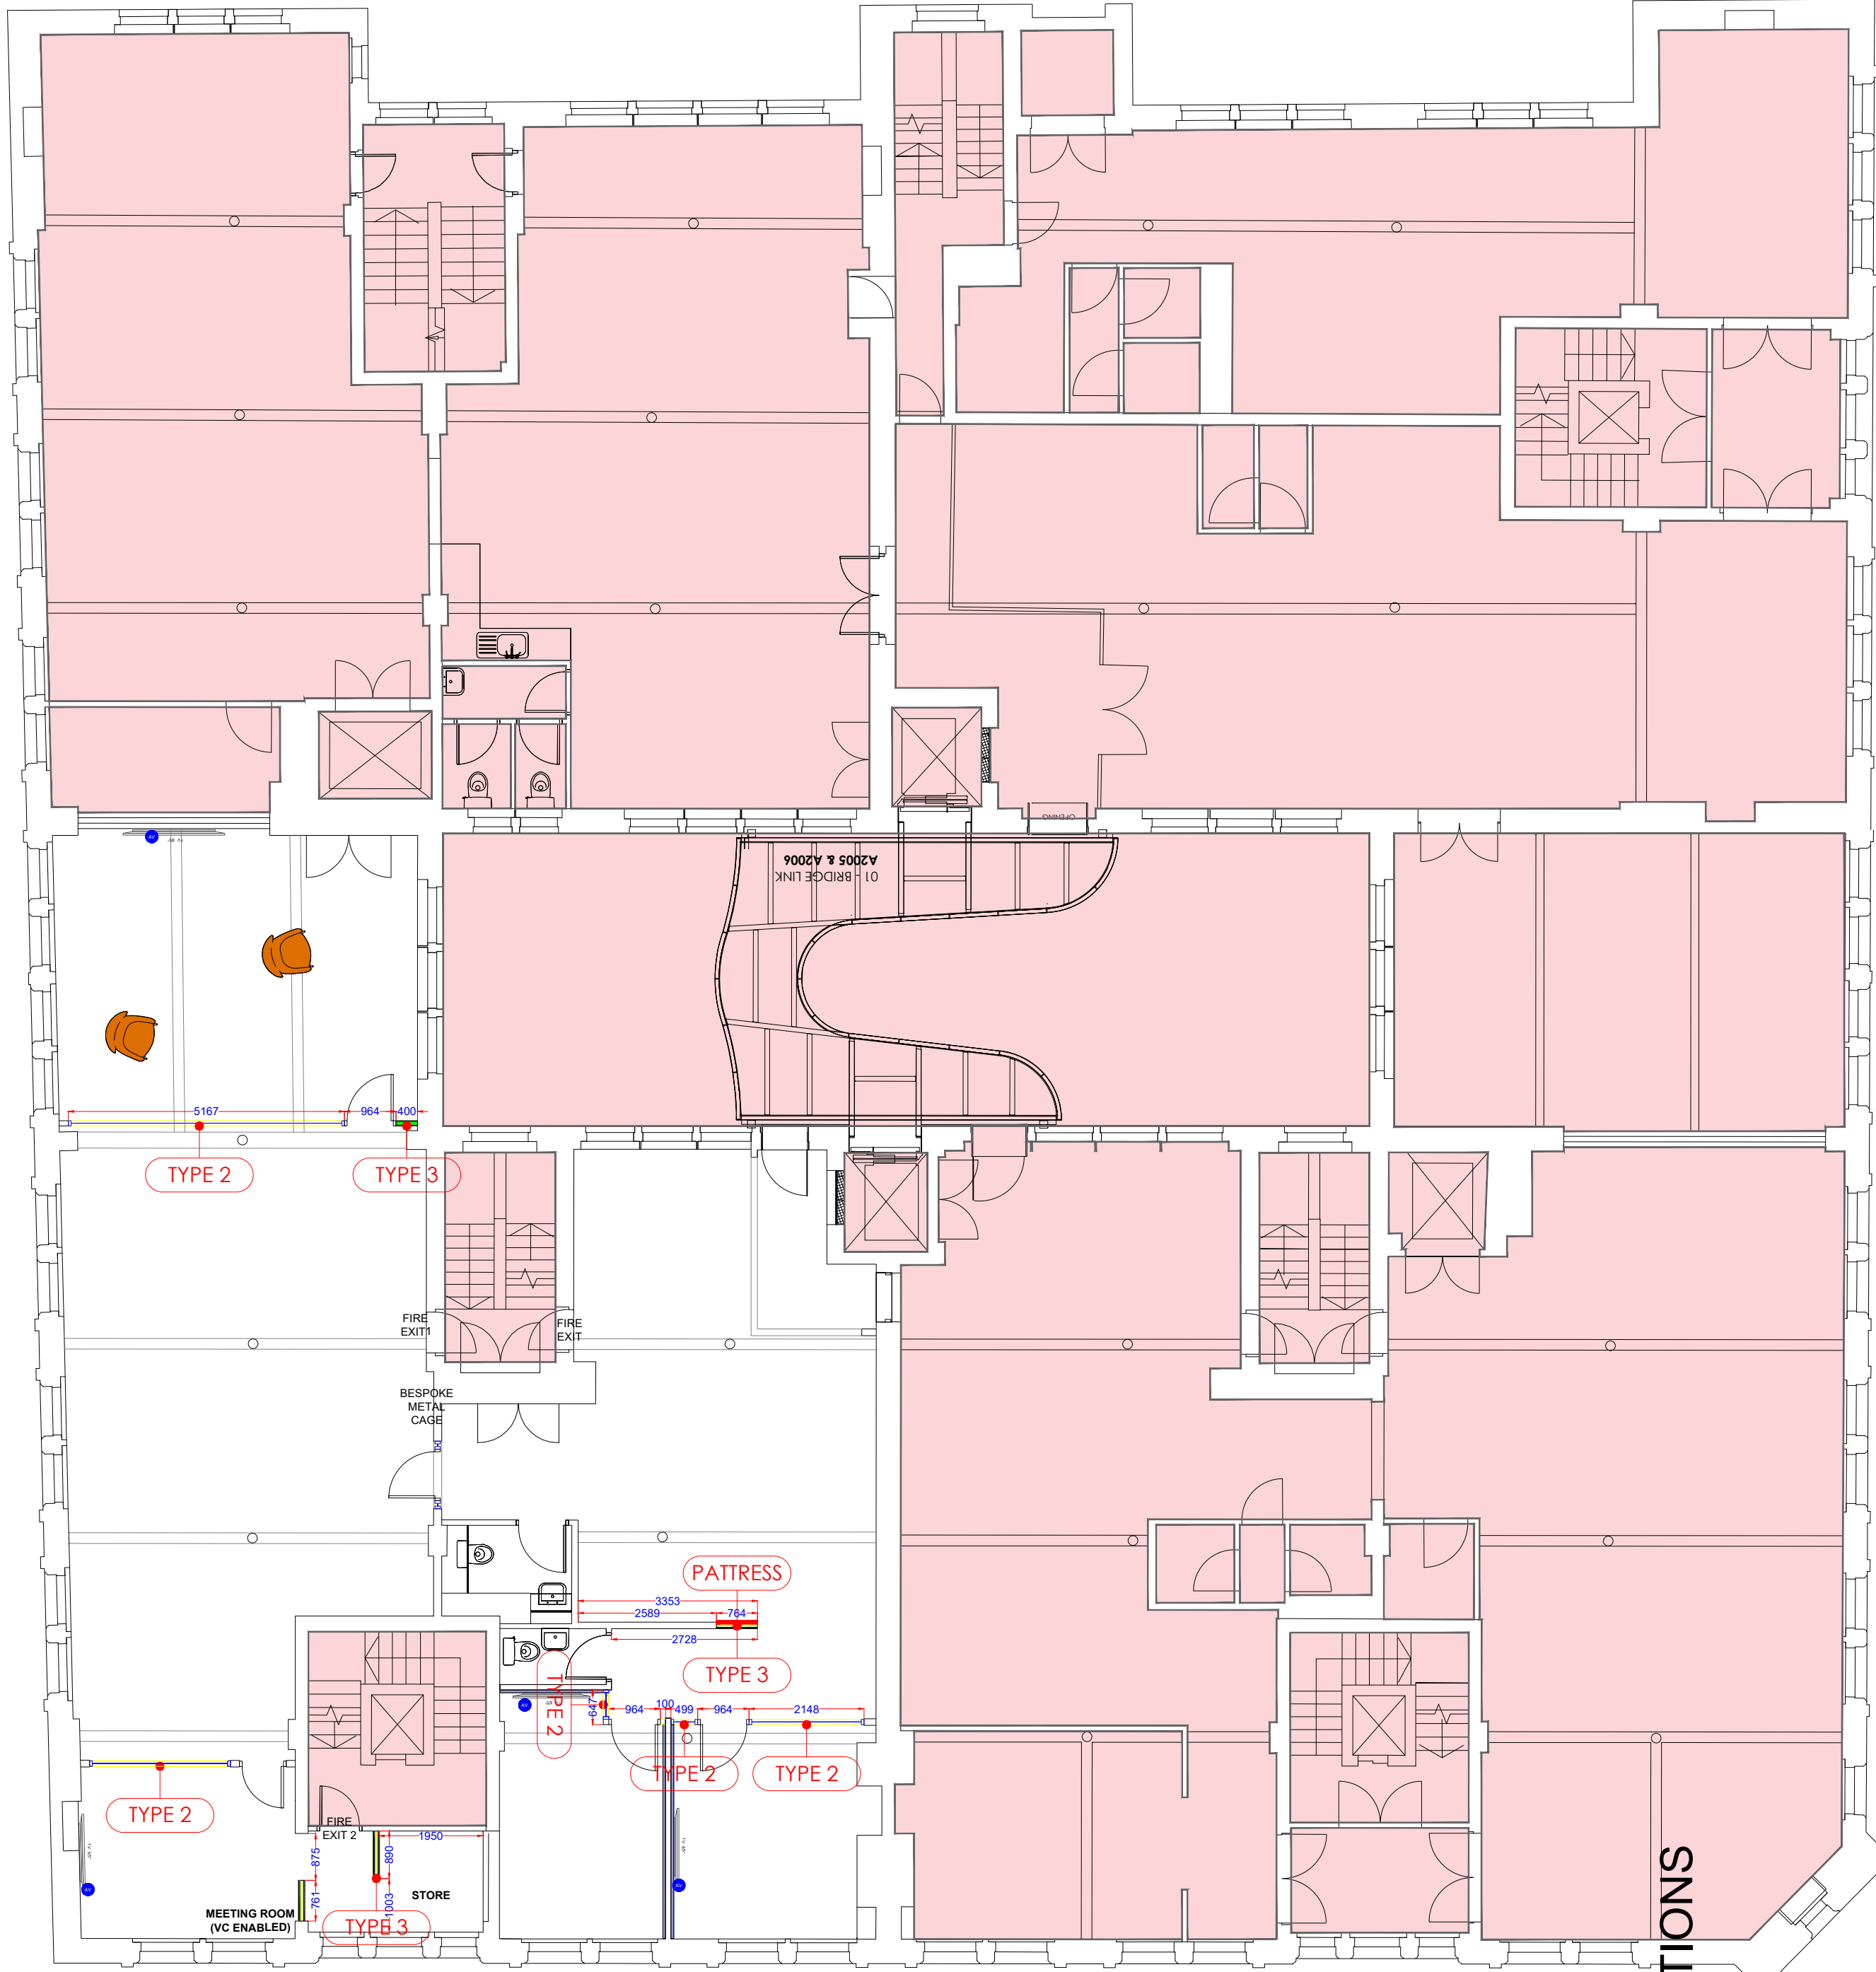


PROPOSED FOURTH FLOOR
231 sqm | 2486 sqft

PROPOSED FIRST & FOURTH FLOOR - PARTITIONS

DEMISE AREA'S

1ST 377 sqm | 4057 sqft
4TH 231 sqm | 2486 sqft

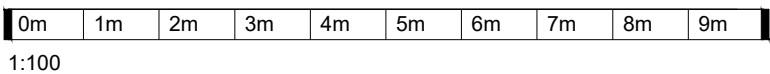

1:100

CHECKED		Date	By
A		12.02.25	SW
NOTE:		NOTE TO REUSE GLAZED DOOR ON FIRST FLOOR ADDED. NOW TO BE SINGLE PANE TO MATCH EXISTING. ADDITIONAL DOOR ADDED ON FOURTH FLOOR. GLAZED NIB SWAPPED TO SOLID NIB.	
THIS DRAWING IS THE COPYRIGHT OF CLAREMONT GROUP INTERIORS LTD. AND MAY NOT BE REPRODUCED IN ANY FORM WITHOUT PRIOR WRITTEN CONSENT.		DO NOT SCALE FROM THIS DRAWING. ALL DIMENSIONS ARE TO BE CHECKED ON SITE. ALL DIMENSIONS ARE SHOWN IN MILLIMETERS (SCALING BY LOCAL AUTHORITIES IS PERMITTED).	
		CLIENT: ALL ABOUT FOOD	
PROJECT TITLE & SITE ADDRESS		Fourways House, 57 Hilton Street, Manchester, M1 2EJ	
DRAWING TITLE		PROPOSED FIRST & FOURTH FLOOR PARTITIONS	
DRAWING NO		E013981 1&4F 102	
LEAD DESIGNER		FB	
DATE		08.01.25	
SCALE		1:100	
PAPER SIZE		A1	
DRAWING STATUS		PLANNING	