




Funded by
UK Government



MANCHESTER
CITY COUNCIL


**GREATER
MANCHESTER**
DOING THINGS DIFFERENTLY

Extract I. Wildlife area

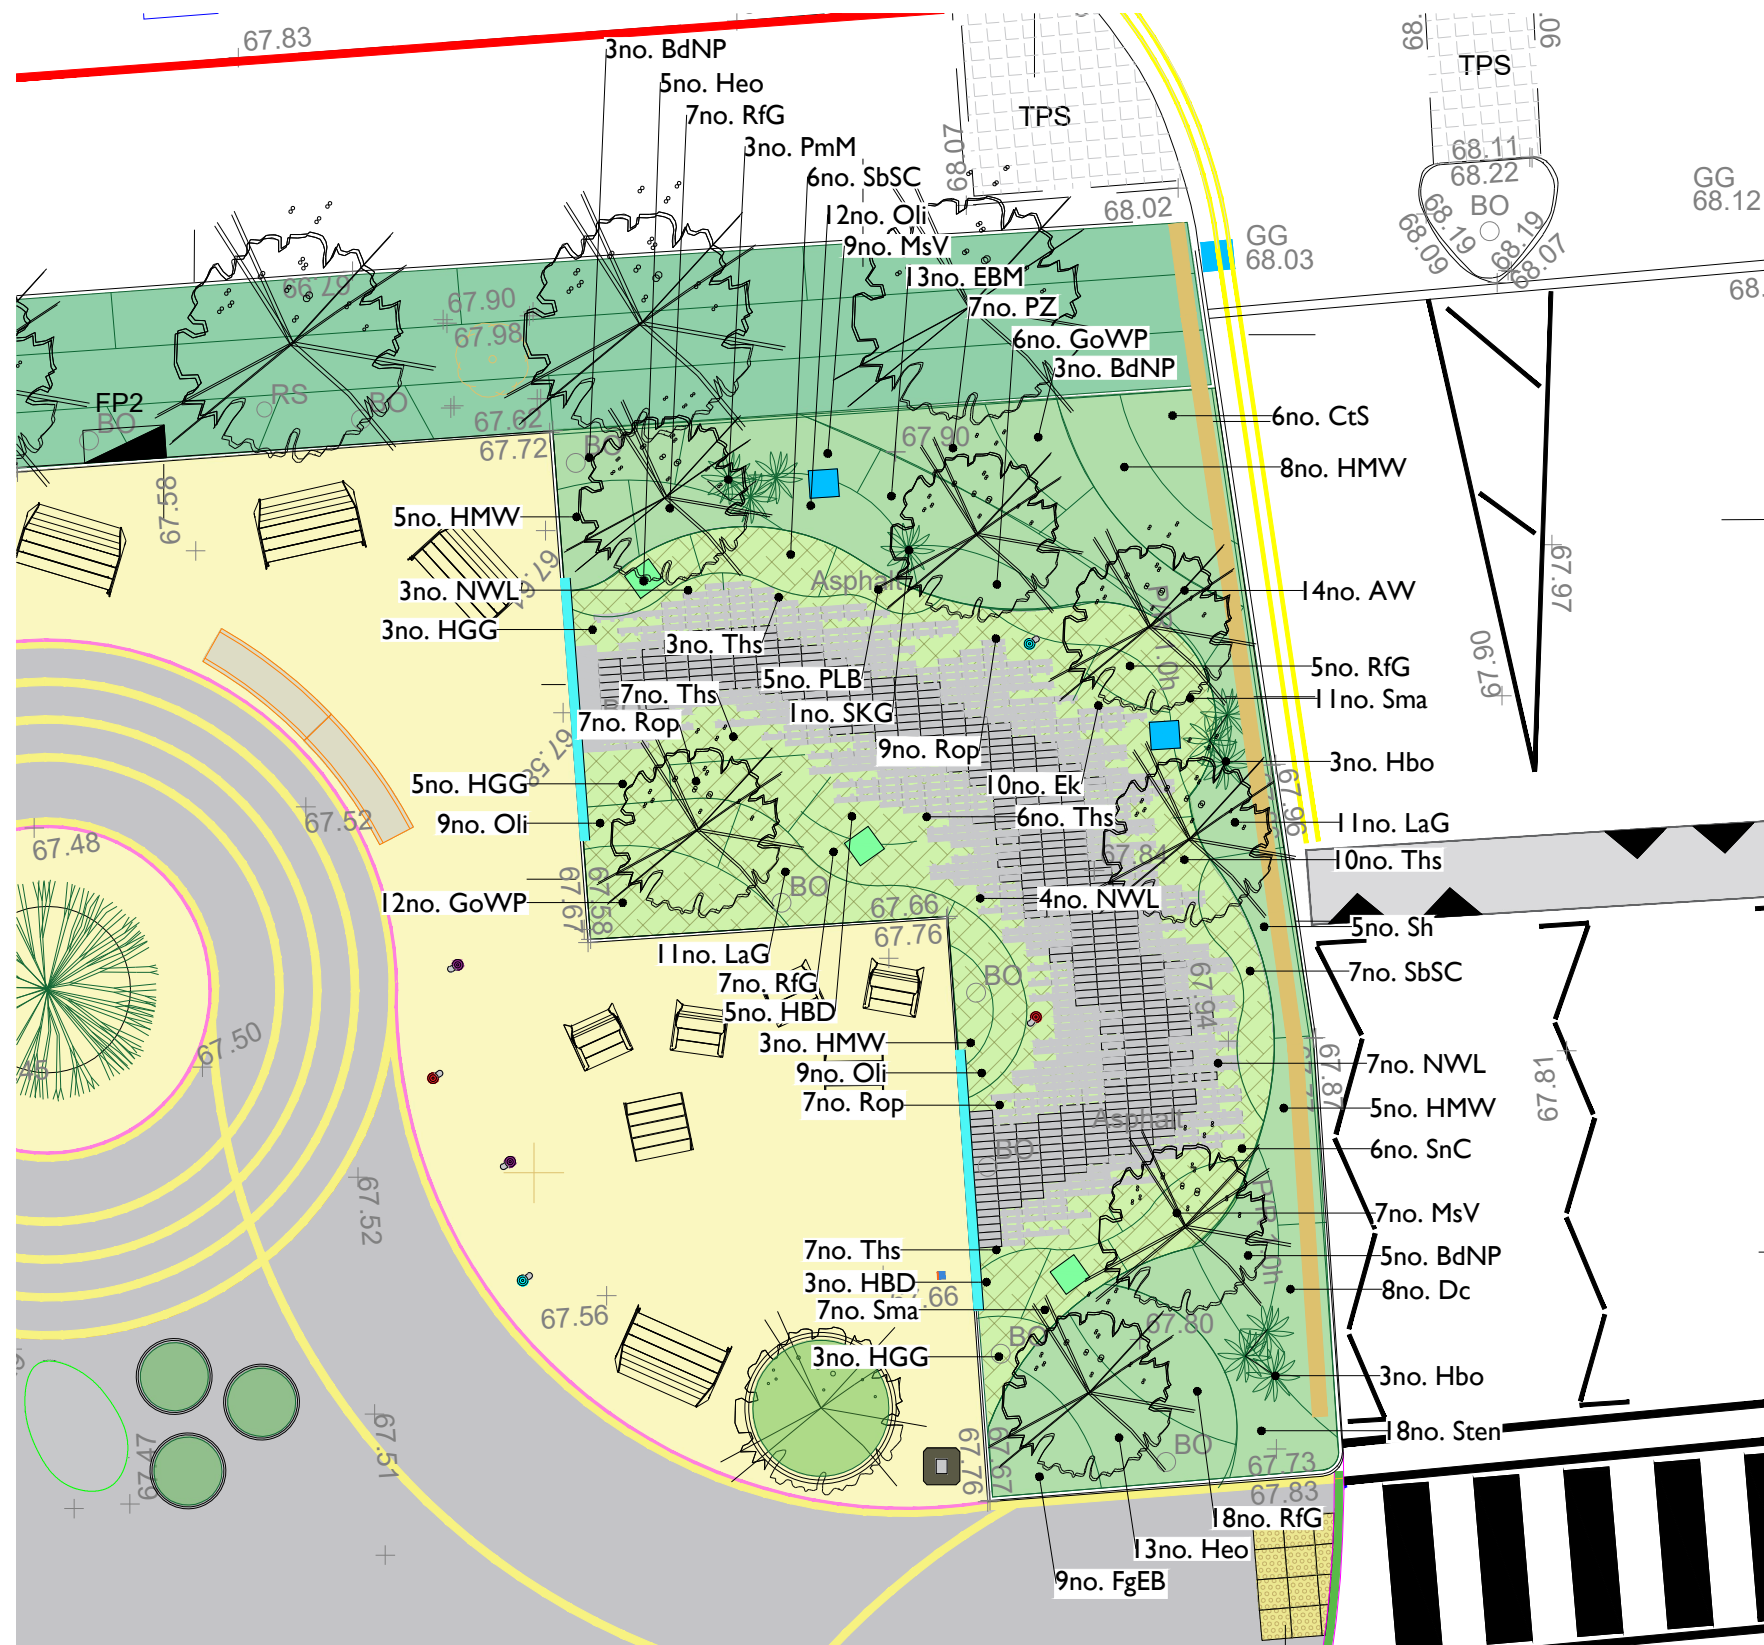

KEY

Soft Landscape

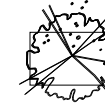

Proposed Trees to be planted within the development to include a mixture of formal street trees, native trees and wildlife beneficial trees.



Proposed Ornamental shrub planting within the development to comprises low growing shrubs, herbaceous perennials and grasses that are drought tolerant and wildlife beneficial.



Proposed Wildlife/Sensory planting within the development to comprises playful and colourful species which are textured and scented and attractive to wildlife such as bees and butterflies.

Please refer to drawing 5493.04 for the detailed planting plan and planting schedule.

Rev A : additional road signage added and railings moved back kr 15 10 2024
Rev B : proposed new door markings removed KR 23 10 2024
Rev C : Updated to MCC cost review KR 05 11 2024
Rev D : Updated to MCC Cost review KR 19 11 2024
Rev E : Coordination of the design EP 29 11 2024
Rev F : Tree species updated to ground conditions EP 16 01 2025
Rev G : Amended to include new access ramp 23 01 2025
Rev H : Tree added back in 05 02 2025



DEP LANDSCAPE ARCHITECTURE LTD

2 COMMERCIAL STREET
MANCHESTER, M15 4RQ
T: 0161 2419878
E: info@dep.co.uk
W: www.dep.co.uk

Client

Manchester City Council

Project

Gorton Square

Description

Planting Plan 2 of 2

Status

Construction

Scale

1:100@A3

Drawn

KR/NN

Job number

5493

Drawing number

05

Date

Sept 24

Revision

H

Copyright DEP Landscape Architecture Ltd

All levels and dimensions to be checked on site by contractor prior to commencement; Any variations to be reported to the client. This drawing is to be read in conjunction with all others relating to the project and all information derived accordingly; any anomalies to be reported to the client. Do not scale from this drawing. Use figured dimensions only. Work shown on this drawings to be carried out in accordance with current British Standards and Codes of Practice.

© Copyright to DEP Landscape Architecture Limited. The information shown on this drawing shall not be reproduced or copied in any form without prior written consent from DEP Landscape Architecture Limited.