


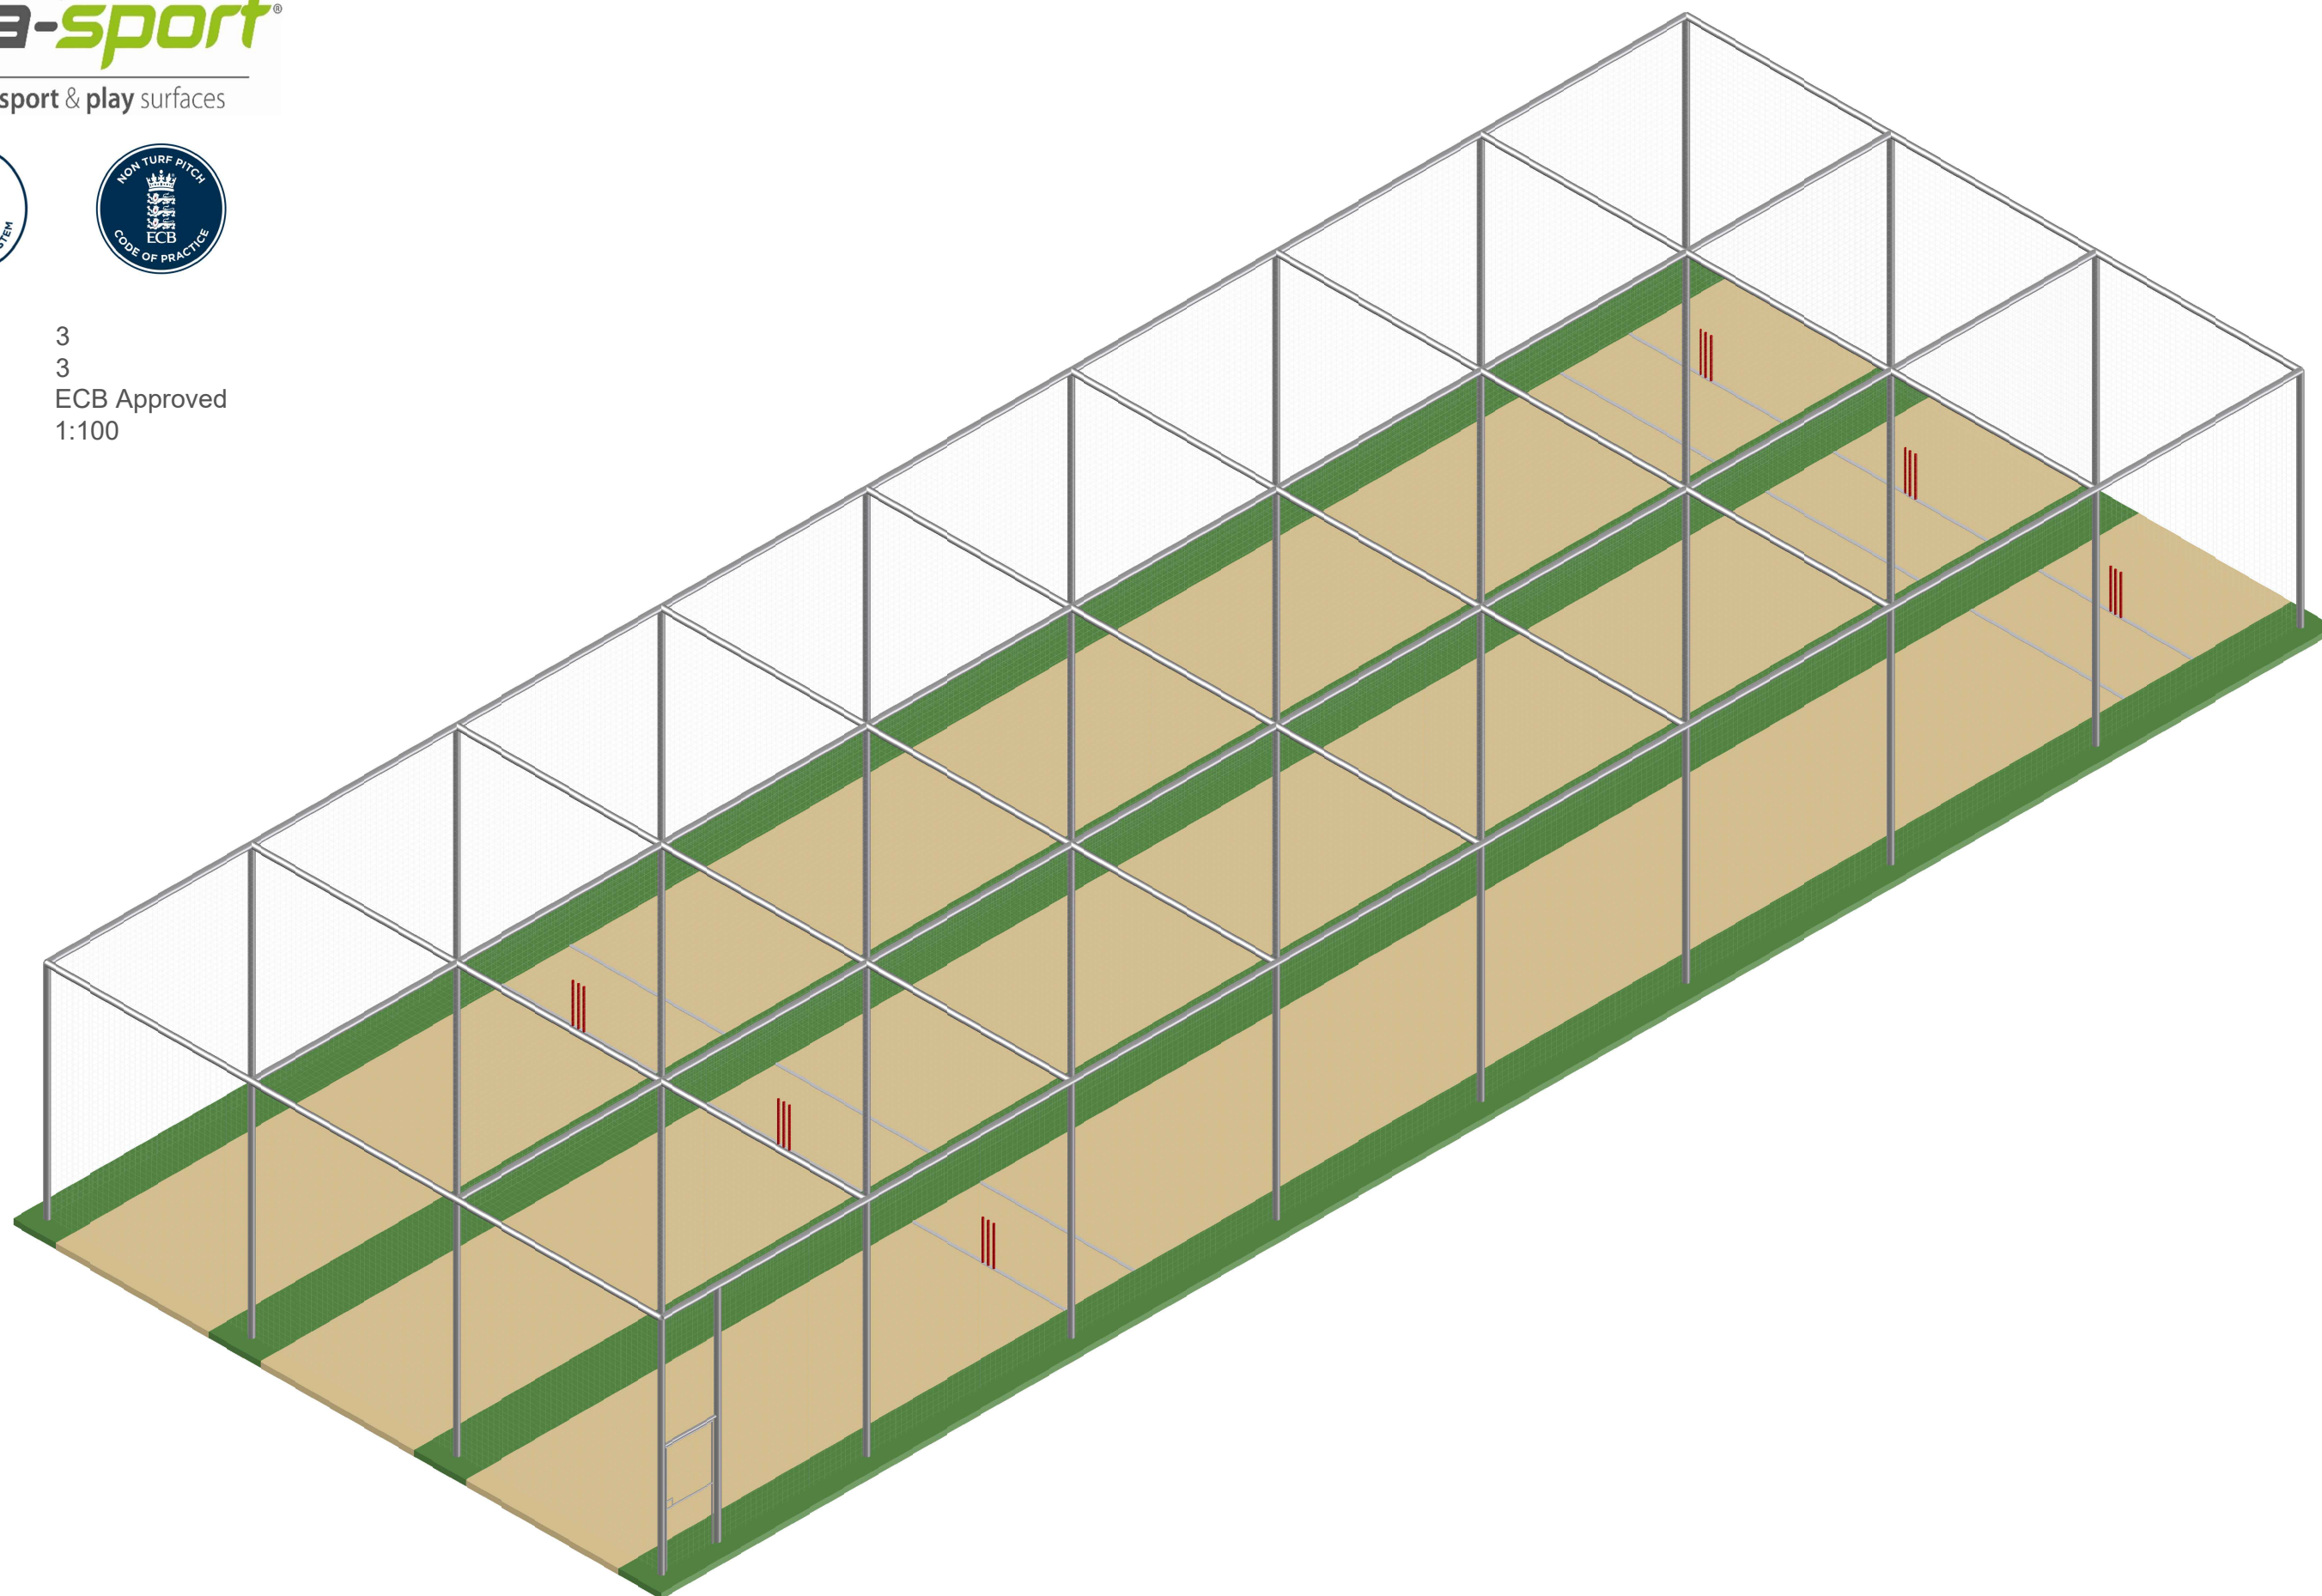

Lanes: 3
Design: 3
System: ECB Approved
Scale: 1:100





Lanes: 3
Design: 3
System: ECB Approved
Scale: 1:100

