



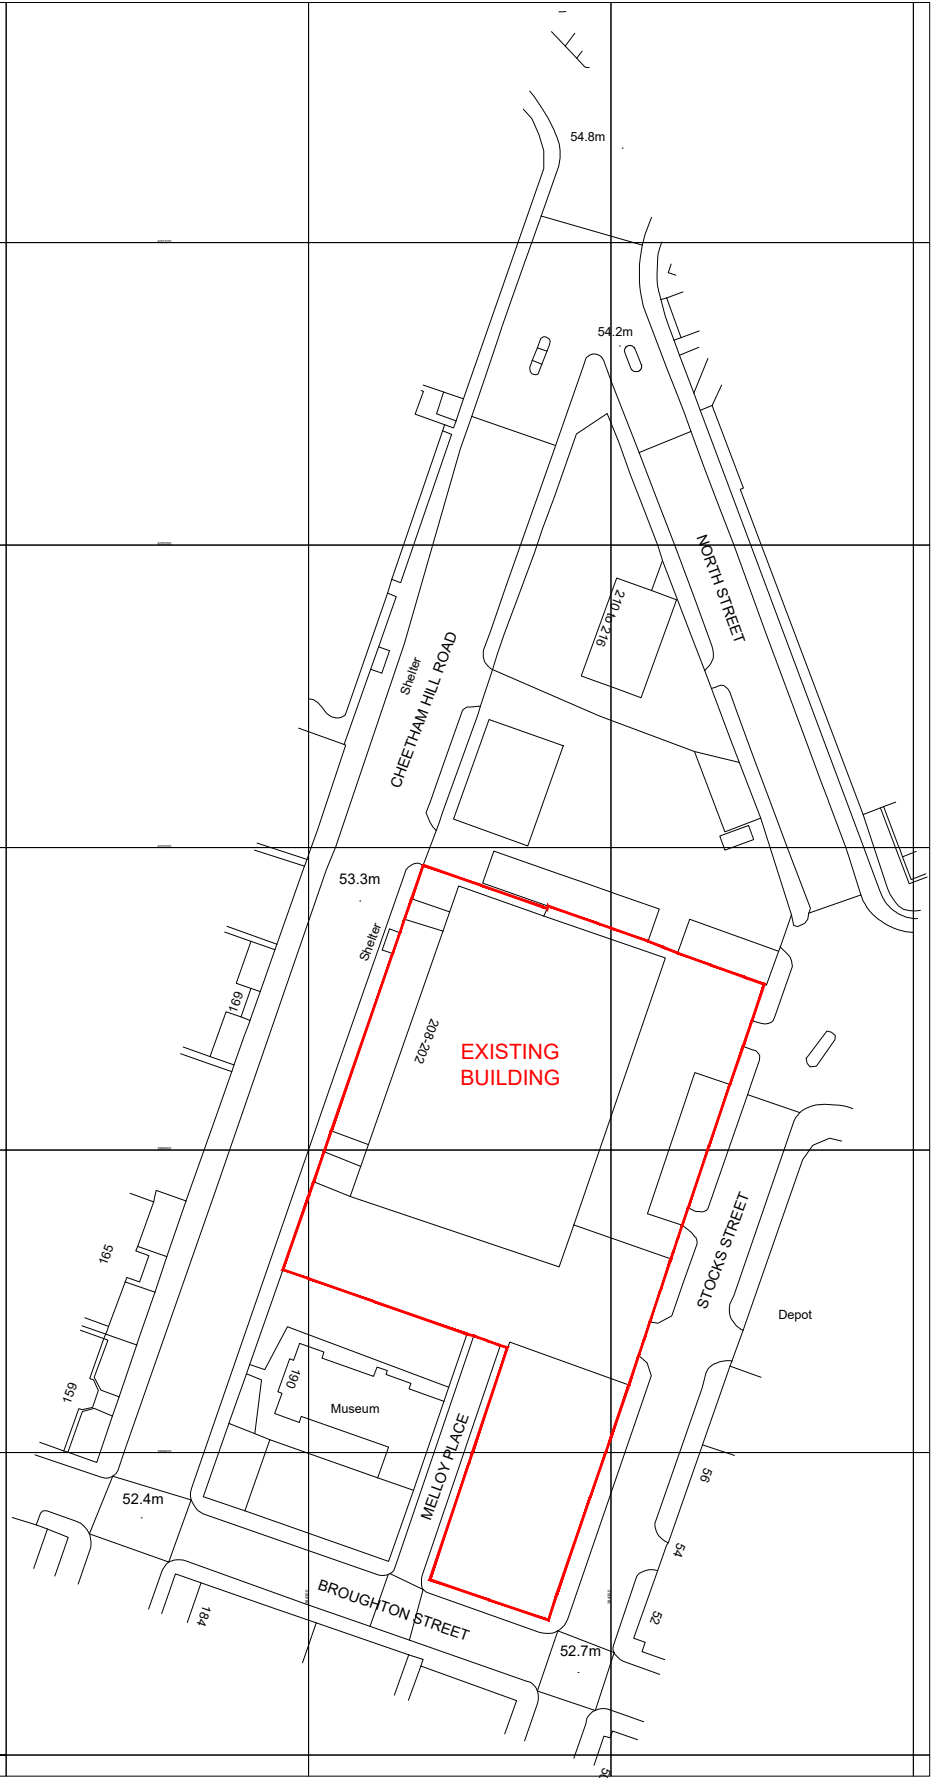

KEY

SITE BOUNDARY

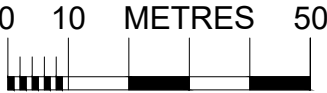

Scale: 1:1250

PLANNING APPLICATION DRAWING ONLY

TEW AND SMITH

ARCHITECTS AND SURVEYORS

Drawing issue:

Revisions:

-

Project:

SAFESTORE
PROPOSED EXTENSION
CHEETHAM HILL ROAD
MANCHESTER, M8 8LW

Title:

LOCATION PLAN

Date: 06.11.23	Drg No.	Rev:
Scale: 1:500@A3	4664-00	-
Drawn: ER		
Checked: BF	© Proprietor: Tew and Associates Limited	

QUOITS HOUSE, 4 HARBOROUGH ROAD,
KINGSTHORPE, NORTHAMPTON, NN2 7AZ
TEL: (01604)791197 FAX: (01604) 717991
EMAIL: architects@tewassociates.co.uk
WEB: www.tewassociates.co.uk