



Rev	Date	Description	Drawn	Chkd
P01	04.02.25	First issue for comment	MB	PRW

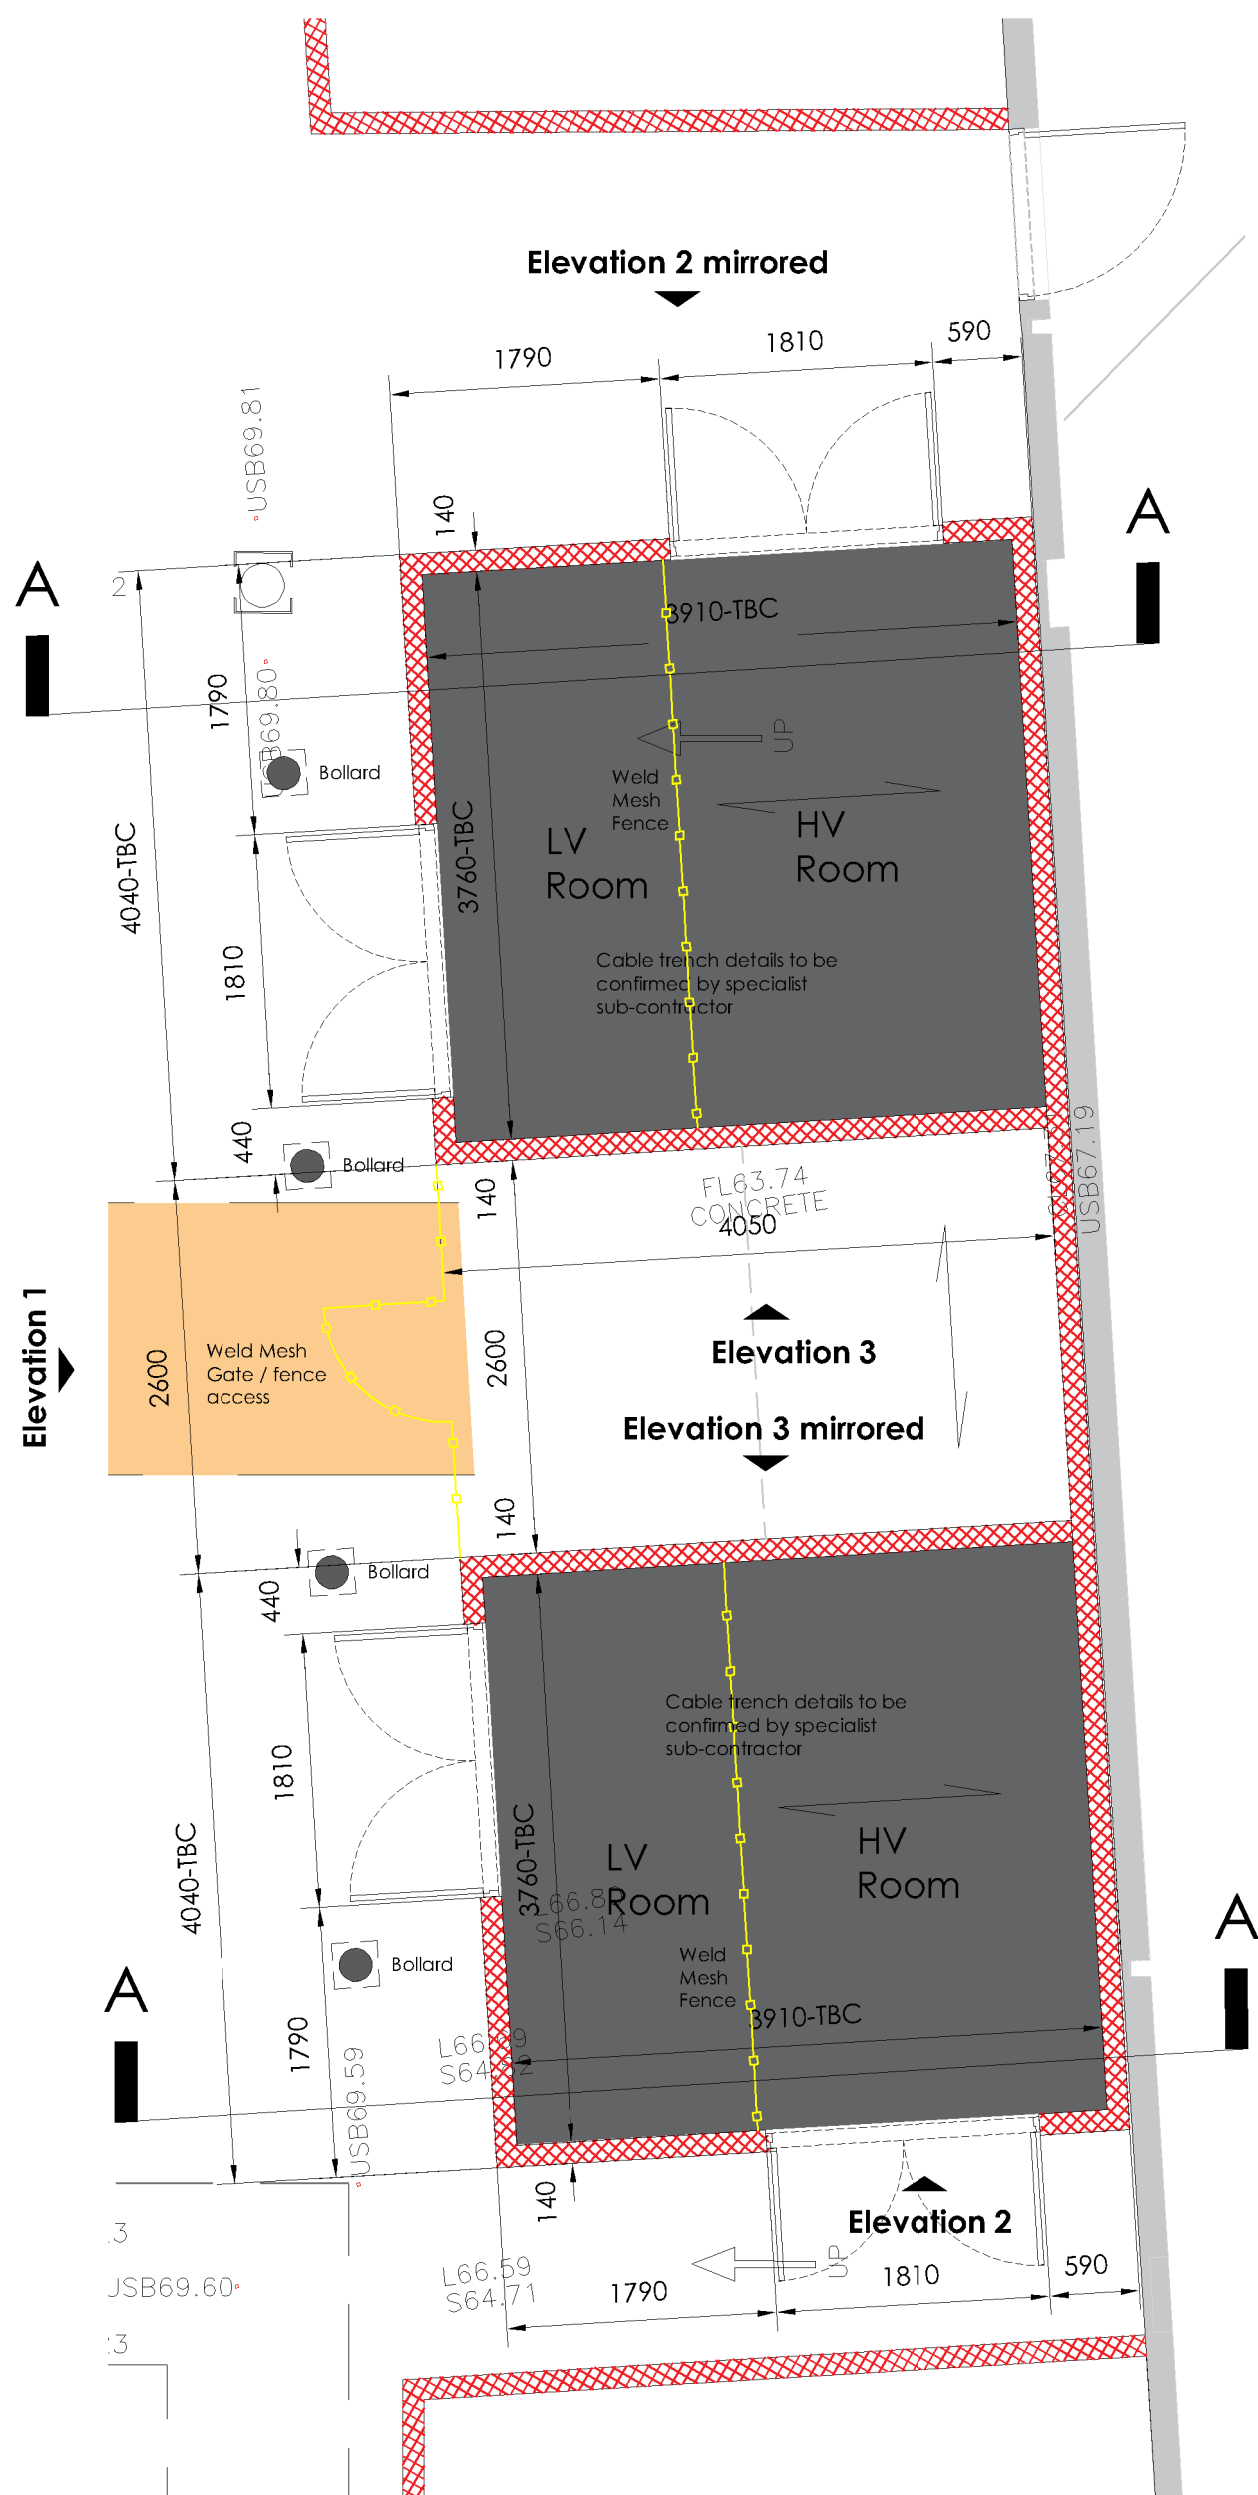

Blockwork Substation Plan
1:50

Key

- High level cable containment. Cable ladder to be fixed to new high level gantry system
- 140mm Proposed blockwork wall
- Beam & block span

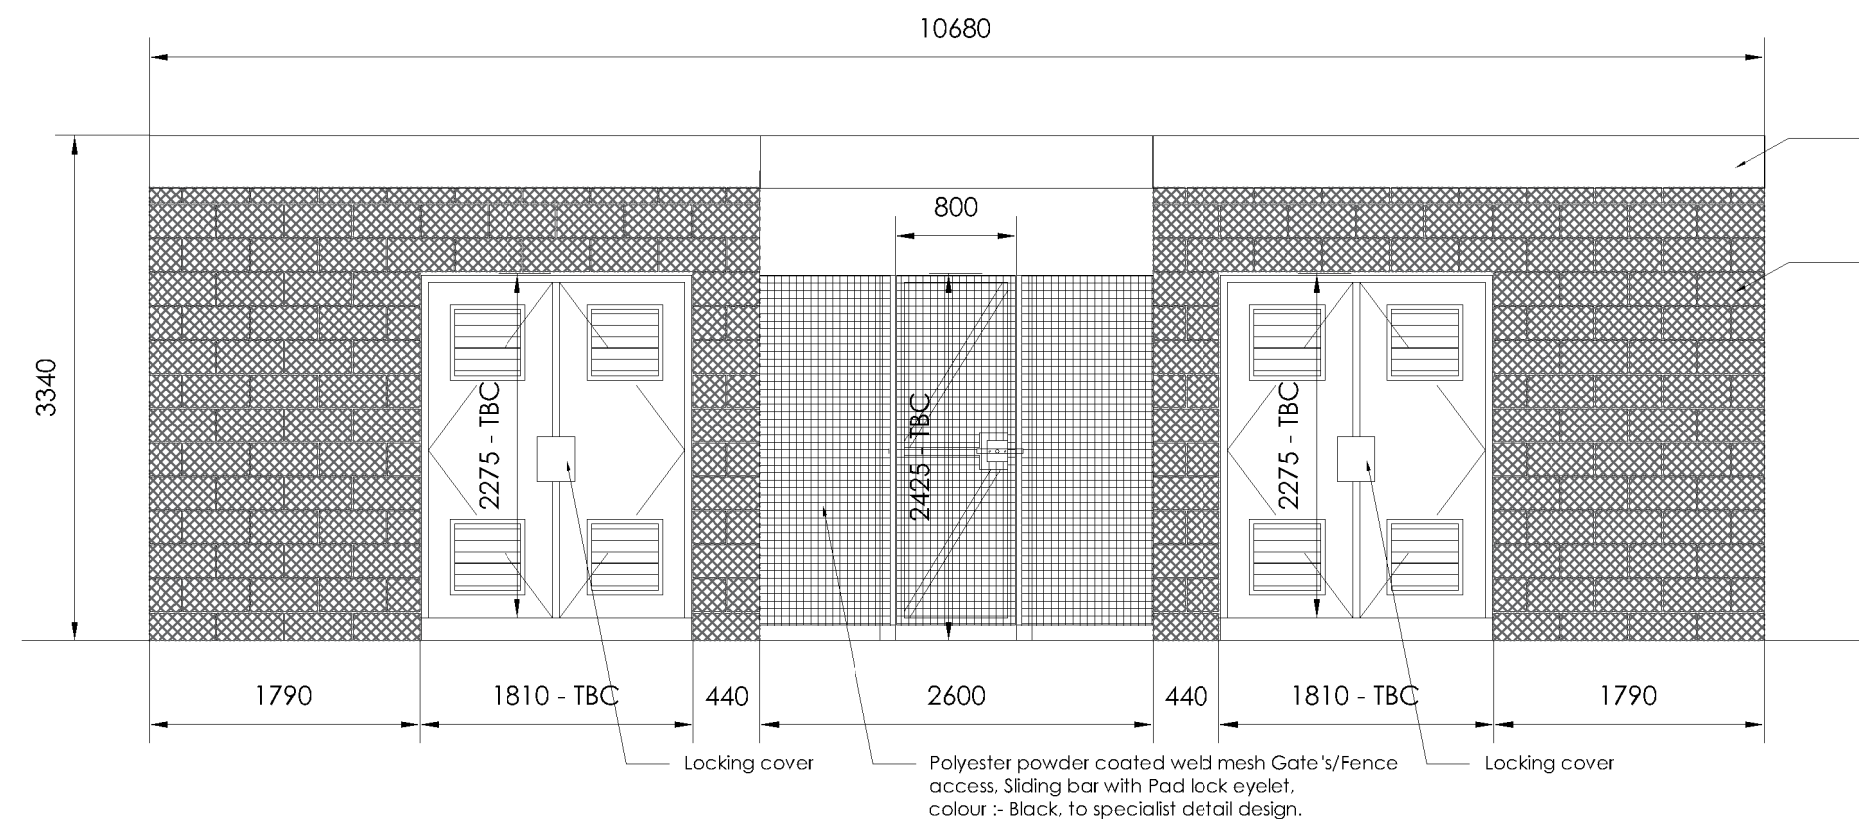


Blockwork Substation Elevation 1
1:50


Roof build up to consist of:
Concrete beam and block
roof, screed with
waterproof membrane.

140mm fairface
blockwork wall, paint
finish to internal and
external faces

S.E steelwork design
to be added

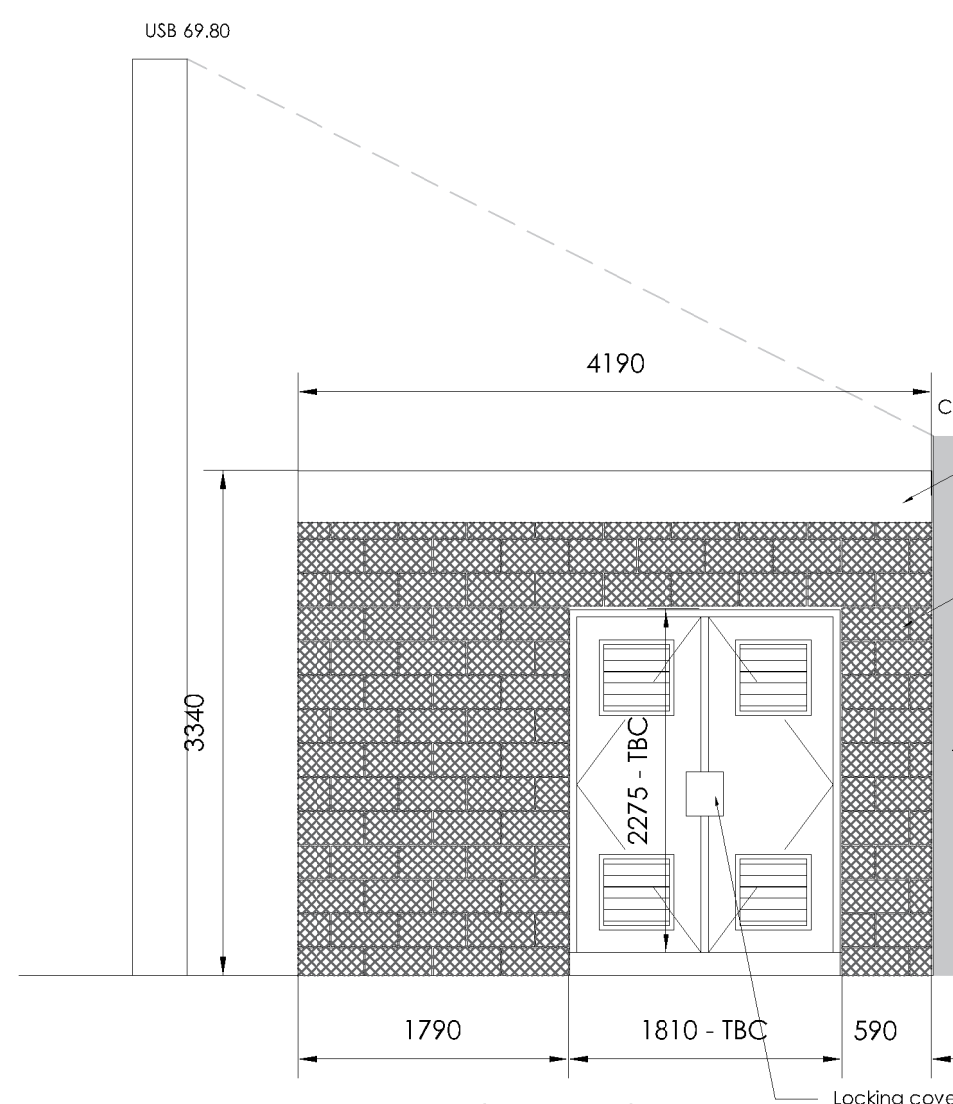

Blockwork Substation Elevation 2
1:50

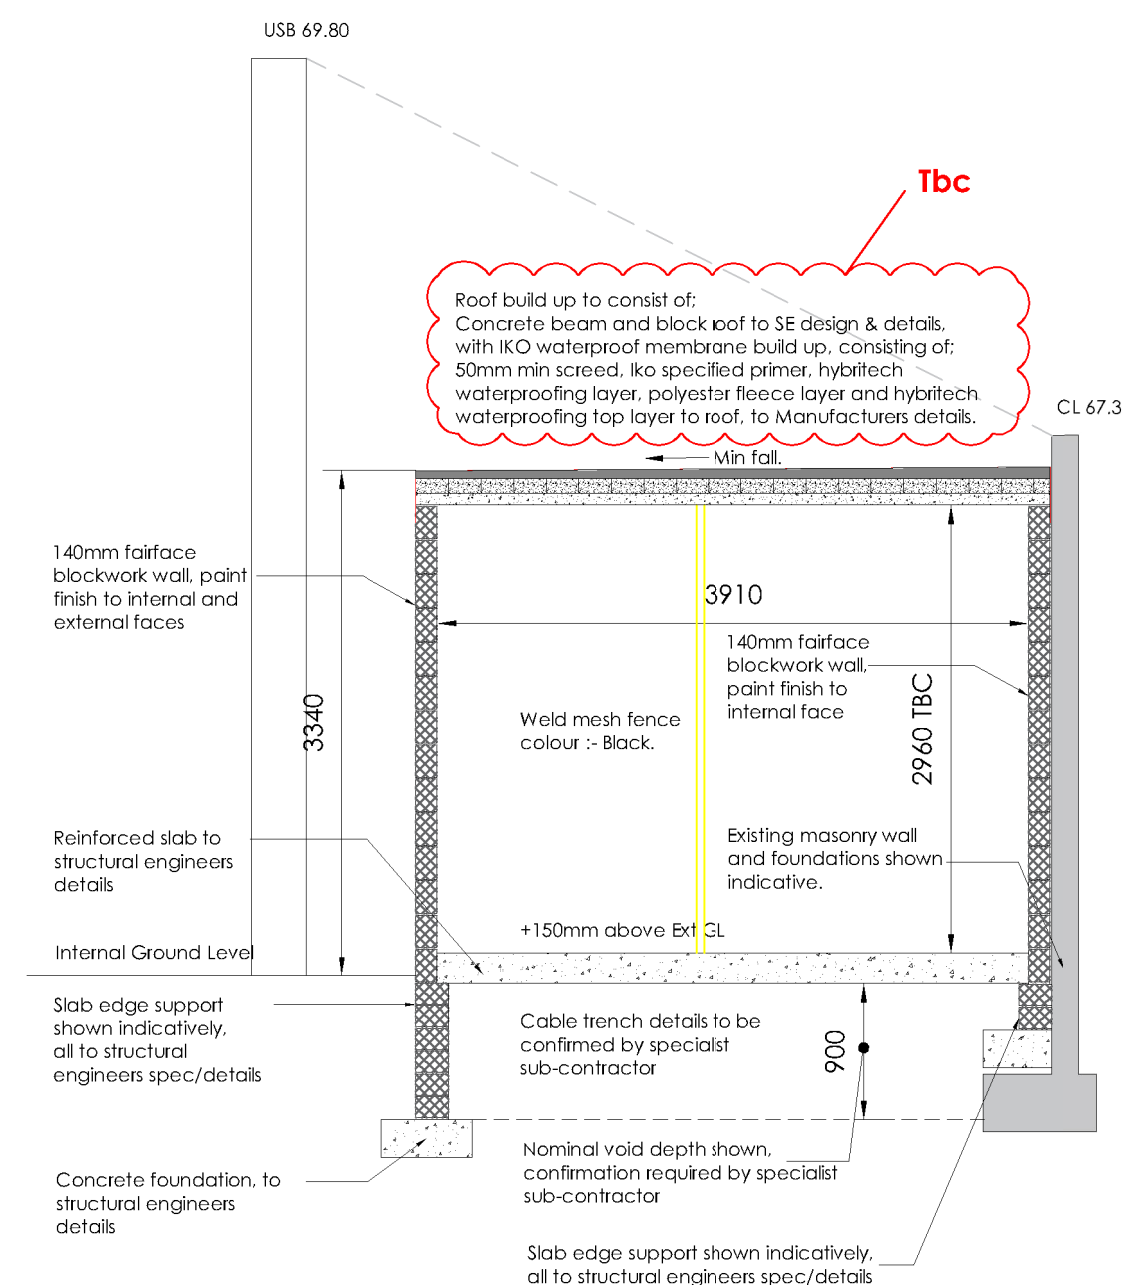

Substation Section A-A
1:50

0 500 1000 1500 2000 2500mm
SCALE 1:50



www.harrispartnership.com

Walsfield Manchester Milton Keynes Reading London Harrogate Edinburgh

Client



Project Title
Bus Depot Electrification
Queens Road Bus Depot

Drawing Title
Proposed Substation 2 & 3 Detail SH2

Drawn	Checked	Scale @A2	BMV Status	Date
MB	PRW	1:50	-	01.25

Drawing Status	Rev.	THP Project No
Stage 4	P01	20514-3

Project No.	Originator	Volume	Level	Type	Role	Number
BFDEFP-QU	THP	BUO	PRO	DR	A	7702