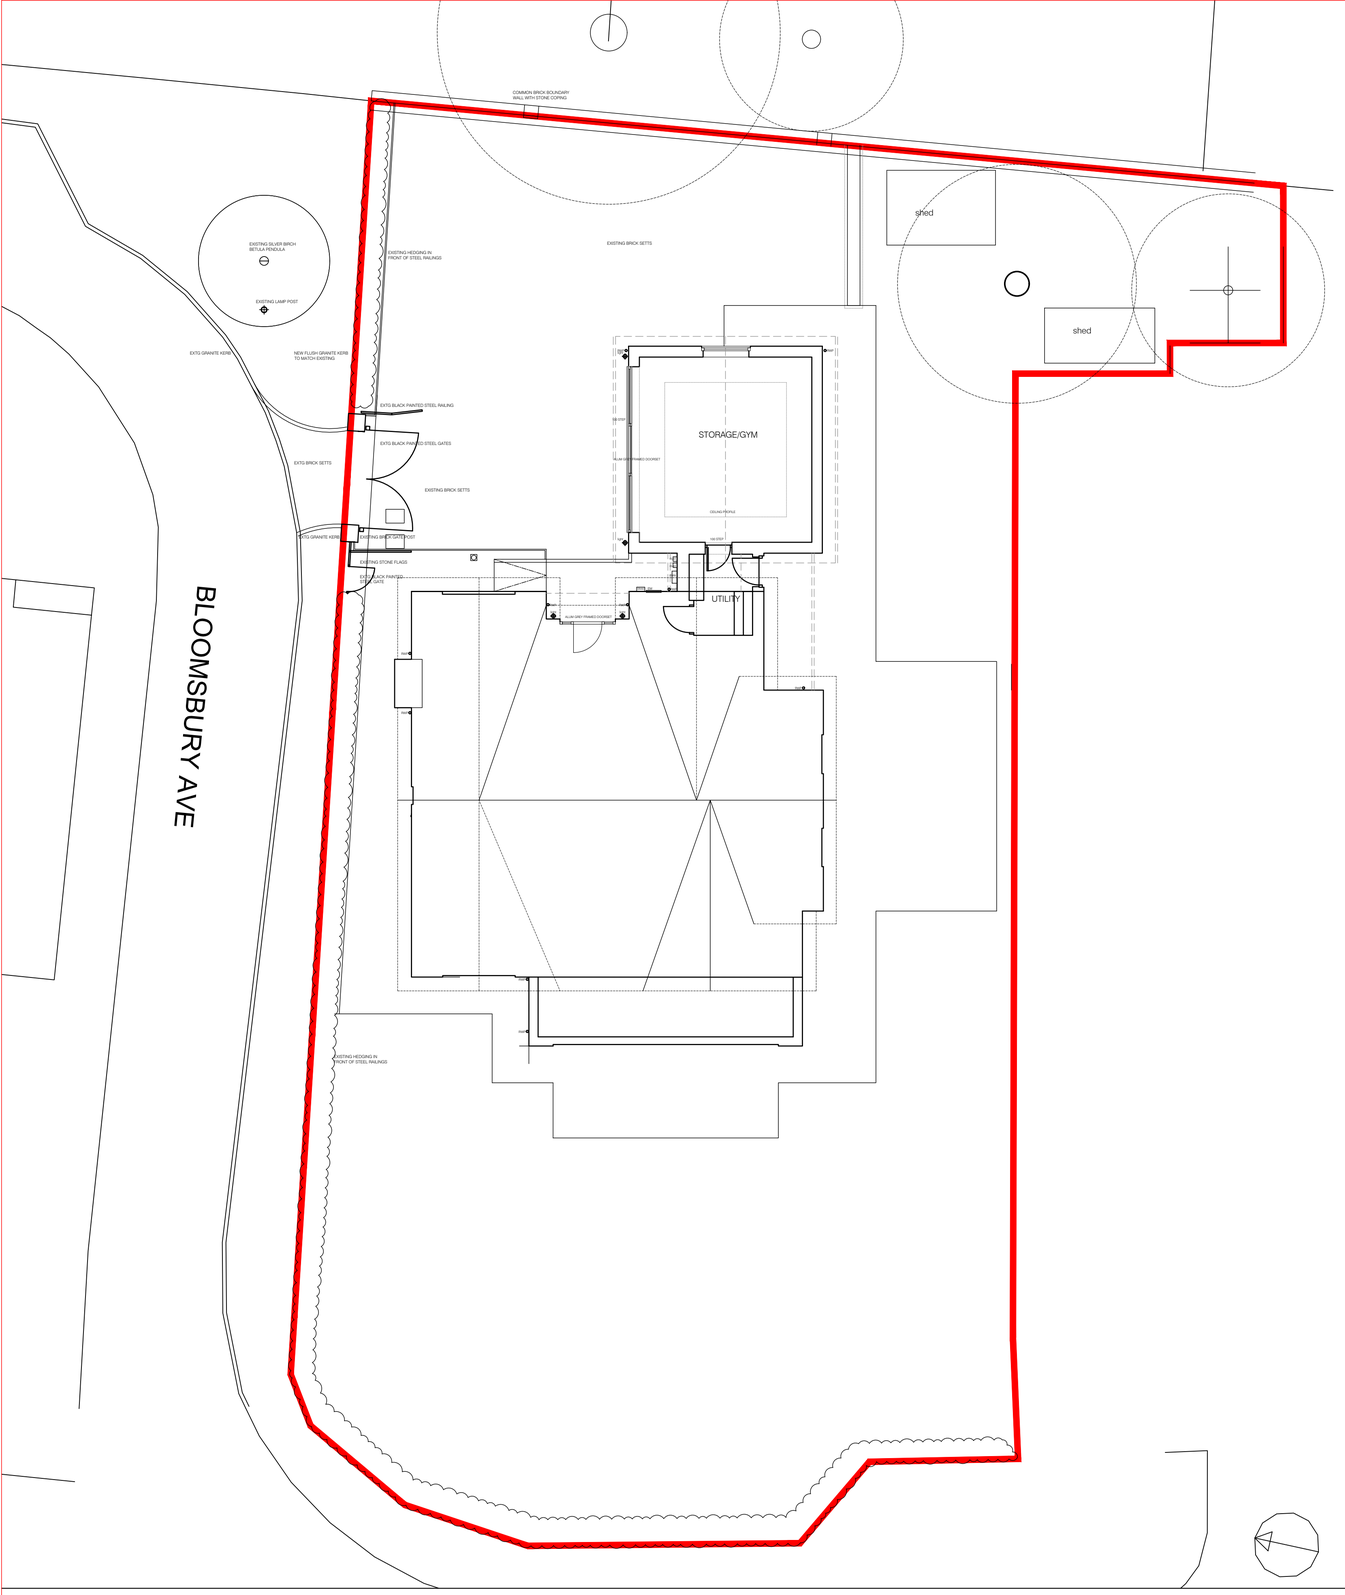

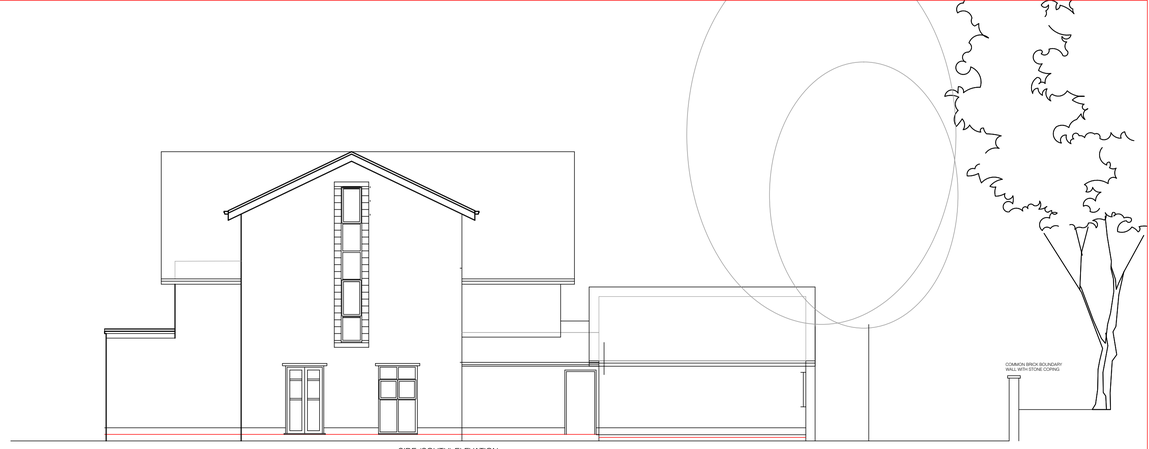

SIDE (SOUTH) ELEVATION

FRONT (EAST) ELEVATION

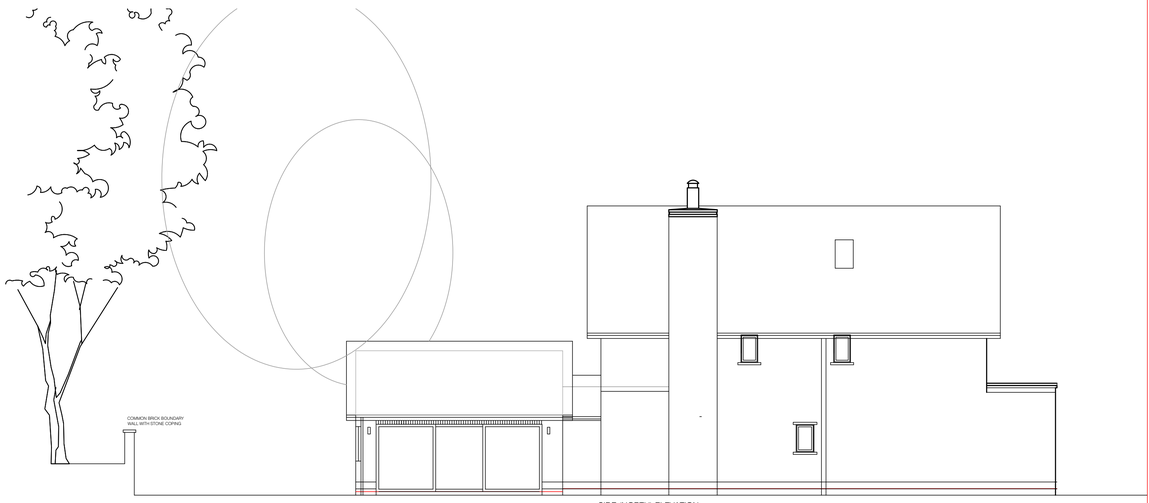

SIDE (NORTH) ELEVATION

Simon R Miles
Chartered Architect
Didsbury
Manchester
T: 07778 137830
E: srmilesarchitect@gmail.com

Do not scale. Contractors must check all dimensions on site before preparing production drawings or commencing any work. This drawing and its design is the copyright of S.R.Miles Ltd and may not be reproduced in any form whatsoever without their prior express written consent.

Revision	Date	Revision note

Notes

0 5 10 15 20
SCALE BAR 1:100

Project :
1 BLOOMESBURY AVE DIDSBURY

Title :
Existing Site Plan and Elevations

Drawing number : 24 441 PL100
Issue :

Client :
MR & MRS LEUNG

Scale : 100@A1
Date : 12.09.2024
CAD Ref : 24 441
Drawn by : SRM

SRM
Simon R Miles BA Hons Dip Arch RIBA
Chartered Architect