




SITED IN DRIVEWAYS / HARD LANDSCAPED AREAS WITH RECESSED COVER

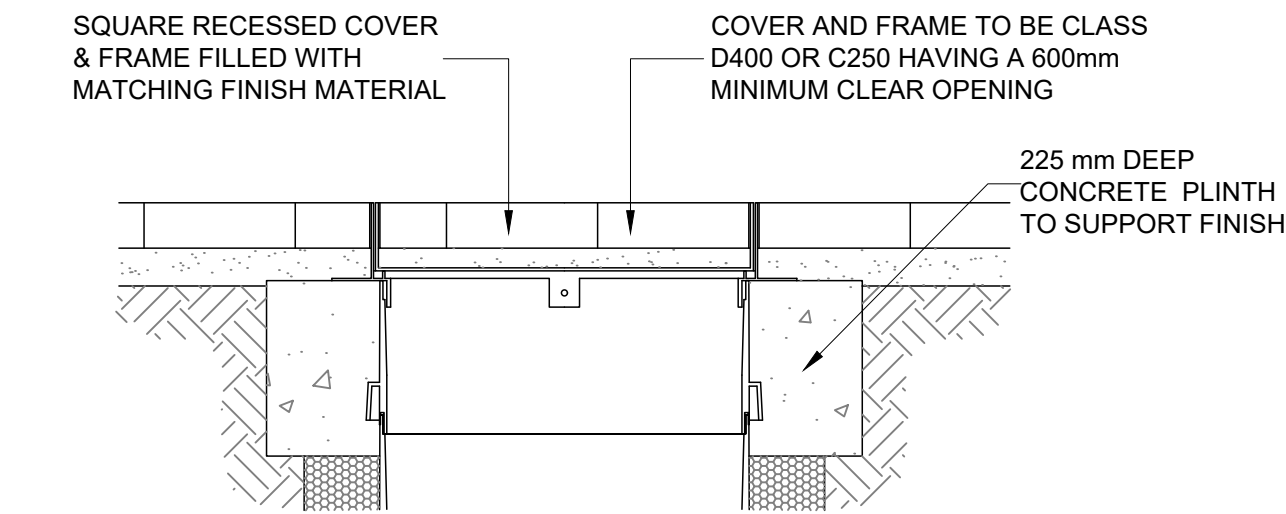


SITED IN DRIVEWAYS / HARD LANDSCAPED AREAS WITH STANDARD ROUND COVER

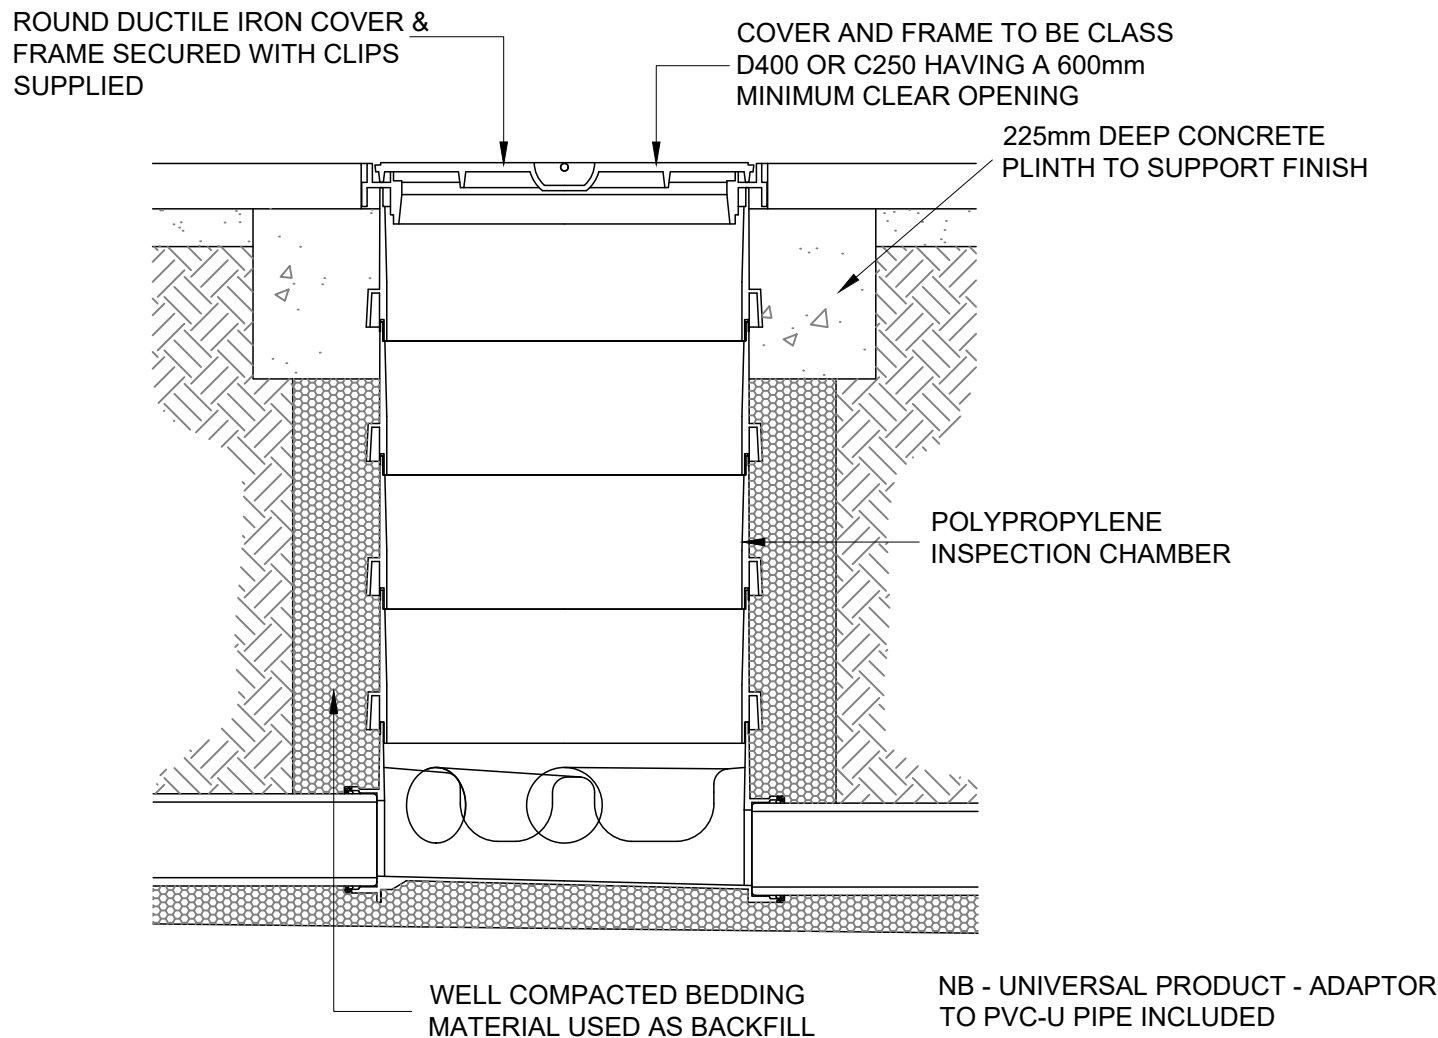

INTERNALLY SITED IN CONCRETE FLOOR SLAB

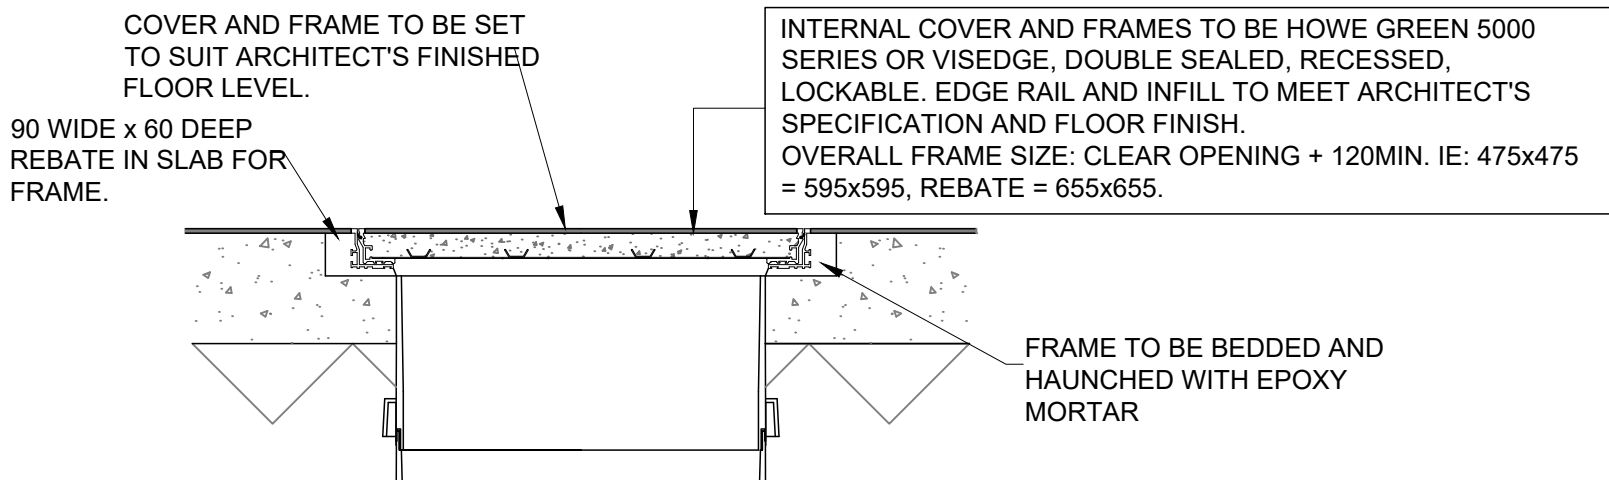


SITED IN SOFT LANDSCAPED AREAS WITH STANDARD ROUND COVER

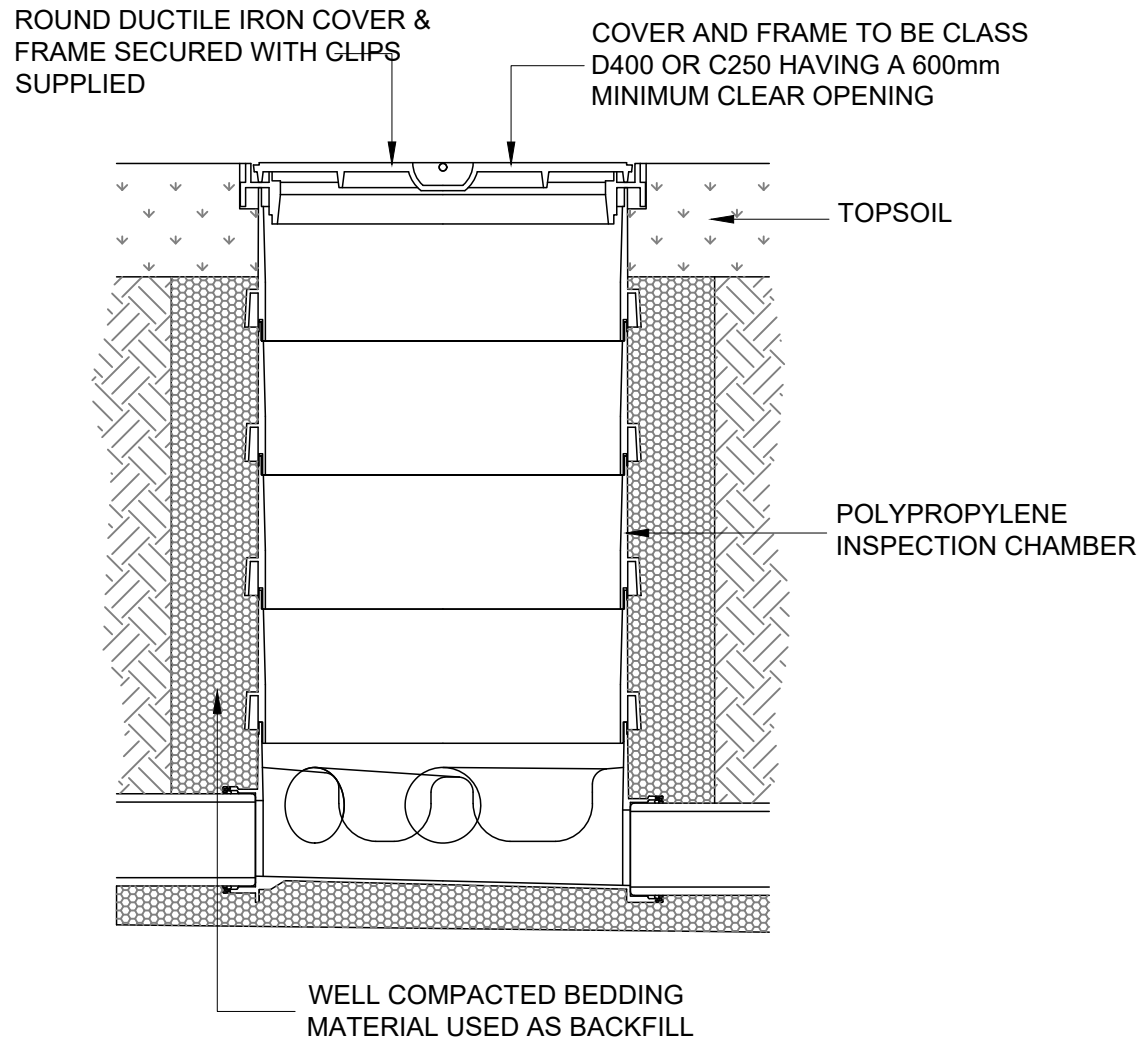

POLYPROPYLENE INSPECTION CHAMBER INSTALLATION DETAIL

(475dia. UP TO 1.2m DEPTH)

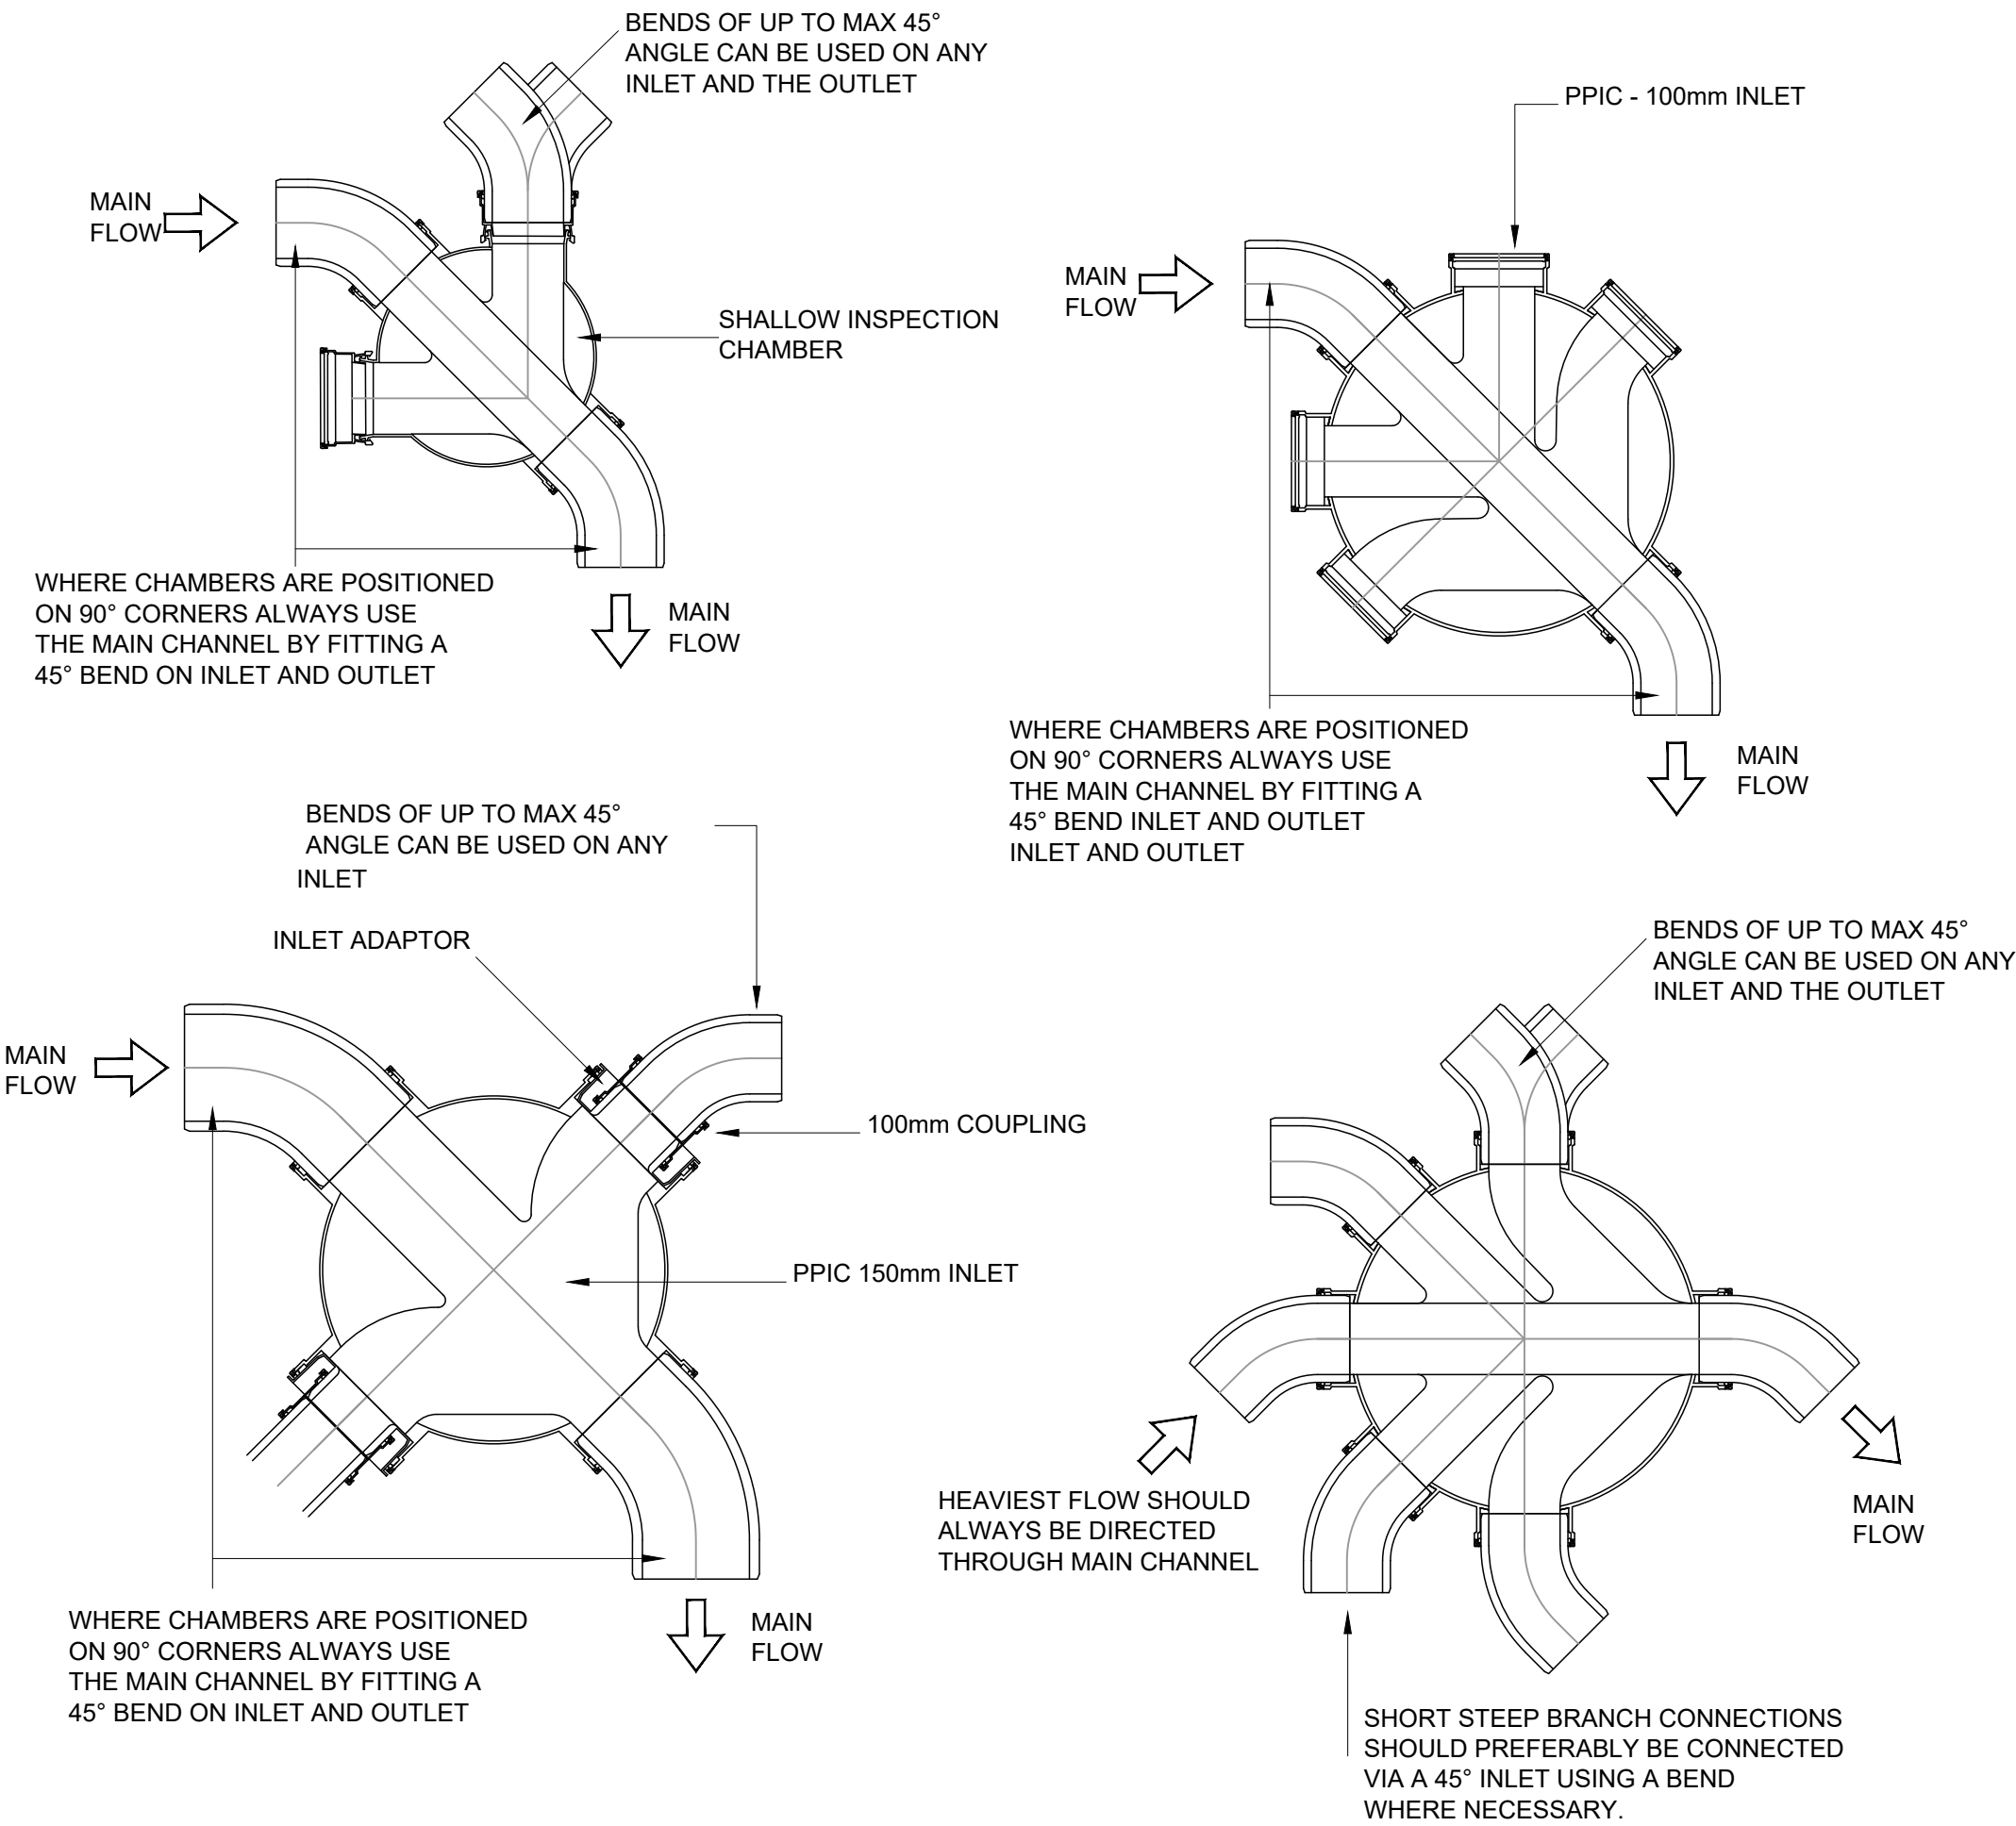

TYPICAL MINI ACCESS CHAMBER / PPIC INSTALLATION DETAIL

WORK IN PROGRESS (TENDER)

The information on this drawing is an optimised cost solution based upon external information as of the 01/08/23. It may be subject to change based upon external influences through design development such as client brief & scope changes, services / b.w.i.c, sub-contractor requirements etc. The information must therefore be used with a suitable contingent approach with respect to strategic decision making, cost management, N.I.A measurement etc.

NOTES

This drawing is copyright and owned by Marston and Grundy LLP, and is for use on this site only unless contractually stated otherwise.

DO NOT SCALE this drawing (printed or electronic versions). Contractors must check all dimensions from site.

All other design team elements, where indicated, have been imported from the consultant's drawings and reference should be made to the individual consultant's drawings for exact setting out, size and type of component.

Discrepancies and / or ambiguities within this drawing, between it and information given elsewhere, must be reported immediately to the architect for clarification before proceeding.

All works are to be carried out in accordance with the latest British Standards and Codes of Practice unless specifically directed otherwise in the specification.

Responsibility for the reproduction of this drawing in paper form, or if issued in electronic format, lies with the recipient to check that all information has been replicated in full and is correct when compared to the original paper or electronic Graphical representations of equipment on this drawing have been co-ordinated, but are approximations Please refer to the Specifications and / or Details for actual sizes and / or specific contractor construction information.

This original document is issued for the purpose indicated below and contains information of confidential nature. Further copies and circulation will be strictly in accordance with the confidentiality agreement under the contract. This original must be destroyed or returned to the contractor.

DRAWING STATUS

S0 = Work In Progress S1 = Co-Ordination S2 = Information S3 = Review / Comment S4 = Approval D1 = Costing D2 = Tender D3 = Contractor Design D4 = Construction FC = Final Construction

SAFETY, HEALTH AND ENVIRONMENTAL INFORMATION

IN ADDITION TO THE HAZARDS/RISKS NORMALLY ASSOCIATED WITH THE TYPES OF WORK DETAILED ON THIS DRAWING, NOTE THE FOLLOWING:

CONSTRUCTION

NO ABNORMAL RESIDUAL RISKS.

MAINTENANCE / CLEANING

NO ABNORMAL RESIDUAL RISKS.

DECOMMISSIONING / DEMOLITION

NO ABNORMAL RESIDUAL RISKS.

IT IS ASSUMED THAT ALL WORKS WILL BE CARRIED OUT BY A COMPETENT CONTRACTOR WORKING, WHERE APPROPRIATE, TO AN APPROVED METHOD STATEMENT

T1	TENDER ISSUE	AMT	05.10.23	MD
Rev	Description	By	Date	Chk'd

Marston & Grundy LLP
Consulting Engineers
Priory House, Ellesmere Ave
Marple, Stockport, Cheshire, SK6 7AN
Telephone: 0161 427 7231
Email: mail@marstonandgrundy.com

Client
ABBEYWAY COMMERCIAL LTD

Project
NEWALL GREEN FARM

Drawing
TYPICAL DRAINAGE DETAILS SHEET 2

Purpose of Issue
TENDER

Project No.	Scale @ A1	Date	Drawn	Checked			
13839	NTS	Oct' 23	AMT	MD			
Drawing Identifier							
project	origin	zone	level	file type	role	number	Revision
NGF-MaG-ZZ-FN-DR-C-0202							T1