
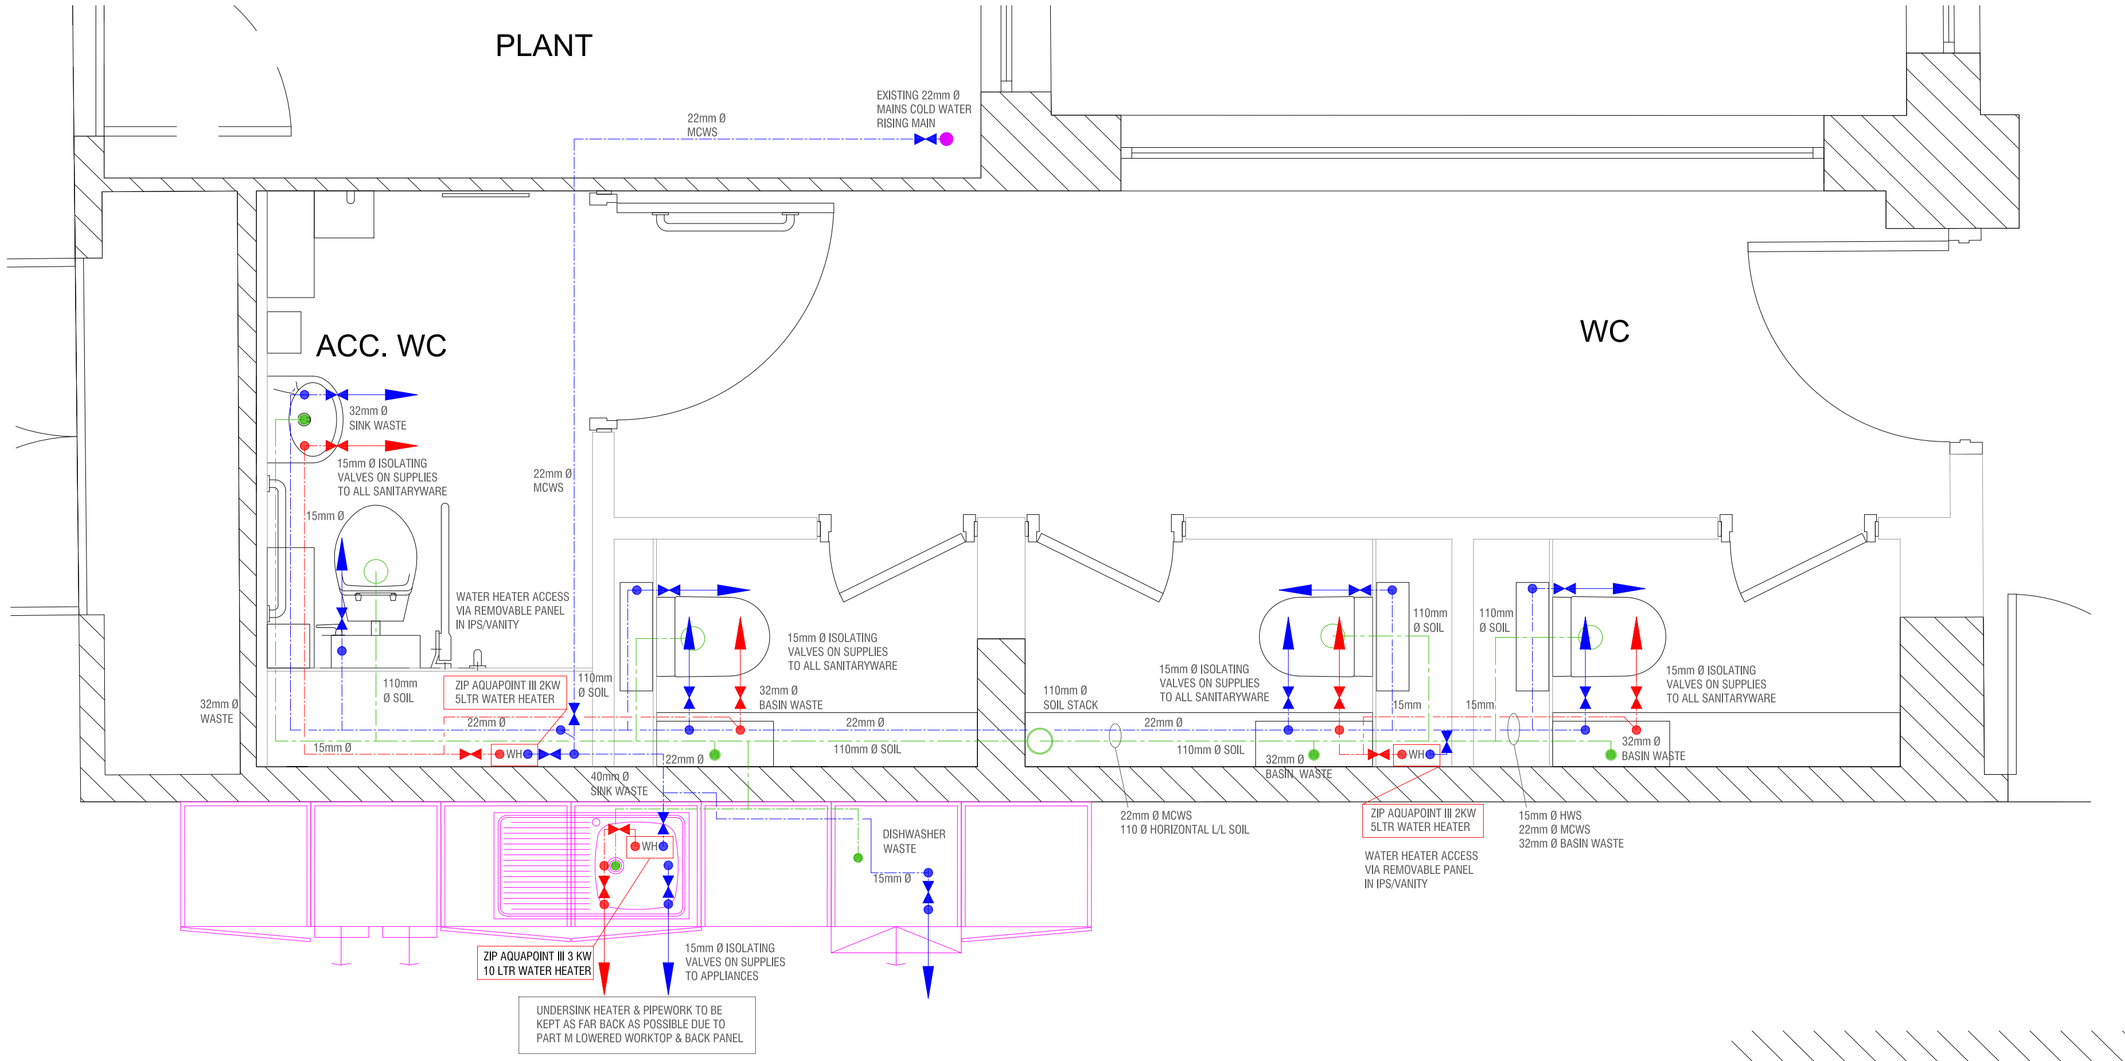


5TH FLOOR TEA POINT
1:20 @ A1

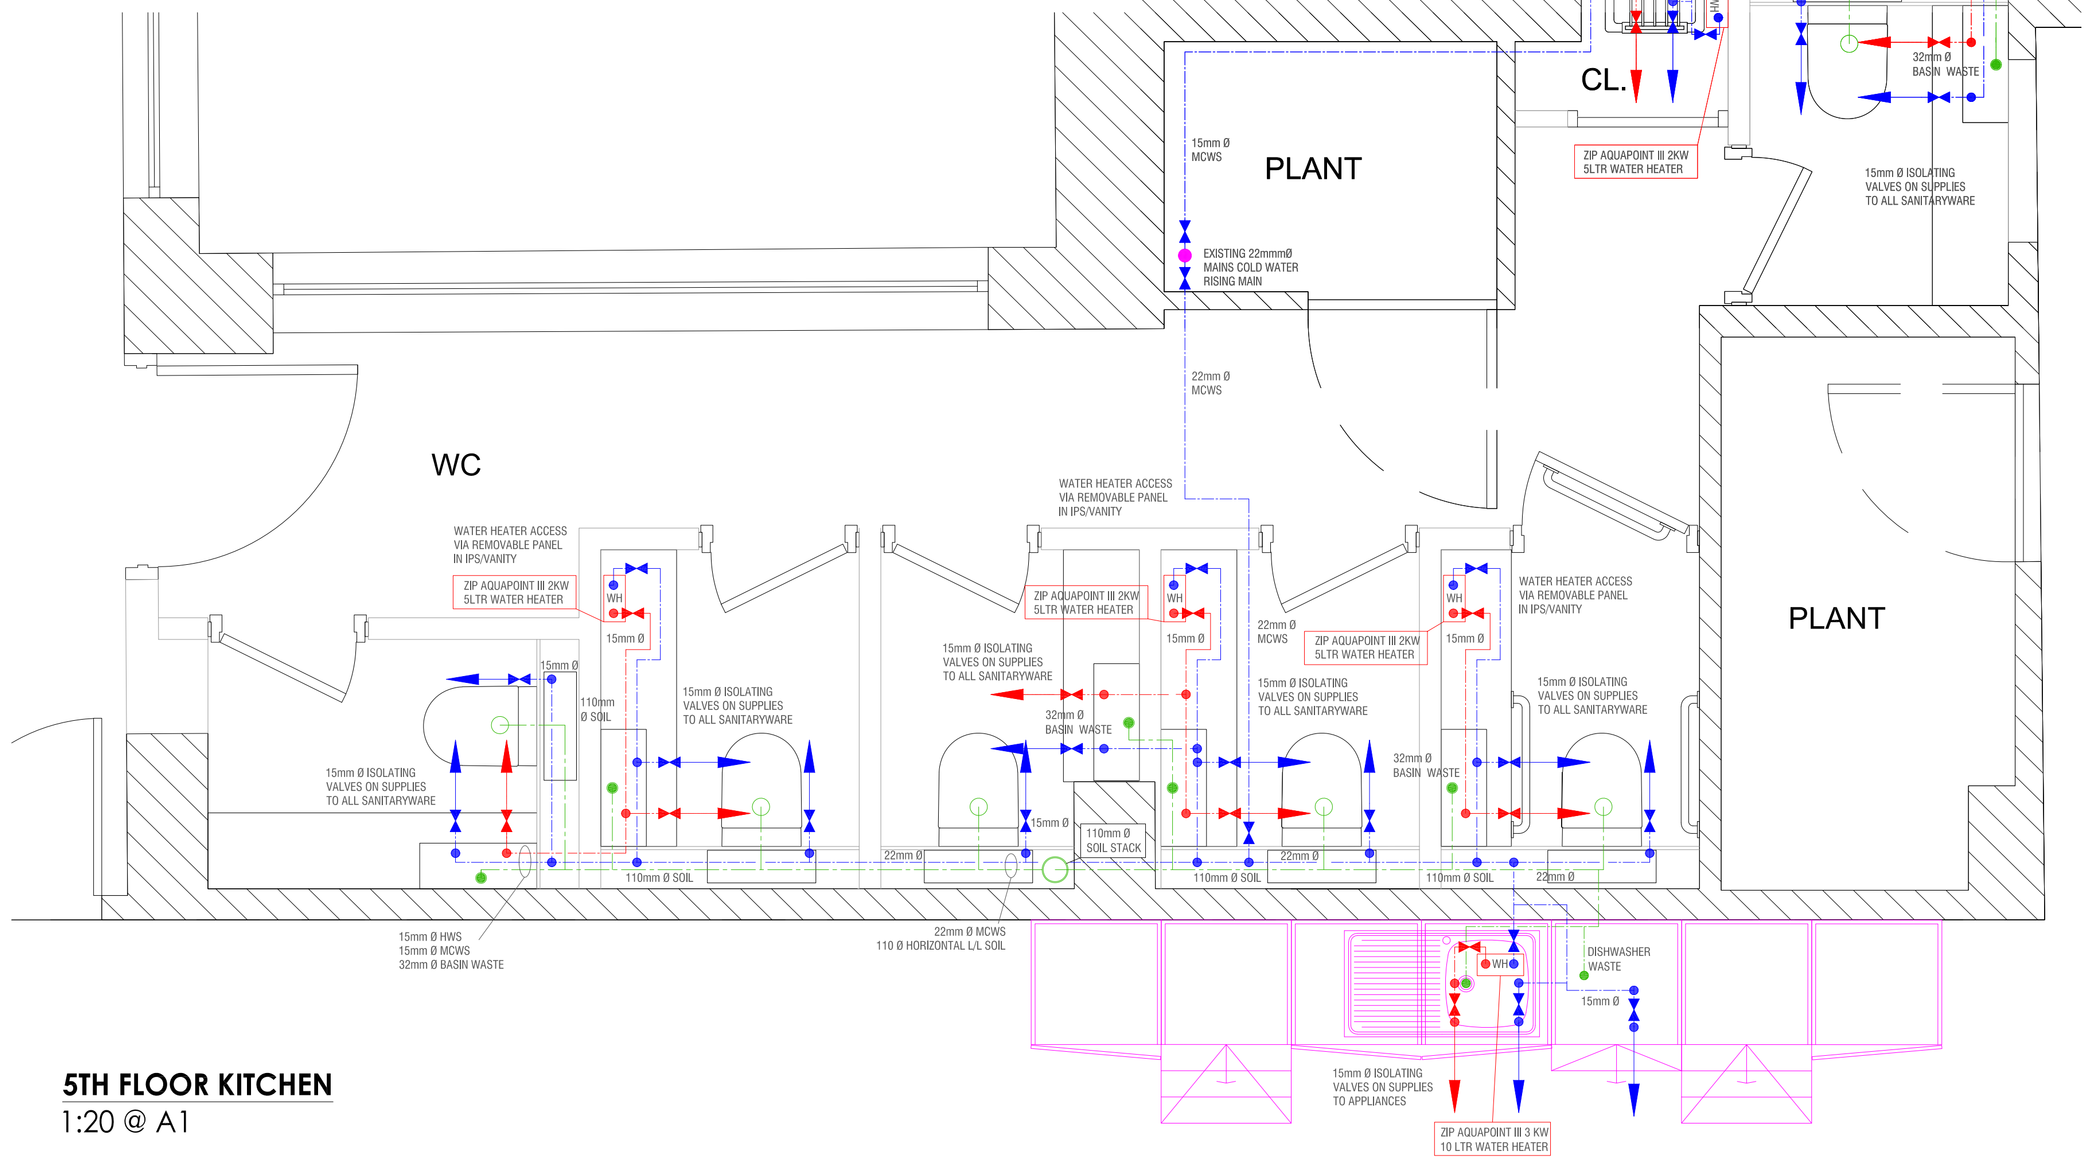


5TH FLOOR KITCHEN
1:20 @ A1

Drawing Status

- ☐ PRELIMINARY FOR APPROVAL
- ☐ AGREED LAYOUT -SIGNED OFF
- ☐ TENDER DRAWING-CONTRACTORS PROPOSALS
- ☐ CONTRACT DRAWING
- ☐ CONSTRUCTION DRAWING
- ☐ AS-BUILT DRAWING

Revision Details

No.	Date	Details
A	07/11/24	DRAWING REVISED. CLEANERS SINK & ADJACENT W/C ADDED, TEA POINT DETAILS AMENDED & VARIOUS NOTES & DETAILS ADDED IN LINE WITH ARCHITECT AND CONSULTANT COMMENTS

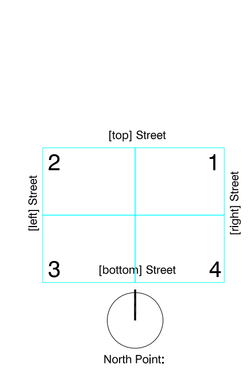

Project
ROYAL LONDON HOUSE
196 DEANSGATE
FIFTH FLOOR

Drawing Title
HOT, COLD & ABOVE GROUND DRAINAGE SERVICES TO FIFTH FLOOR TOILET/KITCHEN AREAS.

Scale	Date
SEE DETAILS	01.11.24.
Drawing No.	Revision
7556 - PS01	A

contract services

CONTRACT SERVICES R+R LTD
Lombardian House
134 Liverpool Road
Cadishead
Manchester M44 5DD

t. 0161 777 8278
www.contract-svcs.co.uk