





FRONT ELEVATION

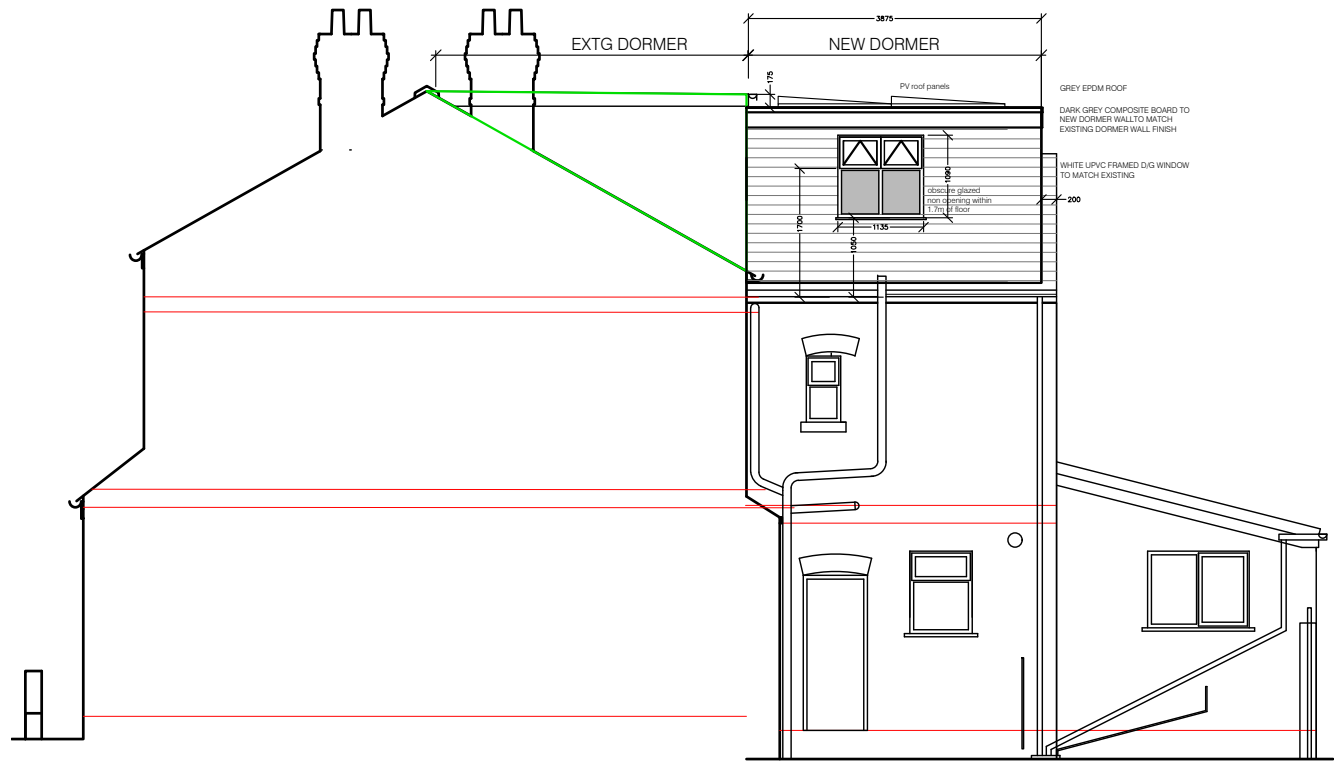


SIDE ELEVATION

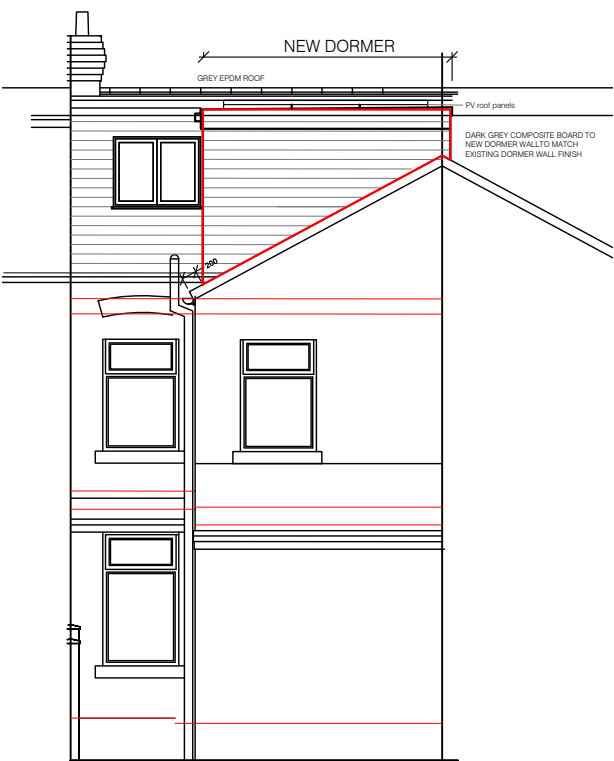


REAR ELEVATION

Proposed external finishes to extended dormer:
to match existing dormer

Rear dormer roof - grey epdm
dark grey composite board to extended dormer walls
White upvc framed d/g windows
Black fascias and rainwater goods

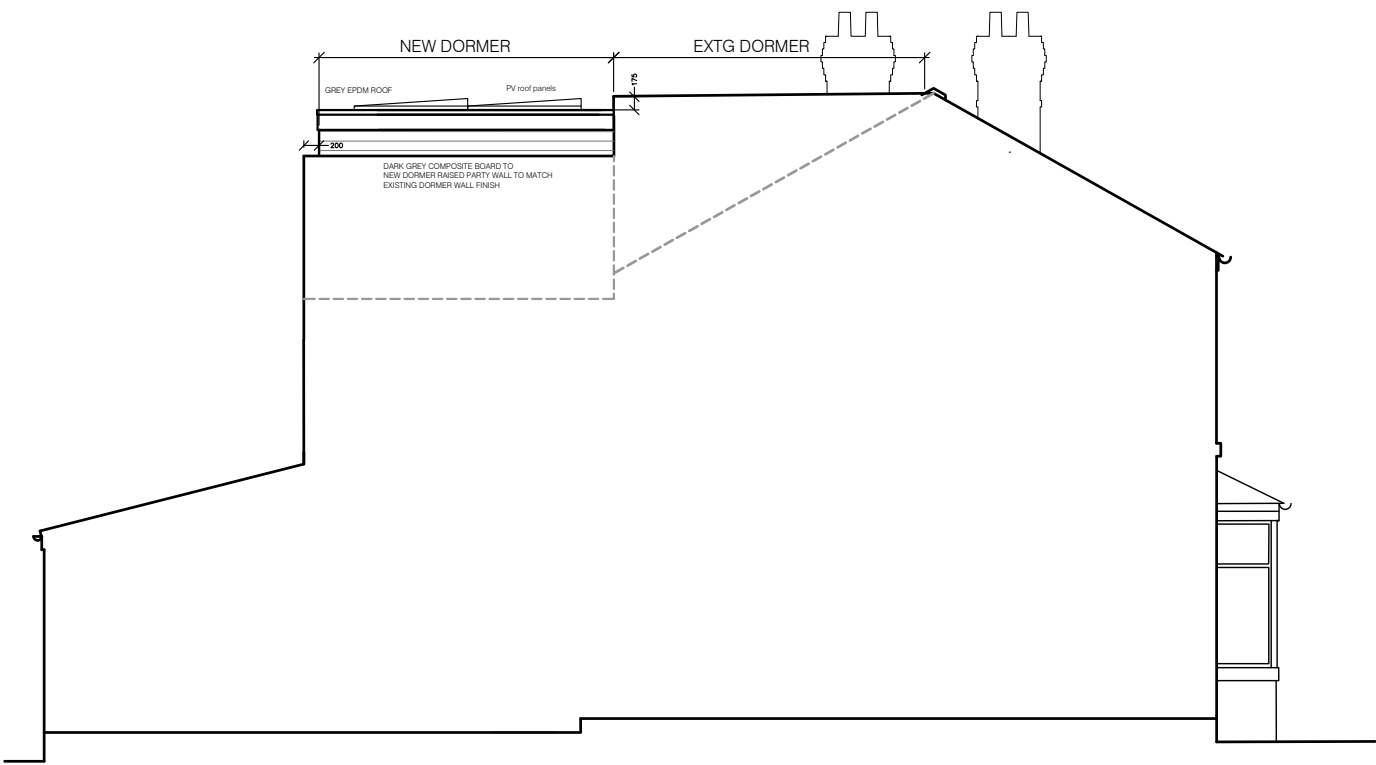

SIDE ELEVATION/SECTION

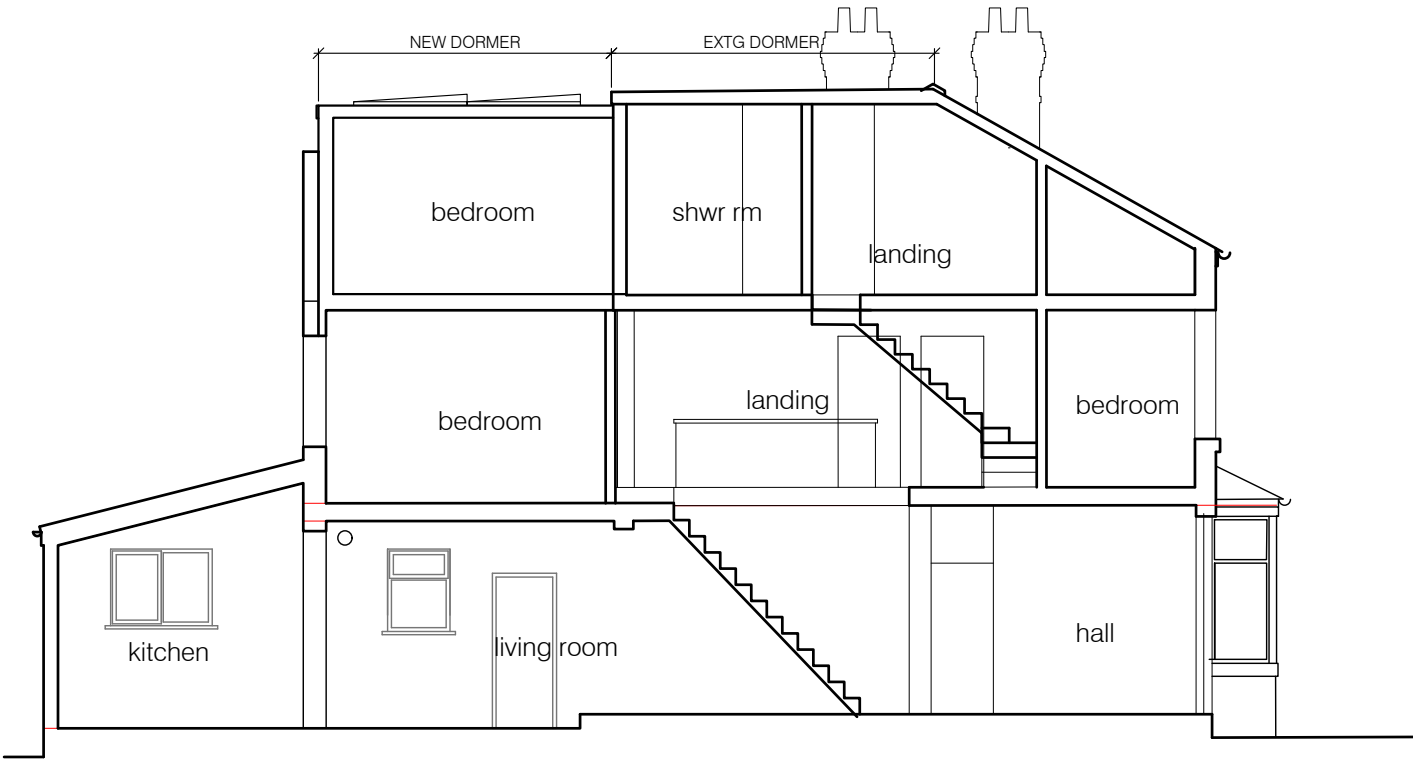

SIDE ELEVATION/SECTION

