



North East

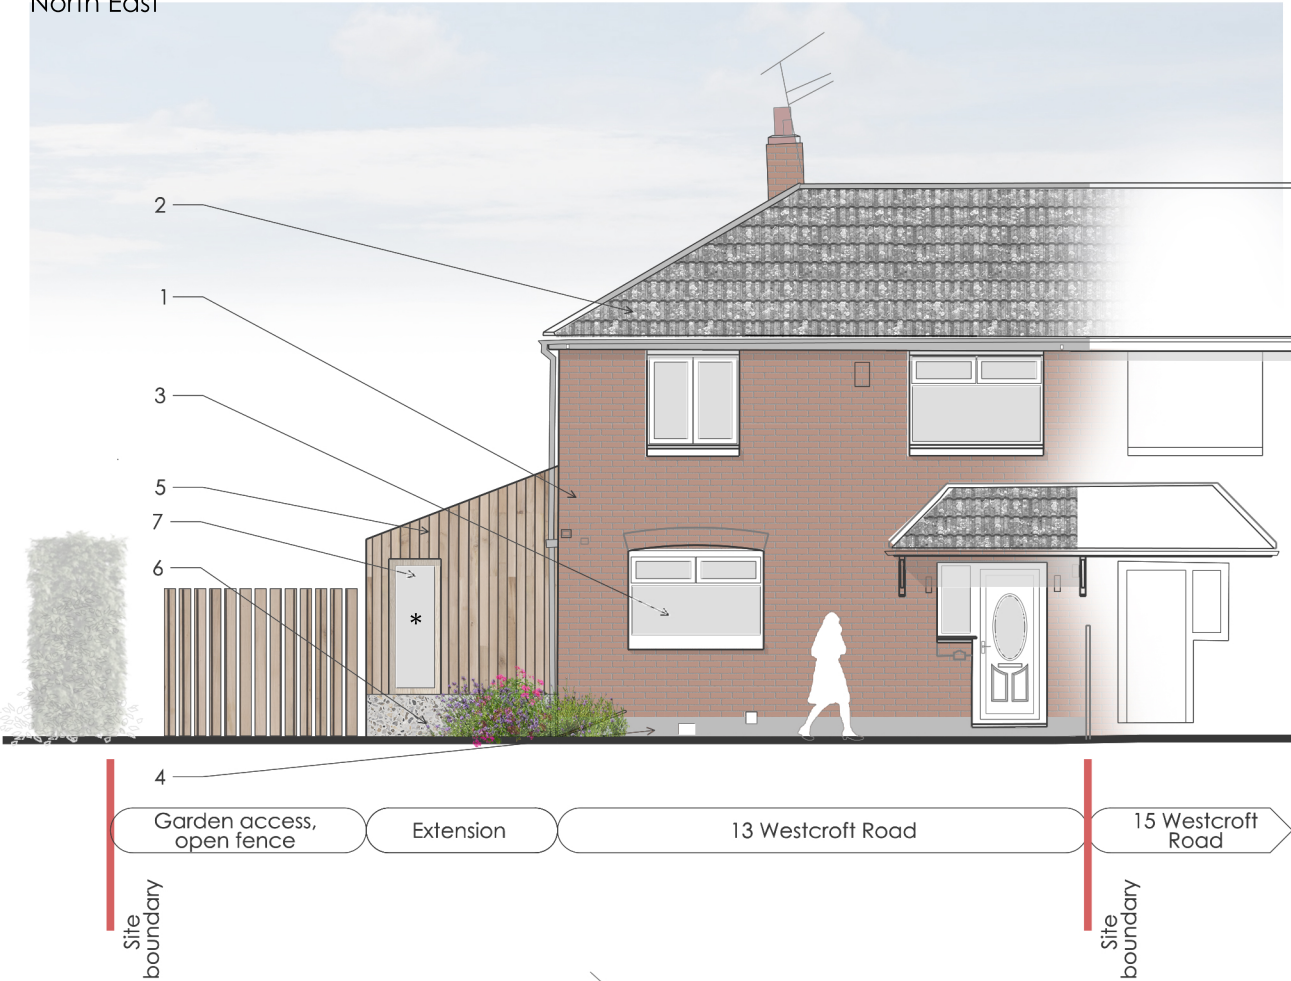


South West

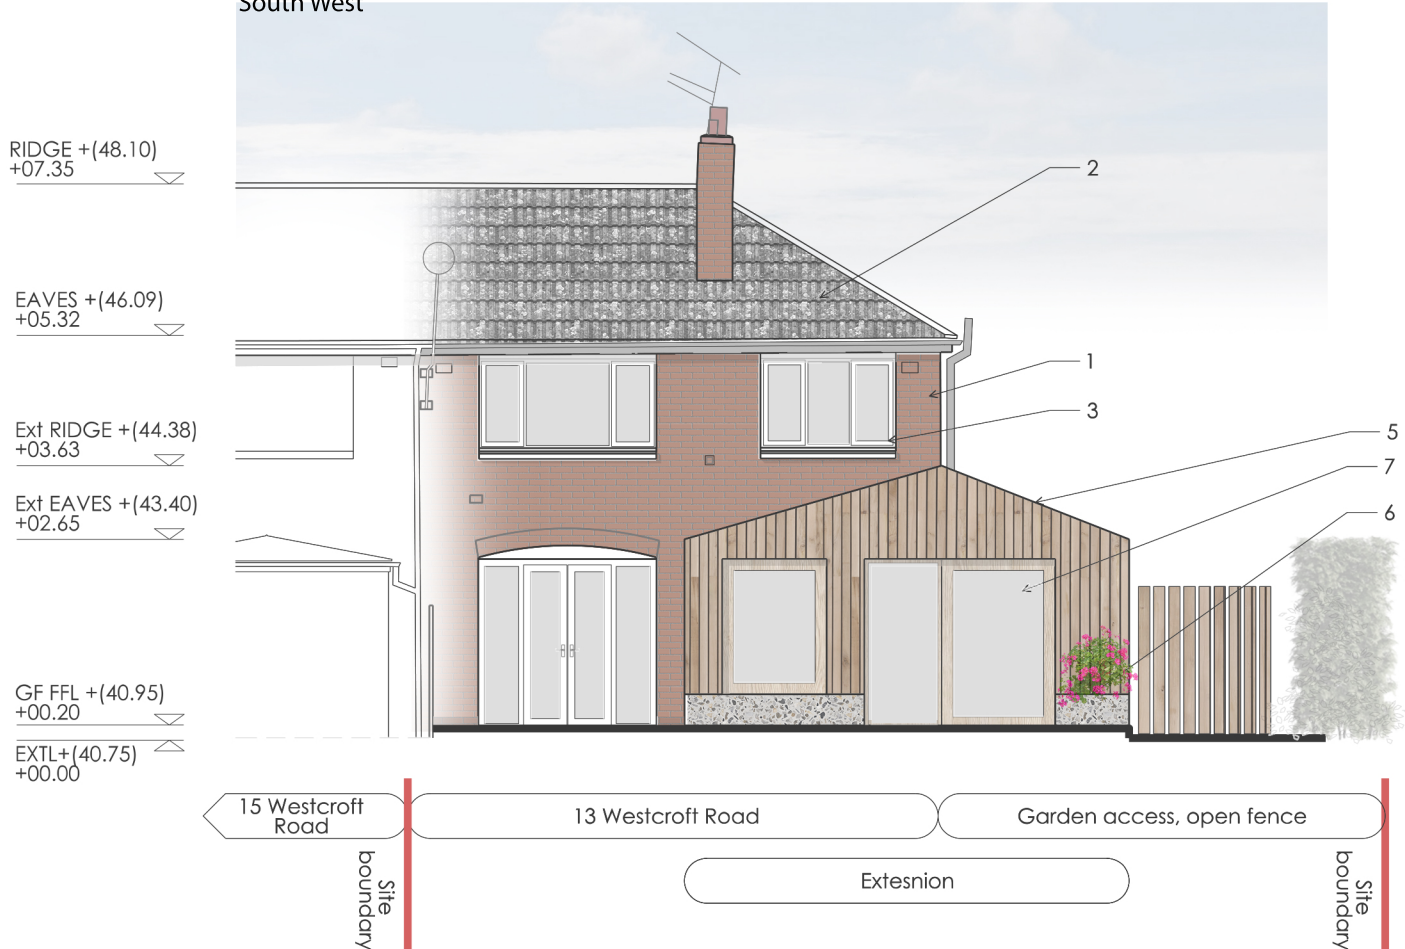

South East



Side extension

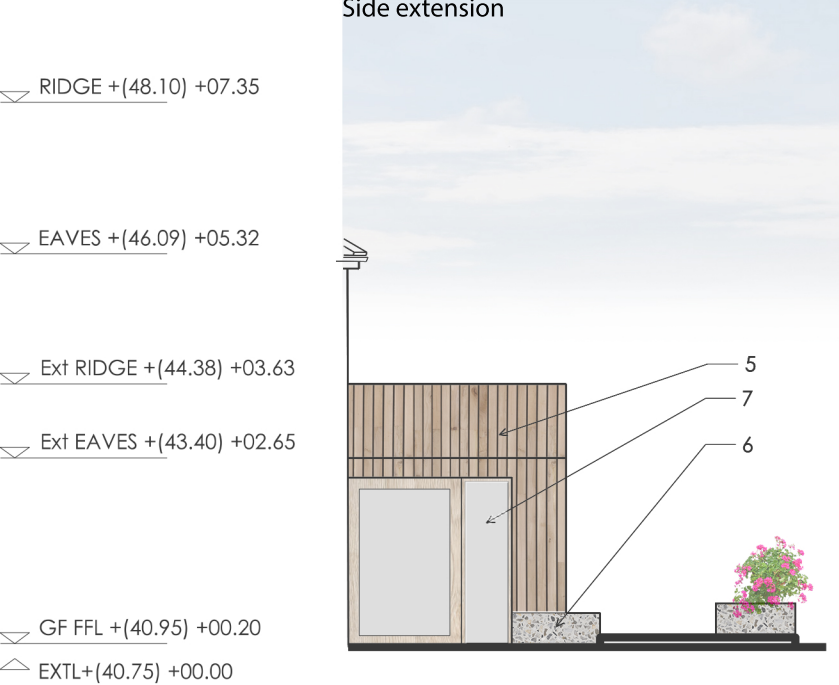

Guide Plan



ISSUE			
Rev	Description	By	Chk
			Date

- Key**
- 1. Brick Red
 - 2. Concrete roof tiles, grey
 - 3. UPVC Windows, White
 - 4. Blue / Grey Engineering Brick
 - 5. Timber cladding
 - 6. Concrete plinth
 - 7. Timber windows
 - 8. Skylights
- * window obscured

SCALE BAR 1:100



All dimensions to be as noted (to be checked on site prior to manufacture). Report any discrepancies to the Architect / CA immediately. This drawing is copyright of Gannan Architects Limited, drawings are not to be reproduced without written consent.

Gannan Works

Project	13 Westcroft Road, Manchester	Project No.	25-03	Rev.	00
		Dwg. No.	L(-4)002	By	PODG
Title	Elevations as Proposed	Date	March 25	Chk.	
		Scale	1:100 @A3	App.	