


ALL ABOUT FOOD | MANCHESTER

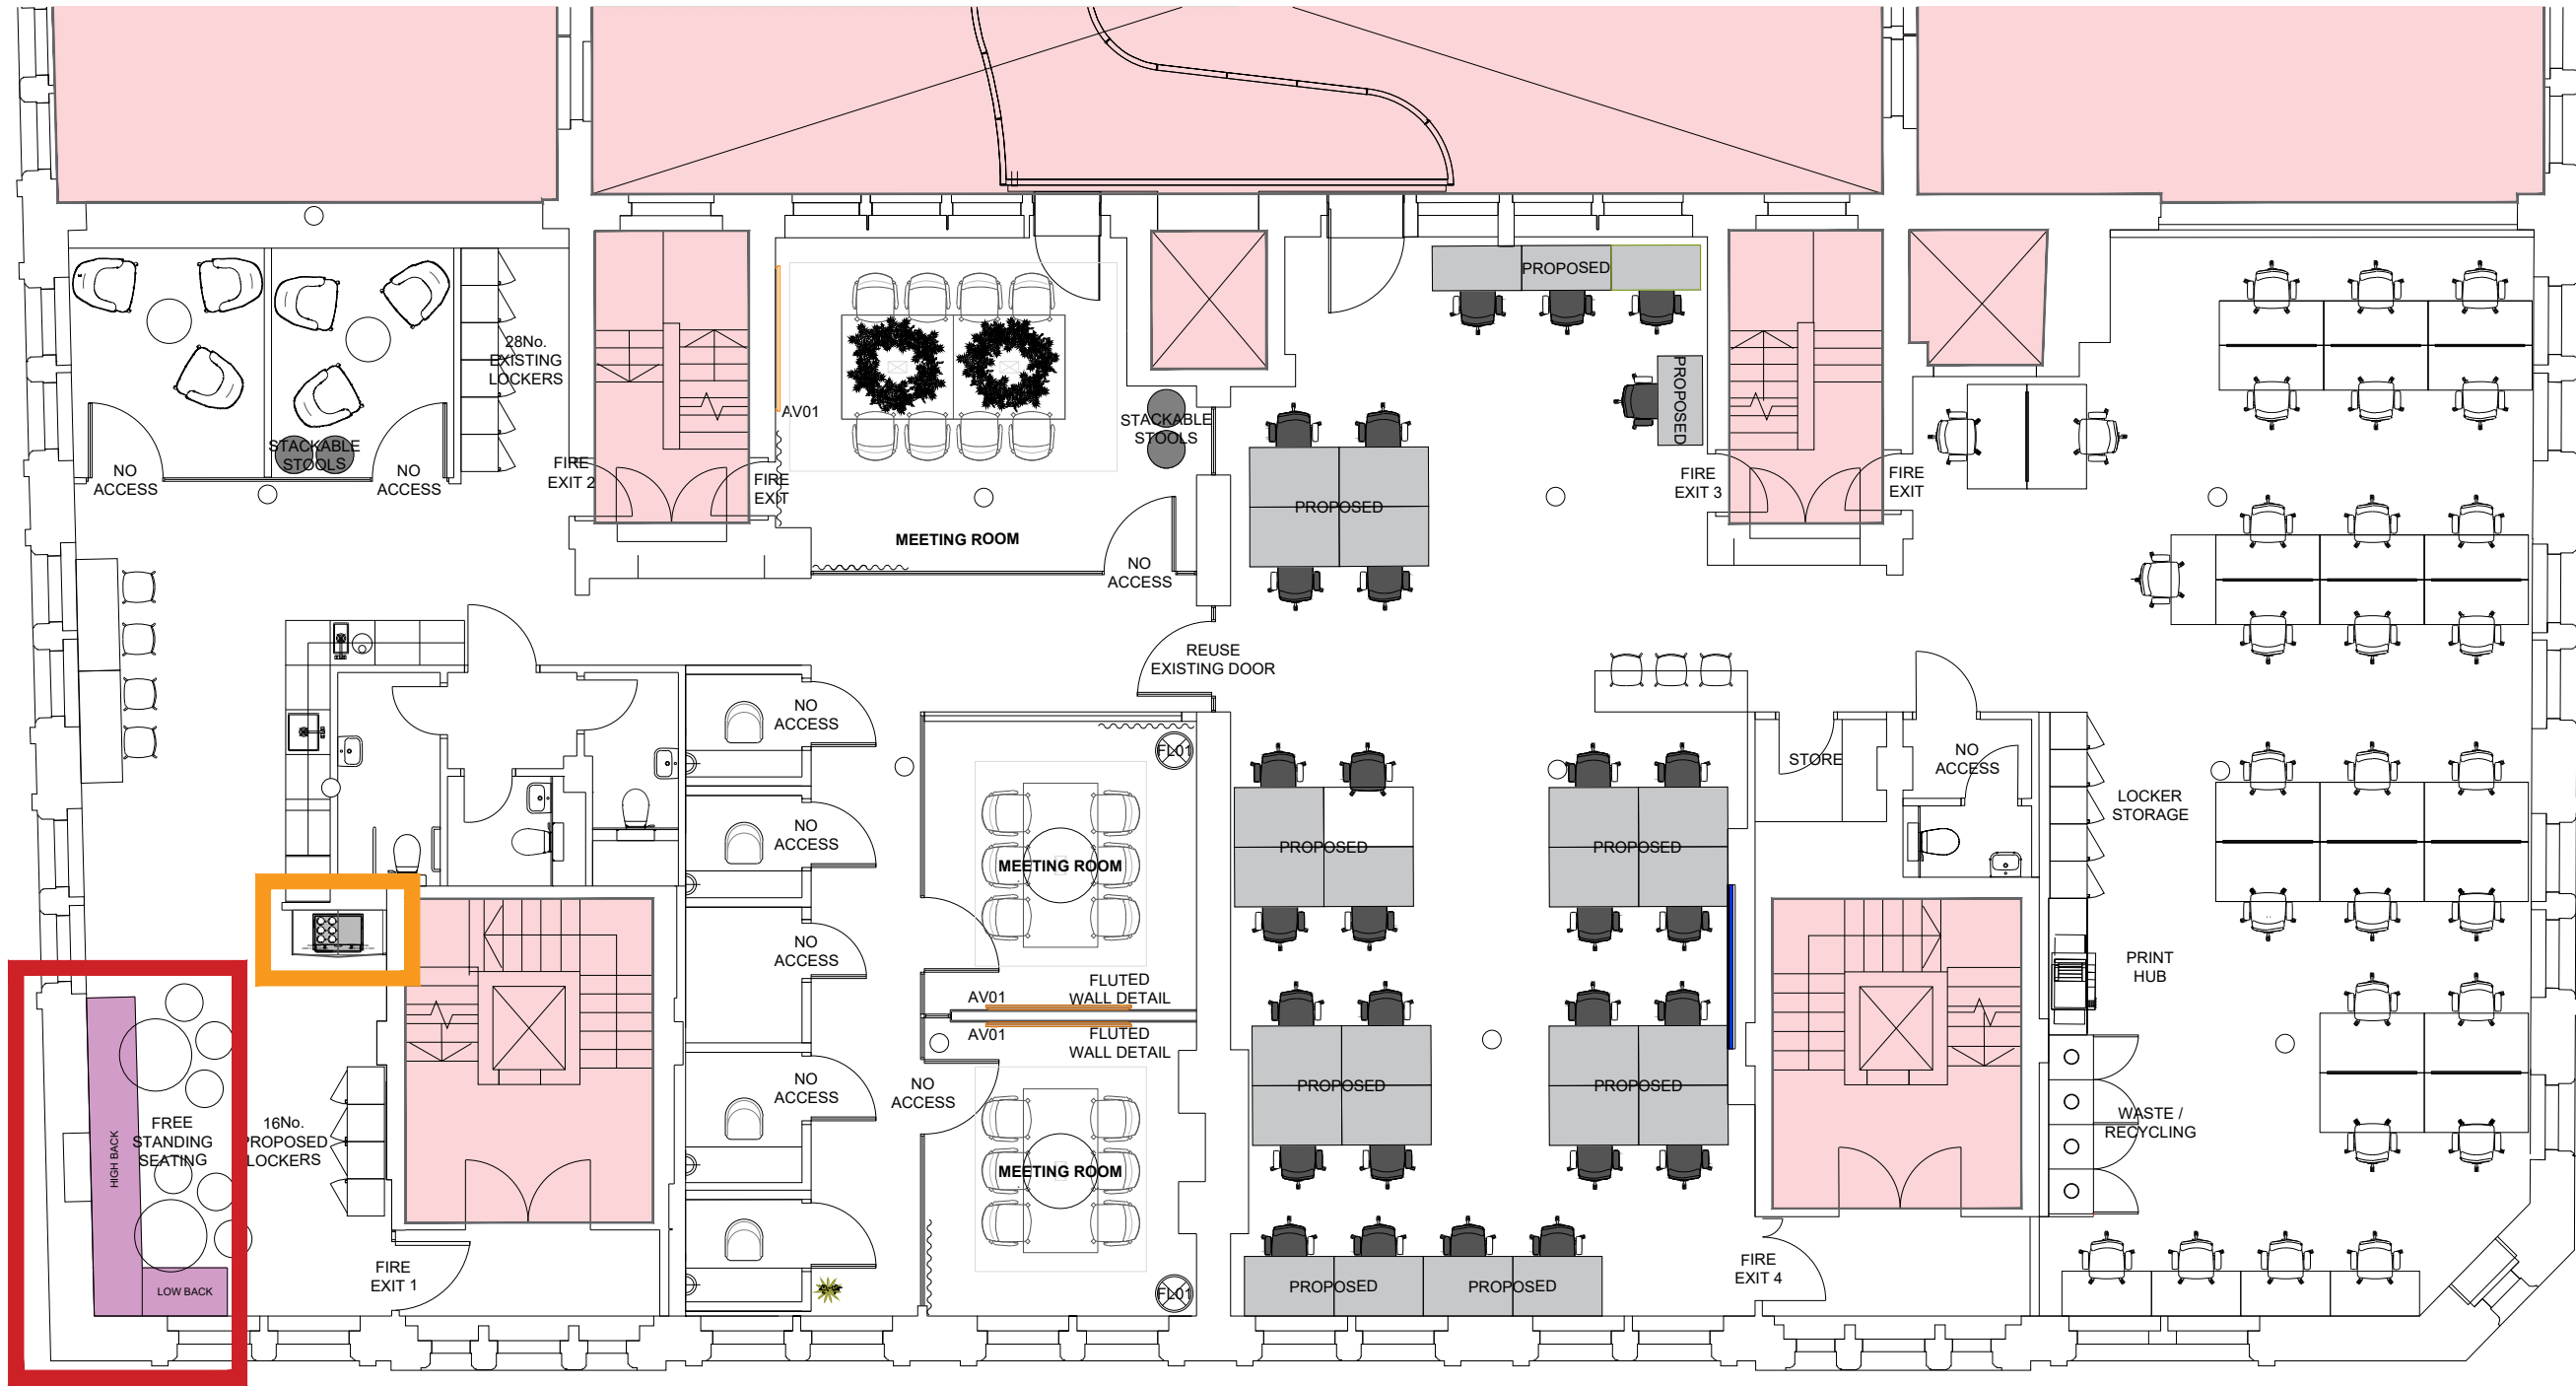


PROPOSED FIRST FLOOR
377 sqm | 4057 sqft

LEGEND

AREA NOT IN SCOPE

BESPOKE LEGEND


- B1 FREE STANDING SEATING
- B2 SMALL TEAPOINT
- B3 DB CAGE
- B4 MAIN TEAPOINT

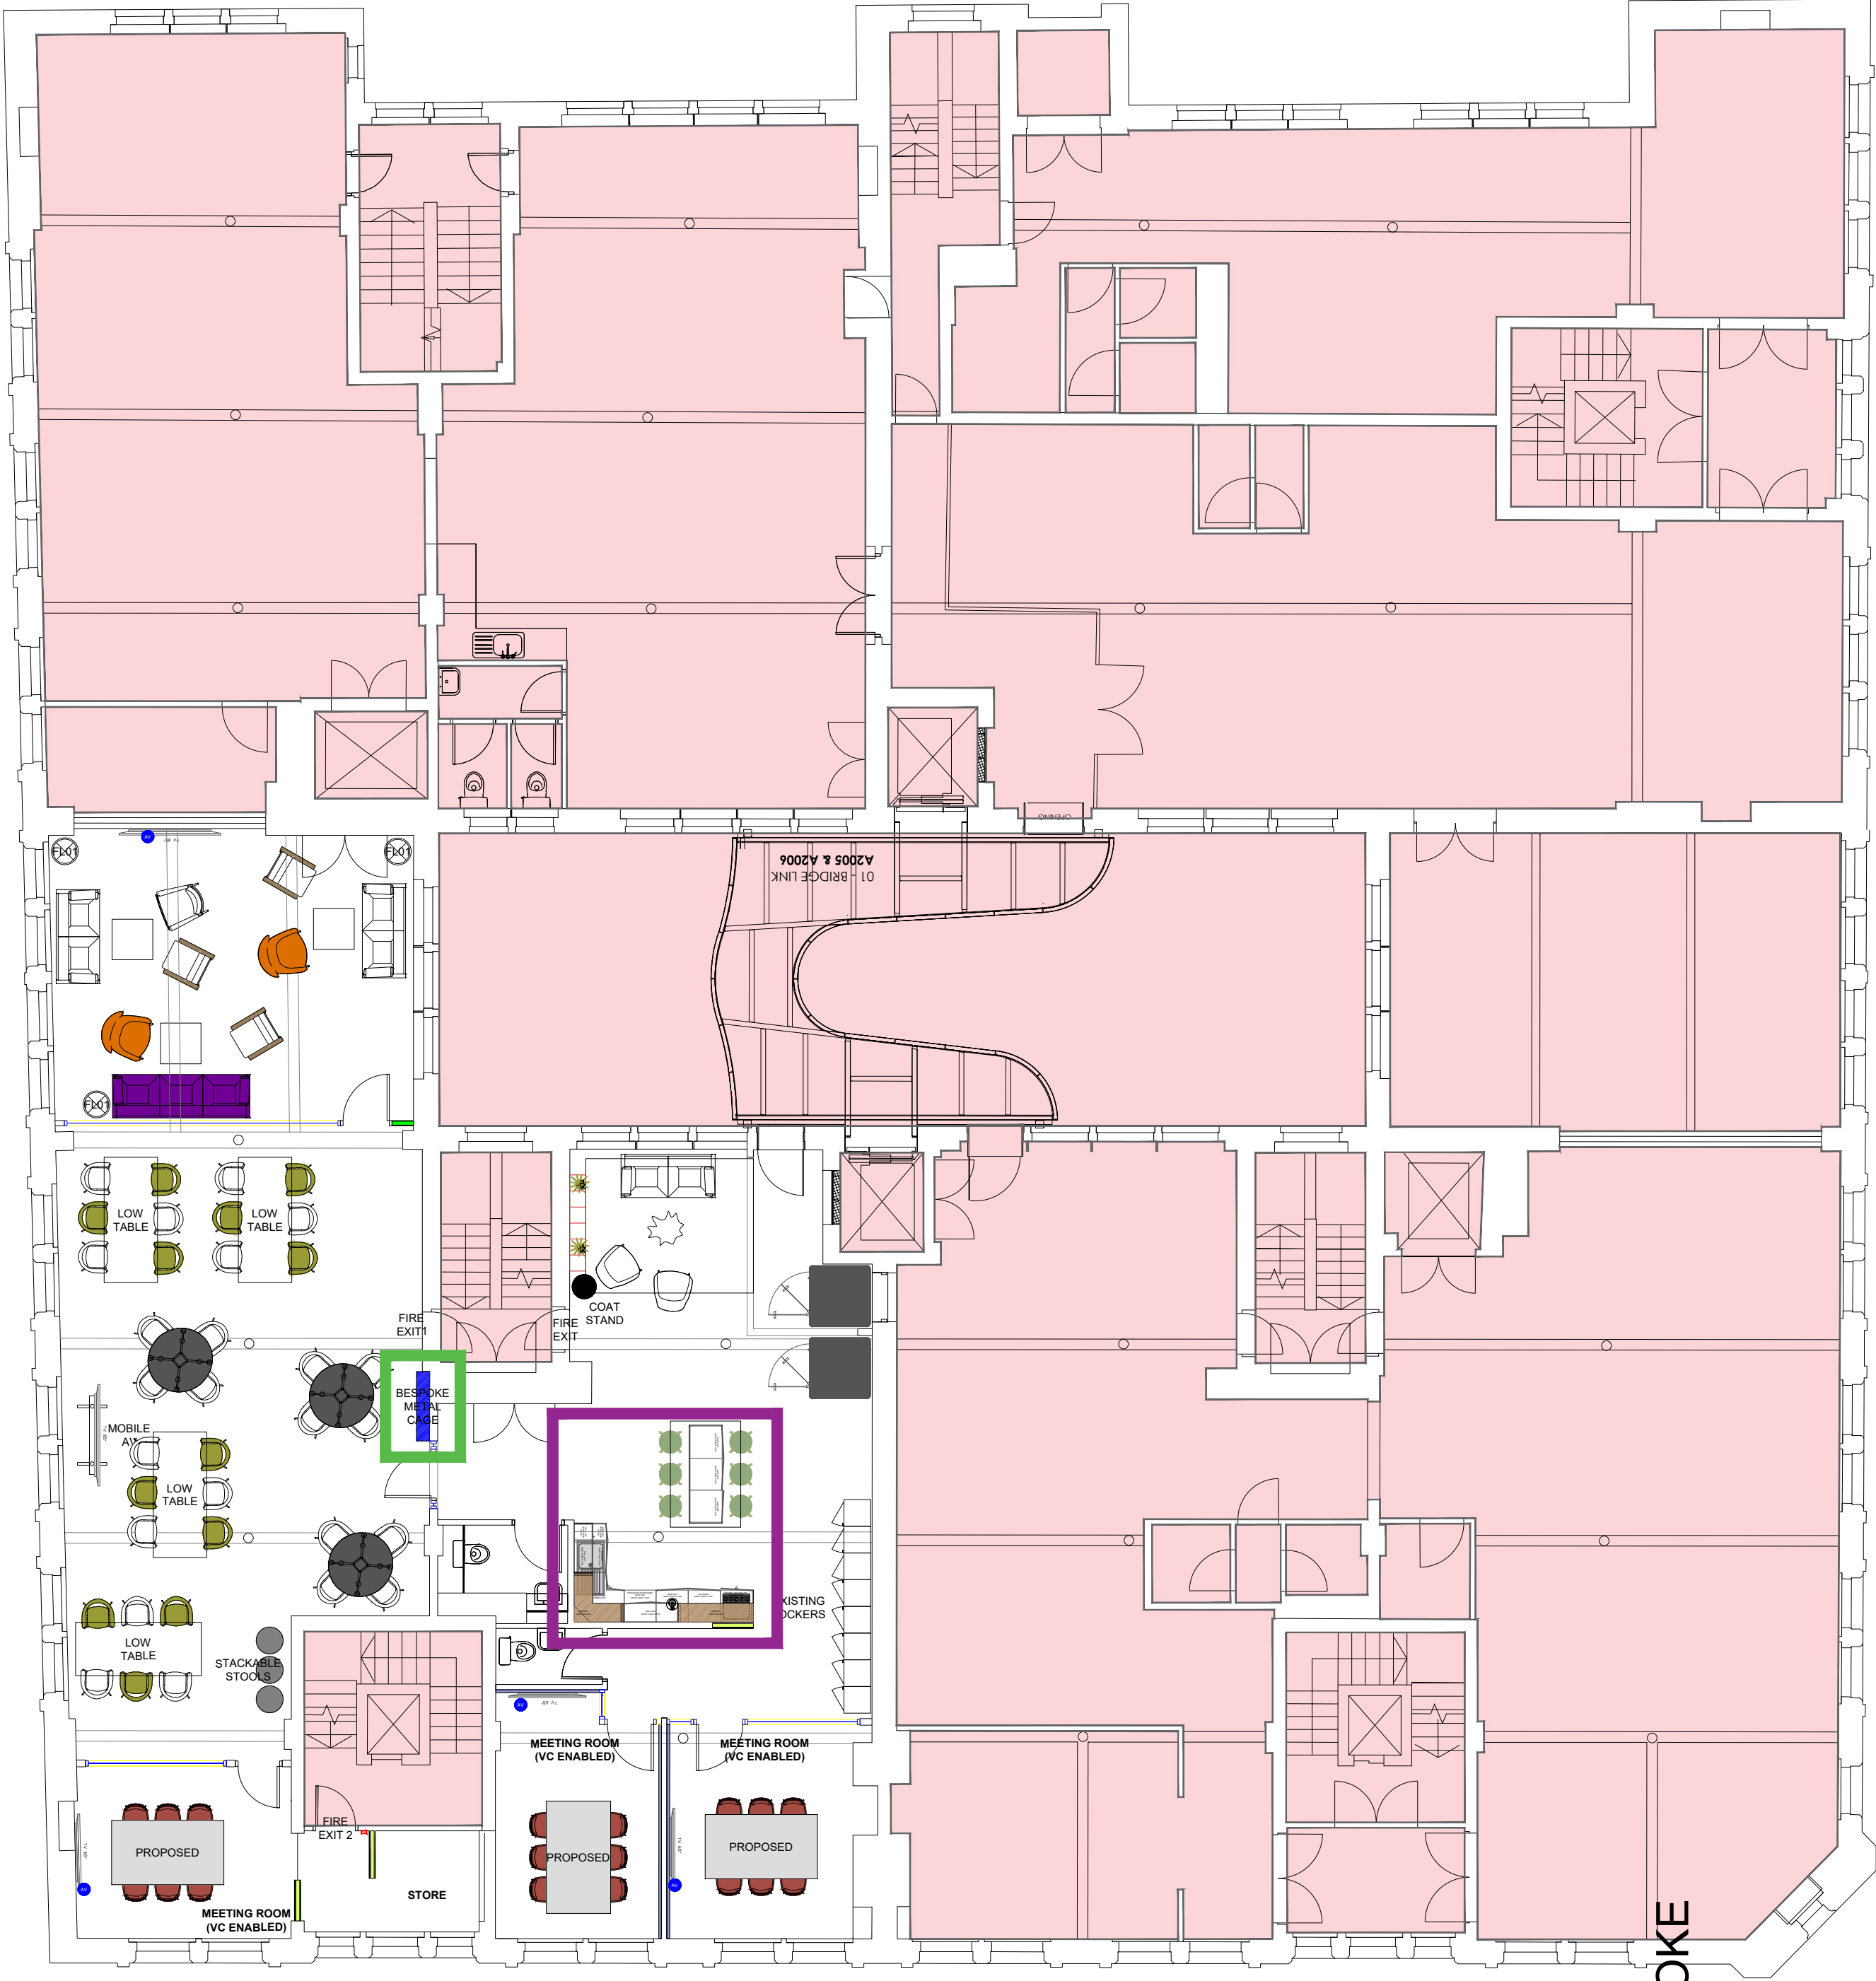

PROPOSED FOURTH FLOOR
231 sqm | 2486 sqft

DEMISE AREA'S

1ST 377 sqm | 4057 sqft
4TH 231 sqm | 2486 sqft

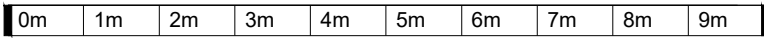

1:100

PROPOSED FIRST & FOURTH FLOOR - BESPOKE

CHECKED		Date	By
A		12/02/25	SVH
NOTE:		NOTE TO REUSE GLAZED DOOR ON FIRST FLOOR ADDED. NOW TO BE SINGLE PANE TO MATCH EXISTING. ADDITIONAL DOOR ADDED ON FOURTH FLOOR. GLAZED NIB SWAPPED TO SOLID NIB.	
THIS DRAWING IS THE COPYRIGHT OF CLAREMONT GROUP INTERIORS LTD. AND MAY NOT BE REPRODUCED IN ANY FORM WITHOUT PRIOR WRITTEN CONSENT.			
DO NOT SCALE FROM THIS DRAWING. ALL DIMENSIONS ARE TO BE CHECKED ON SITE. ALL DIMENSIONS ARE SHOWN IN MILLIMETERS (SCALING BY LOCAL AUTHORITIES IS PERMITTED).			
CLIENT ALL ABOUT FOOD			
PROJECT TITLE & SITE ADDRESS Fourways House, 57 Hilton Street, Manchester, M1 2EJ			
DRAWING TITLE PROPOSED FIRST & FOURTH FLOOR BESPOKE			
DRAWING NO E013981 1&4F 106		REVISION A	
LEAD DESIGNER FB		DRAWN BY SW	
DATE 08.01.25		SCALE 1:100	
DRAWING STATUS PLANNING		PAPER SIZE A1	