



**Elevation E**
1 : 100

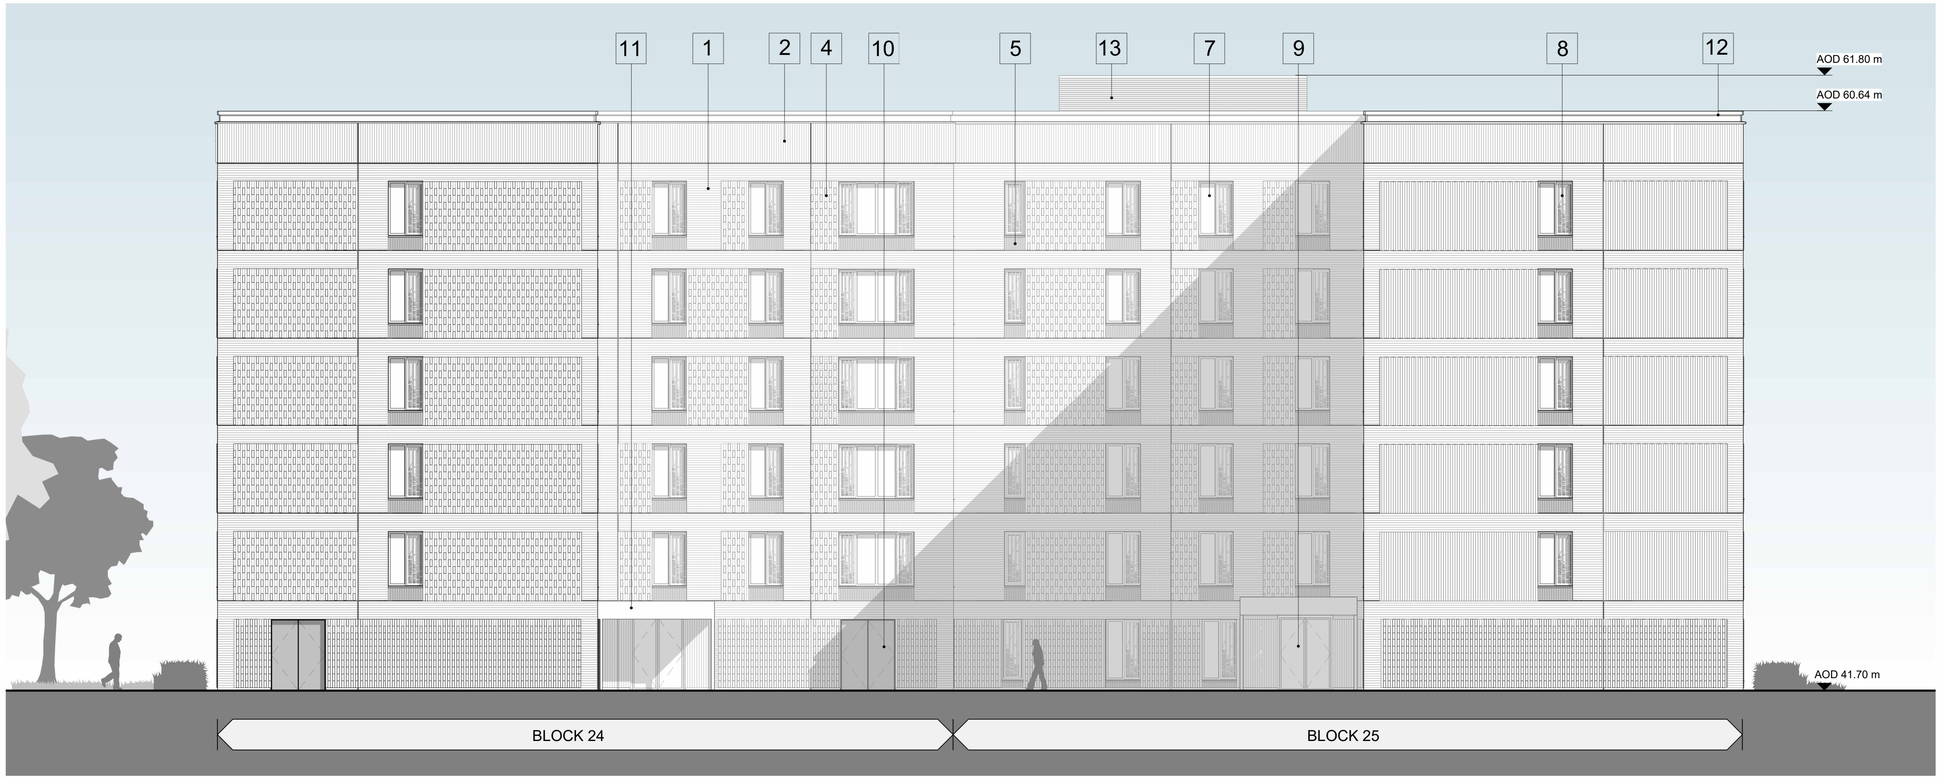


**Elevation F**
1 : 100

A1

**© COPYRIGHT**
The copyright in this drawing is vested in Sheppard Robson and no license or assignment of any kind has been, or is, granted to any third party whether by provision of copies or originals or otherwise unless agreed in writing.


**DO NOT SCALE FROM THIS DRAWING**
The contractor shall check and verify all dimensions on site and report any discrepancies in writing to Sheppard Robson before proceeding work

**FOR ELECTRONIC DATA ISSUE**
Electronic Data / drawings are issued as "read only" and should not be interrogated for measurement. All dimensions and levels should read, only from those values stated in text on the drawing.

NOTES

| Materials | |
|---|---|
| 1 | Stringer course Dark Red Tone TBC |
| 2 | Soldier course Dark Red Tone TBC |
| 3 | Projecting Brick Pattern Type 01 (see dwg 02861) |
| 4 | Projecting Brick Pattern Type 02 (see dwg 02863) |
| 5 | Type 05 Glazed Brick beneath window |
| 6 | Polished Reconstituted Stone Colonnade in Feature Colour |
| 7 | PPC Aluminium window frame with clear glazing RAL TBC |
| 8 | Decorative Screen in PPC Aluminium RAL to match window frame |
| 9 | Glazed door with PPC Aluminium frame RAL to match windows |
| 10 | Louvered Metal Plant room door RAL to match window |
| 11 | Lightweight metal Entrance Canopy RAL TBC |
| 12 | Profiled Metal Coping RAL TBC |
| 13 | Aluminium Louvered Plant Screen RAL TBC |

KEYPLAN

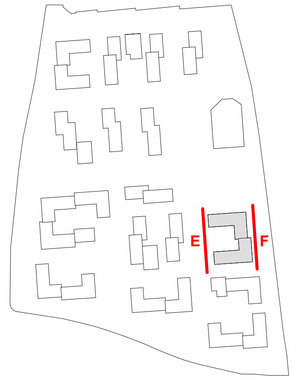


REVISIONS

| REV. | DATE | AMENDMENT |
|---|---|---|
| P01 | 13/12/24 | Draft Planning Issue |
| P02 | 20/02/25 | FINAL PLANNING ISSUE |

CLIENT

GRAHAM

SHEPPARD ROBSON

77 Parkway Camden Town London NW1 7PU
T: +44 (0)20 7504 1700 E: enquiries@sheppardrobson.co.uk

PROJECT
**UoM Residences DBFO**

| SCALE@A1 | DATE | ORIGINATOR | CHECKED | AUTHORISED |
|---|---|---|---|---|
| 1 : 100 | 20/02/25 | SA | MM | NM |

DESCRIPTION
**Zone L - Block 24 and 25 - General Arrangement Elevations Sheet 3**

STAGE
**Stage 3**

| STATUS | PURPOSE FOR ISSUE | SR NO. |
|---|---|---|
| S2 | Planning | 7172 |

| DRAWING NO. | REV. |
|---|---|
| UMRF-SRA-ZL00-XX-DR-A-02823 | P02 |