



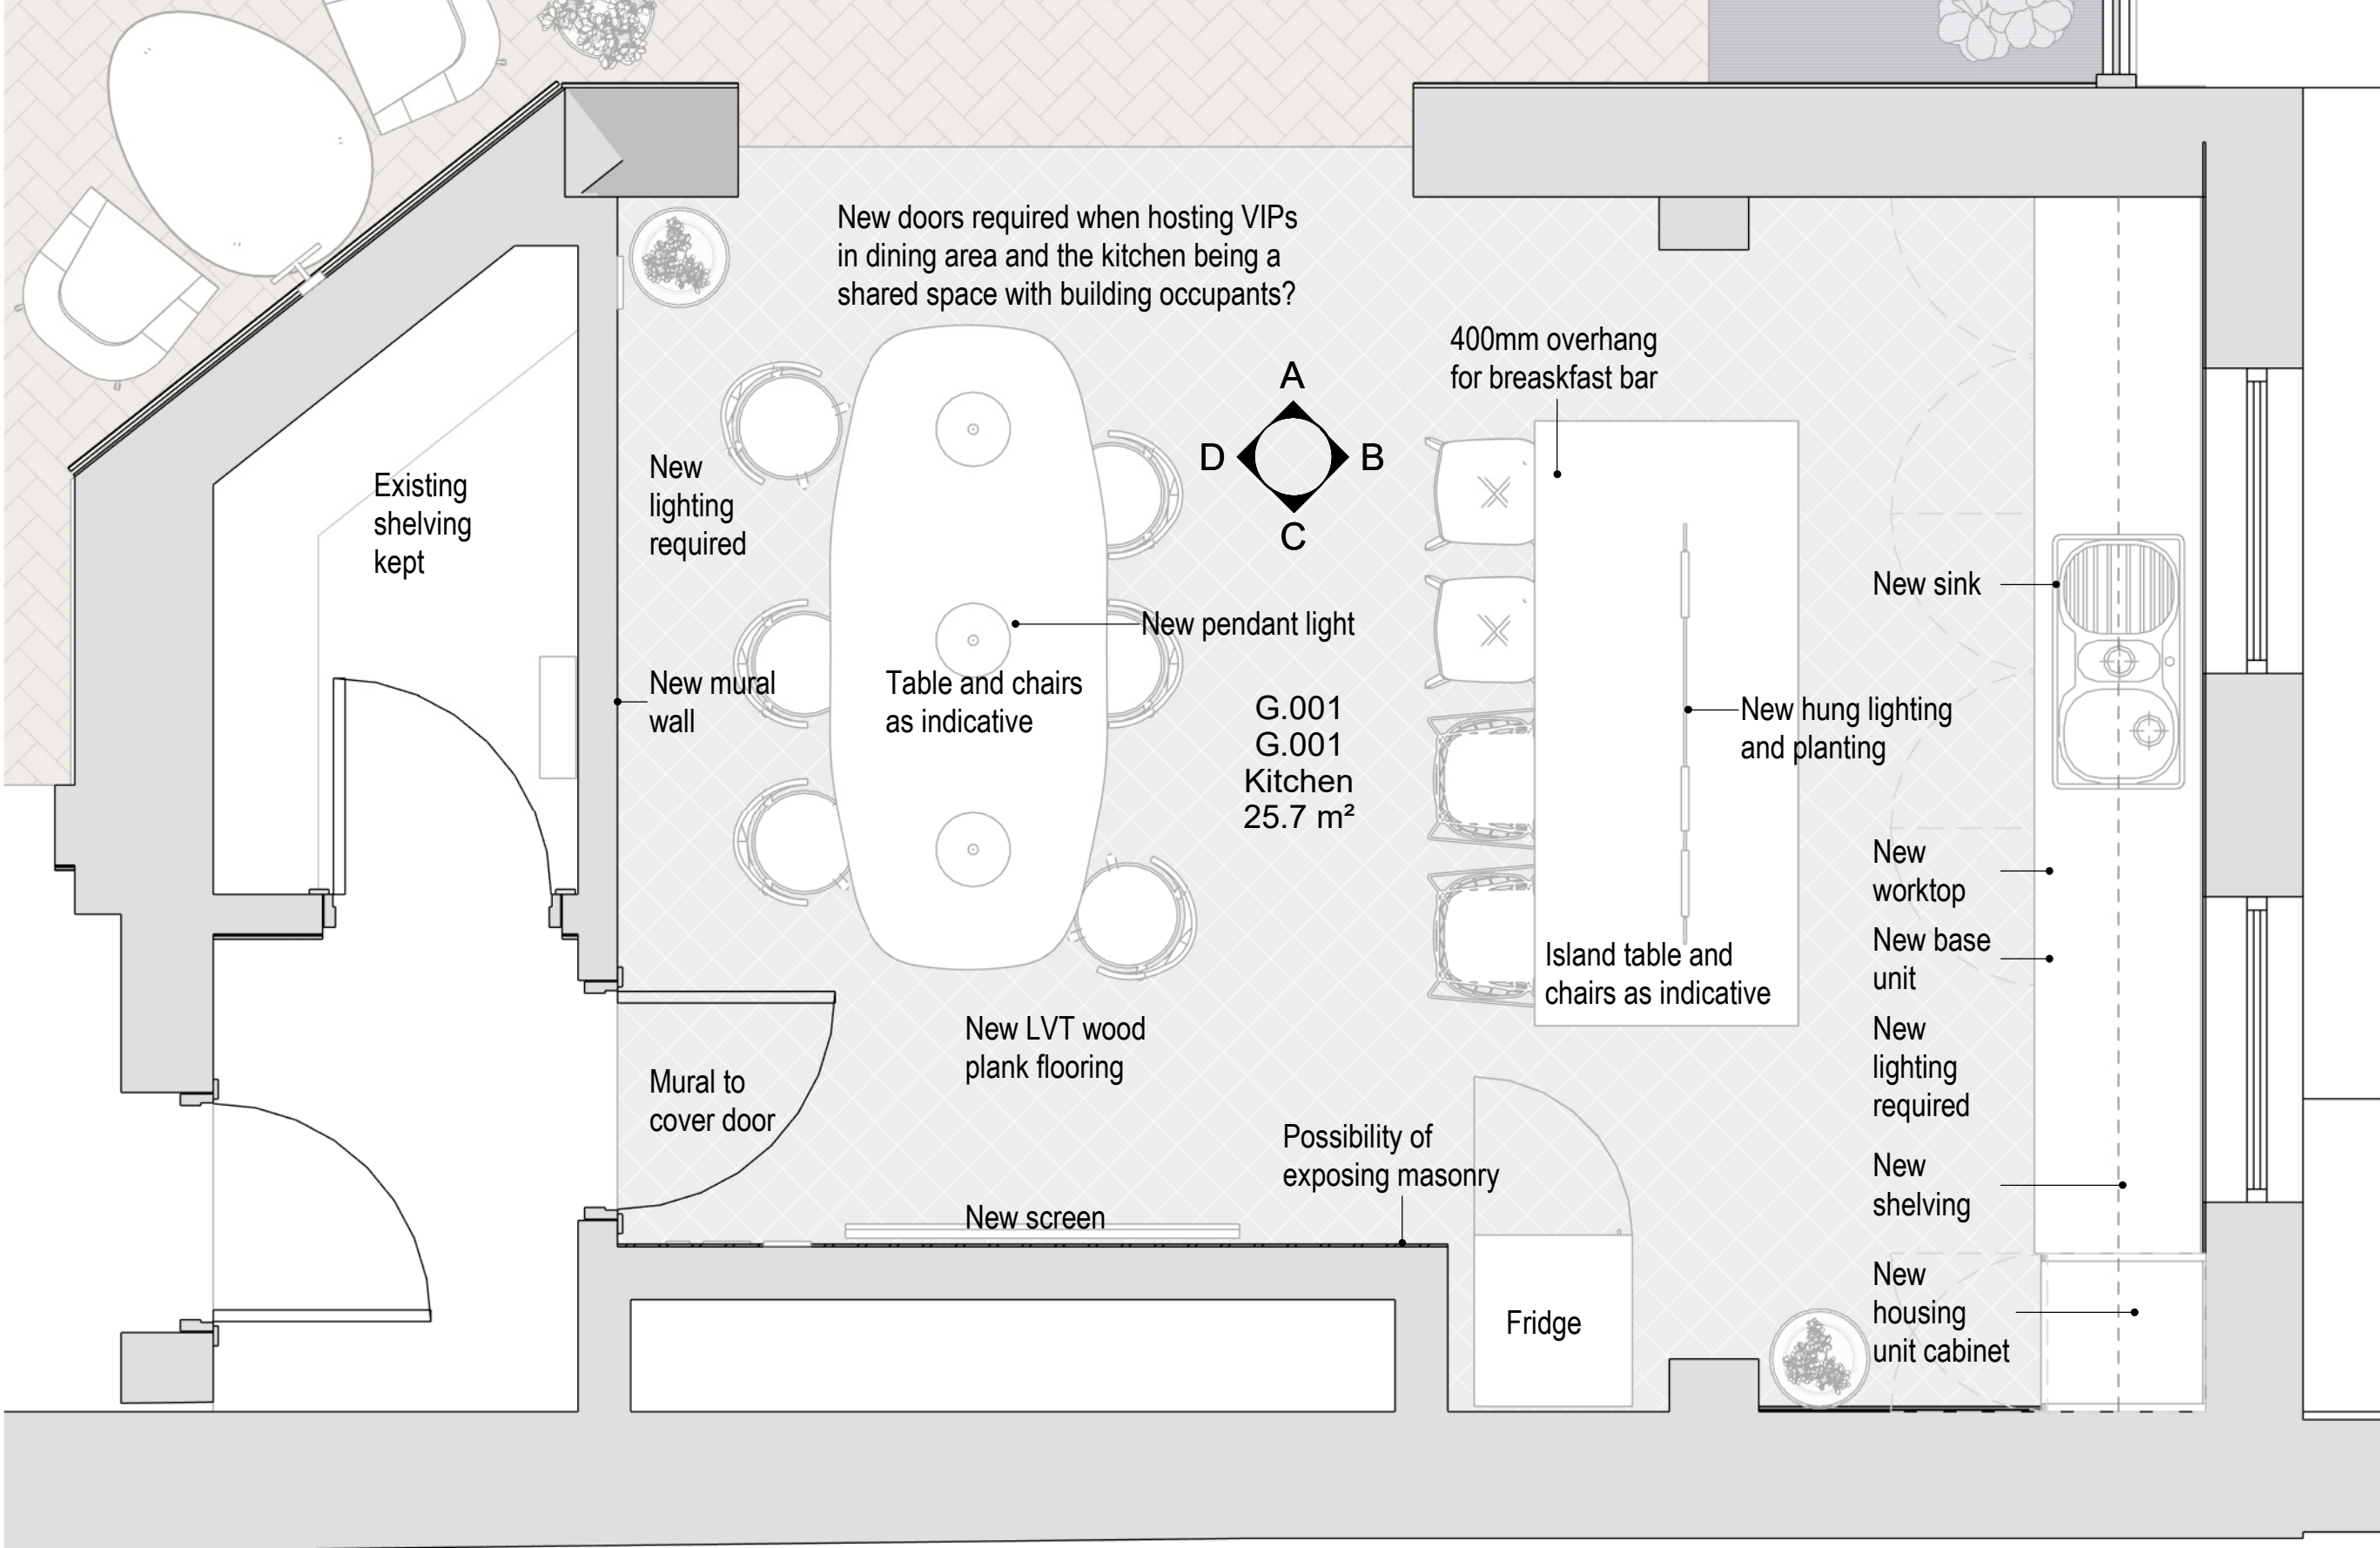


Kitchen as Proposed

1 : 25 @ A1

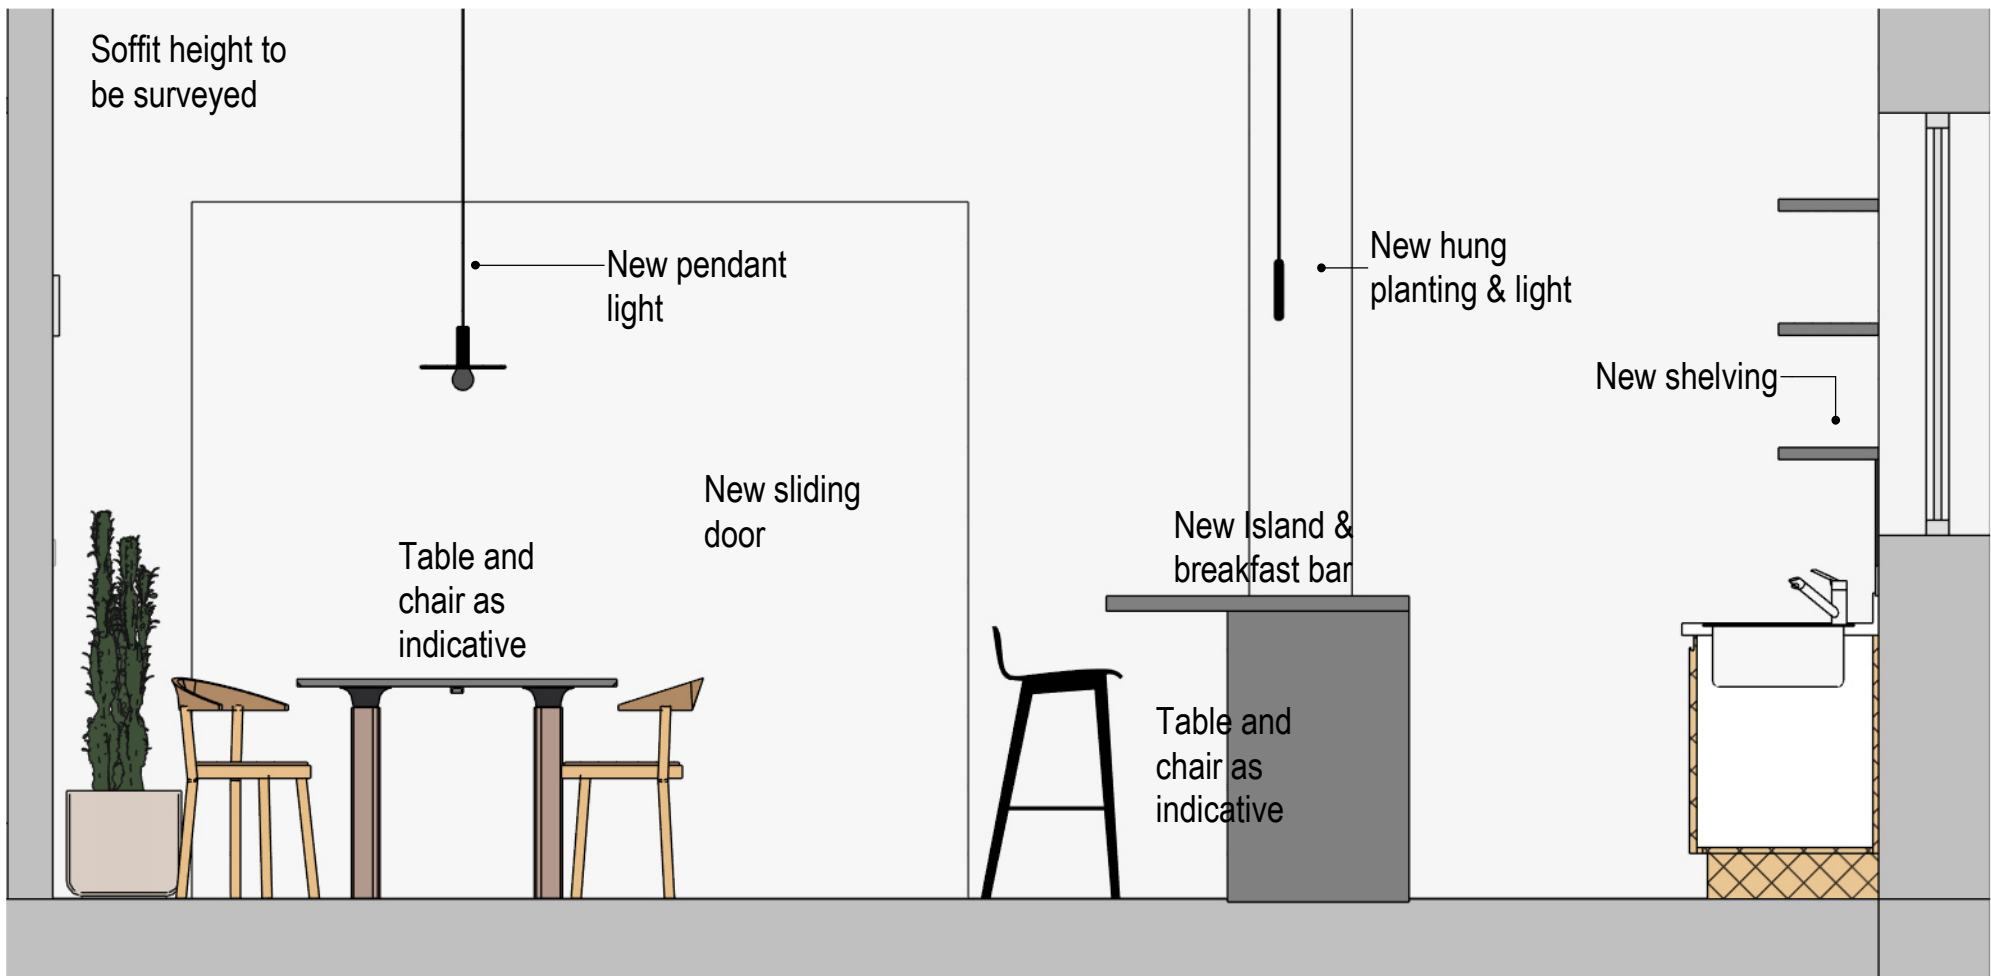


Kitchen Elevation A as Proposed

1 : 25 @ A1

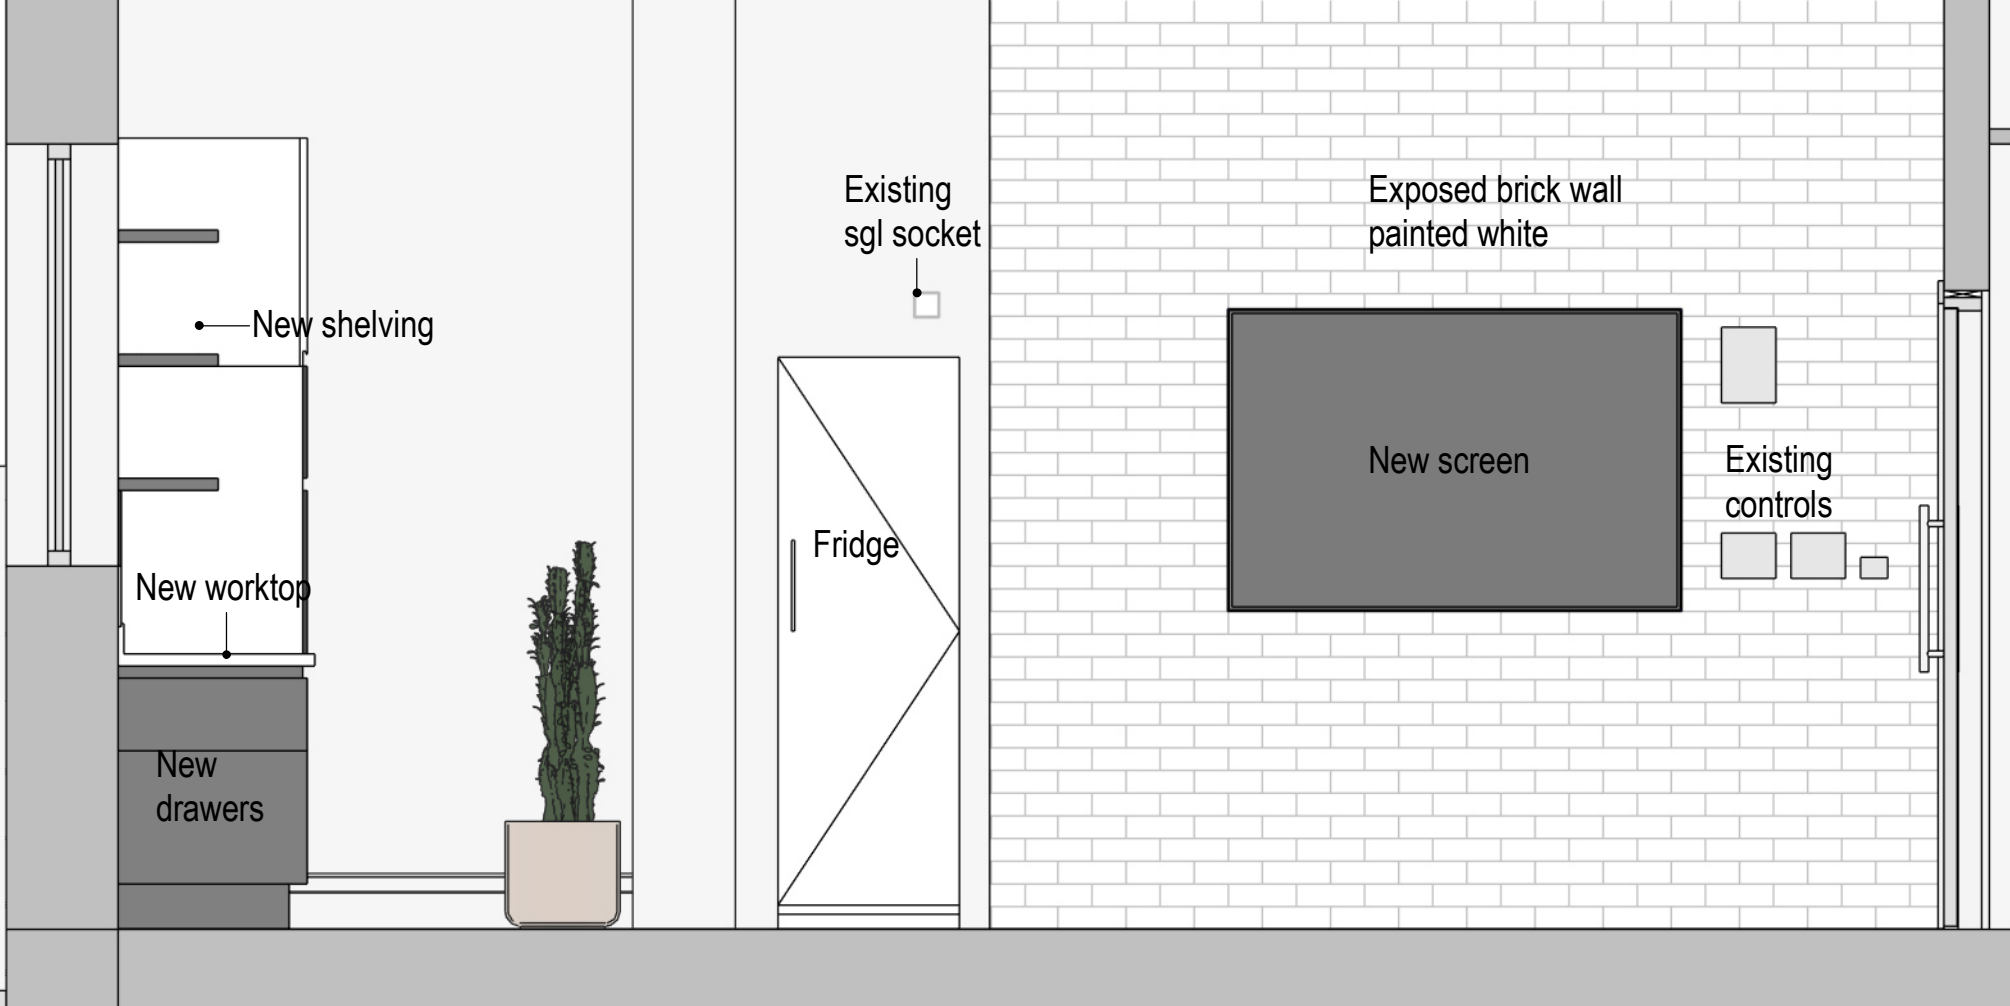


Kitchen Elevation C as Proposed

1 : 25 @ A1

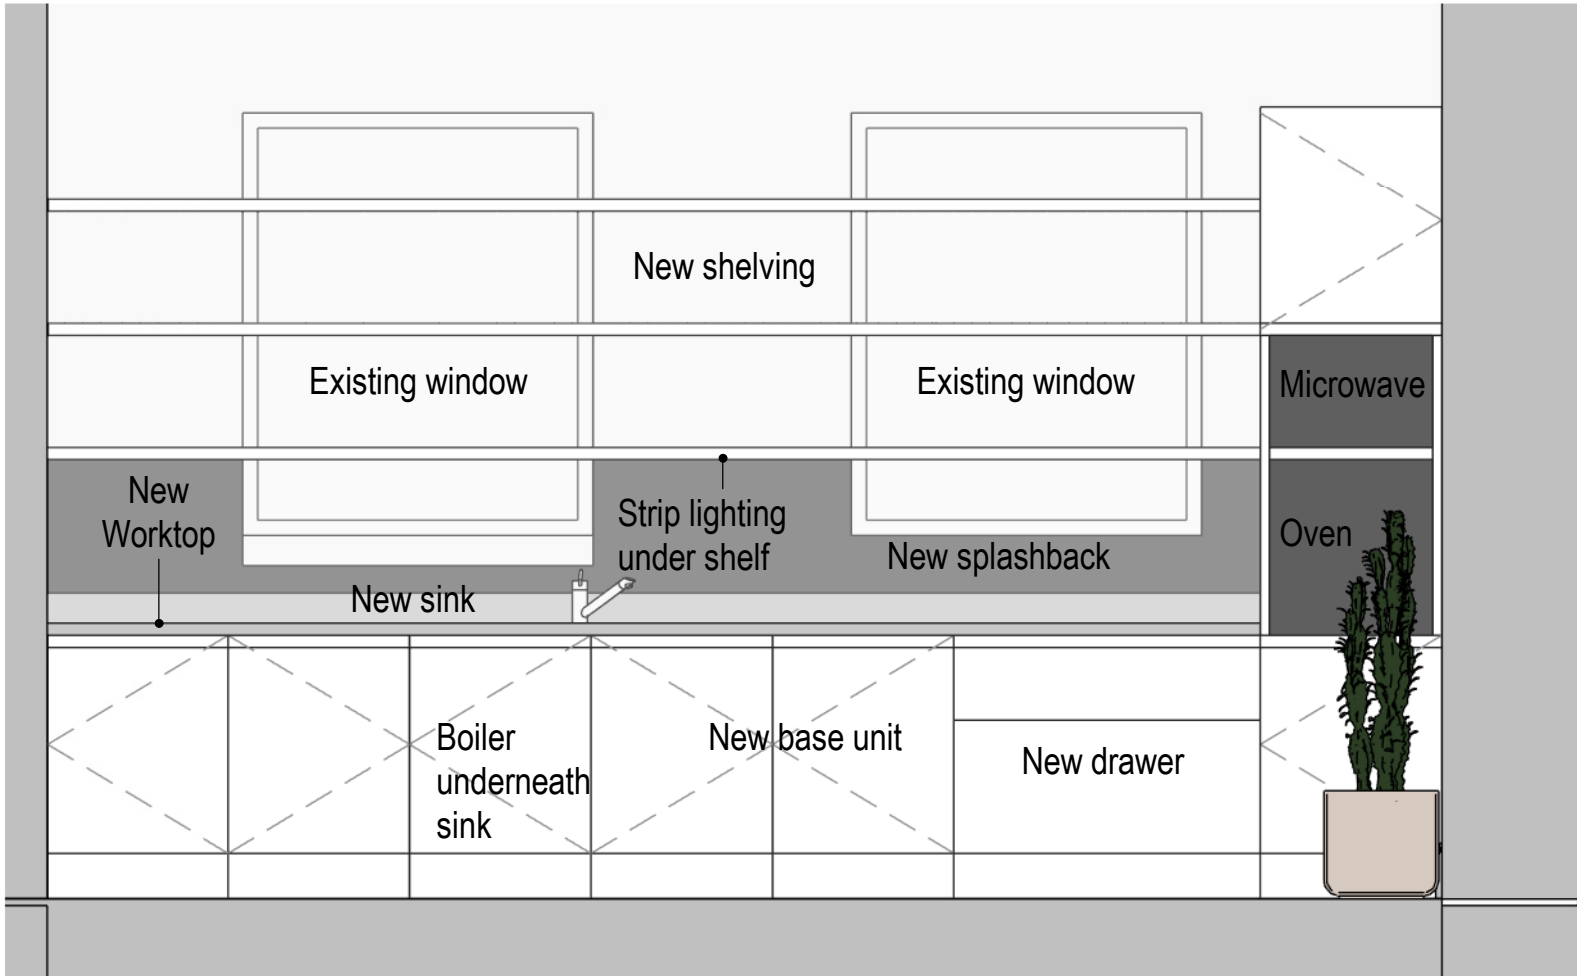

Kitchen Elevation B as Proposed

1 : 25 @ A1

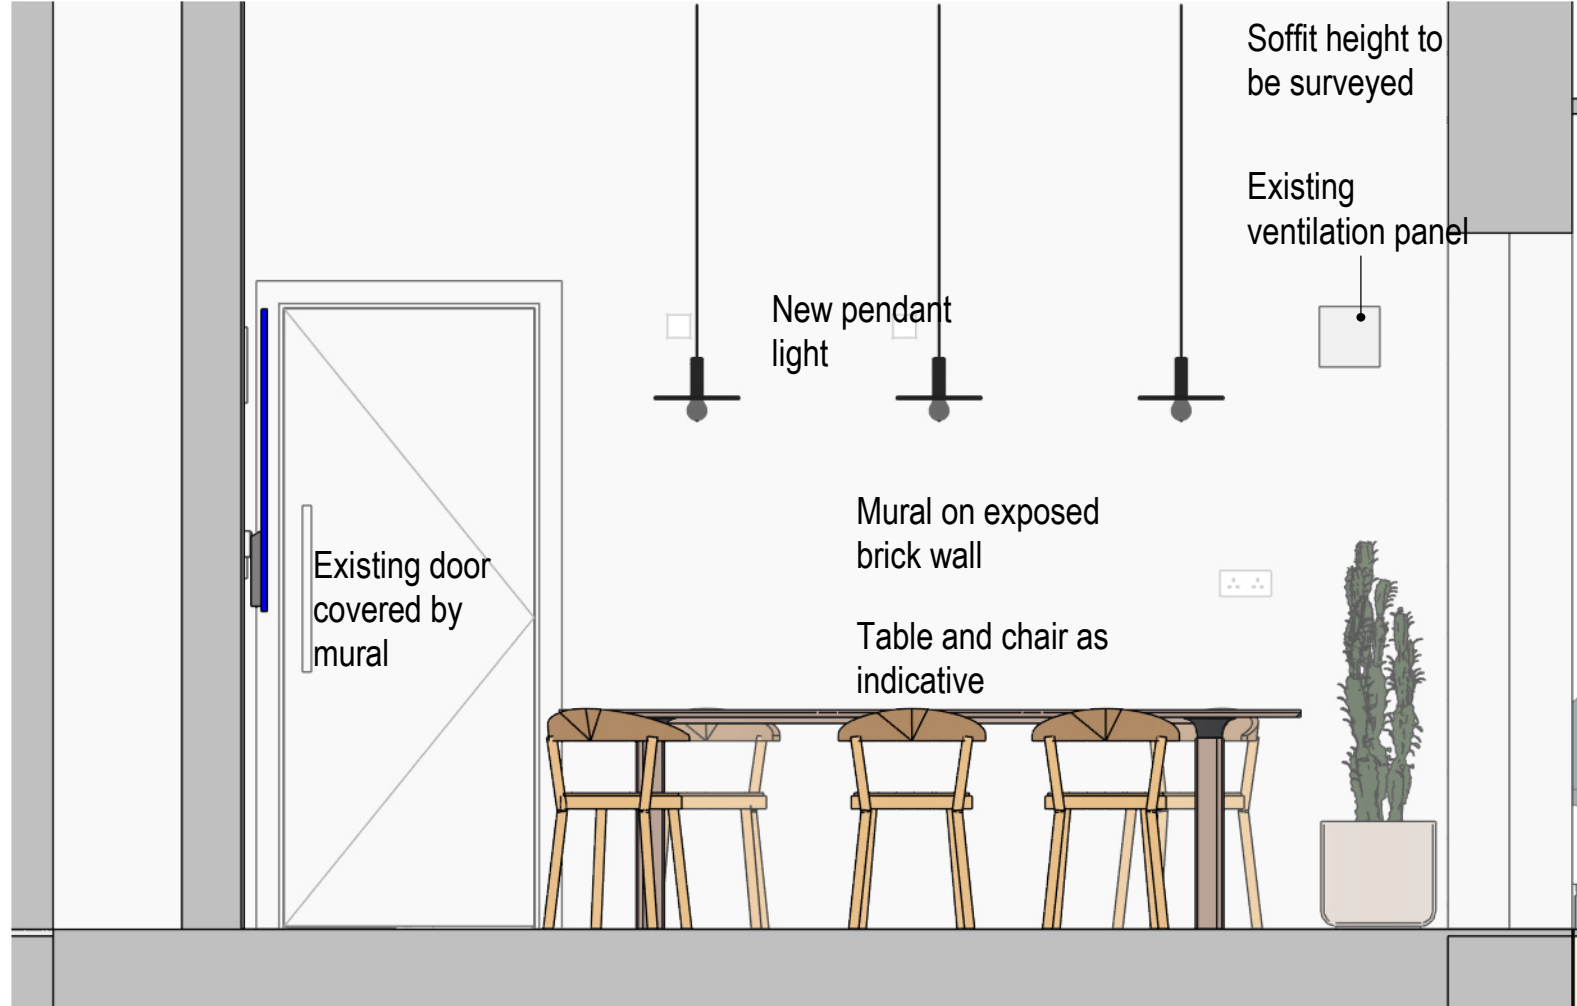

Kitchen Elevation D as Proposed

1 : 25 @ A1

Precedent images



Breakfast bar



Shelving



Hung Planting & Lights



Mural

NOTES

1. Do not scale from this drawing.
2. All measurements are in millimetres unless stated otherwise.
3. This drawing is to be read in conjunction with the specification and all relevant Architectural, Electrical, Mechanical and Structural drawings.
4. (c) University of Manchester this drawing must not be reproduced without permission.
5. Directorate of Estates and Facilities to be notified of any discrepancies.



William Kay

0 2m 4m 8m

1:100 @ A1

Plans shown as indicative. Survey required.



LVT wood plank

P01	First issue. Issued for comments.	29-10-24	JL	JL
Rev	Description	Date	By	Auth



The University of Manchester

Directorate of Estates and Facilities
Beyer Building
The University of Manchester
Oxford Road
Manchester
M13 9PL



Halliday Meecham Architects Limited
111 Piccadilly Manchester M1 2HY
+44 (0)161 461 5565
4 Devonshire Street London W1W 5DT
+44 (0)203 440 5175
hma@hallidymeecham.com
www.hallidymeecham.com

Drawing Status

PRELIMINARY

Project
UoM NZC Decant Works - 5668

Building Name
William Kay House

Building No.
016AA

Site Name
William Kay House

Sub Site Name
Oxford Road

Drawing Title
William Kay L0 Kitchen Layout as Proposed

PM DS | Drawn JL | Checked JL | Authorised HMA

Scale @A1 1:100 Date 21-10-2024 Date 21-10-2024 Date 21-10-2024

Drawing Number 5668-HMA-WK-ZZ-DR-A-0206 Revision P01