



24/02/2025 14:09:35

Greame Street

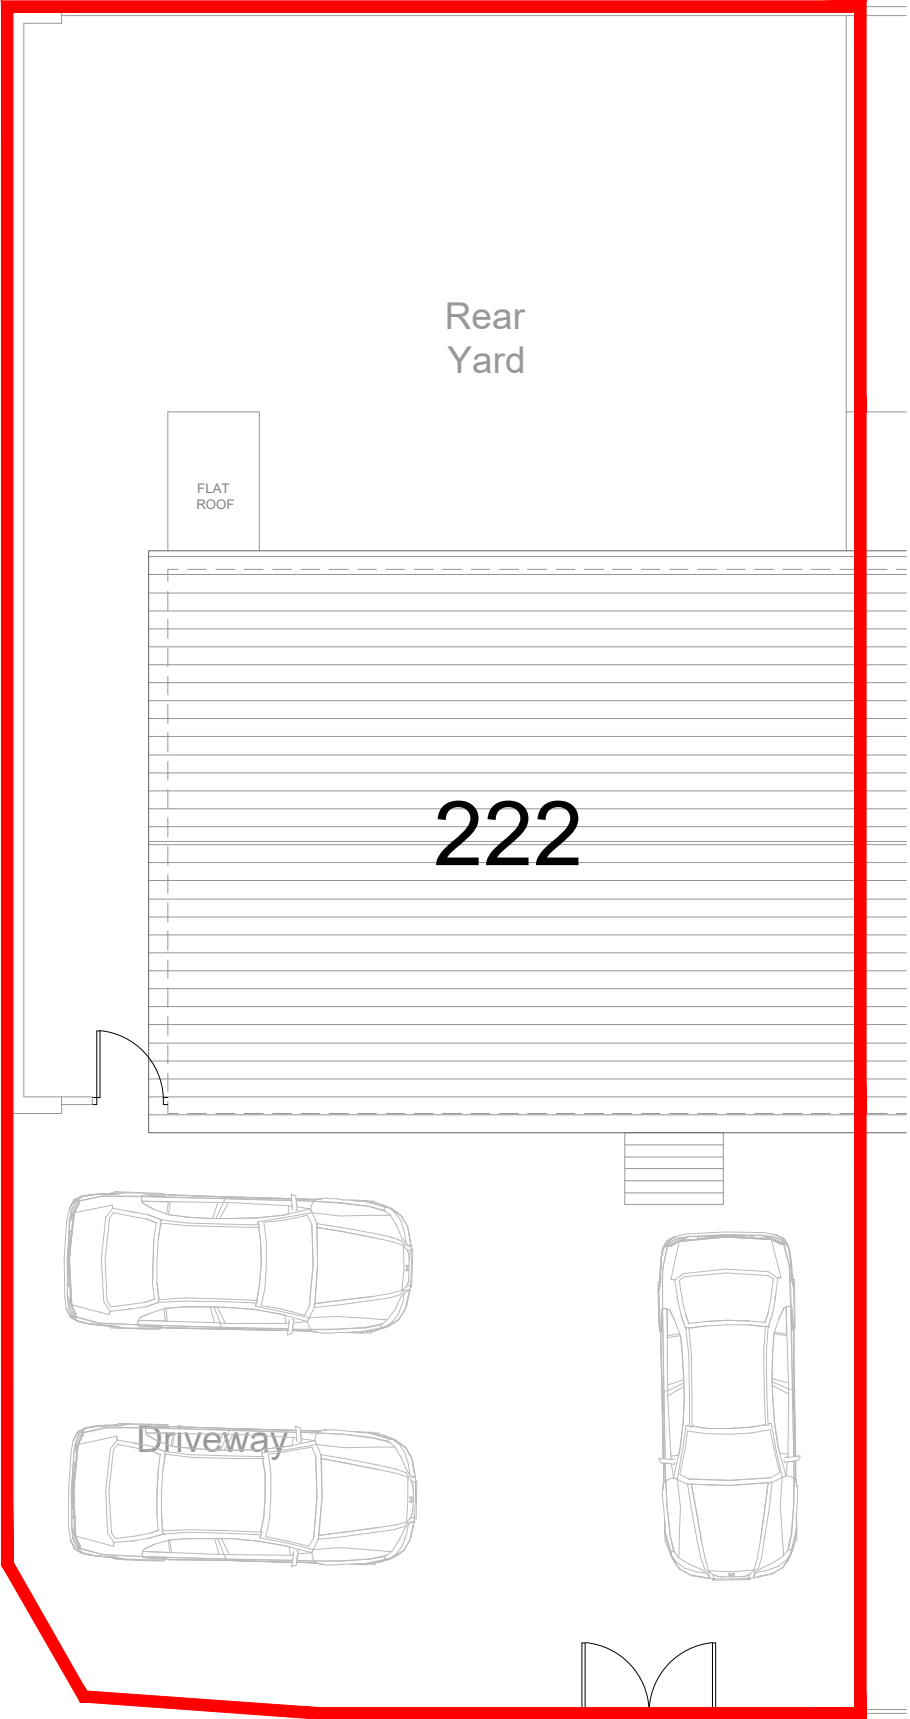

Bin Store
Proposed timber gate
Maximum height 1.8m

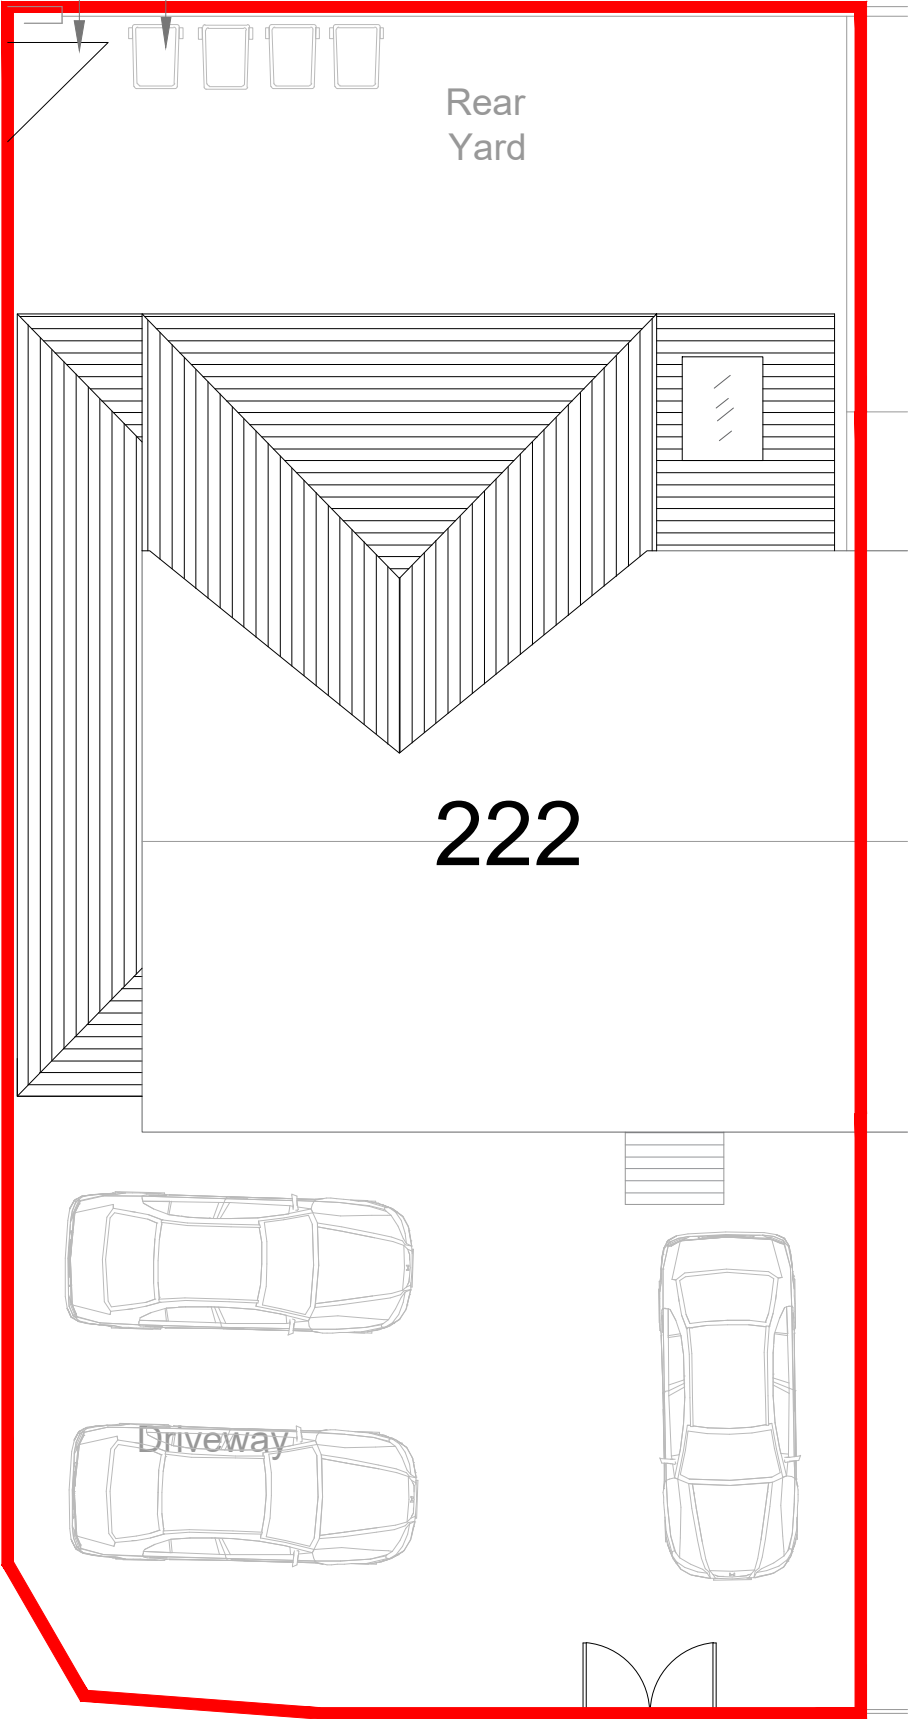

Existing Site Plan

Proposed Site Plan




M1 Architecture Ltd
City Tower, New York St, Manchester M1 4BT
www.m1architecture.co.uk
Telephone: 0330 311 9695

Greame Street
2318

Site Plan 1100@A3
Existing & Proposed

01.

224 Greame Street

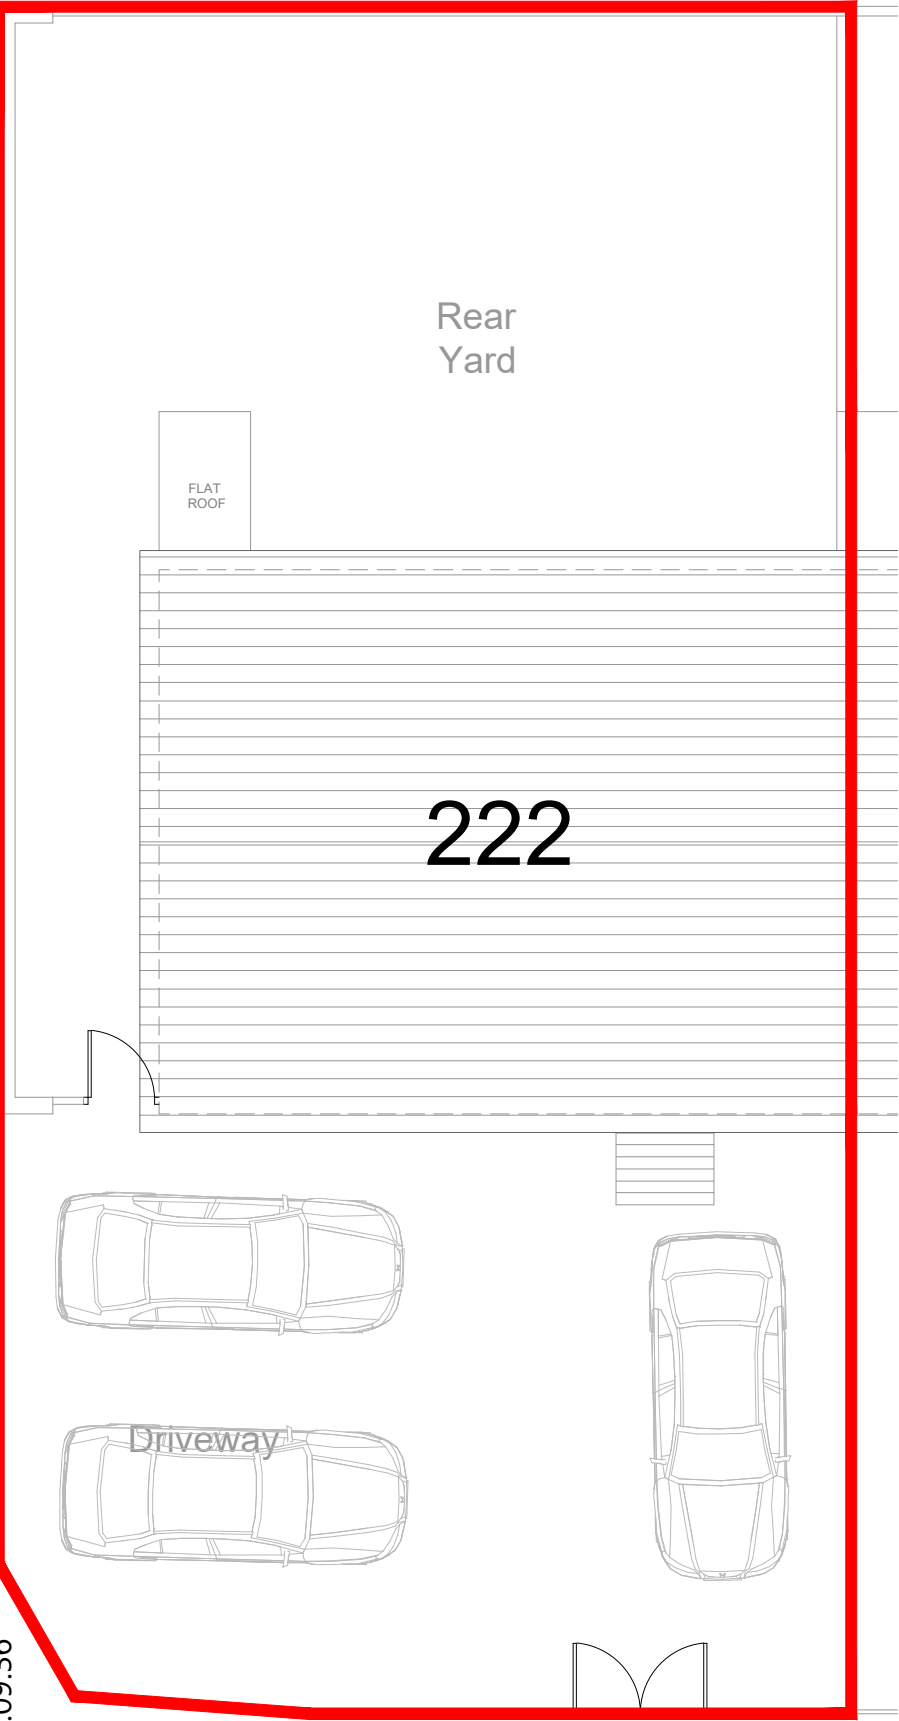

Site/Roof Plan



Ground Floor Plan



First Floor Plan

Floor Plans 1:100@A3
Existing


M1 Architecture Ltd
City Tower, New York St, Manchester M1 4BT
www.m1architecture.co.uk
Telephone: 0330 311 9695

Greame Street
2318 222 Greame Street

02.




Front Elevation

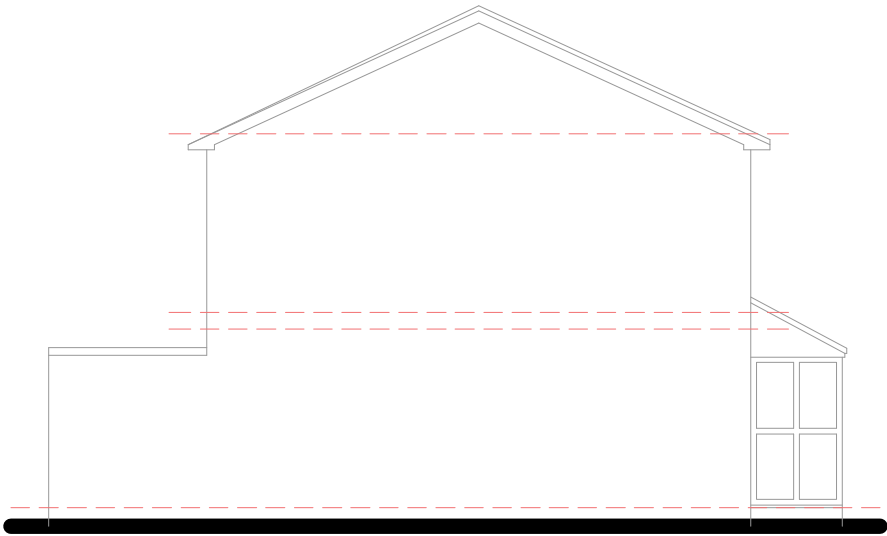

Side Elevation 1



Rear Elevation

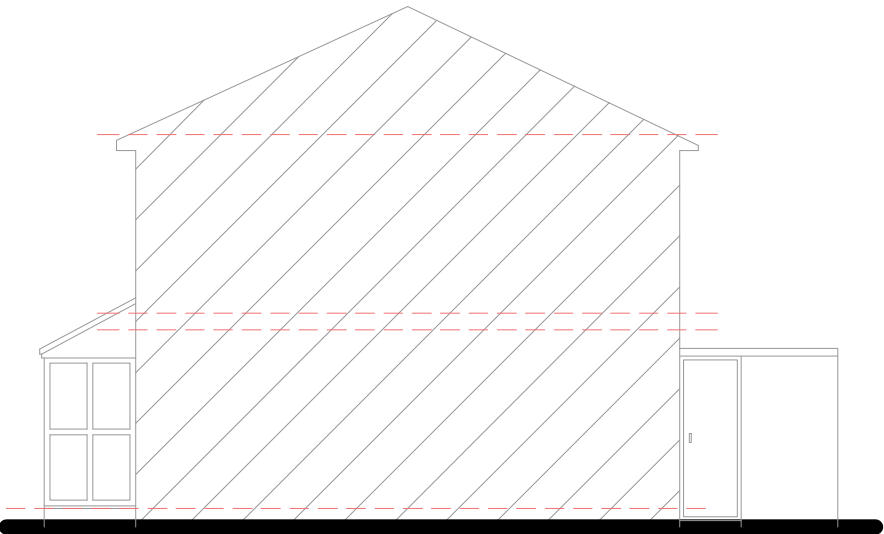

Side Elevation 2



M1 Architecture Ltd
City Tower, New York St, Manchester M1 4BT
www.m1architecture.co.uk
Telephone: 0330 311 9695




Greame Street
222 Greame Street

2318

03.

Elevations 1:100@A3
Existing

224 Greame Street

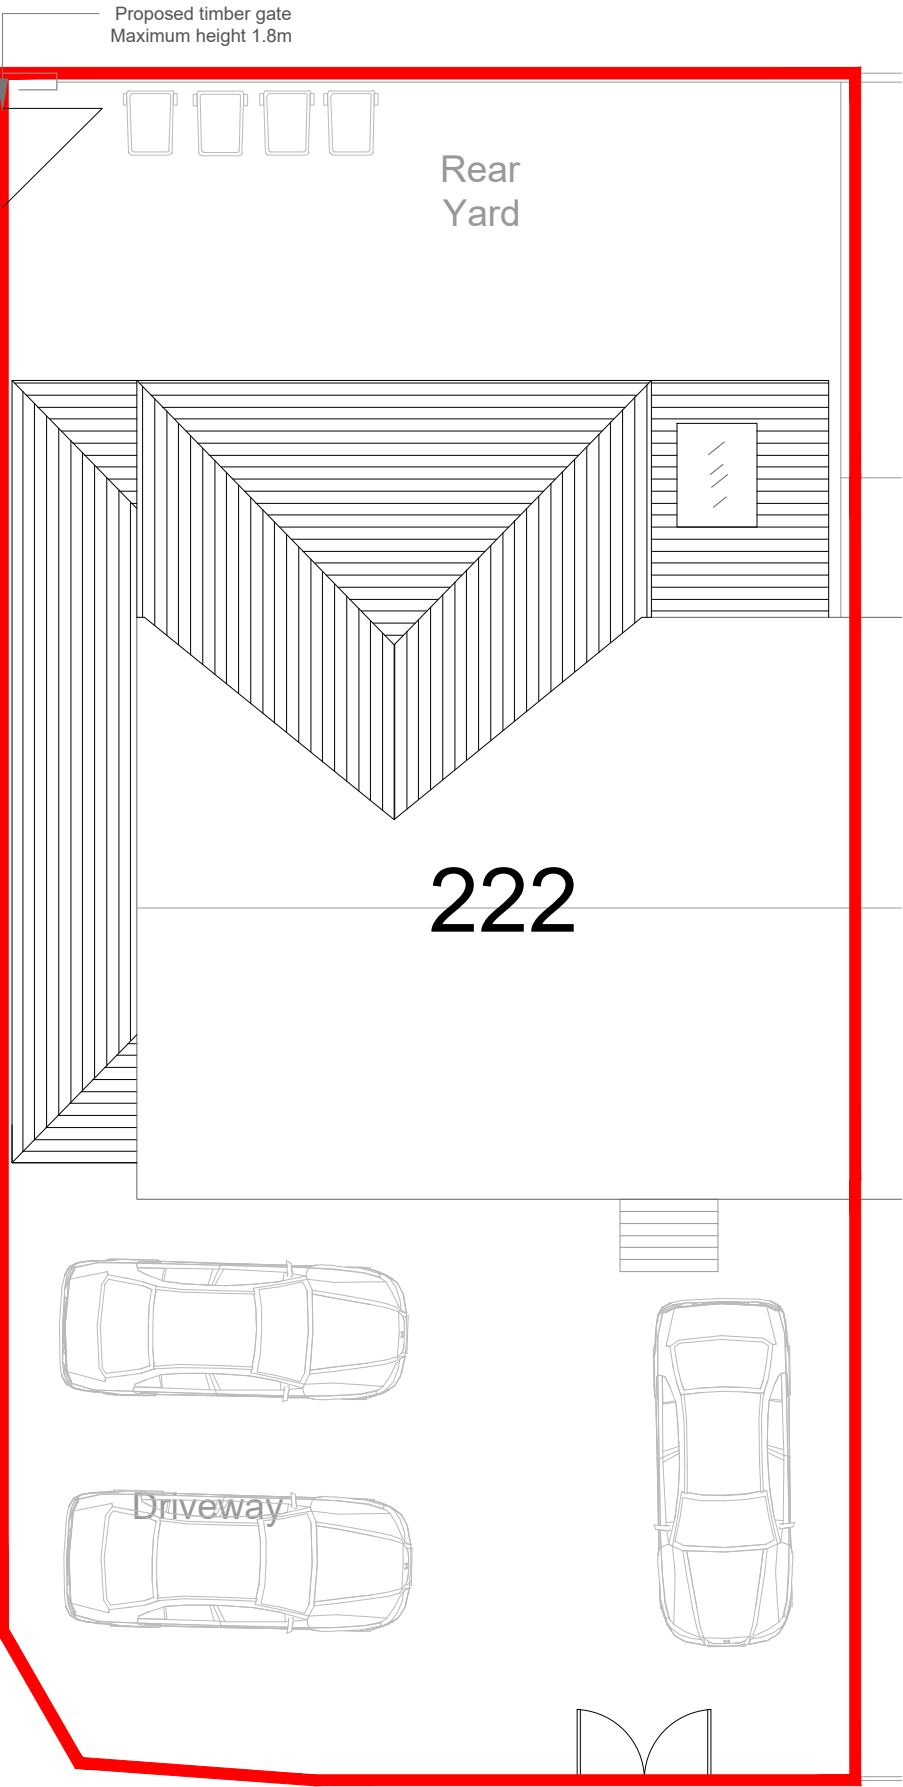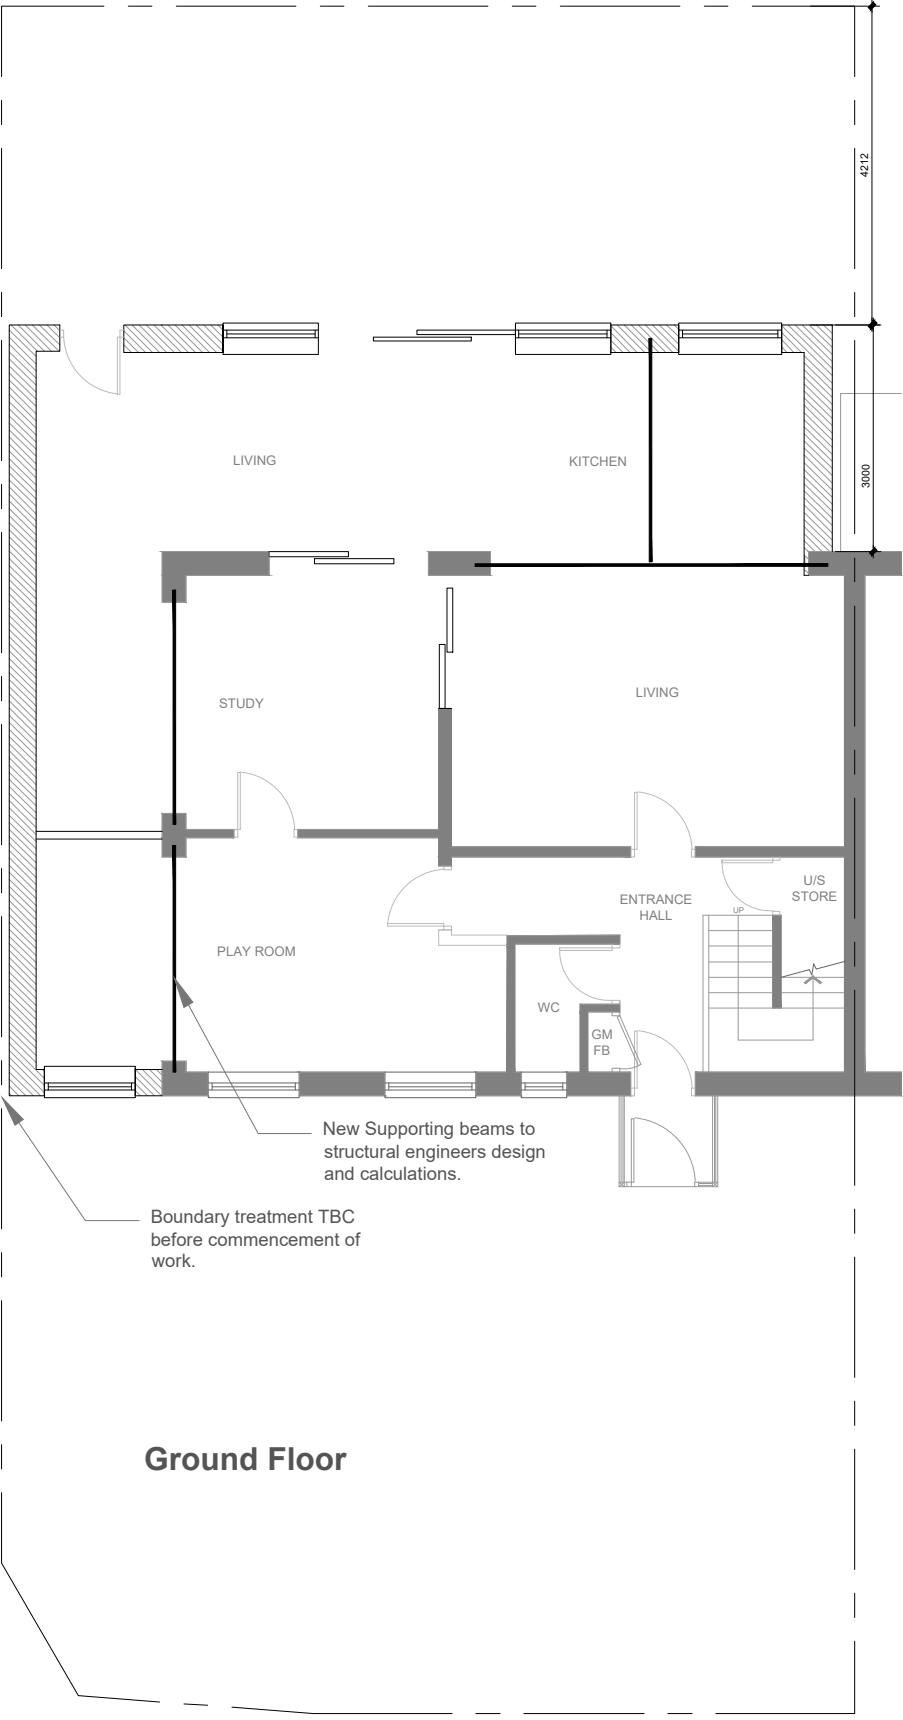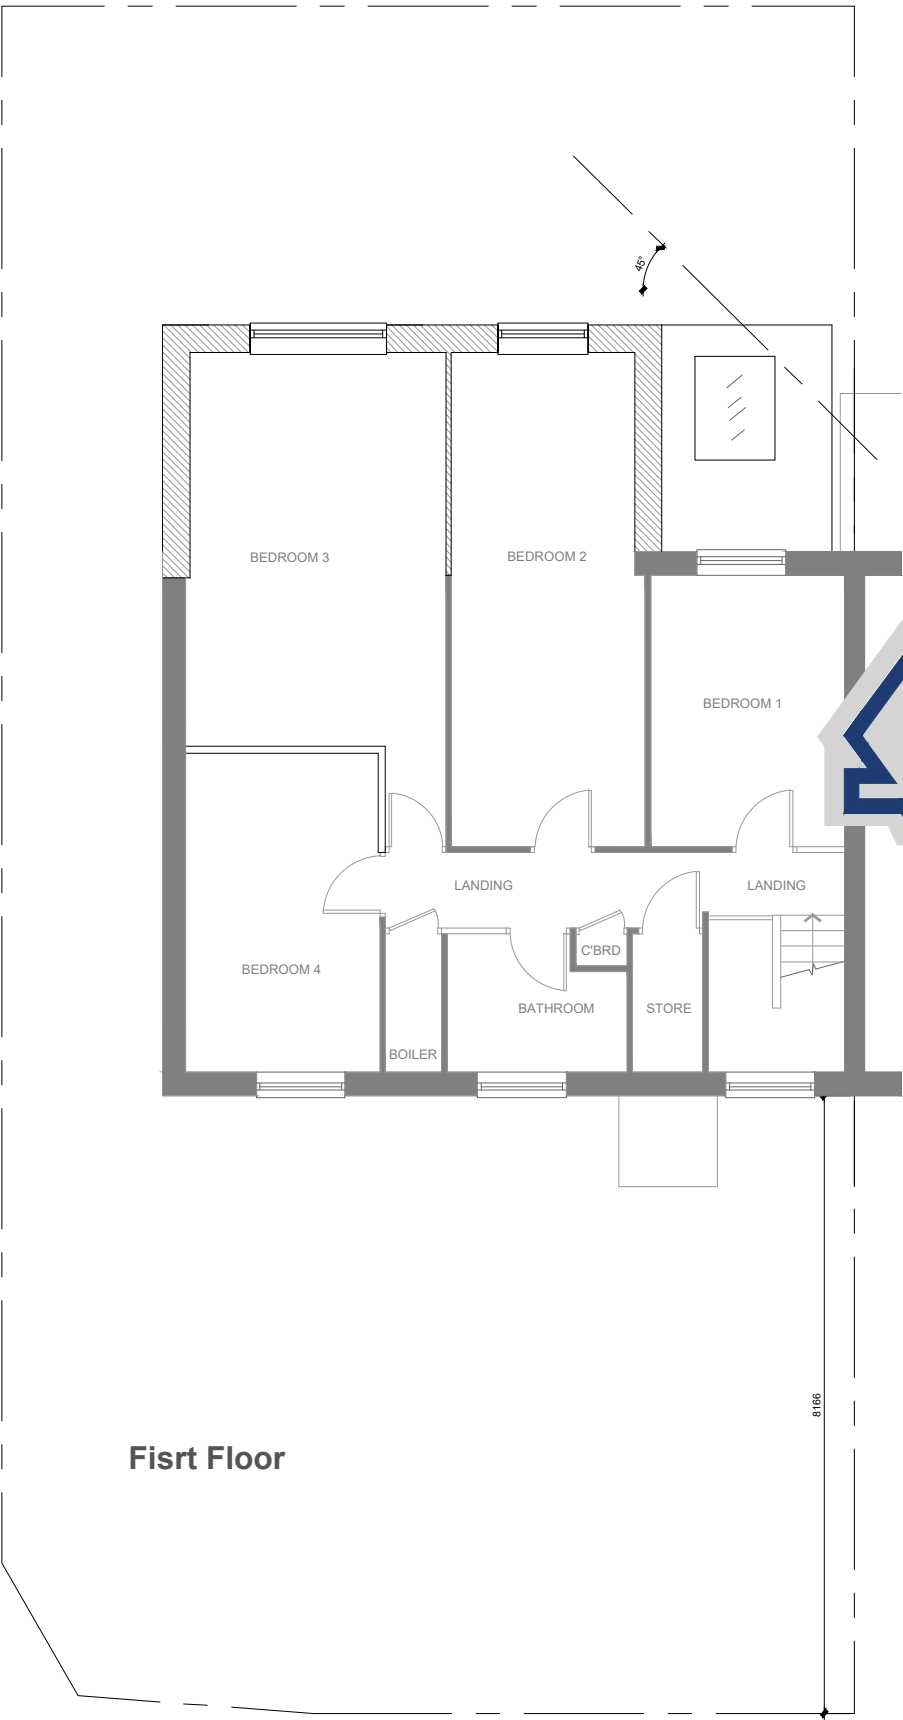

Floor Plans 1:100@A3
Proposed


M1 Architecture Ltd
City Tower, New York St, Manchester M1 4BT
www.m1architecture.co.uk
Telephone: 0330 311 9695

Greame Street
2318
222 Greame Street

04.




Front Elevation

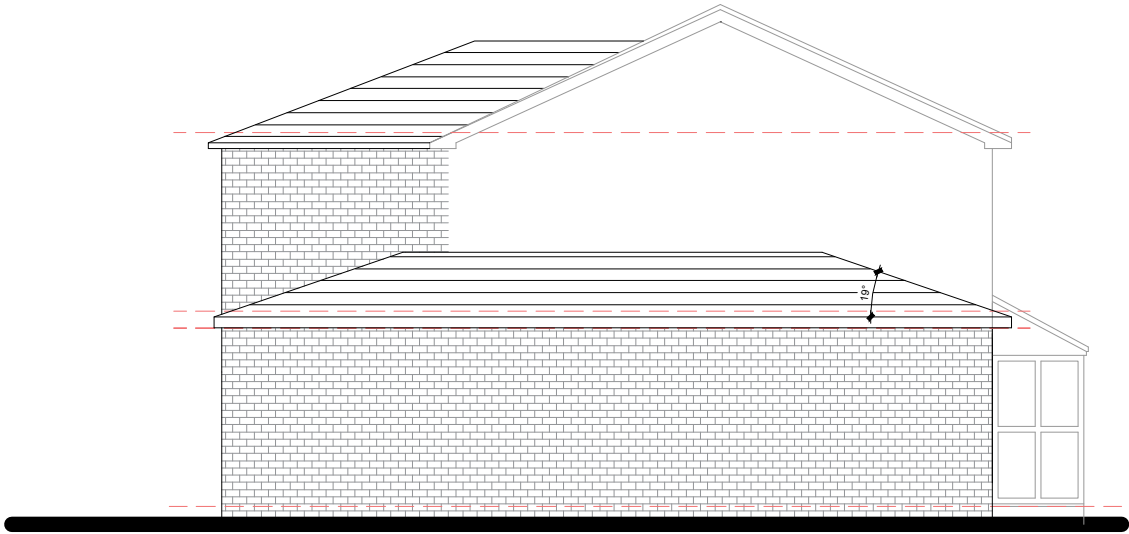

Side Elevation



Rear Elevation

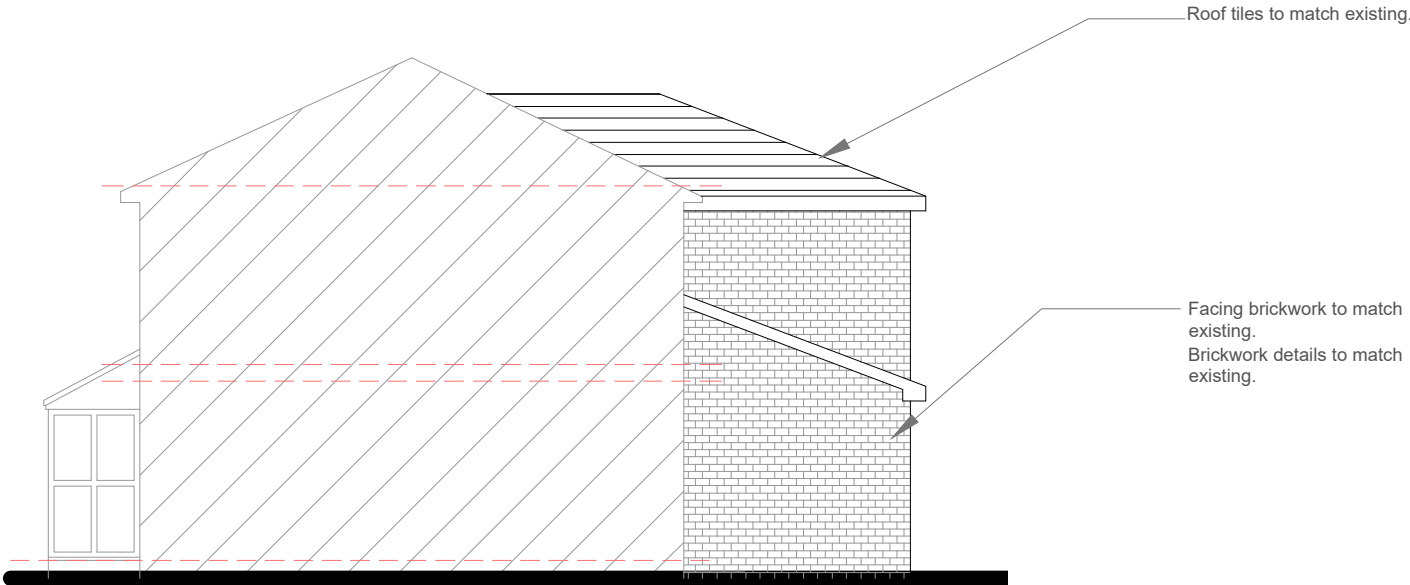

Side Elevation 2



M1 Architecture Ltd
City Tower, New York St, Manchester M1 4BT
www.m1architecture.co.uk
Telephone: 0330 311 9695

Elevations 1:100@A3
Proposed

Greame Street
222 Greame Street
2318

05.