
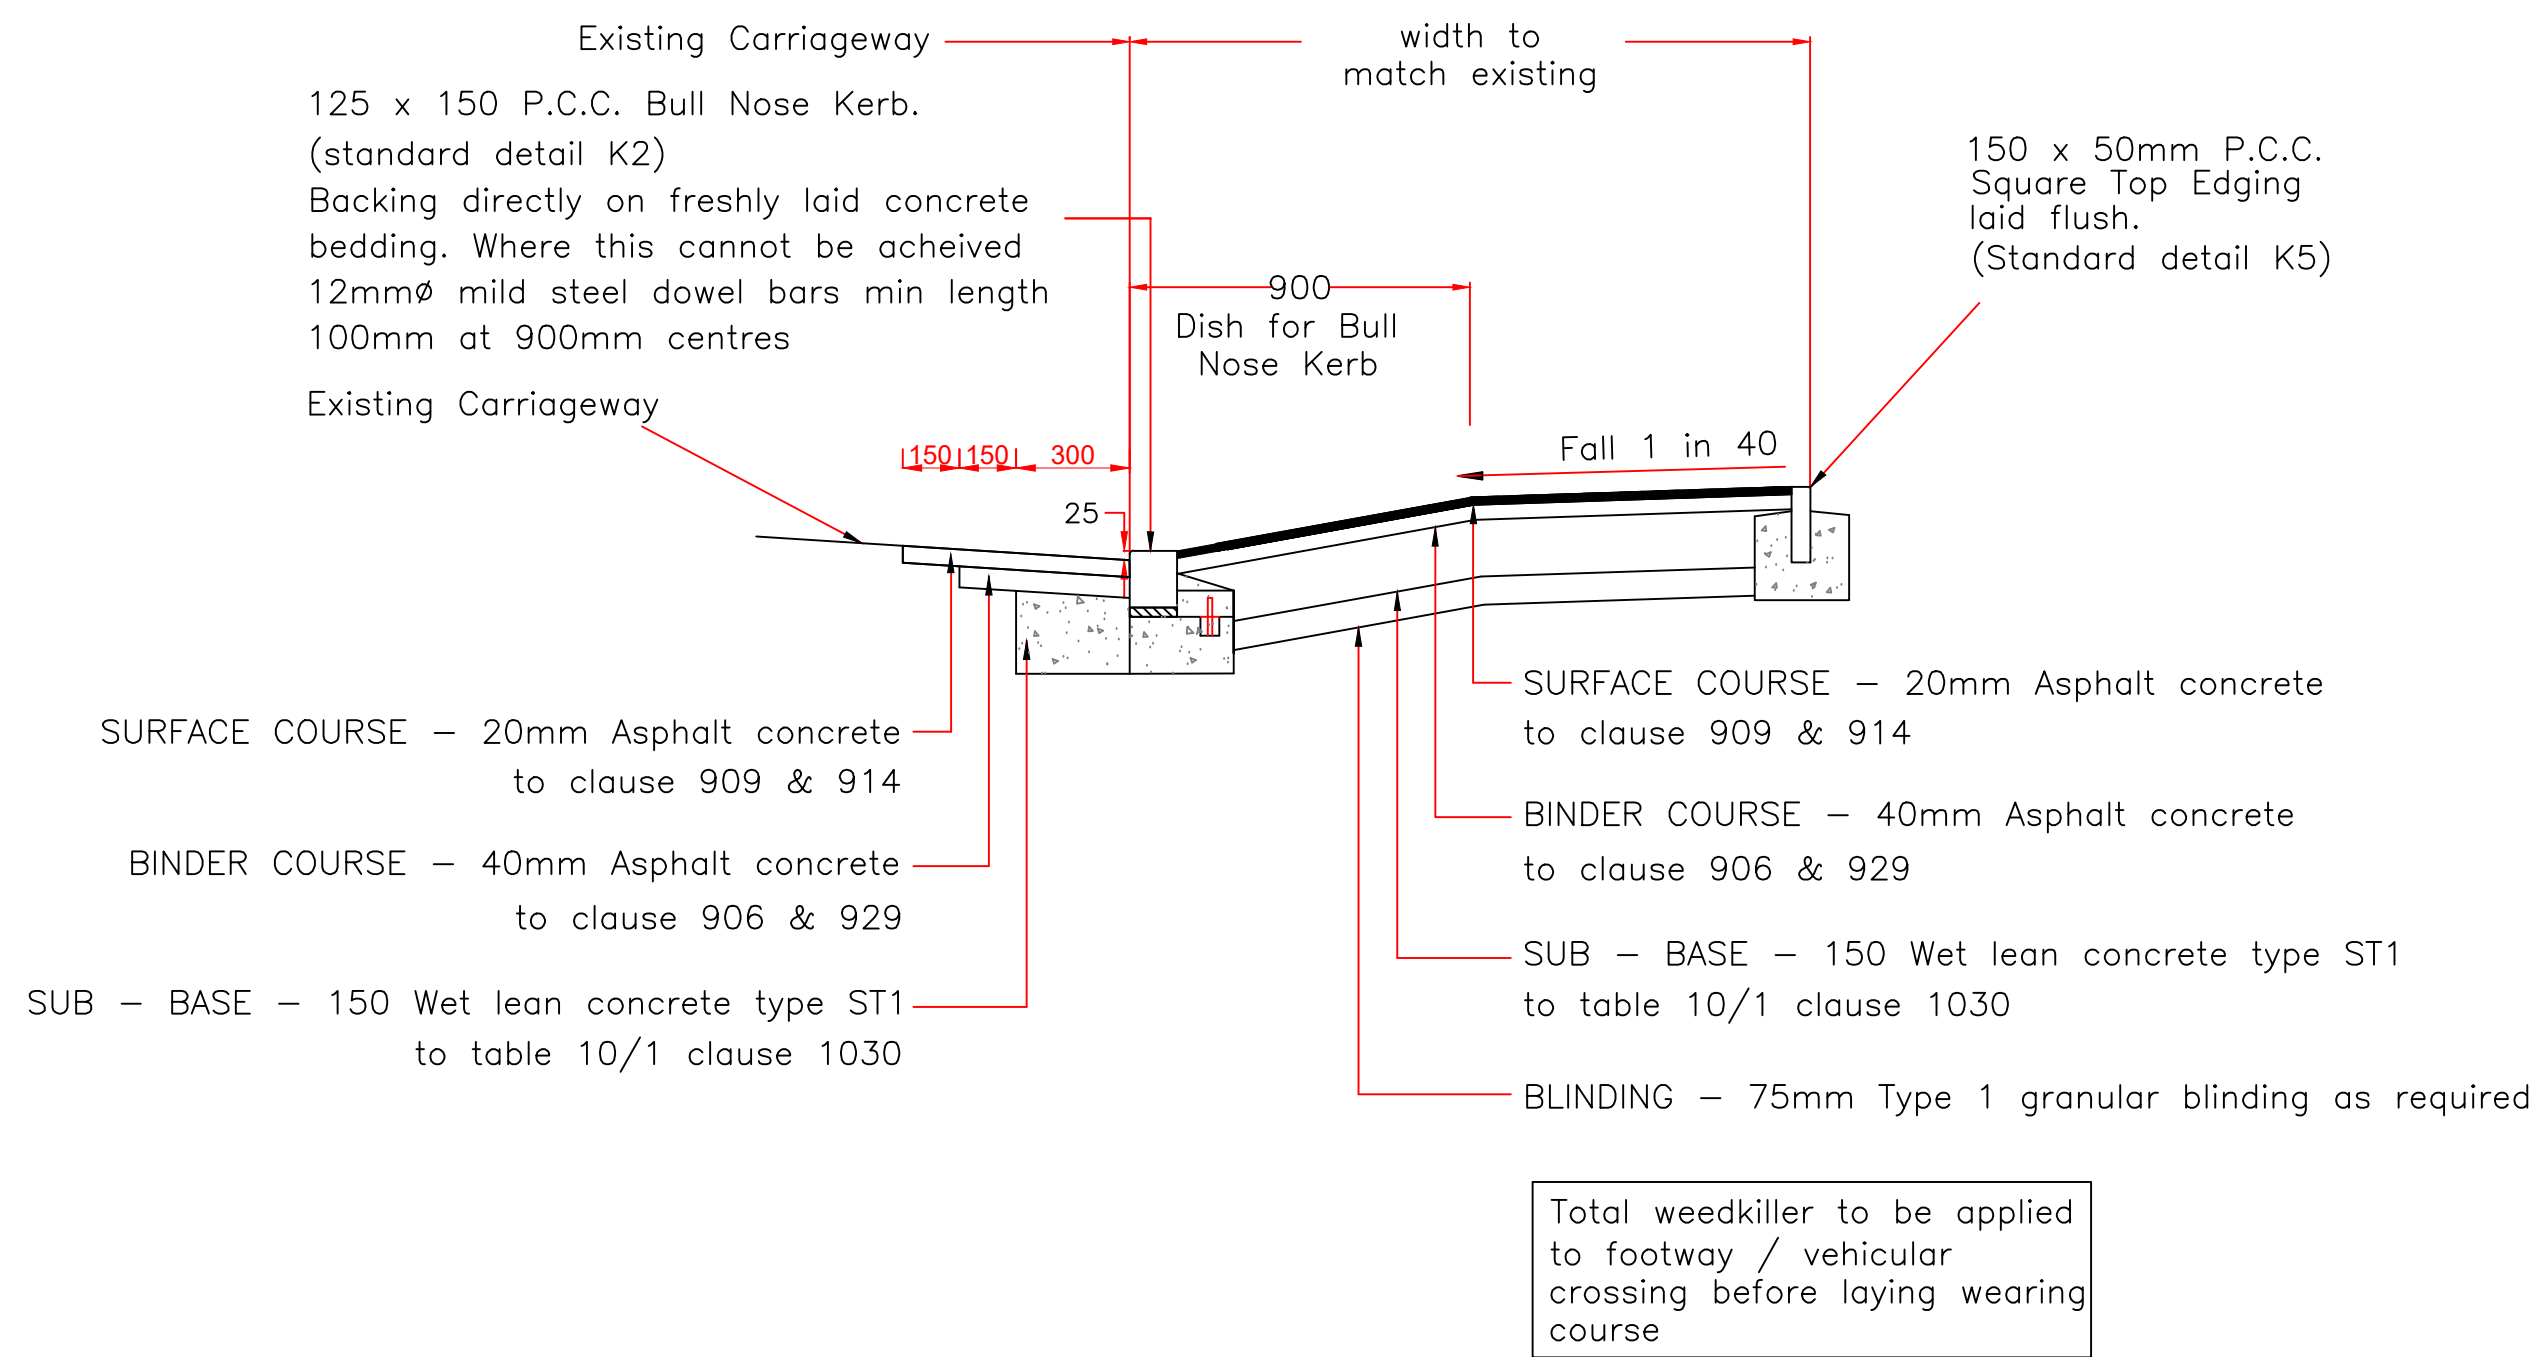
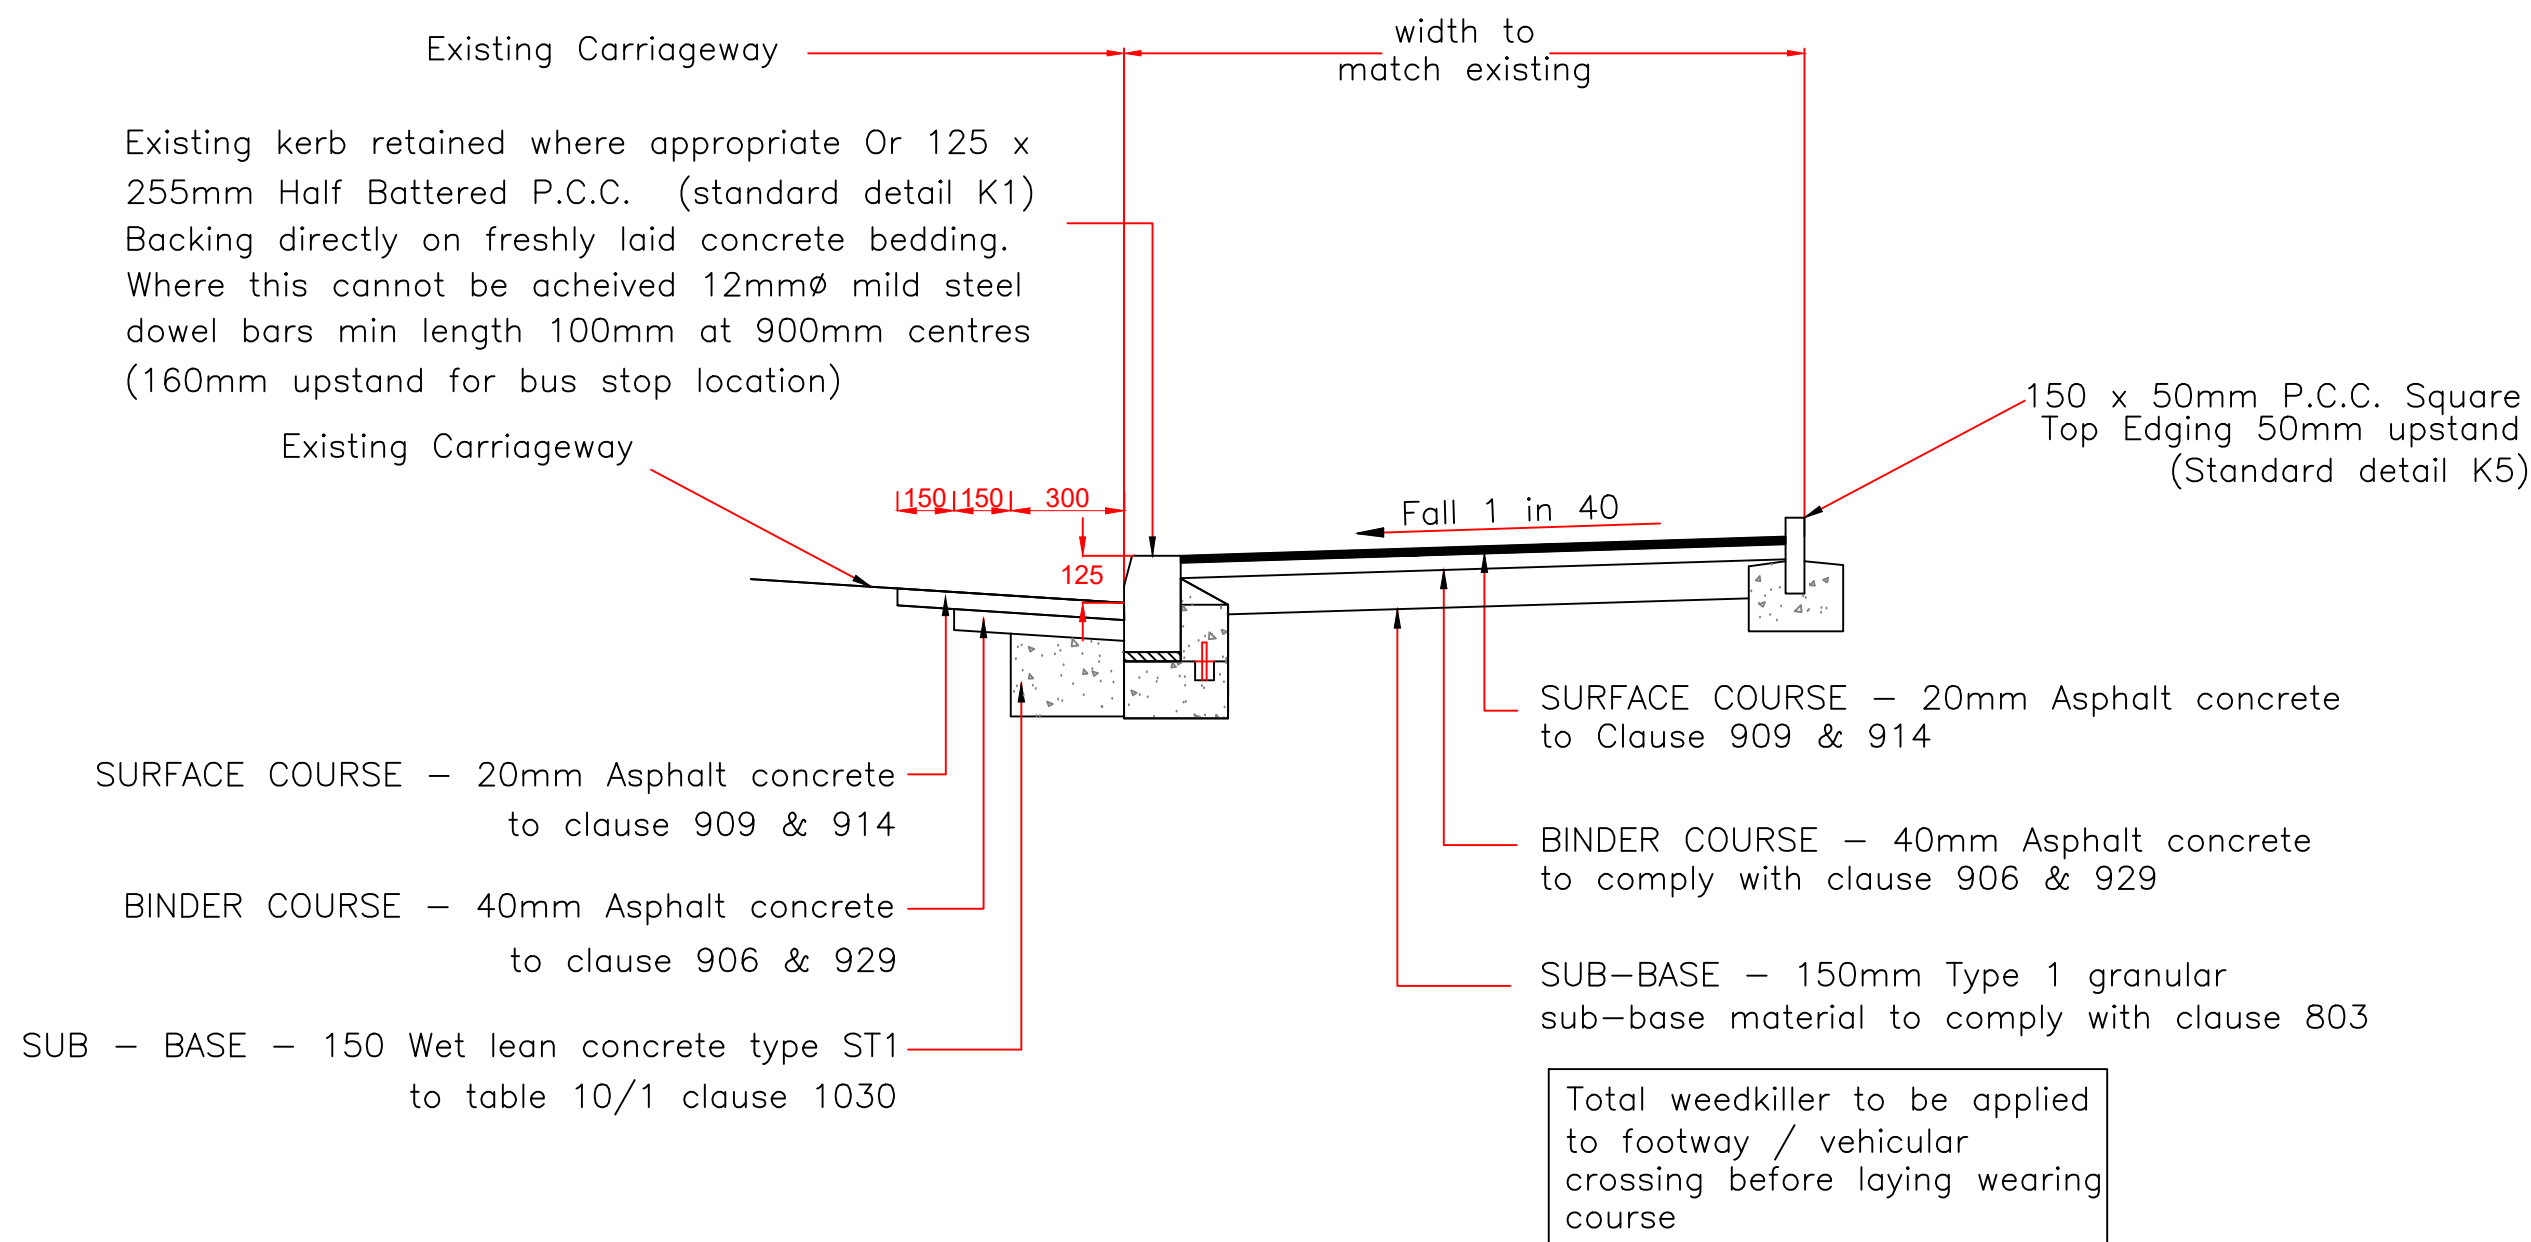


NOTES

1. All dimensions are in millimetres unless otherwise shown. All highway works shall be carried out in accordance with
2. Manchester City Council Standard Details for Adoptable Highway and Associated Drainage Works together with the Material and Workmanship Specification for Adoptable Highway and Associated Drainage Works by Private Developers. Clause numbers relate to Manual of Contract Documents for Highway works amended as appropriate
3. CBR's to be carried out at 10m centers
Formation Min. 2.5%
Top of capping 15%
Top of sub base 30%
4. Nuclear density test carried out at 10m centers on surface course. result should exceed 93%

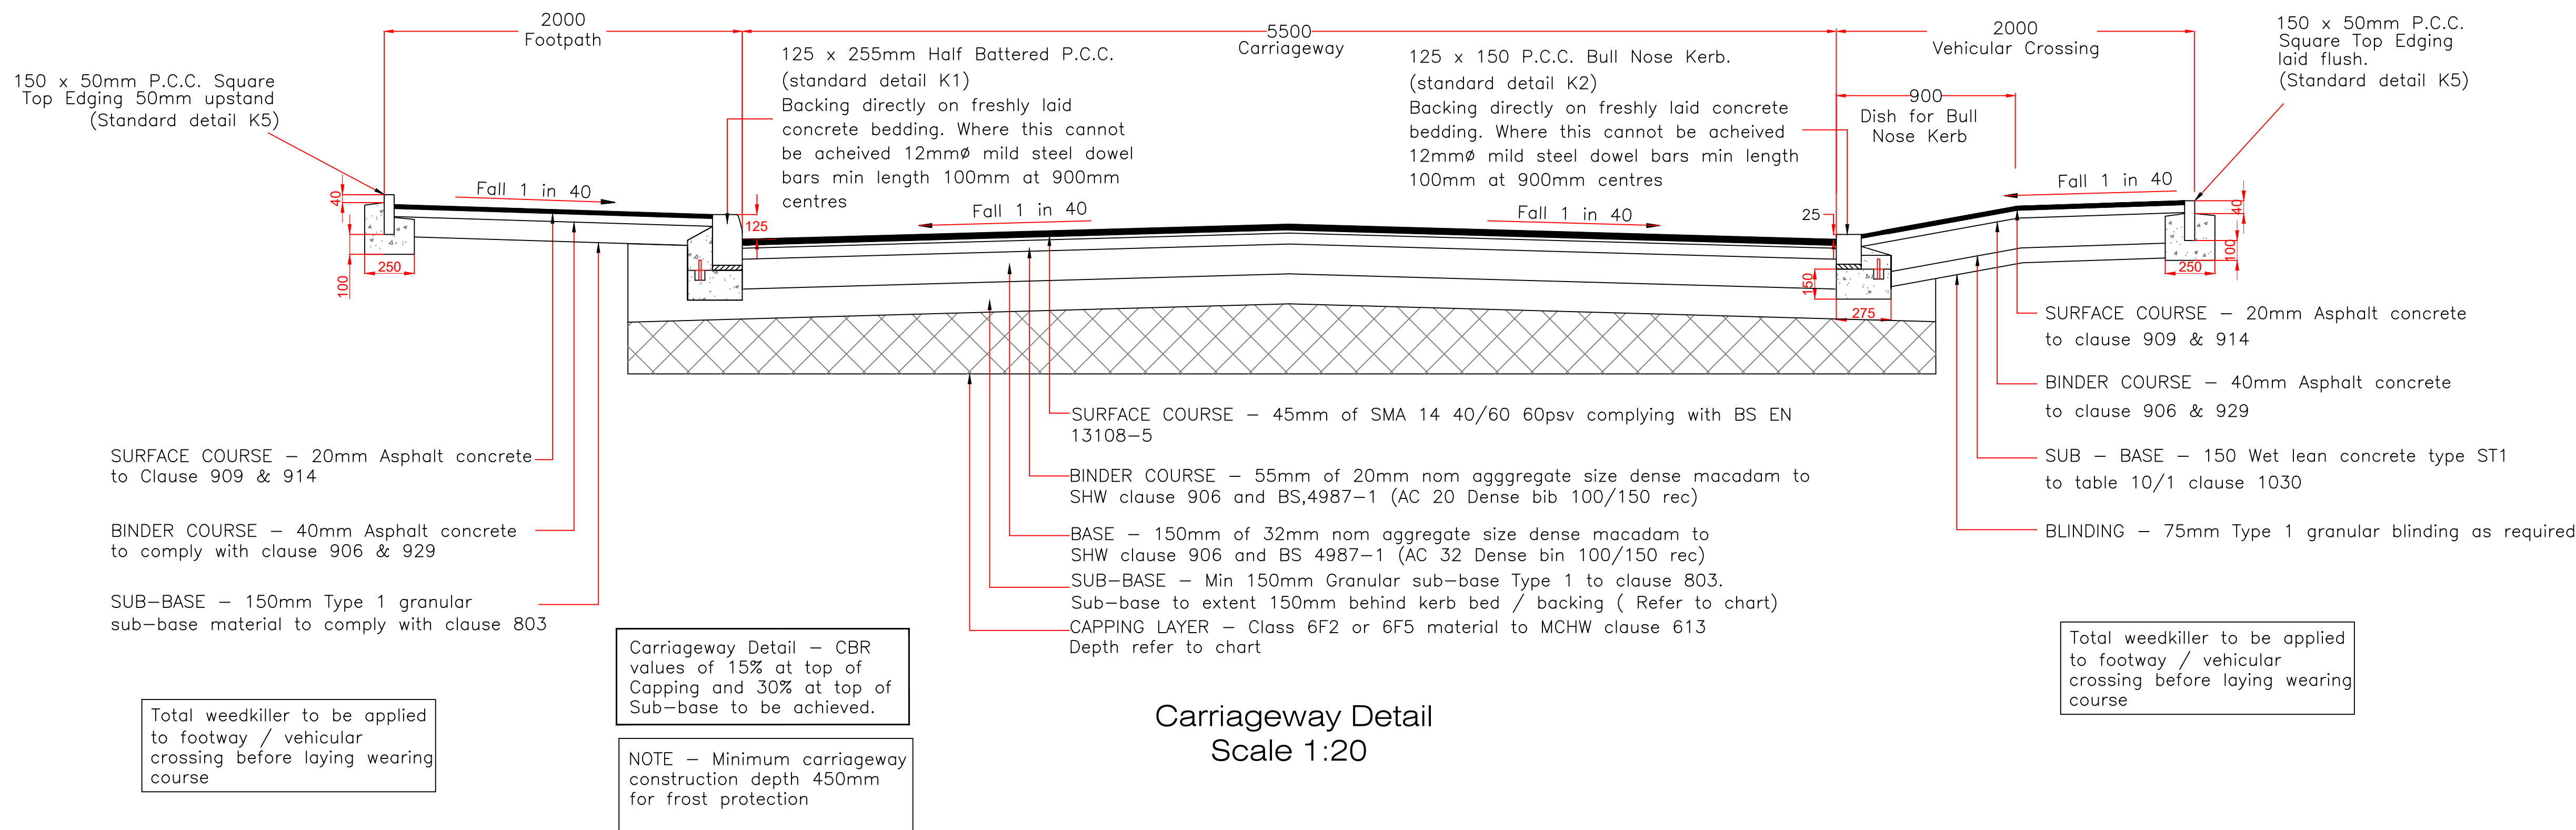

C	19/02/25	SAP	Carriageway wearing course & binder course amended to MCC comments																									
B	07/02/25	SAP	Carriageway wearing course & binder course amended to MCC comments																									
A	26/03/24	KF	Revised to suit Clients comments																									
Rev	Date	Initials	Details																									
Drawing Revisions																												
<table><tr><td>North Point</td><td>Project</td><td>Mount Road Gorton</td><td>Client</td><td>Kellen Homes</td></tr><tr><td>Quality Ass.</td><td>Quality Assurance</td><td>UKAS 005</td><td>Quality Assurance</td><td>ISO 9001</td></tr><tr><td>Quality Assurance</td><td>GB02/54539</td><td>Copyright, Acknowledgement</td><td>Drawn</td><td>SAP</td></tr><tr><td>Original Site</td><td>Ordnance Survey®</td><td>© Crown Copyright.</td><td>Date</td><td>Mar 24</td></tr><tr><td>A1</td><td>Scale</td><td>As shown</td><td>Checked By</td><td>SP</td></tr></table>				North Point	Project	Mount Road Gorton	Client	Kellen Homes	Quality Ass.	Quality Assurance	UKAS 005	Quality Assurance	ISO 9001	Quality Assurance	GB02/54539	Copyright, Acknowledgement	Drawn	SAP	Original Site	Ordnance Survey®	© Crown Copyright.	Date	Mar 24	A1	Scale	As shown	Checked By	SP
North Point	Project	Mount Road Gorton	Client	Kellen Homes																								
Quality Ass.	Quality Assurance	UKAS 005	Quality Assurance	ISO 9001																								
Quality Assurance	GB02/54539	Copyright, Acknowledgement	Drawn	SAP																								
Original Site	Ordnance Survey®	© Crown Copyright.	Date	Mar 24																								
A1	Scale	As shown	Checked By	SP																								
Drawing No.		Revision																										
30571/4/1		C																										

Ironsides Farrar
Environmental Planners
Civil Engineers
Landscape Architects
Graphic Design

3 Worsley Court
MANCHESTER M28 3NU
Tel. 0161 703 8801 Fax. 0161 703 8279
manchester@ironsidesfarrar.com

EDINBURGH BELLSHILL