


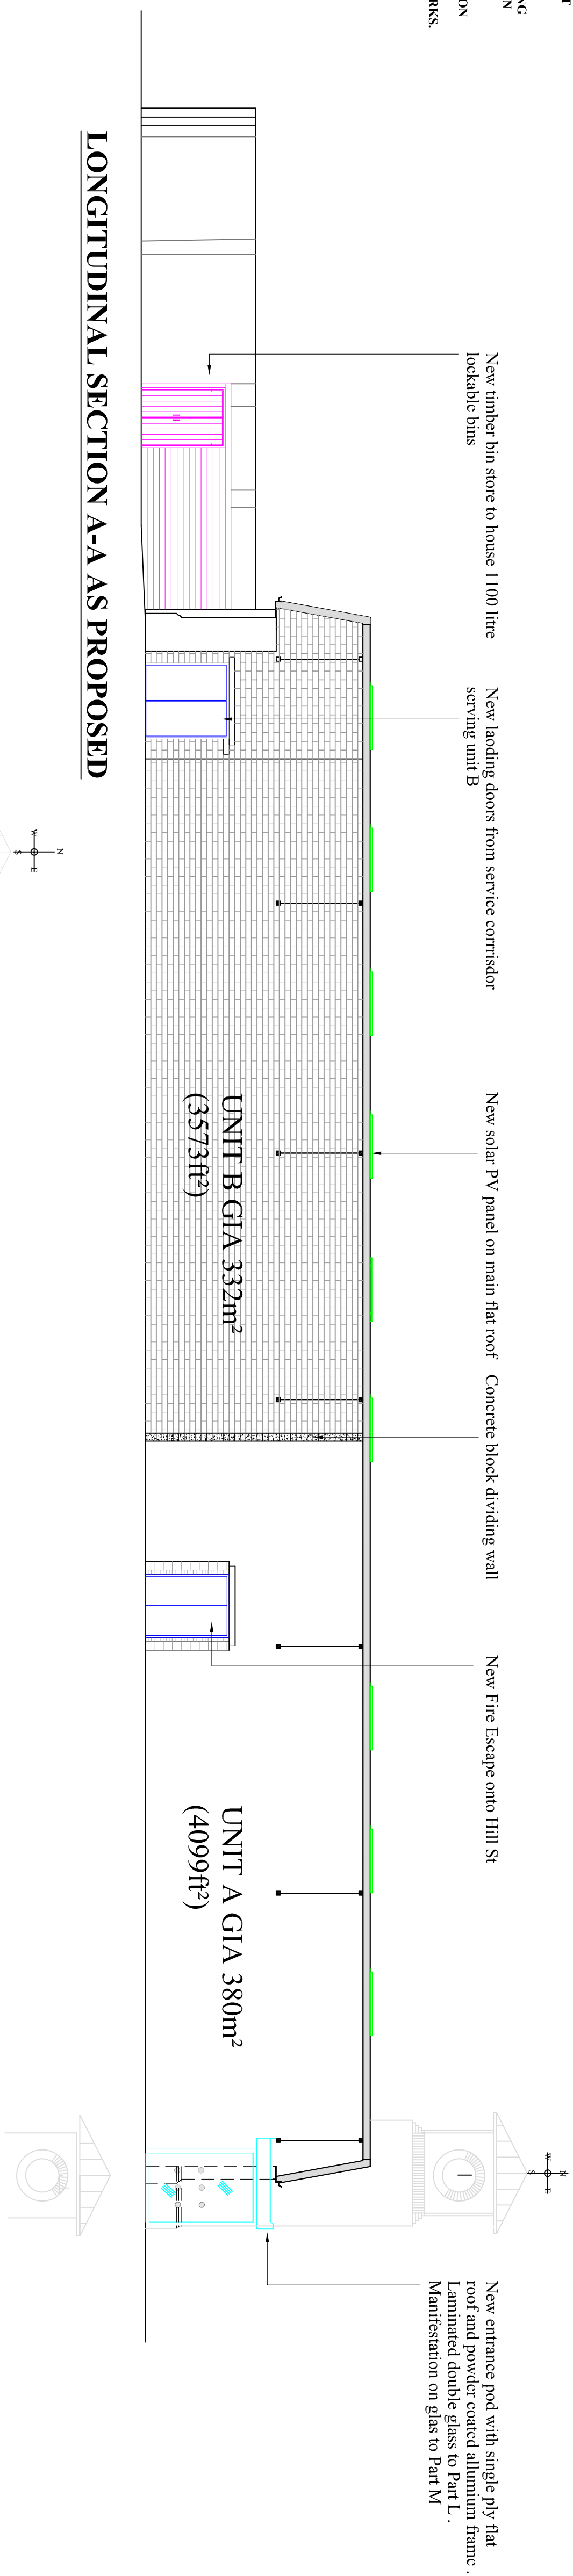


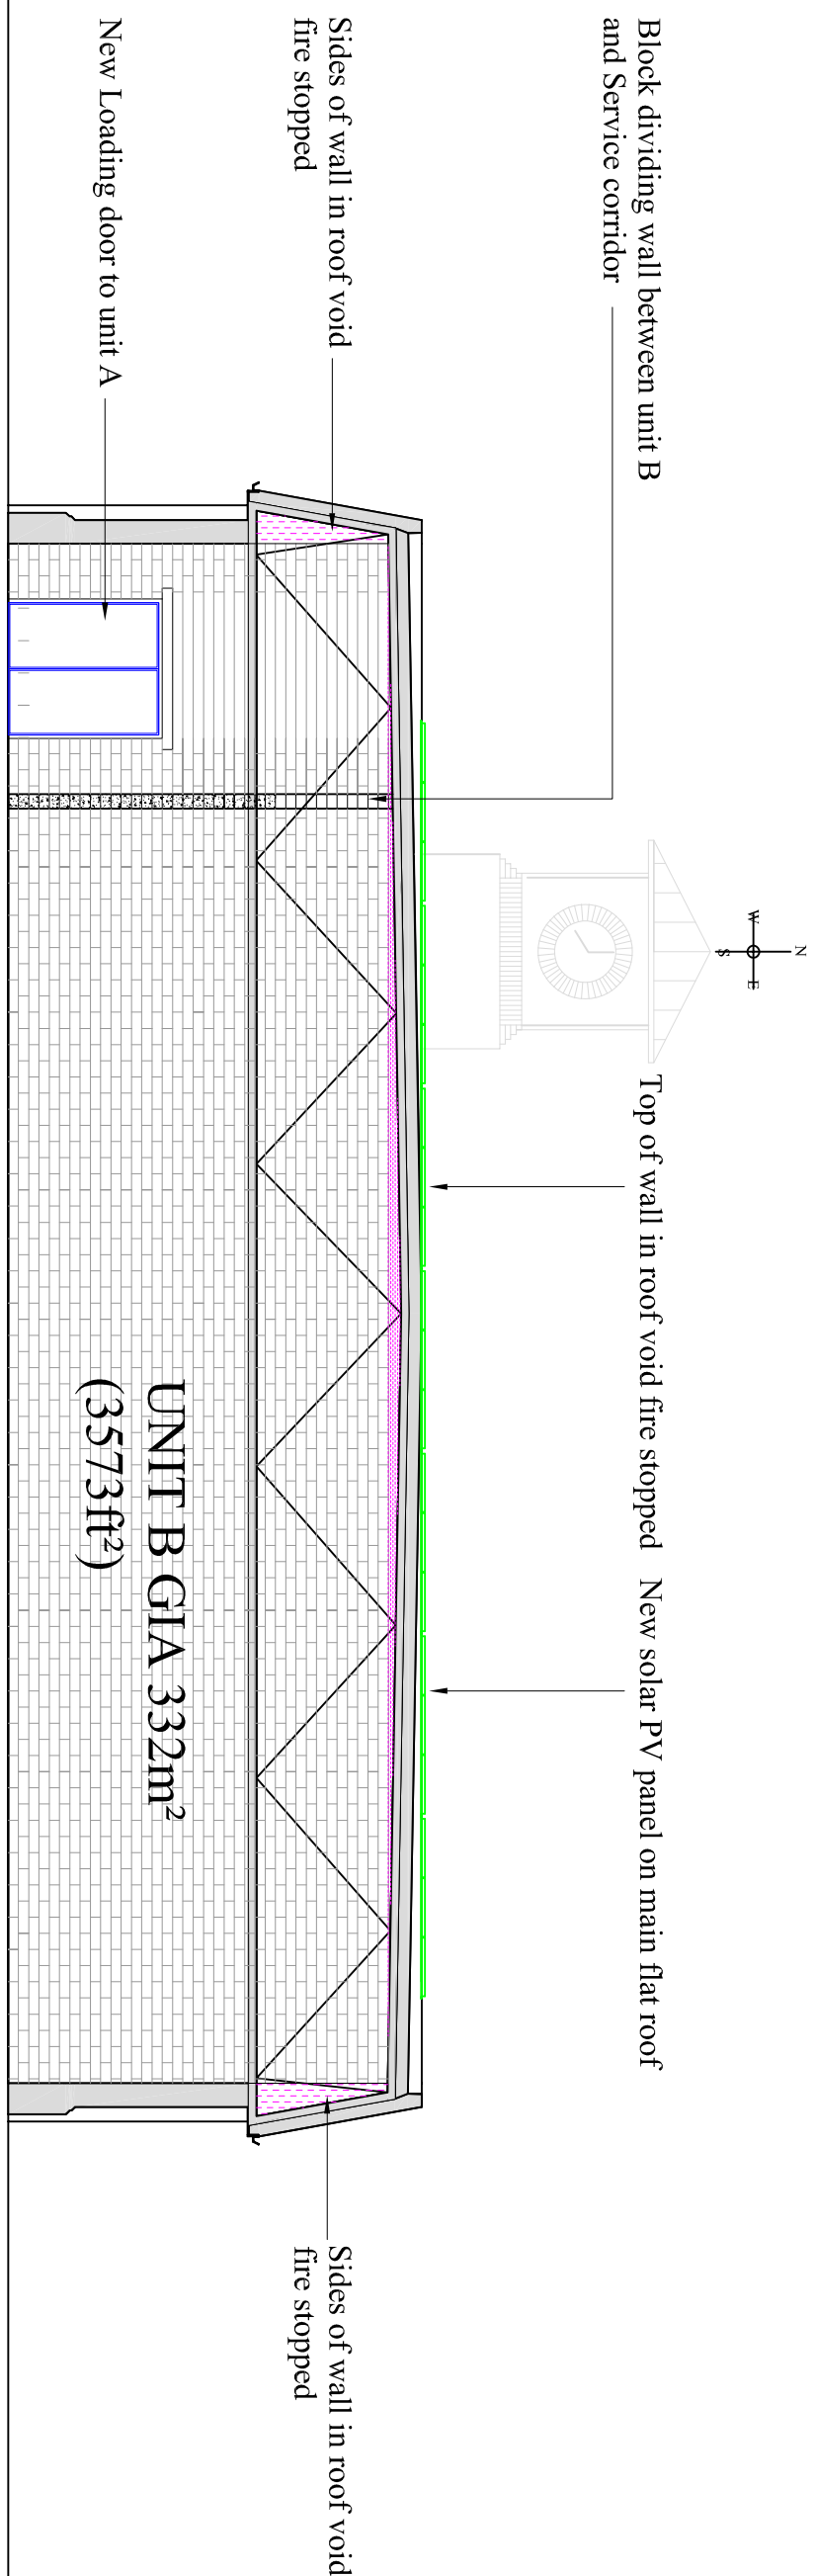

LONGITUDINAL SECTION A-A AS PROPOSED

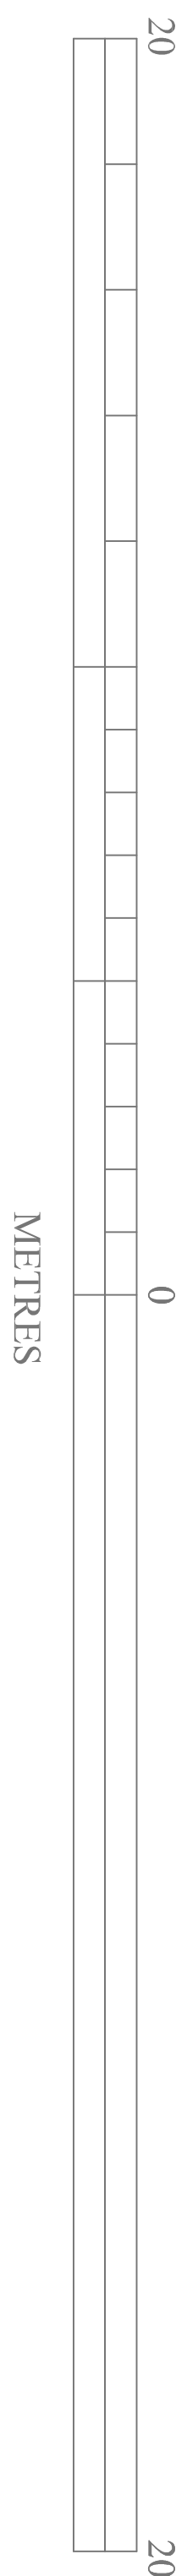

CROSS SECTION B-B AS PROPOSED

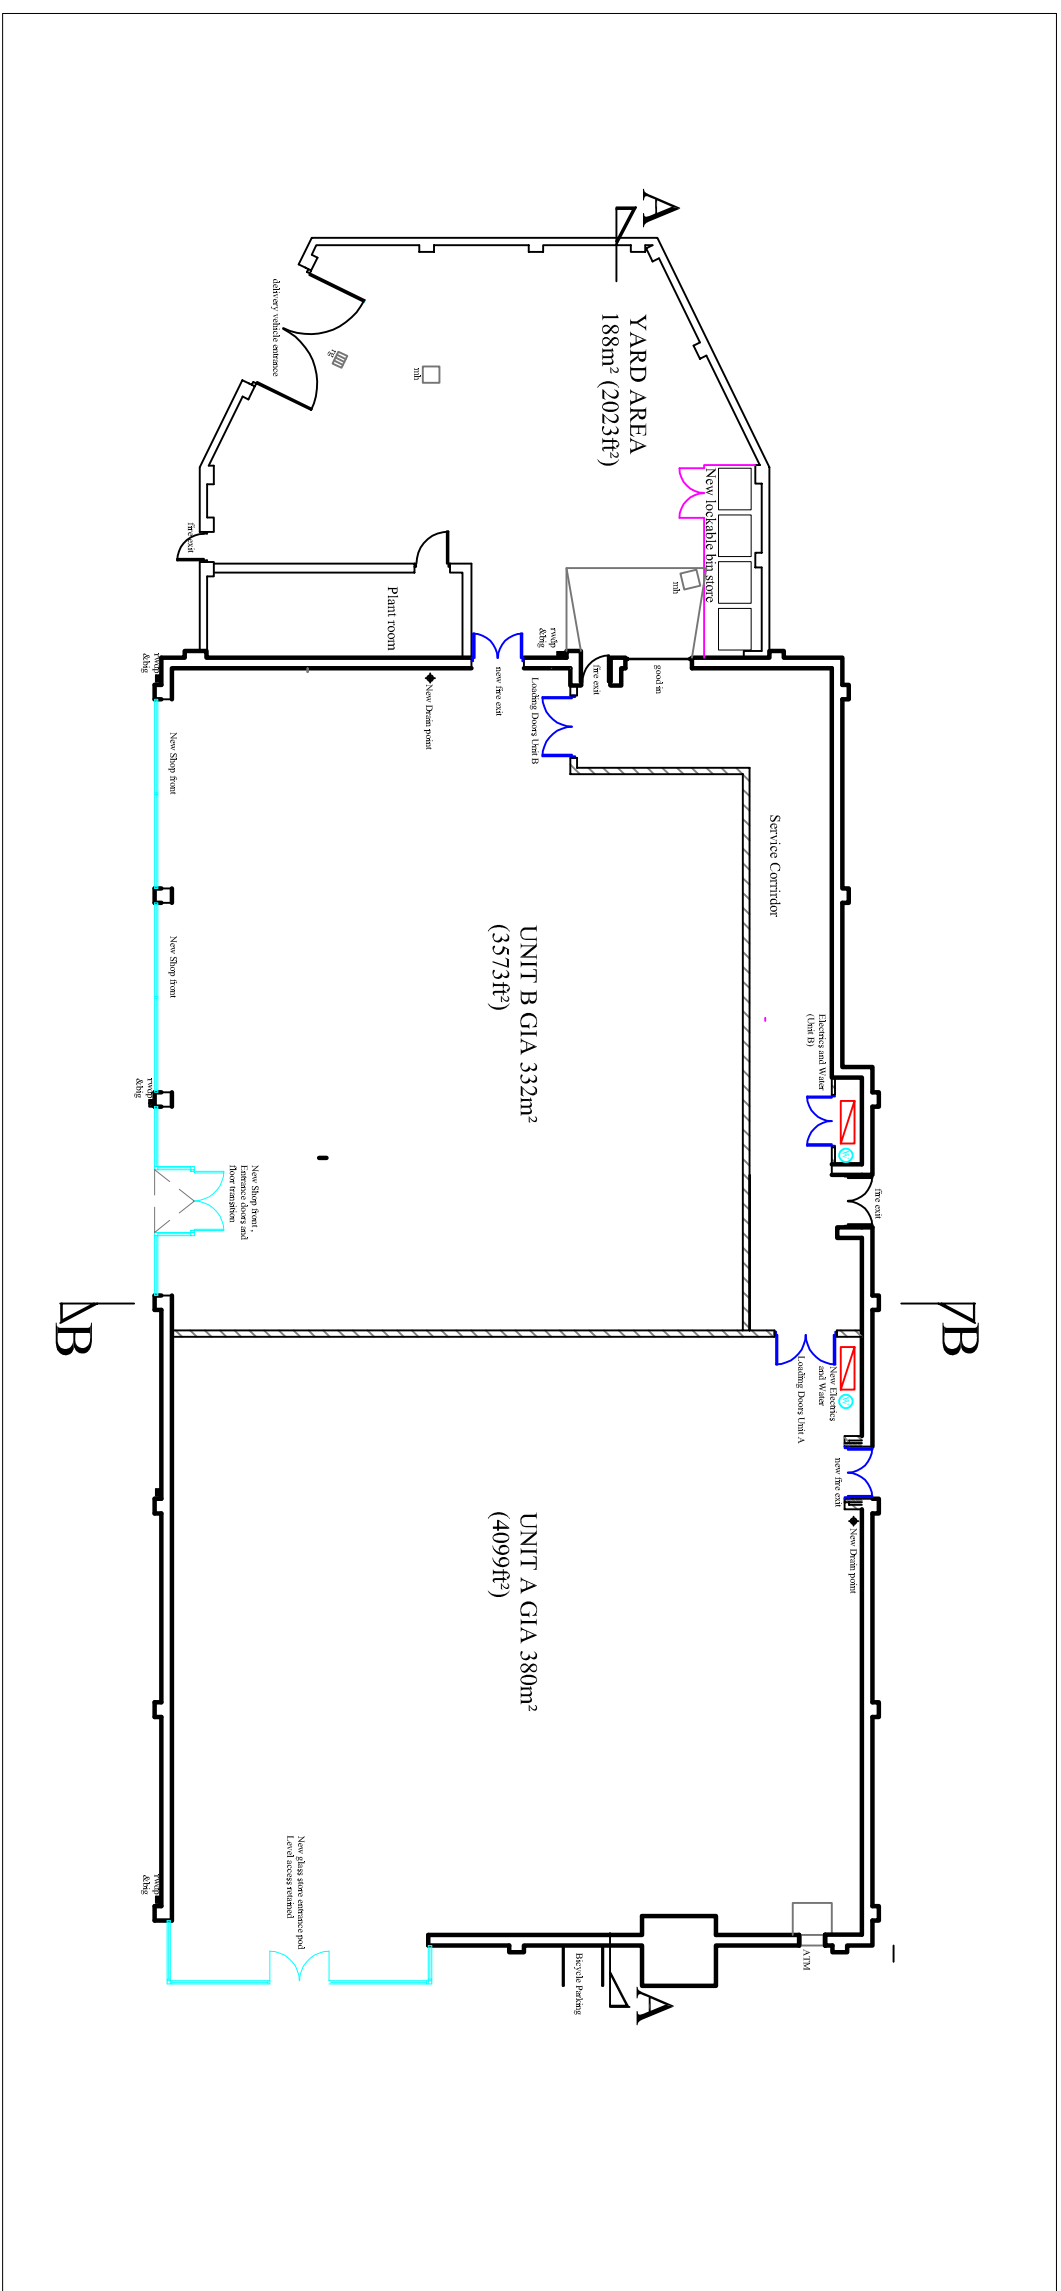

0	29.02.25	rk	Original Drowning	rk	rk
Rev	Date	Drawn	Description	Ch'd App'd	



Knowles & Co.

Suite 4, 1 Bridewater Road,
MANCHESTER, M28 3JE.
TEL. 0161 790 0377
E-MAIL. robert.knowles@robertknowles.co.uk

Client's Name and Address:

STARCRESTER PROPERTIES
12, VAUGHAN STREET,
MANCHESTER
M12 5FQ

Project Name & Address:

PROPOSED RECONFIGURATION
35 COPSON STREET
WITHINGTON
MANCHESTER

PROPOSED SECTIONS A-A & B-B 10 of 13