

LEVEL 6 PLANT SCREEN CLADDING SPEC

40mm THICK GENIUS PRIME DISCREET FIX CLADDING
PANELS MADE FROM 3mm THICK ANODISED ALUMINIUM
COLOUR UnAtex 2174. MODULES TO SUIT LAYOUT.
ALL FIXED TO FAST FRAME 'T' RAILS & HELPING HANDS
BRACKETS SUPPORTED BY 75x40x2mm THICK
GALVANISED STEEL CHANNELS FIXED BACK TO
HORIZONTAL STEEL BY OTHERS.

P01 ISSUED FOR COMMENT

14/06/24

Drawing Issue Notes

ISSUED FOR COMMENT



www.longworth-uk.com T: 0845 634 1370 E: info@longworth-uk.com

Client: WILLMOTT DIXON

Project: MSP GREENHEYS


Title:

LEVEL 06 PLANT SCREEN
TYPICAL SECTION


Drawing Ref:
GRE-LON-ZZ-06-DR-X-05200

Suitability Revision
S3 P01

Drawn: DPC Checked: Scale: 1 : 20@A3

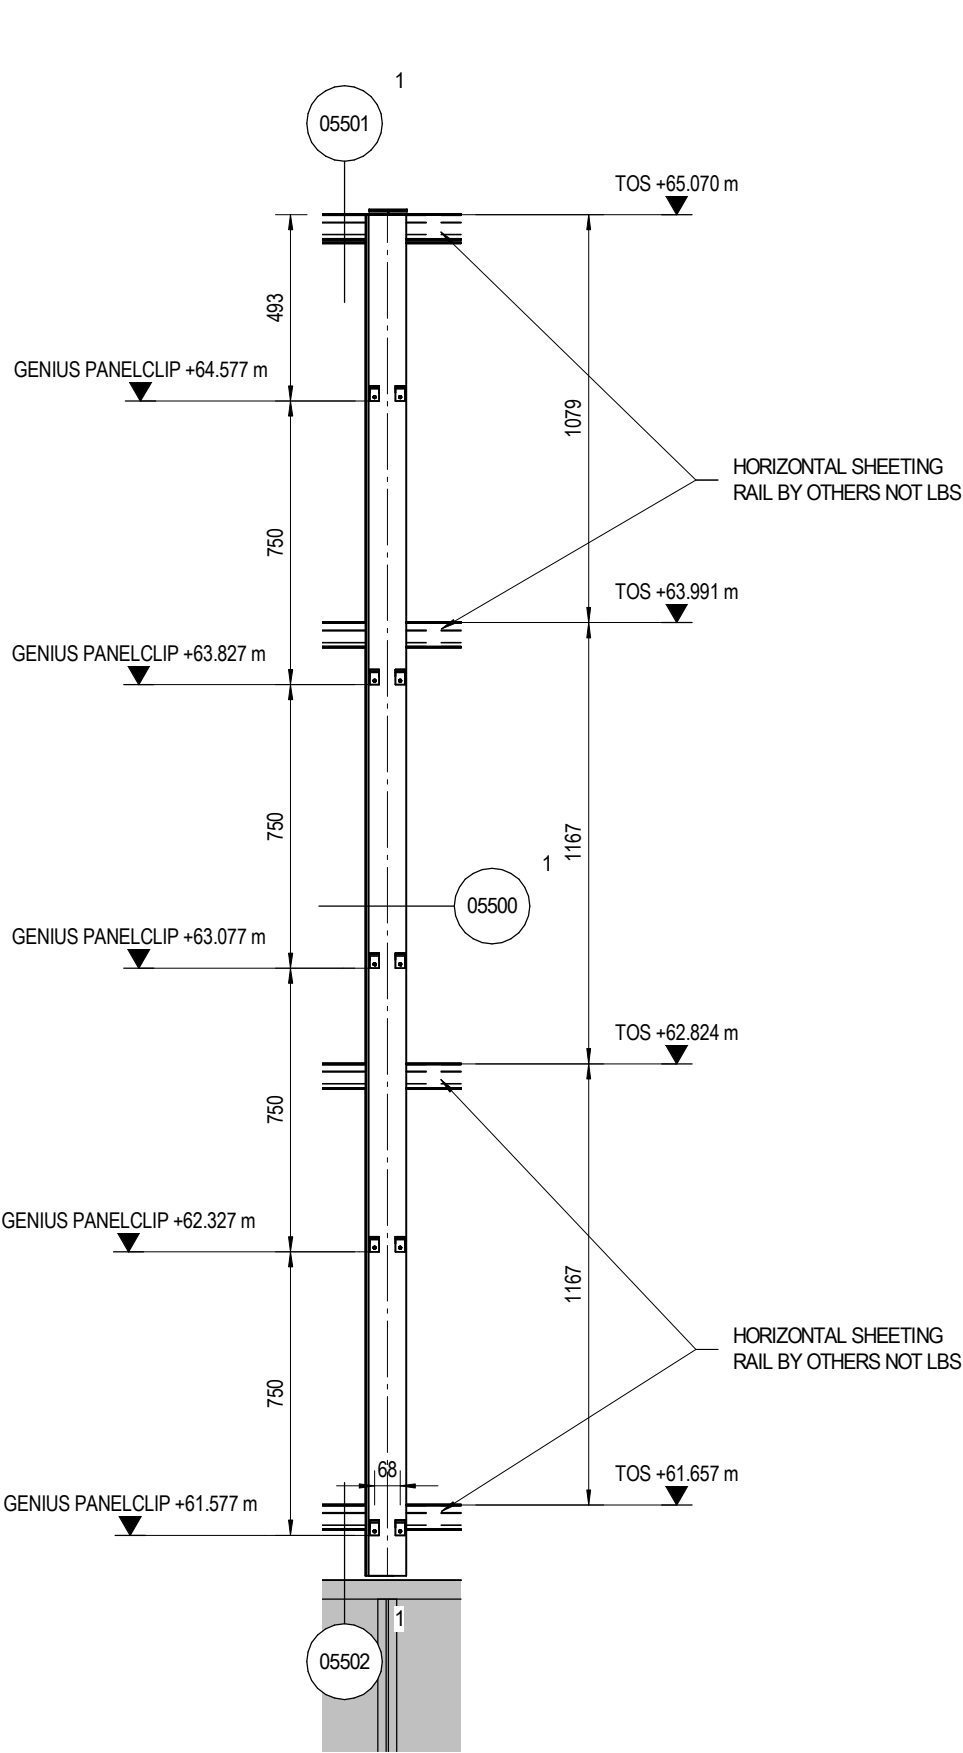

1 T RAIL CLIP SET OUT
SCALE 1 : 20

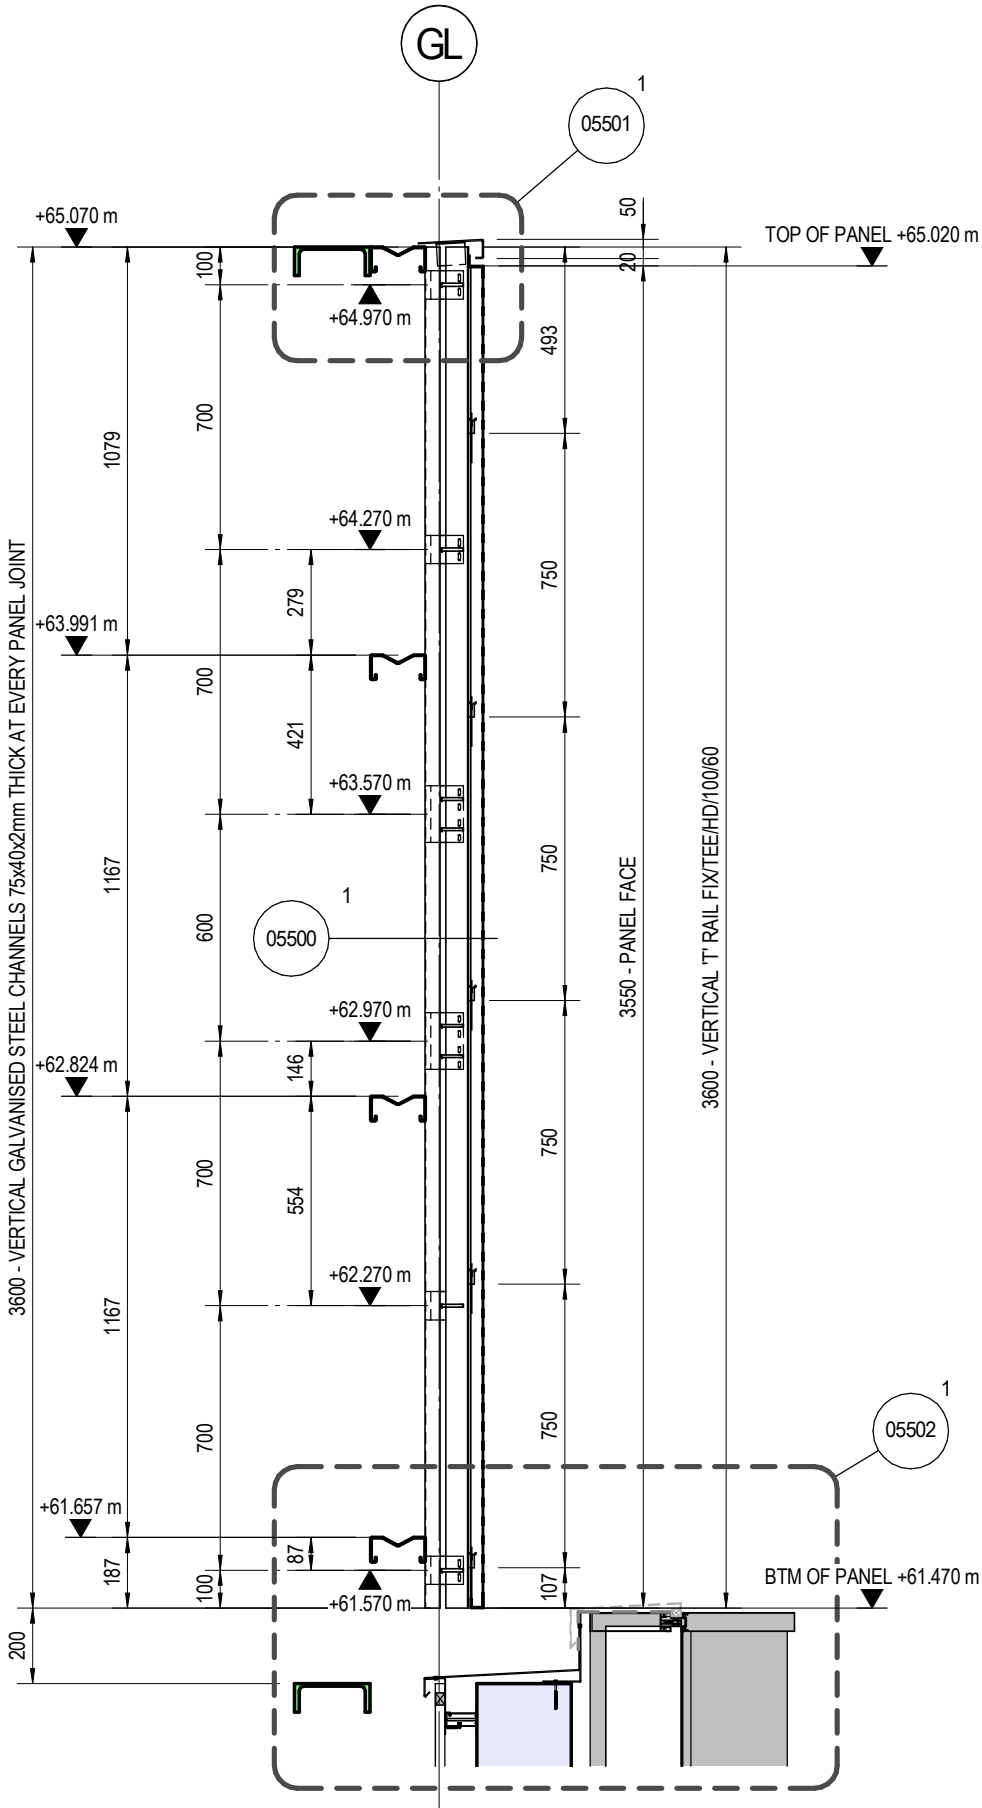

2 TYPICAL SECTION
SCALE 1 : 20