


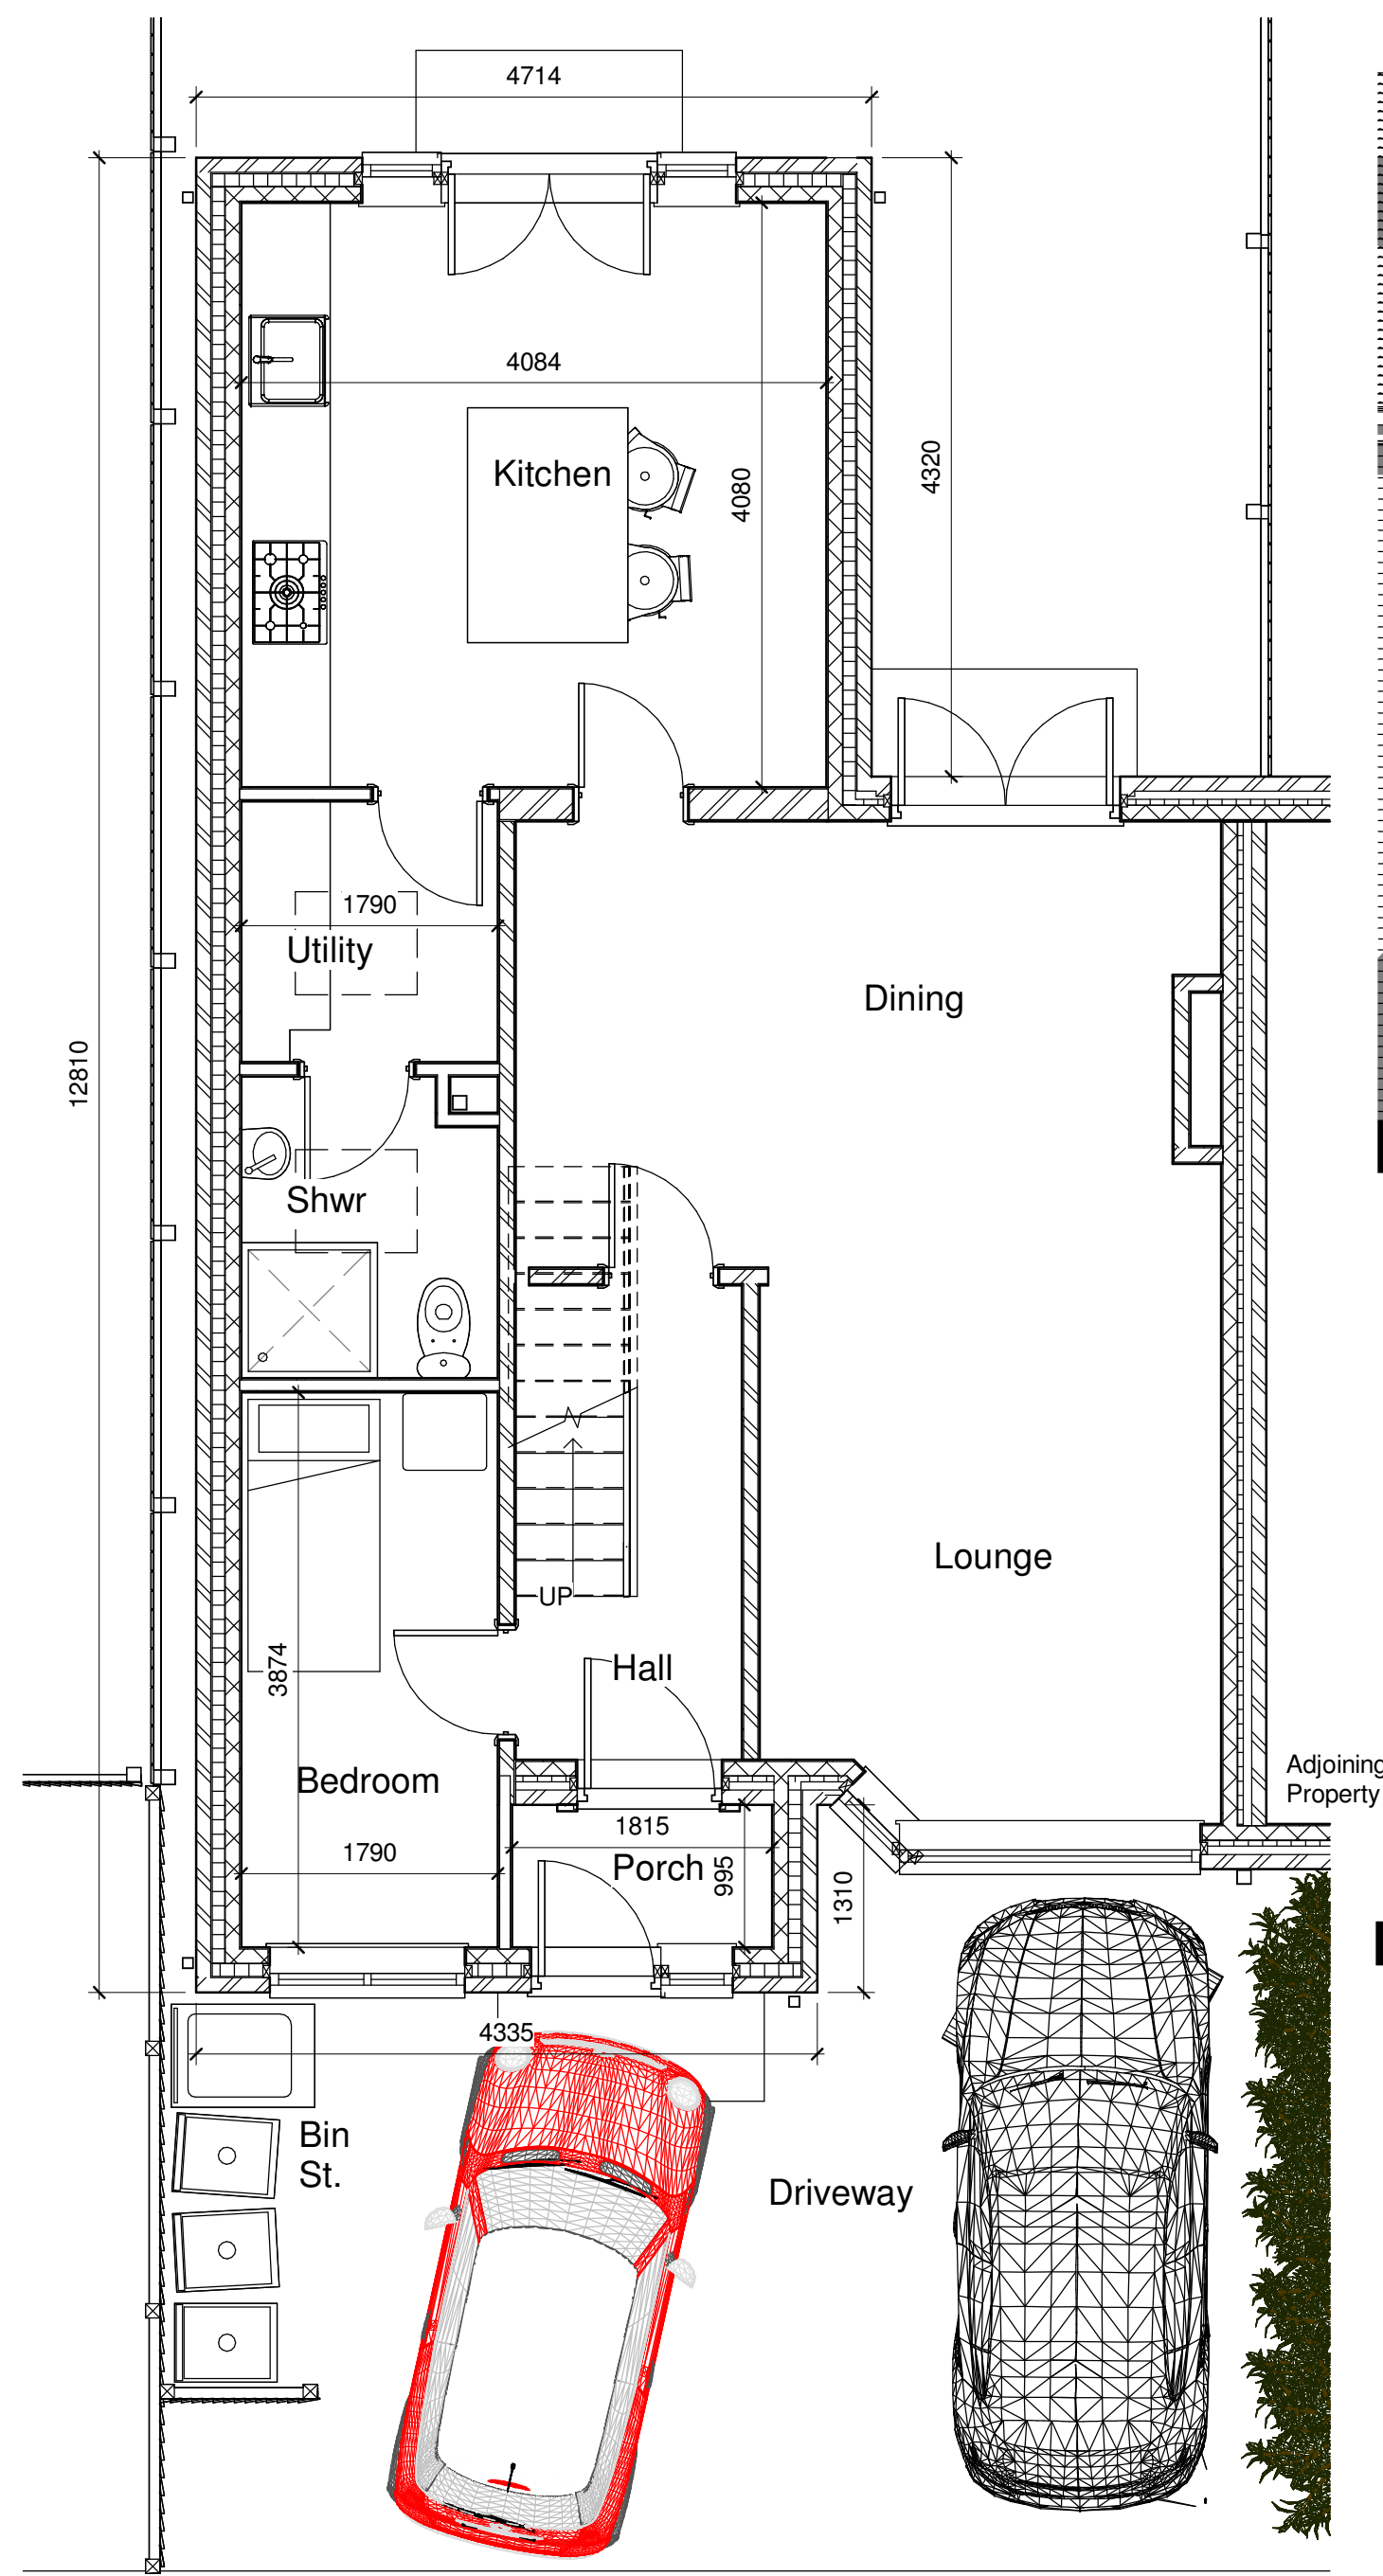

01 Proposed Ground Floor Plan

1 : 50

0 1 m Scale Bar 1:50 5 m




Proposed Rear Elevation

1 : 50




Proposed Front Elevation

1 : 50

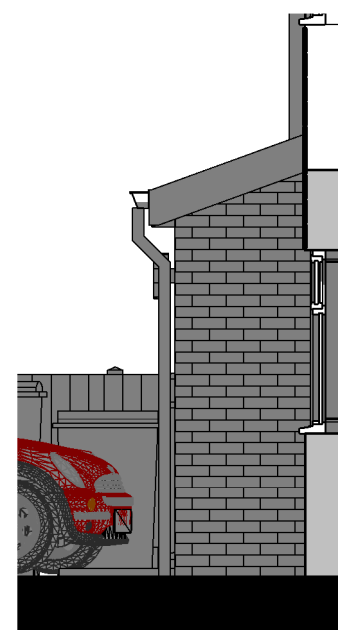

Proposed Part Elv 1.

1 : 50

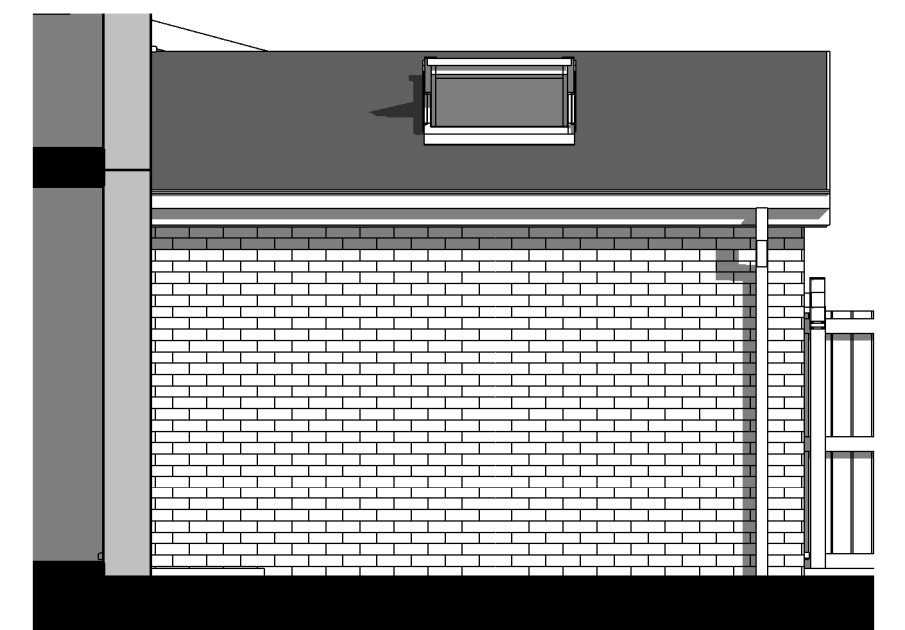

Proposed Part Side Elv

1 : 50



Proposed Side Elevation

1 : 50

SCALE
A2 DRAWING

Client:
Mr & Mrs Thornberry
34 Tanfield Road
East Didsbury
M20 5GF