


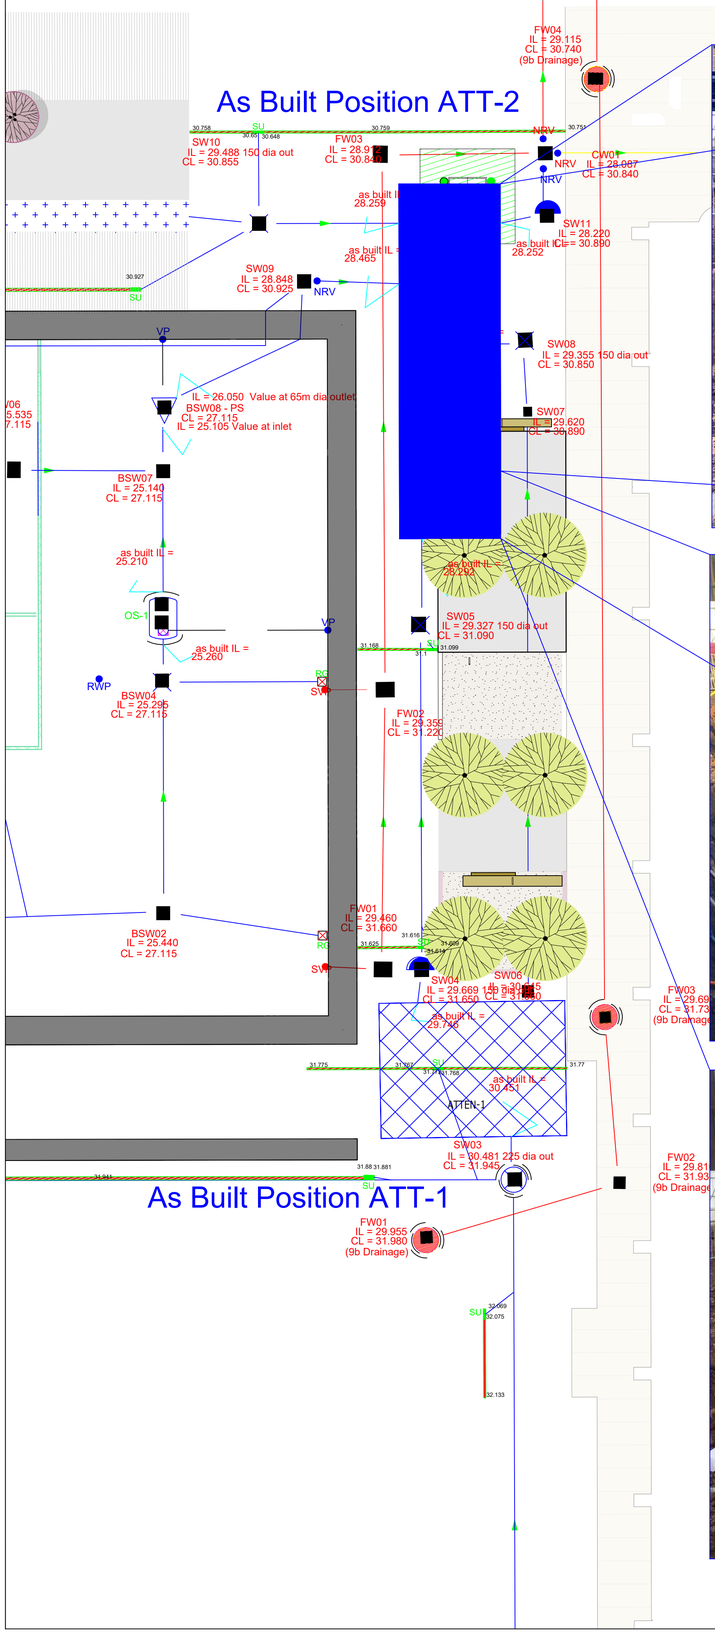











General Notes

Key

No.	Revision/Issue	Date

Client

ASK

bam

Metro, 2nd Floor, 33 Trafford Road, Exchange Quay 2, Salford, M5 3NN

T 0161 877 9274 www.bam.co.uk

Project

1st street Plot 9a

Drawing Title

Attentuation 2 Installation

Drawing No.

Date	Drawn by
08/11/24	AJ
Scale	Revision