


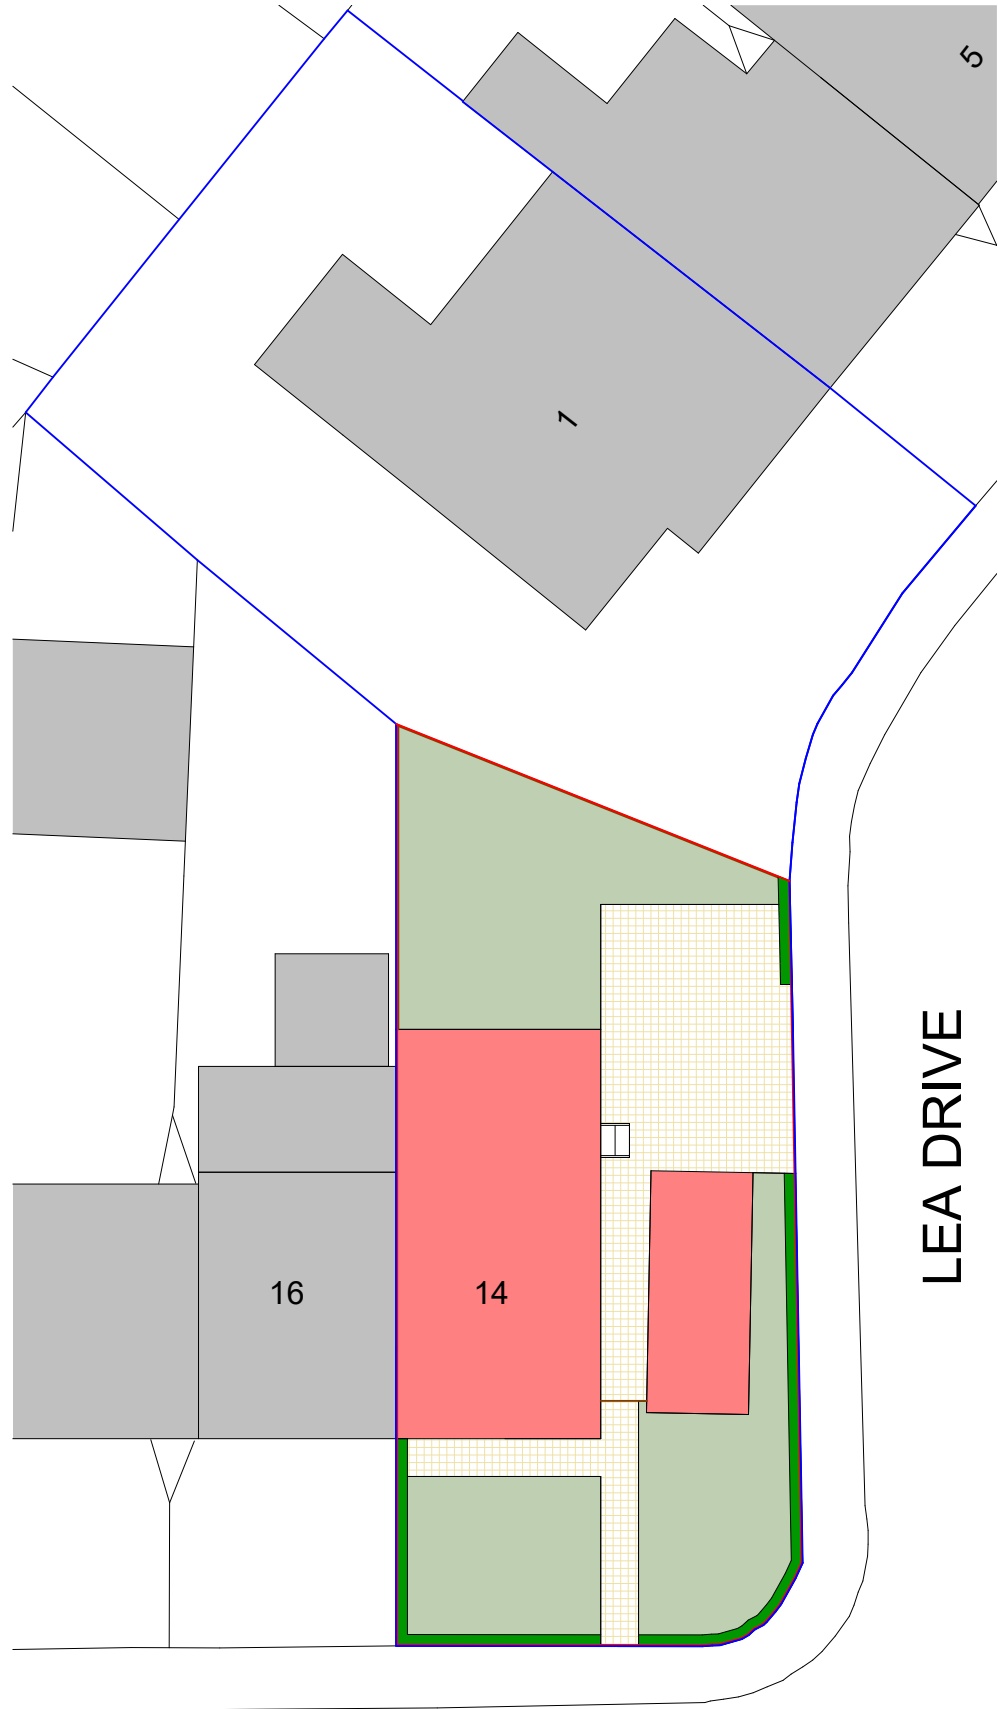


LEA DRIVE

GRANGE DRIVE

1

Site - Existing
1 : 200

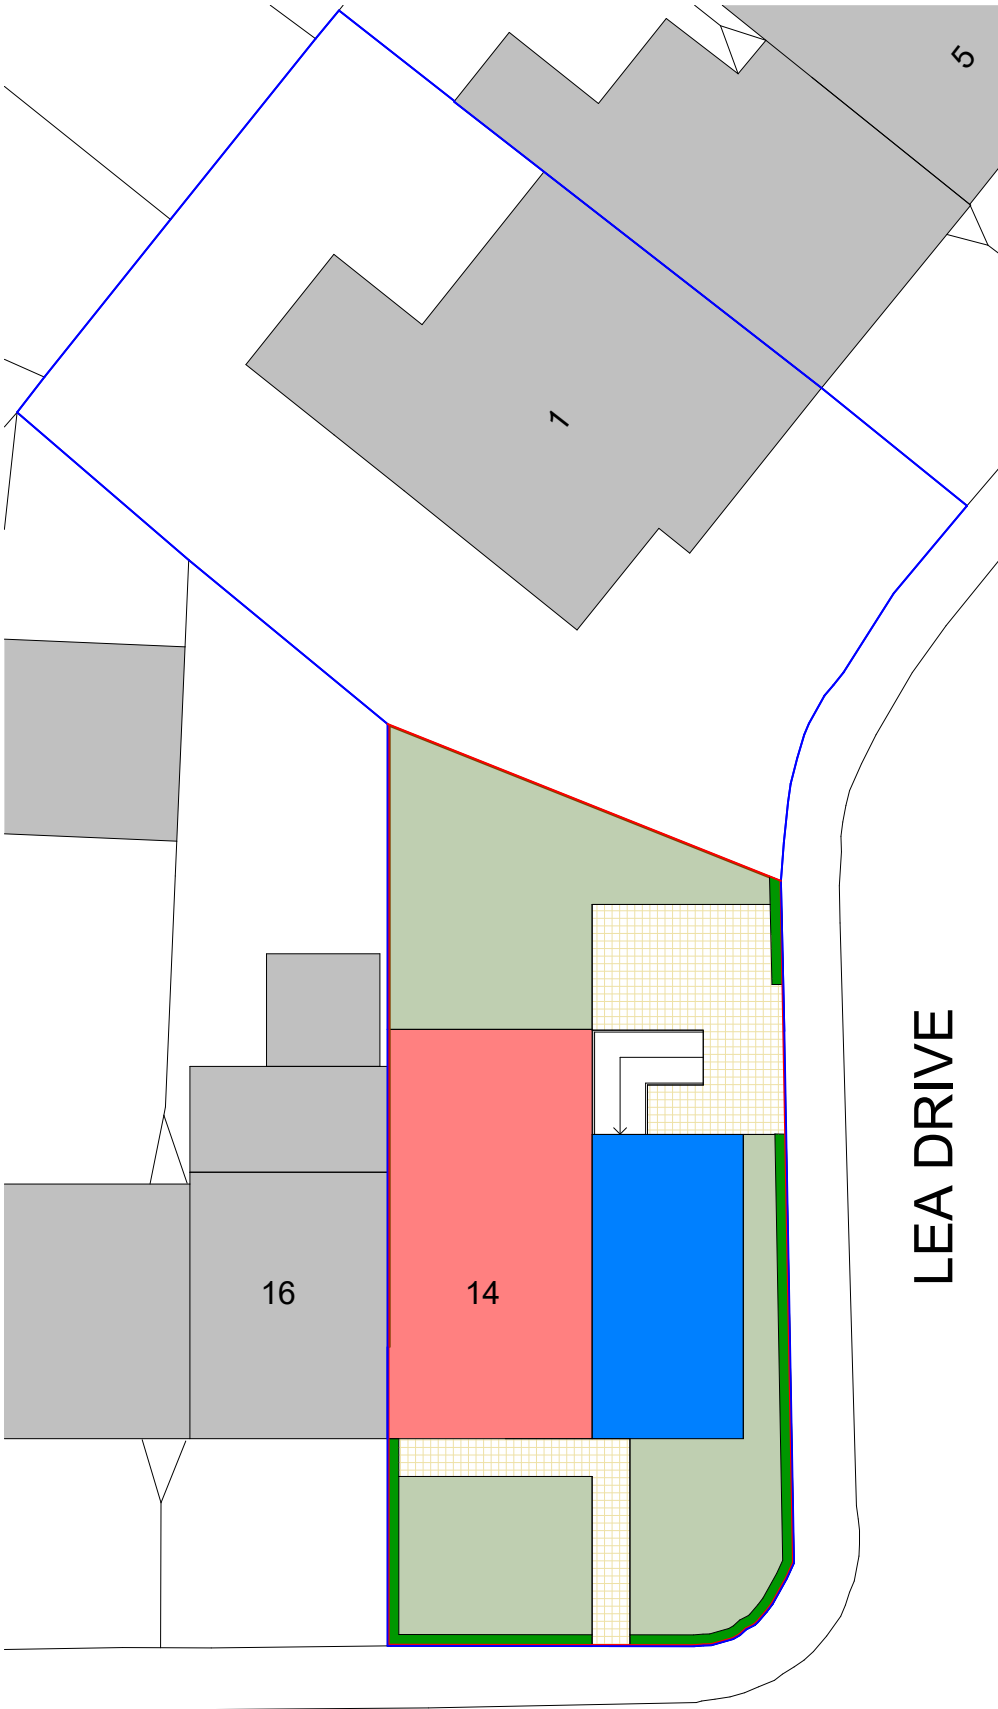

LEA DRIVE


GRANGE DRIVE


2

Site - Proposed
1 : 200

Site Key

- Grass
- Paving Stones
- Driveway
- Timber Fencing
- Hedges
- Existing Building
- Proposed Building
- Site Boundary
- Site Ownership

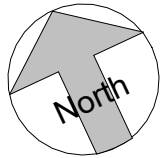

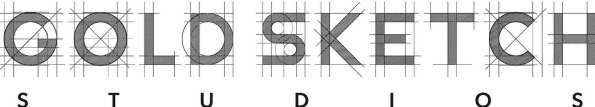PROJECT	14 Grange Drive	PROJECT NUMBER		DRAWING NUMBER		REV	 www.goldsketch.co.uk info@goldsketch.co.uk 0161 792 9595 NOTES © COPYRIGHT : ALL RIGHTS RESERVED. THIS DRAWING MUST NOT BE REPRODUCED WITHOUT PRIOR WRITTEN CONSENT. DRAWING TO BE USED FOR THE STATUS INDICATED ONLY. ALL DIMENSIONS AND SETTING OUT SHALL BE CHECKED AND CONFIRMED ON SITE. ANY DISCREPANCIES TO BE REPORTED TO THE DESIGNER PRIOR TO THE COMMENCEMENT OF ANY WORK. ALL WORK AND MATERIALS TO BE IN ACCORDANCE WITH CURRENT STATUTORY LEGISLATION. RELEVANT CODES OF PRACTICE AND BRITISH STANDARDS. ALL DIMENSIONS ON THIS DRAWING ARE IN MILLIMETRES (UNLESS OTHERWISE STATED).
TITLE	Site - Existing & Proposed	GSS24182.2		502			
STATUS	DESIGN	DRAWN BY	CHECKED BY	DATE	SCALE (@ A1)	No. Description Date Initial	
		JB	SG	17/02/2025	As indicated		