



28/02/2025 17:19:28

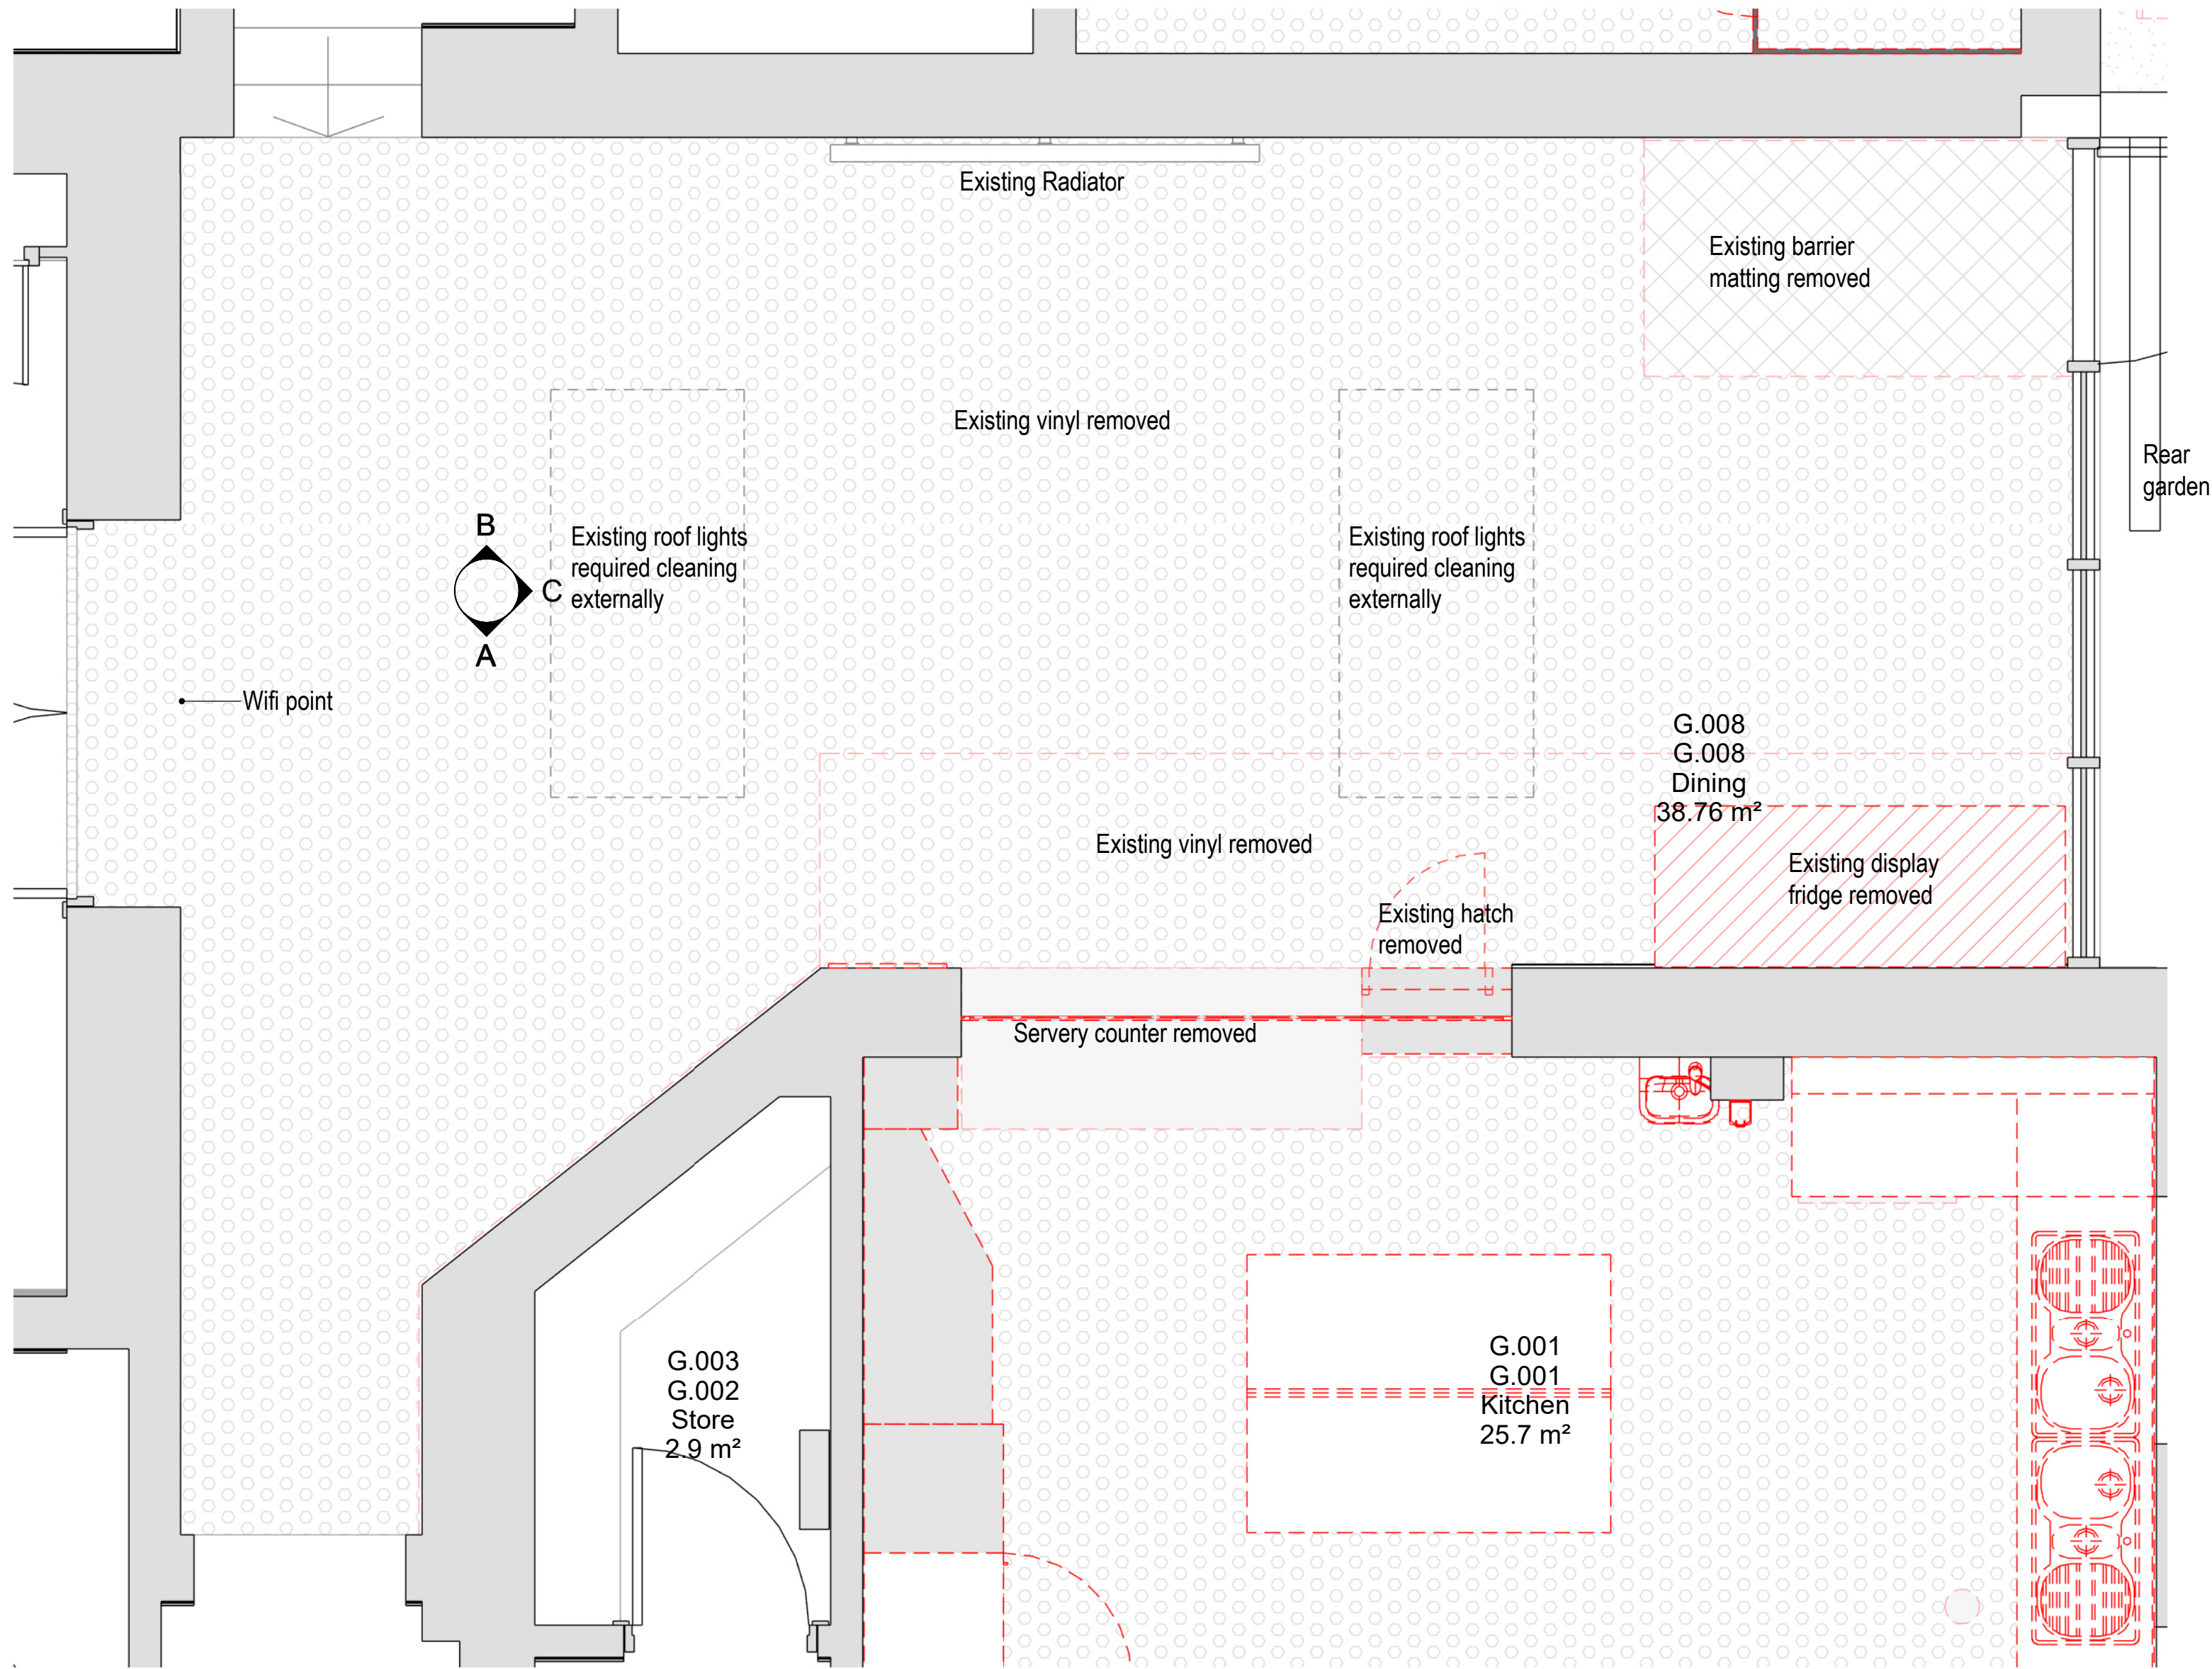


Dining as Demolished

1 : 25 @ A1

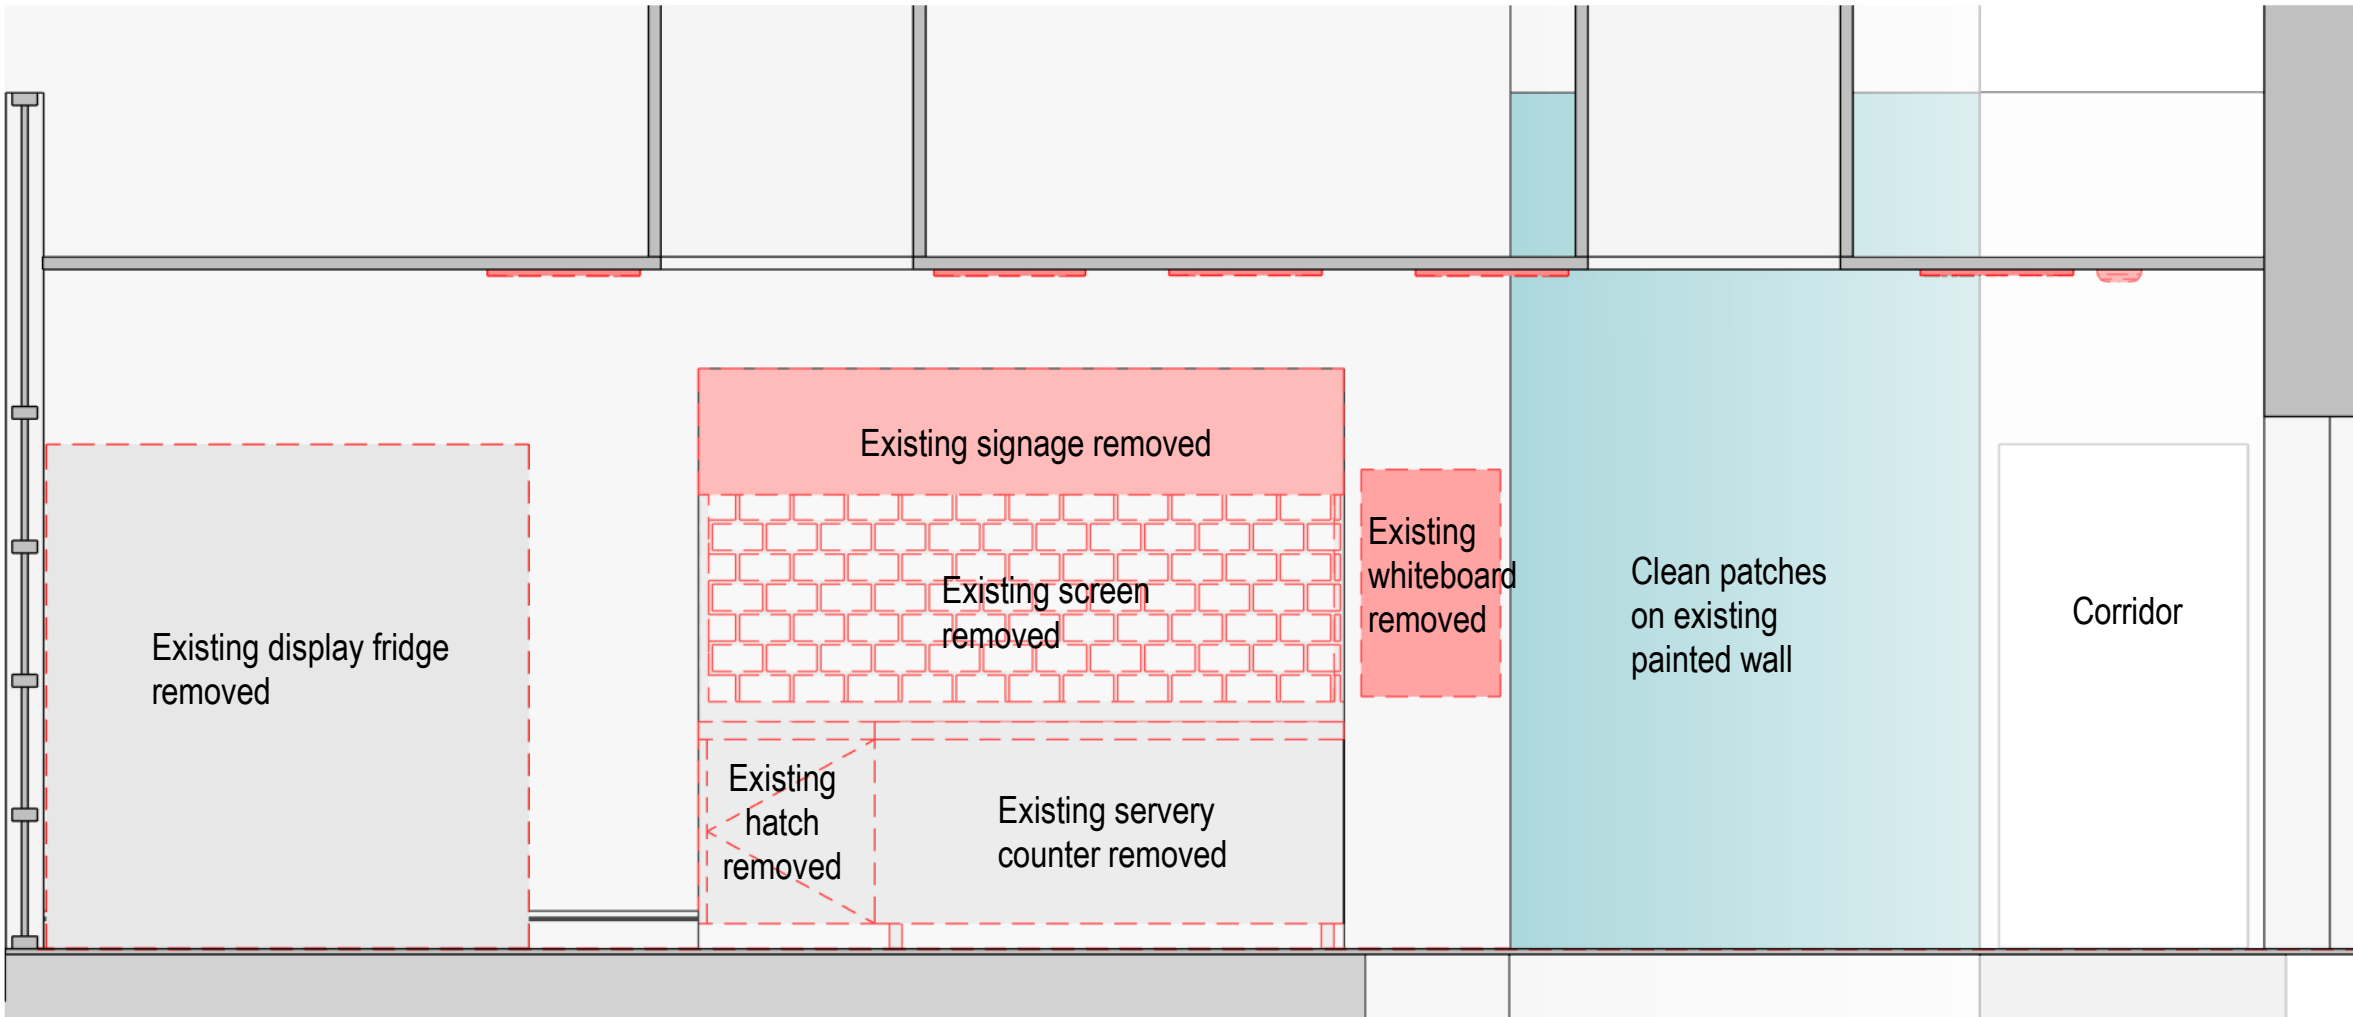


Dining Elevation A as Demolished

1 : 30 @ A1

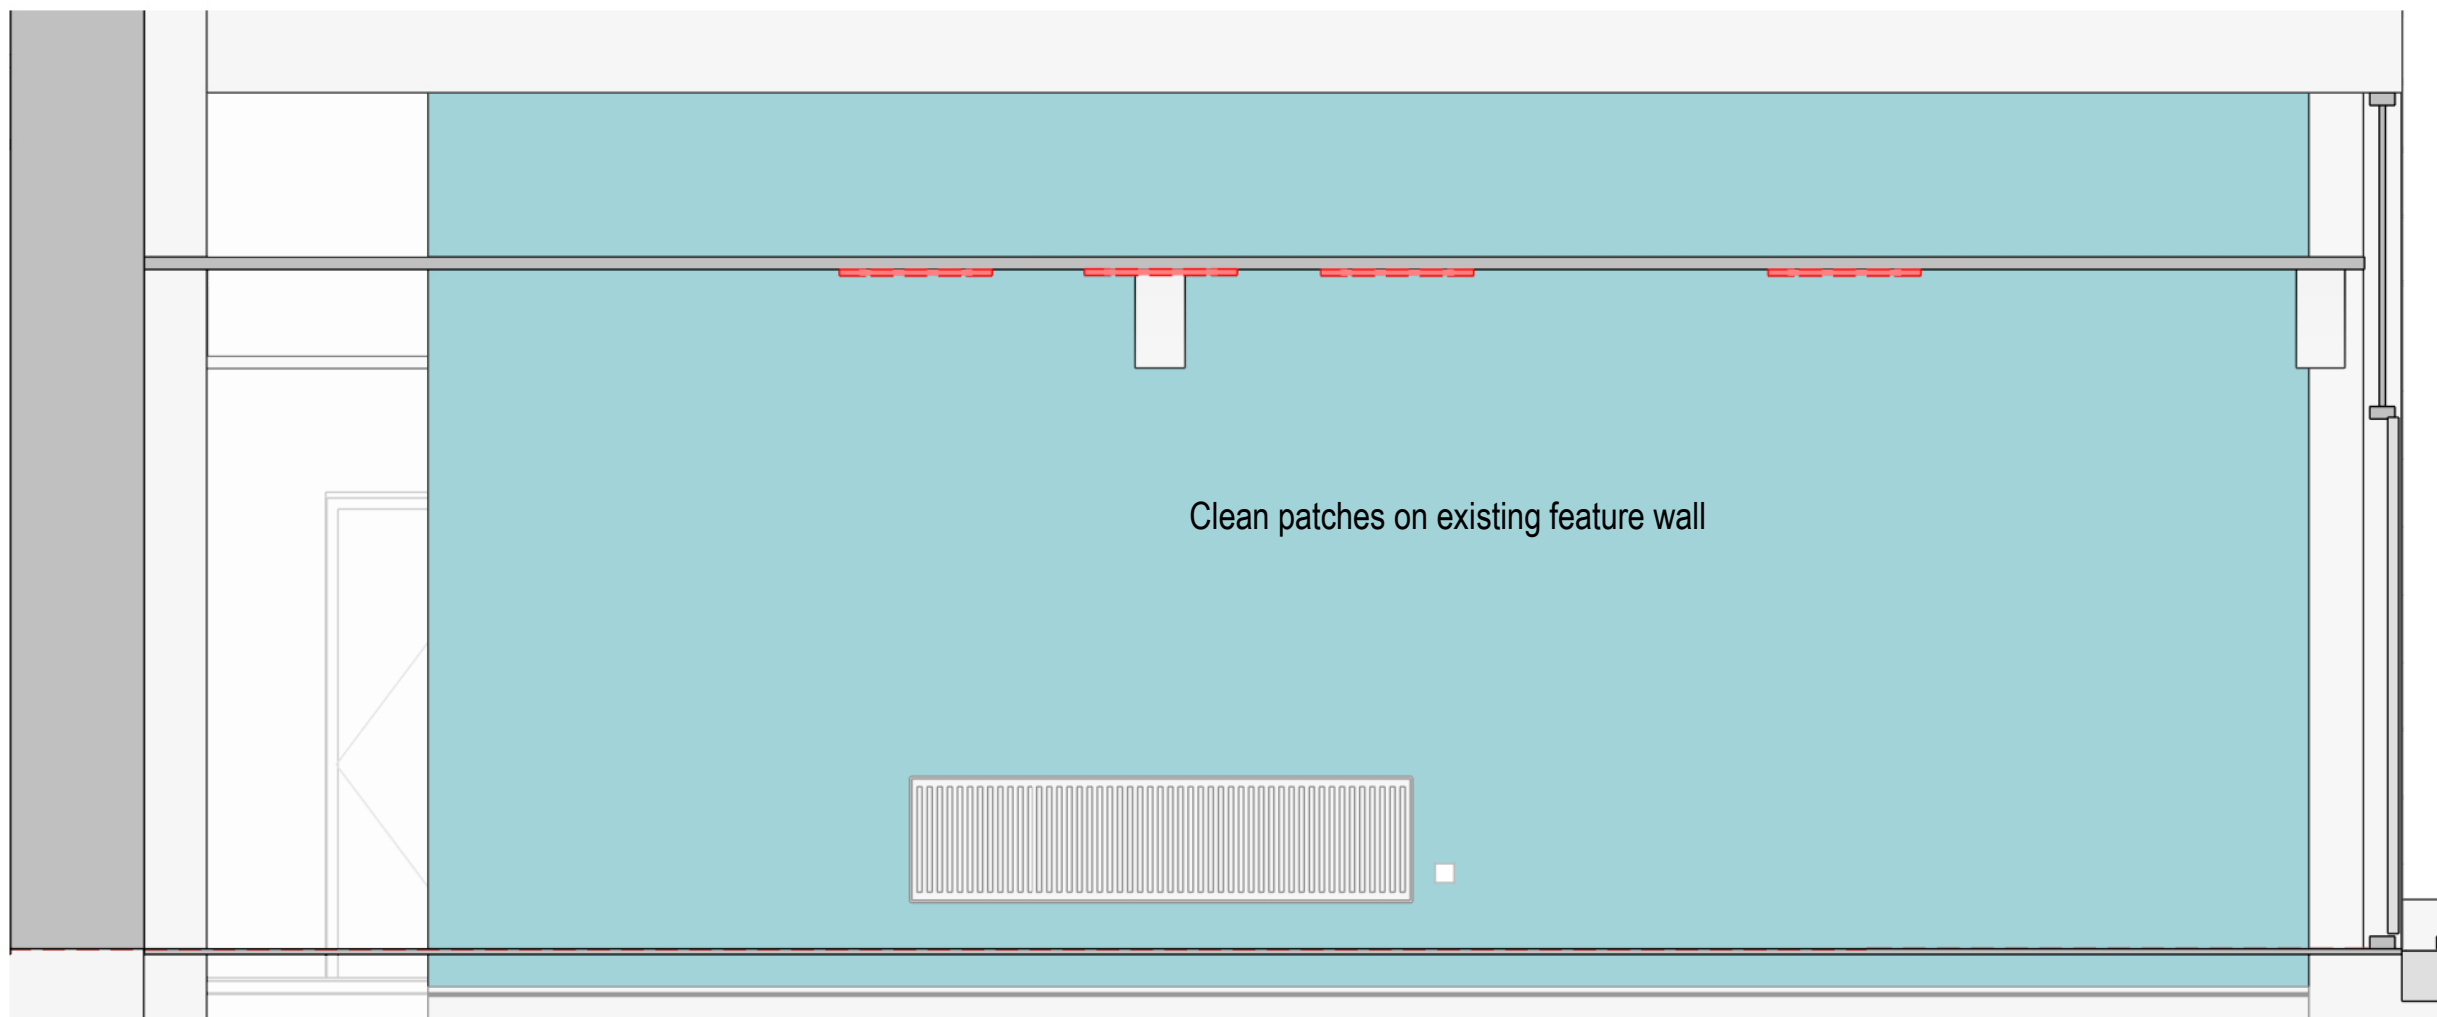


Dining Elevation B as Demolished

1 : 30 @ A1

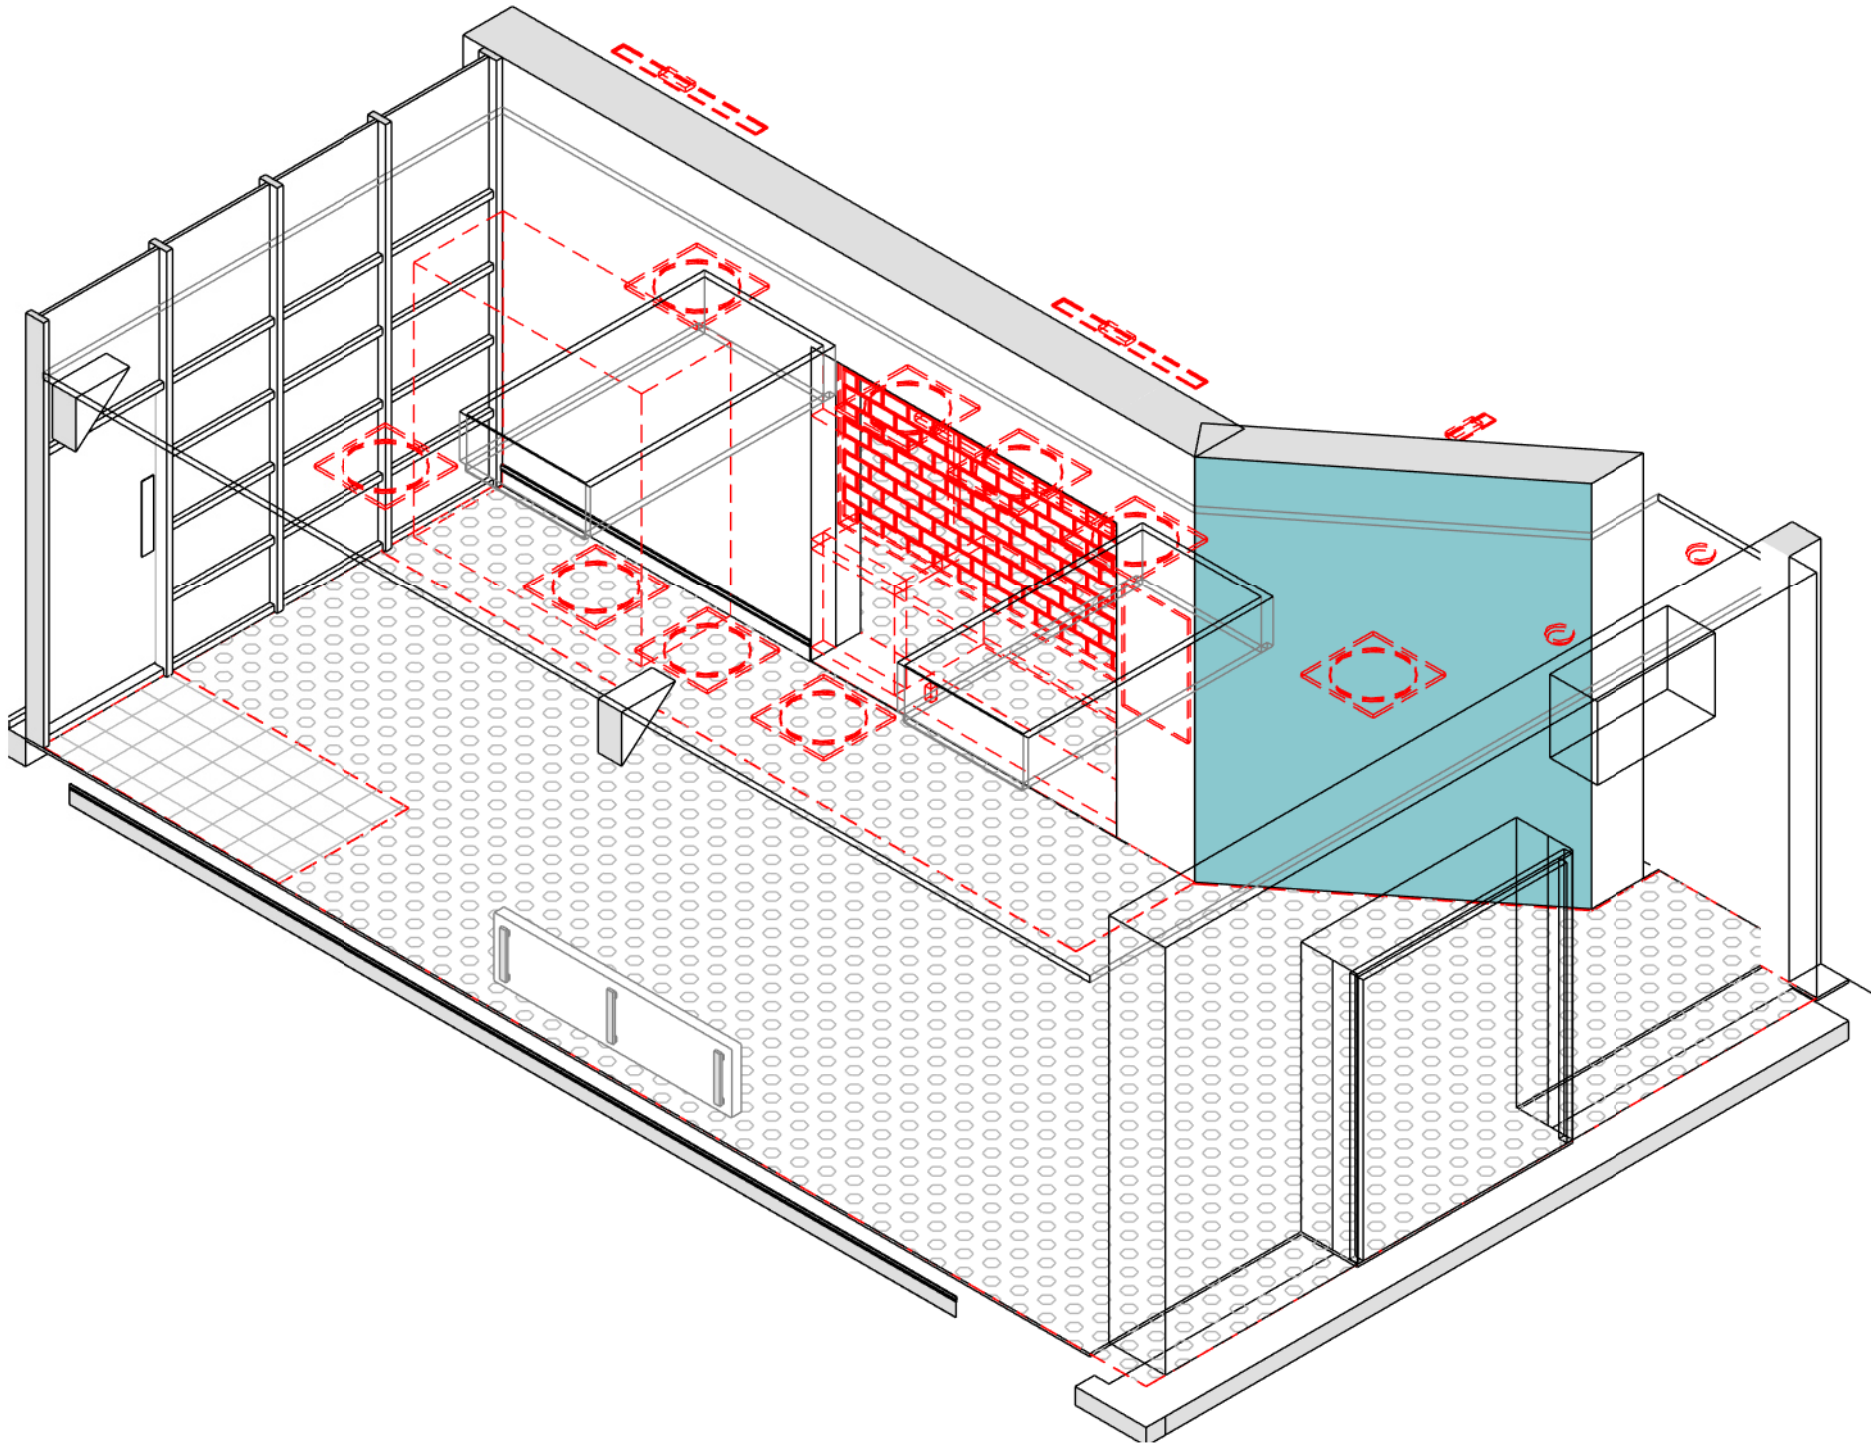

NOTES

1. Do not scale from this drawing.
2. All measurements are in millimetres unless stated otherwise.
3. This drawing is to be read in conjunction with the specification and all relevant Architectural, Electrical, Mechanical and Structural drawings.
4. (c) University of Manchester this drawing must not be reproduced without permission.
5. Directorate of Estates and Facilities to be notified of any discrepancies.

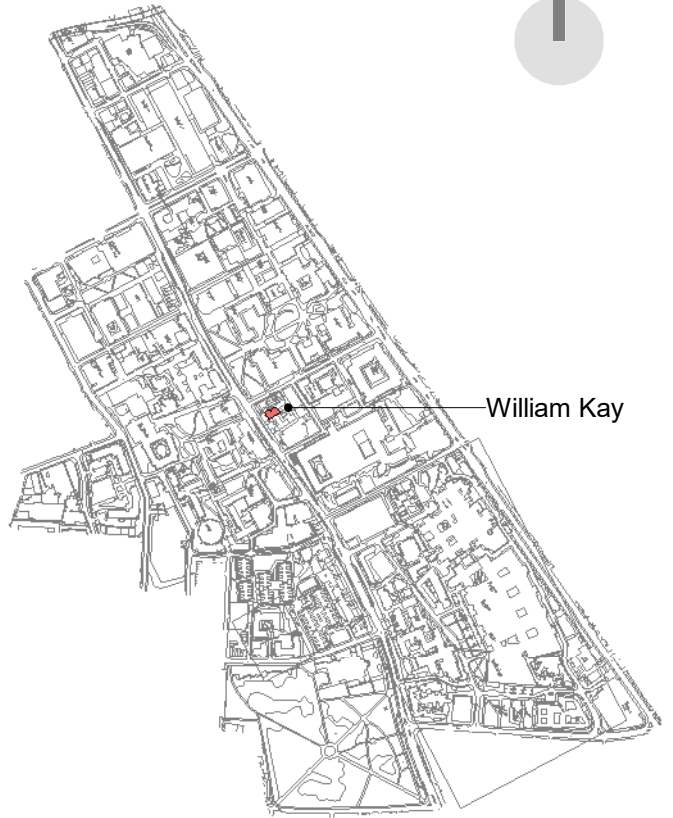

0 2m 4m 8m
1:100 @ A1


Plans shown as indicative. Survey required.

Rev	Description	Date	By	Auth
P01	First issue. Issued for comments.	29-10-24	JL	JL



The University of Manchester

Directorate of Estates and Facilities
Beyer Building
The University of Manchester
Oxford Road
Manchester
M13 9PL

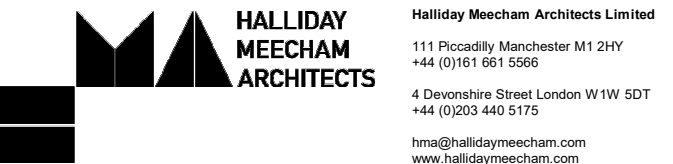

Drawing Status

PRELIMINARY

Project
UoM NZC Decant Works - 5668

Building Name
William Kay House

Site Name
William Kay House

Sub Site Name
Oxford Road

Drawing Title
William Kay L0 Dining Layout as Demolished

PM DS Drawn JL Checked JL Authorised HMA

Scale @A1 1:100 Date 21-10-2024 Date 21-10-2024 Date 21-10-2024

Drawing Number 5668-HMA-WK-ZZ-DR-A-0158 Revision P01

Original Drawing Paper Size 841mm x 594mm