George Street Elevation
Existing Photograph

Site Location Plan
NTS

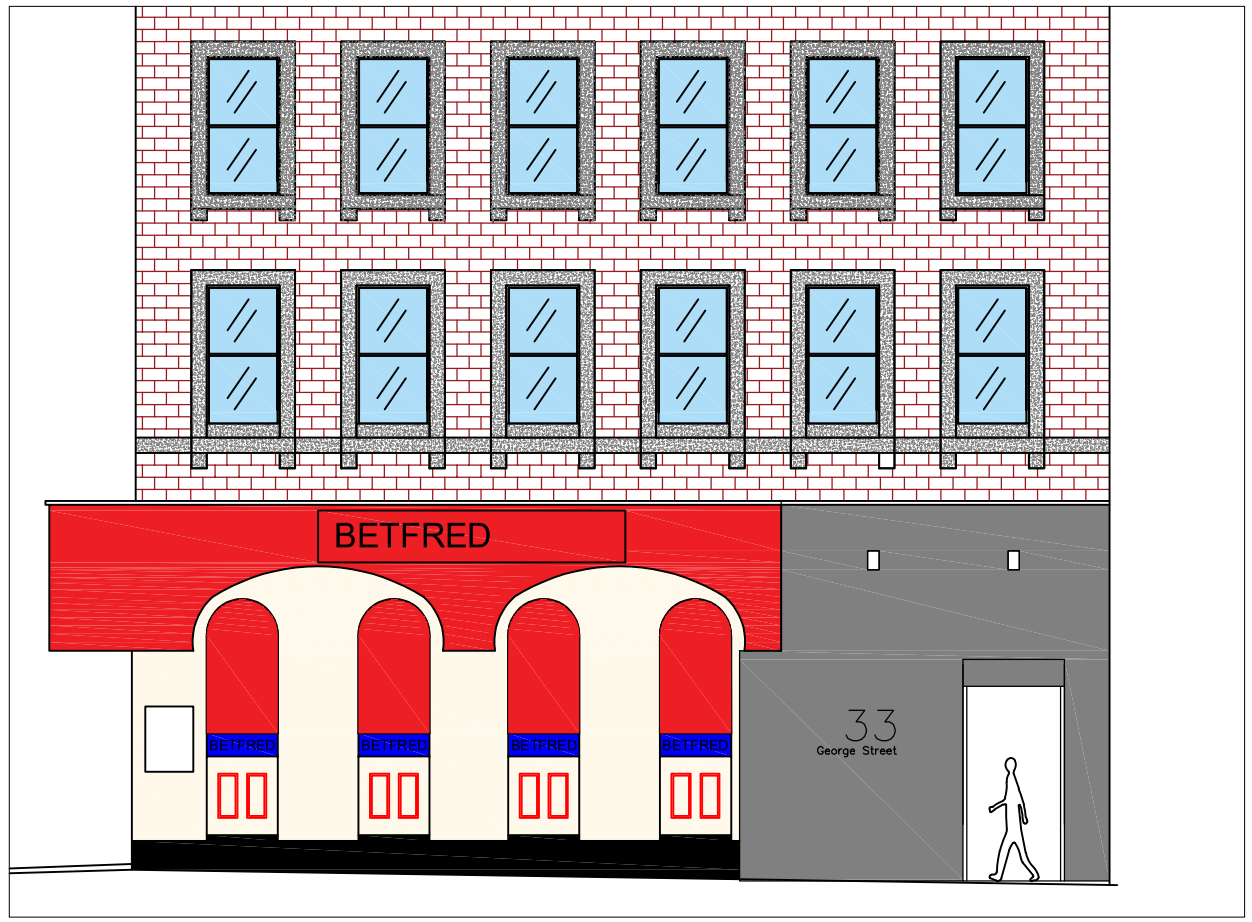

George Street Elevation
Existing Elevation 1 - 100 @A3

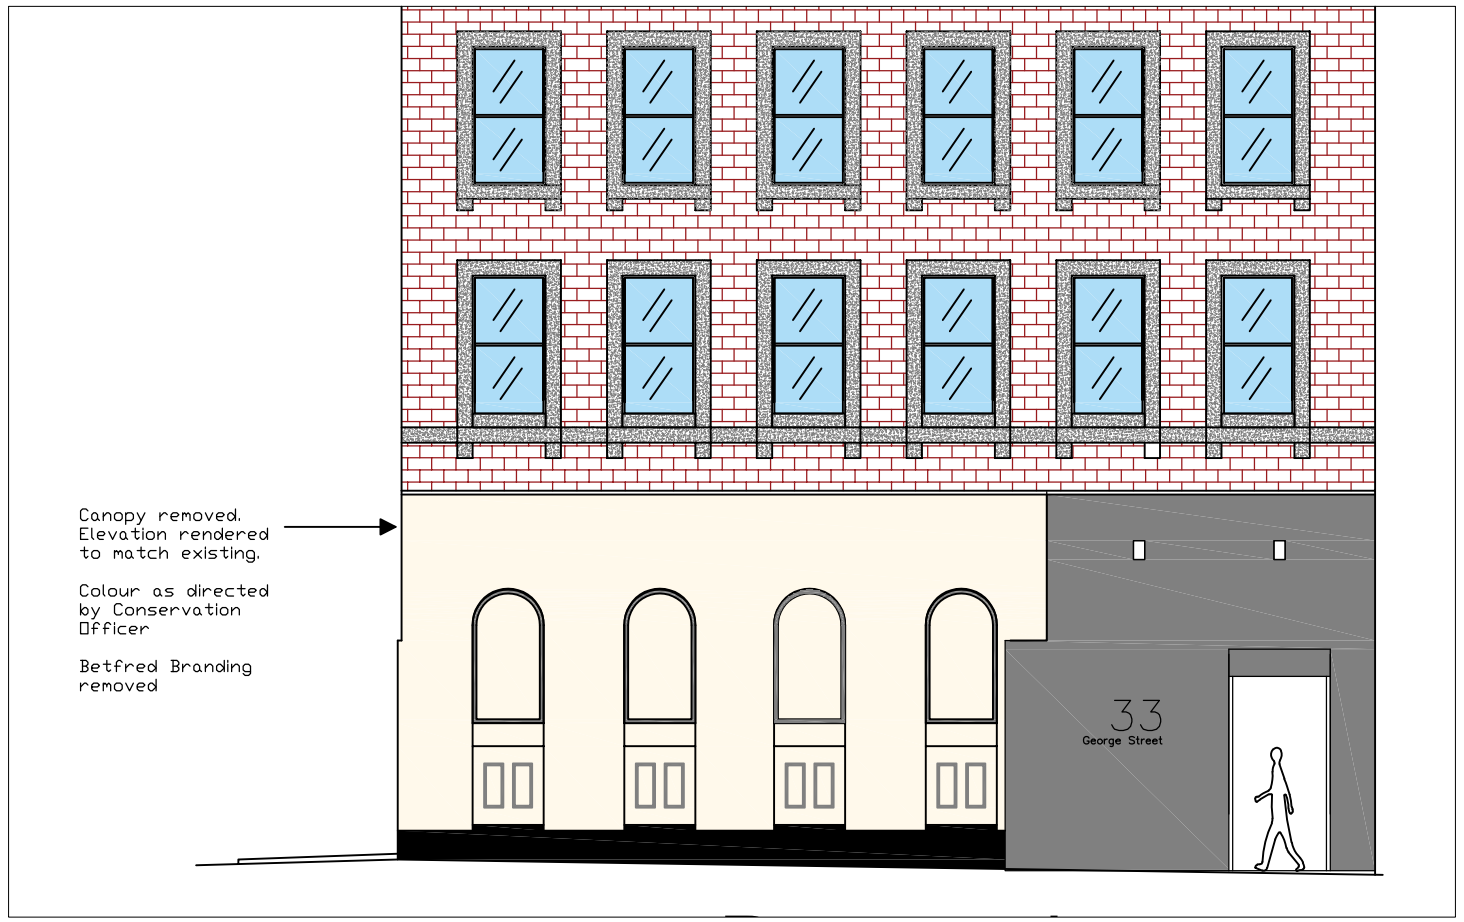

George Street Elevation
Proposed Elevation 1 - 100 @A3

Notes: Gateley Vinden accept no responsibility for any costs, losses, or claims arising from these drawings, specifications and related documents unless there is full compliance with the client and any authorised user of the following.

1: All boundaries, dimensions and levels are to be checked on site before construction and any discrepancies are to be report to the architect/designer.
2: Partial Service: Any discrepancies with site or other information is to be advised to the Architect/Designer and direction or approval is to be sought before the implementation of the detail.
3: Block and site plans are reproduced under licence from the ordnance survey.
4: Do not scale this drawing.
5: For the purpose of coordination, all relevant parties must check this information prior to implementation and report any discrepancies to the Architect / Designer

Client:
Peachside Limited

Scale:
As specified

Date:
16.01.2025

Drawing No:
001

Drawn By:
NC

Drawing Title:
George Street Elevation
Existing & Proposed

Status:
For Approval

Notes

Gateley Vinden
Ship Canal House
98 King St
Manchester
M2 4WU
Tel: 0161 836 7700