



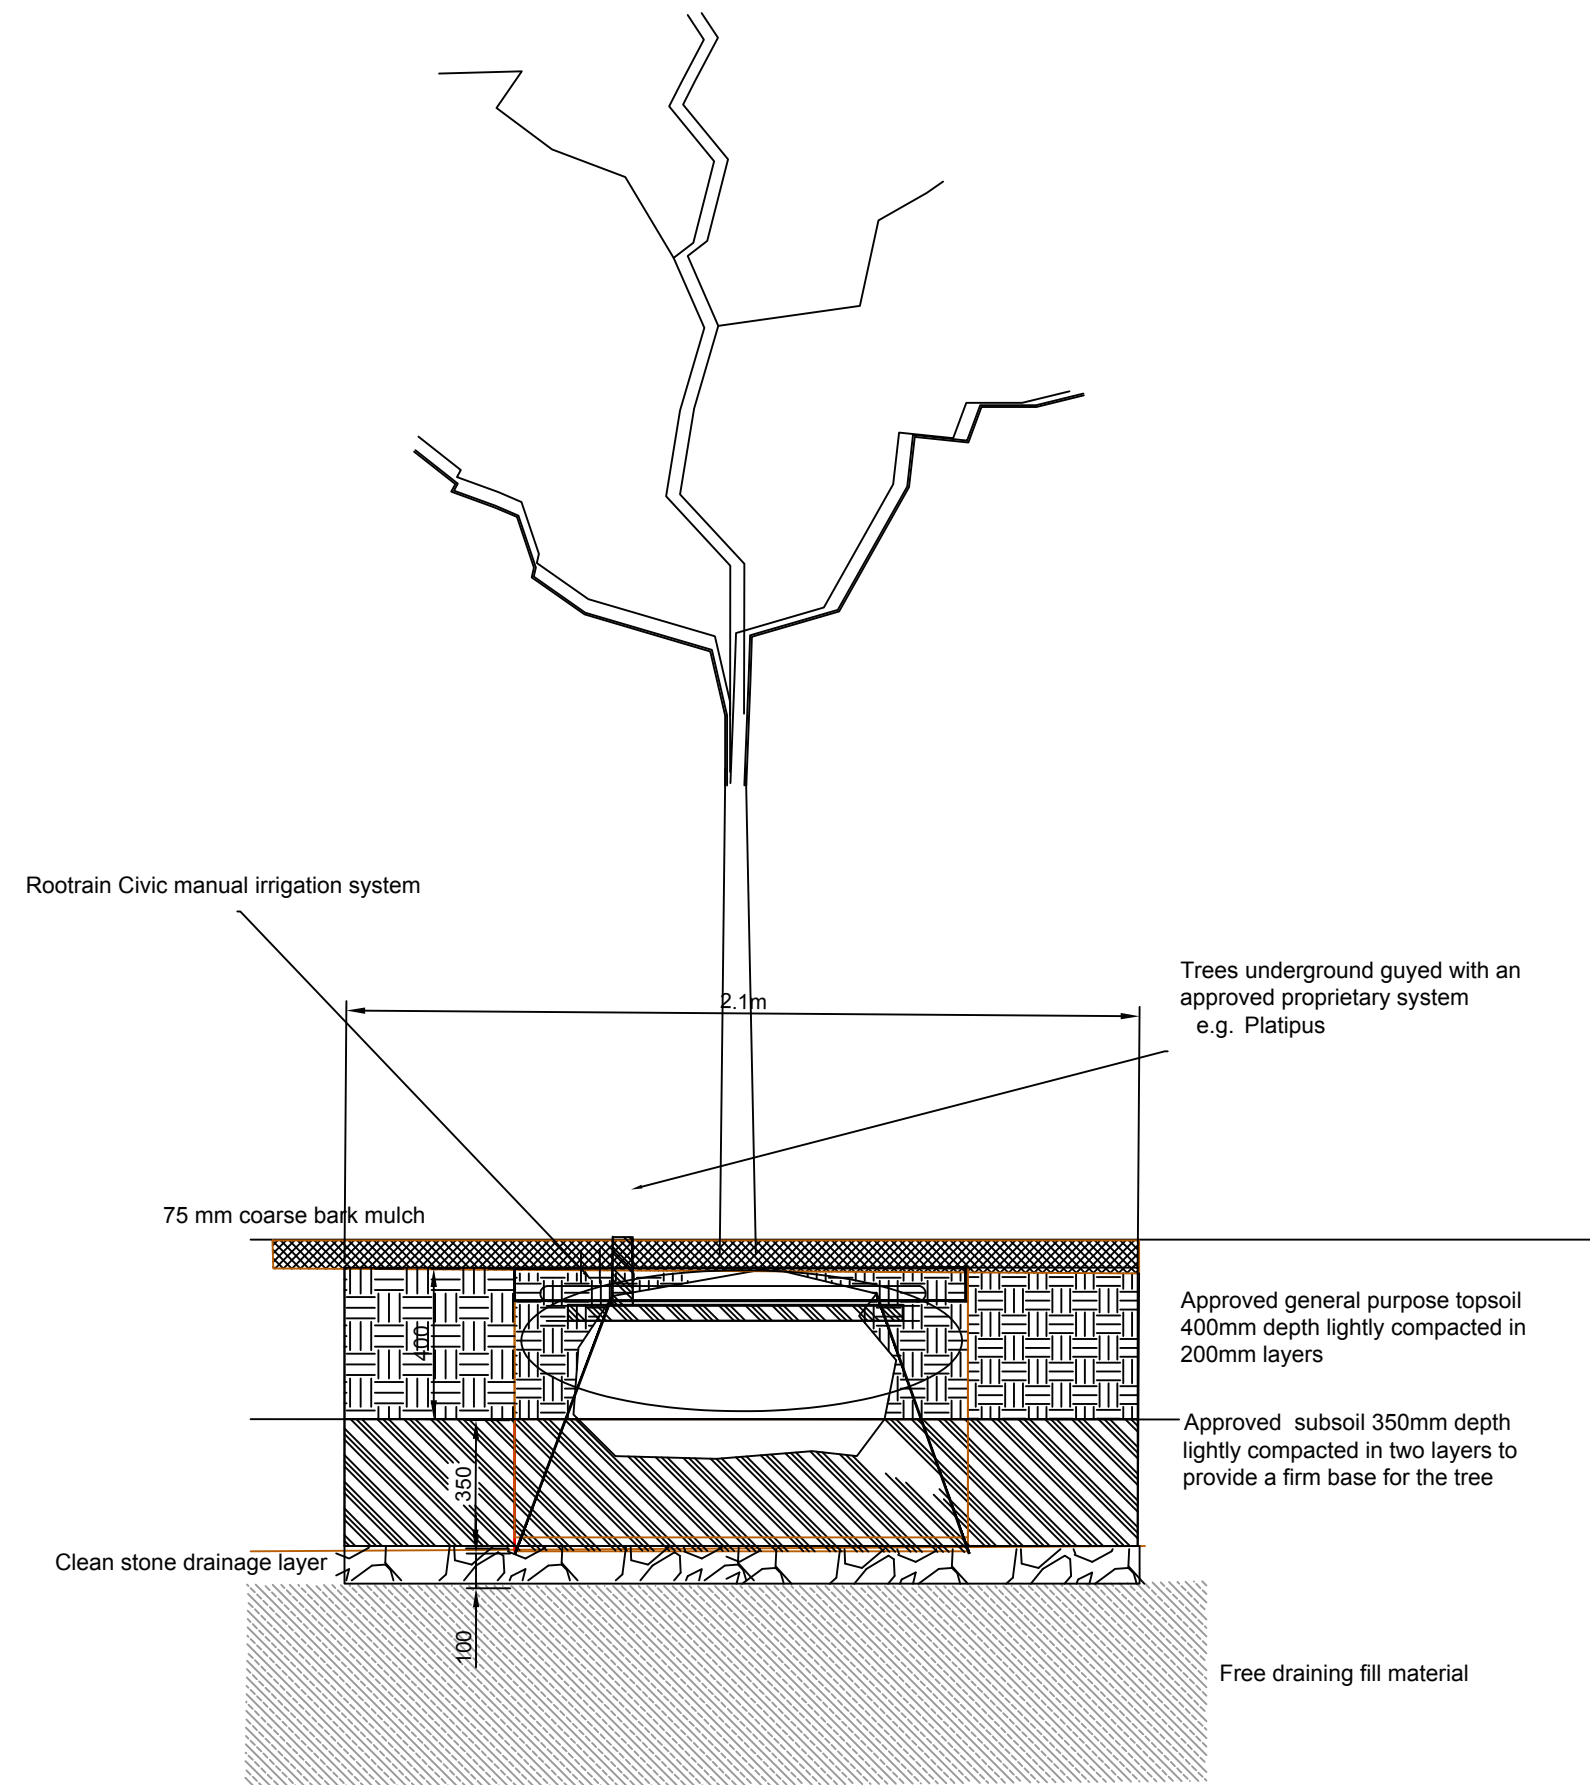

TREE PIT DETAIL
In open ground

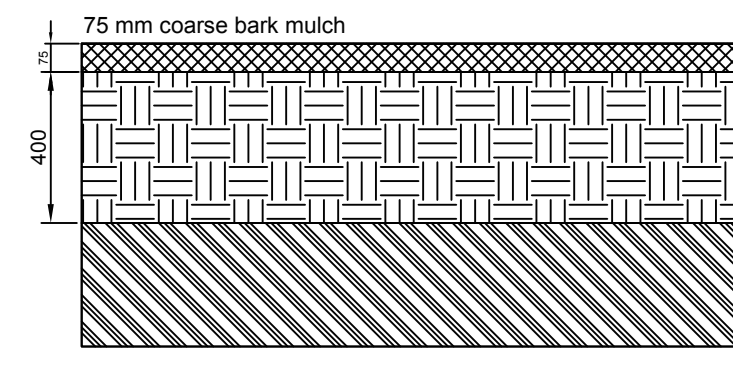

TOPSOIL DEPTHS SHRUB PLANTED AREAS

Approved general purpose topsoil 400mm depth lightly compacted in 200mm layers, using existing topsoil with supplementary imported topsoil cultivated to 400 mm depth.

Approved subsoil 350mm depth lightly compacted in two layers to provide a firm base for the tree or free approved draining fill material.

EXISTING TOPSOIL
Strip existing grass.
Strip topsoil if necessary and excavate to 400mm overall depth.
Place existing and reused topsoil onto underlying subsoil.

Stephen Martlew Landscape Architecture

Unit 2 8a Loom Street Manchester M4 6AN
TELEPHONE 0161 907 3226

DRAWING	TITLE	TREE PLANTING & TOPSOILING DETAILS	
DRAWING No	2302/P/101		
PROJECT	Safestore Cheetham Hill		
CLIENT	SAFESTORE		
SCALE	1:20 @ A 2	REVISION	
DATE	December 2023	REVISED	
DRAWN	PG	CHECKED	SM