
SCALE BAR 1:50

0m 1m 2m 3m 4m 5m 10m

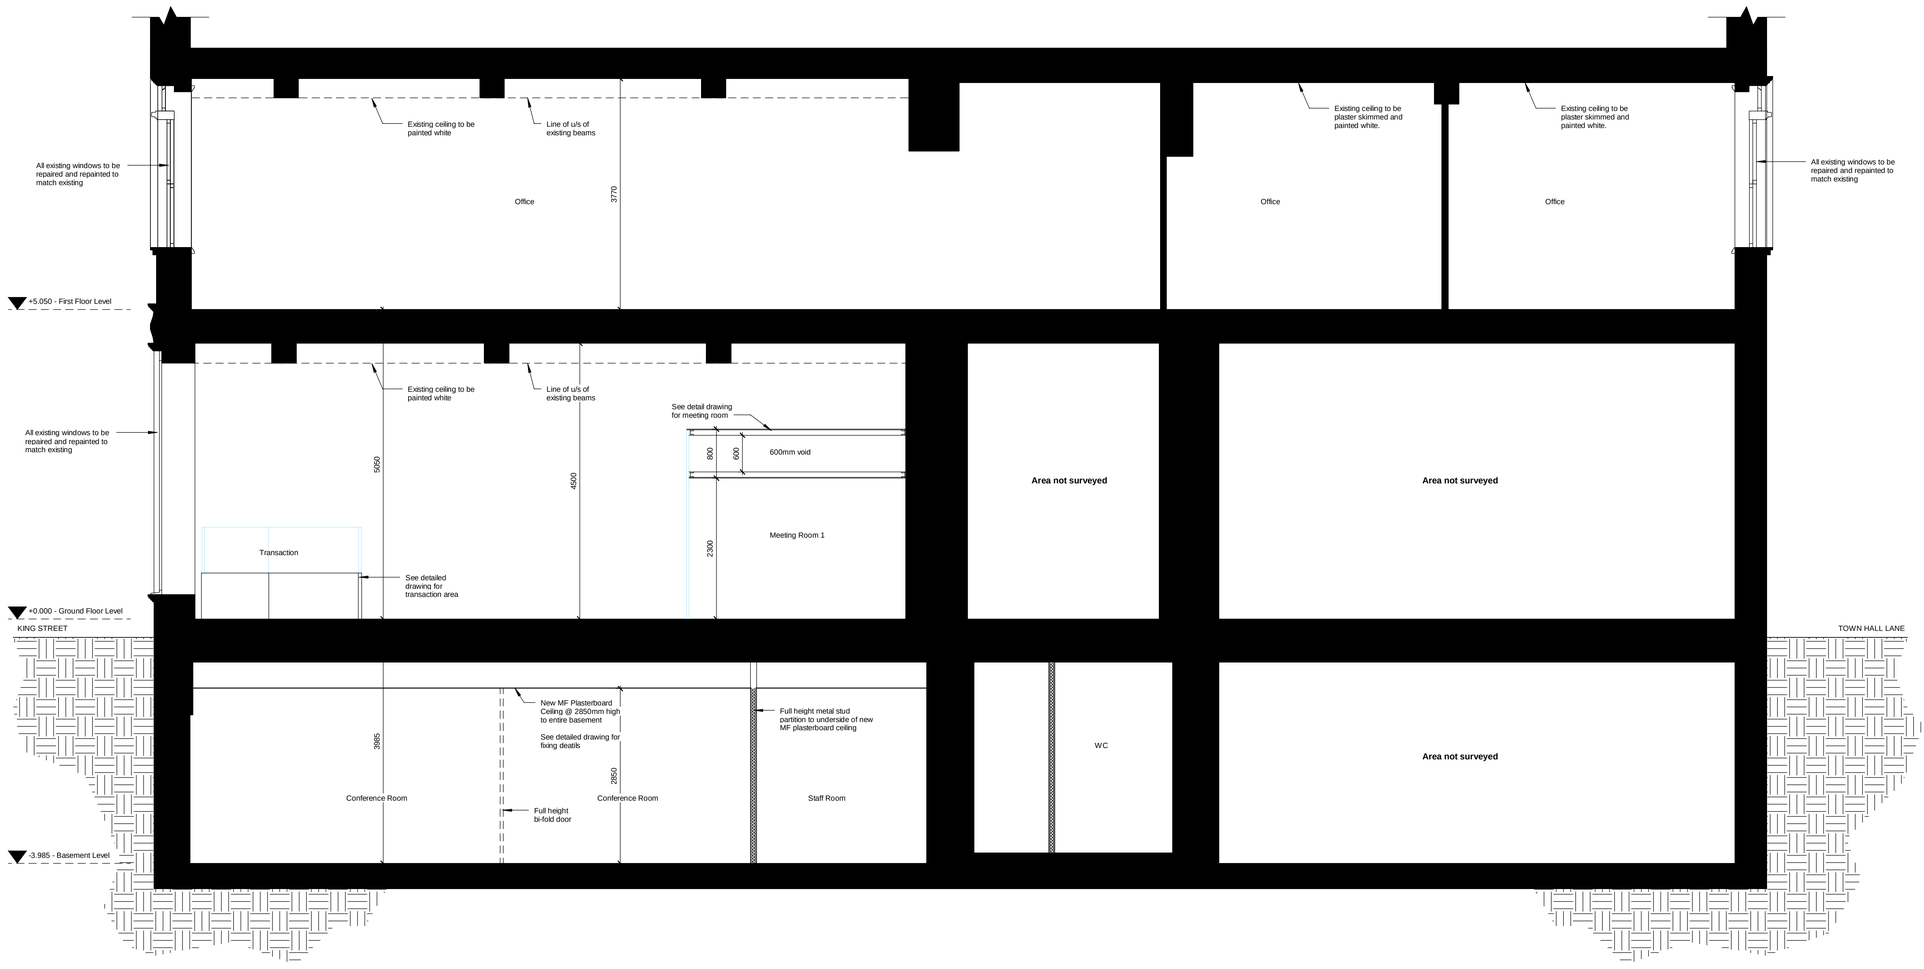

Proposed Section C-C

1 : 50

MWE ARCHITECTS

Unit One, Beart Farm, Stocksfield, NE43 7AL
Telephone : (0191) 260 2299
Email : enquiries@mwearchitects.co.uk
Website : www.mwearchitects.co.uk

Rev.	By	Date	Description
B		11.10.24	New ground floor service riser omitted
A		04.09.24	Layout revised to suit planning comments

Client: Newcastle Building Society	Job No: 24003		Drwg No: 15
Job Title: 74 King Street, Manchester M2 4NJ	Scale: 1 : 50		Rev. B
Description: PROPOSED SECTION C-C	Date: March 2024		
	Drawn by: GI		
	Paper size: A1		Date