


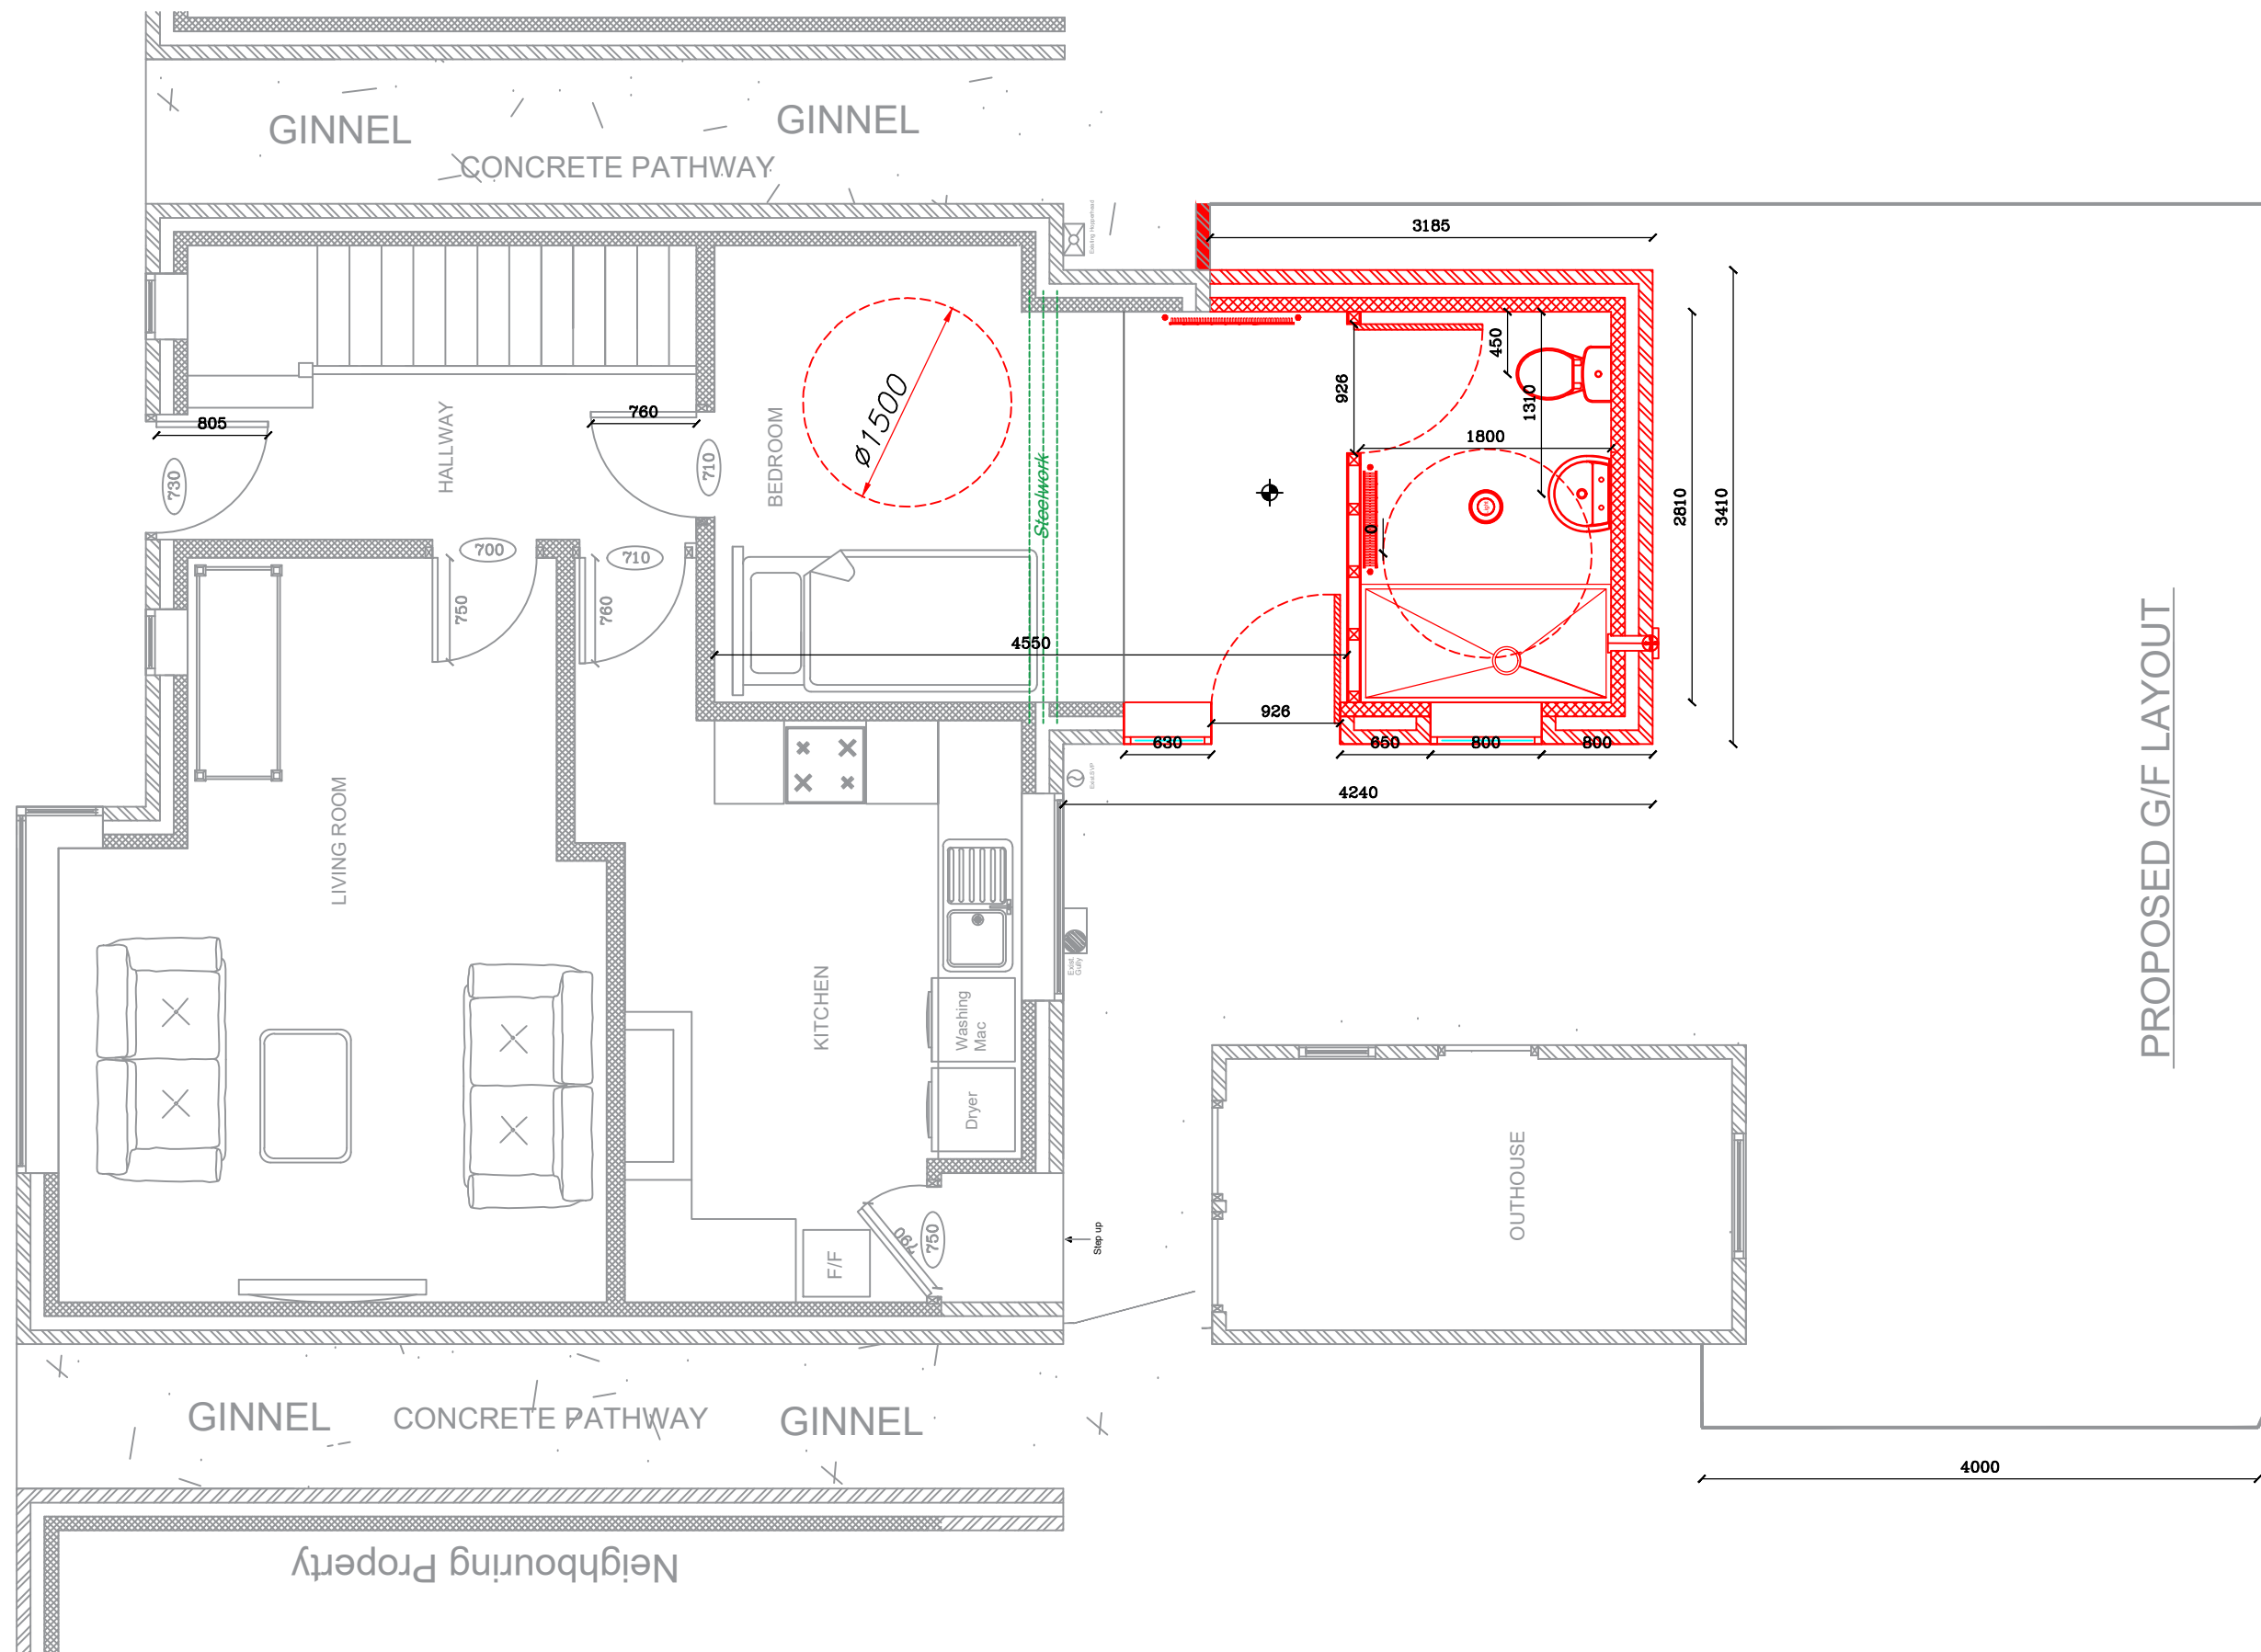

PROPOSED G/F LAYOUT

Richard Harris - Technical Officer
 Manchester Equipment & Adaptation Partnership
 Directorate for Children and Families
 Manchester Local Care Organisation

Phillips Park Rd
 Bradford
 Manchester M11 3FU

Office Tel : 0161 277 1704
 Mobile No : 07944 483 766

Project : Full G/F Measure +
 Boundary

Gemma Western
 35 Carsdale Rd
 Wythenshawe
 Manchester
 M22 0LS

Drawn By :	Date :
R.H.	28/01/2025
Scale :	Paper Size :
1:50	A3



Manchester
 Equipment &
 Adaptations
 Partnership