




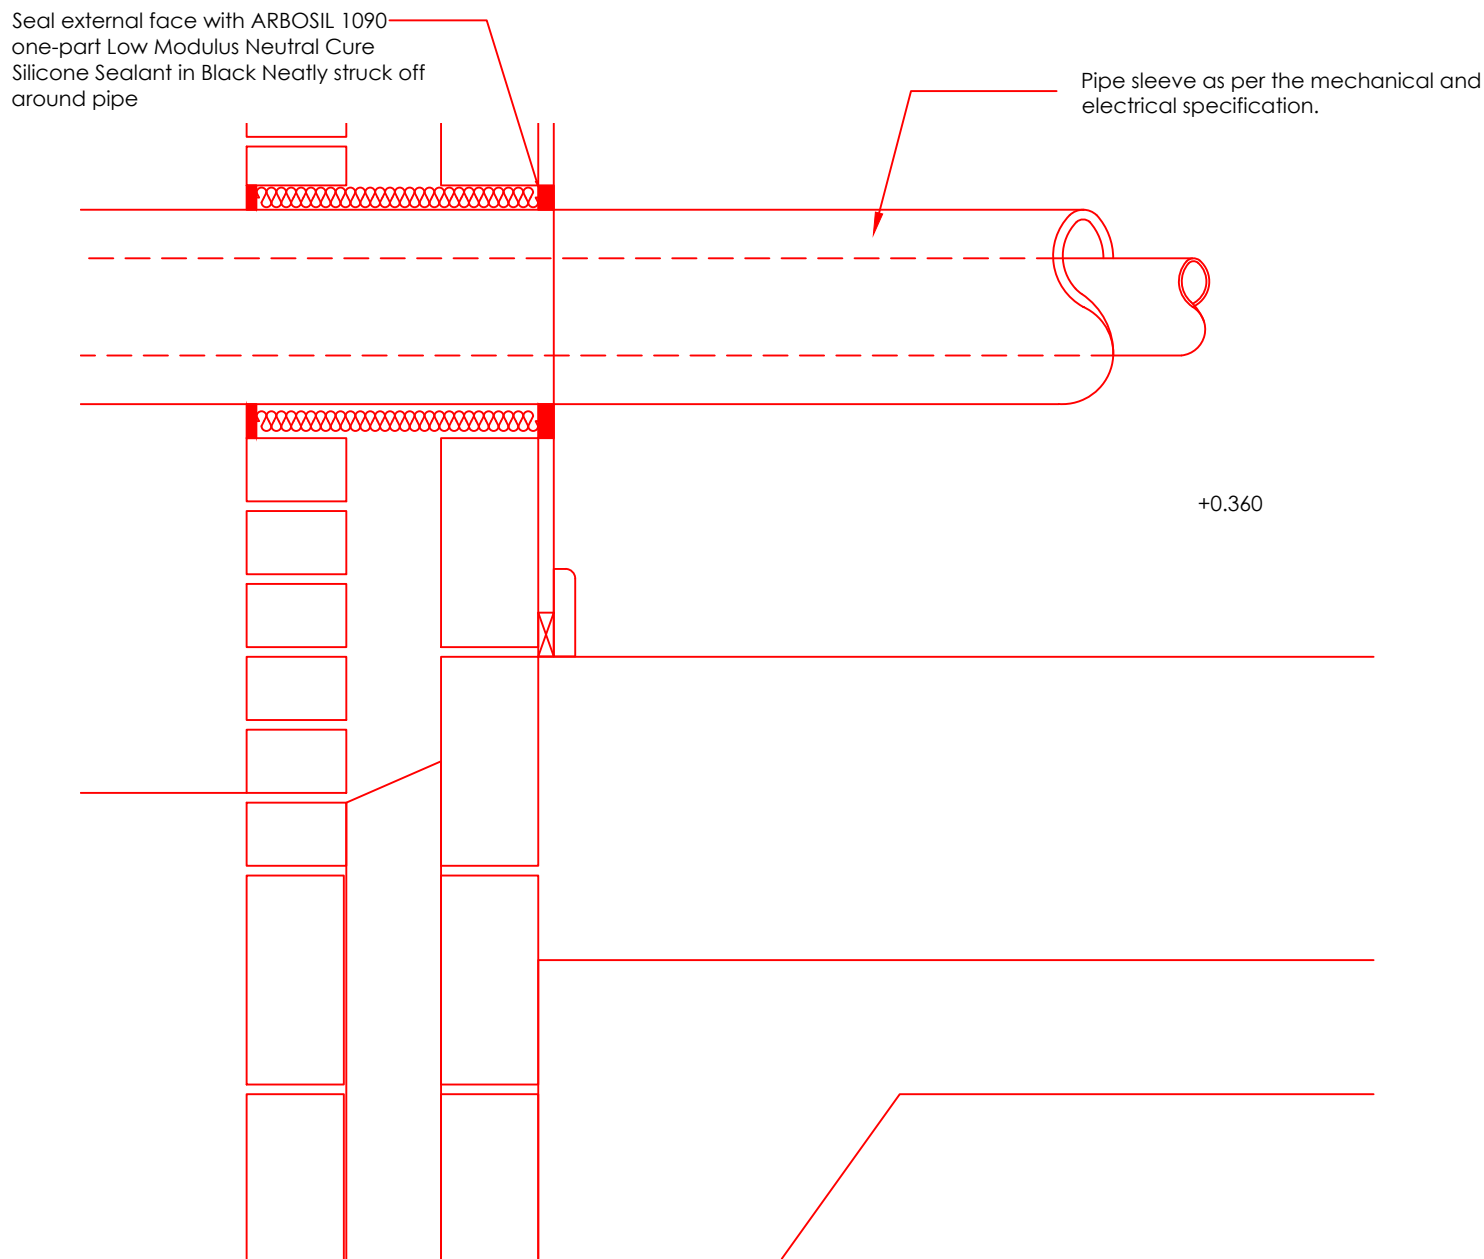


ASHP pipe penetration through External wall scale 1:10

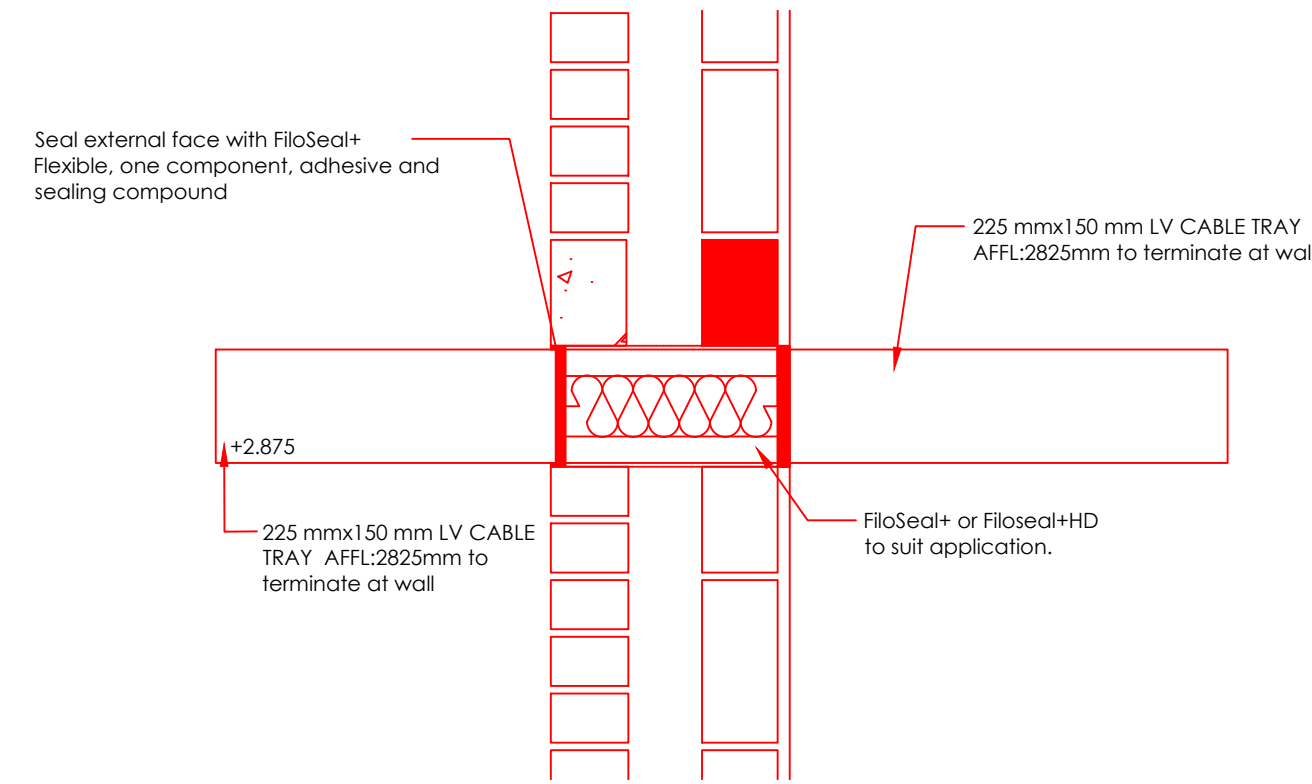


ASHP Cable tray penetration through External wall scale 1:10

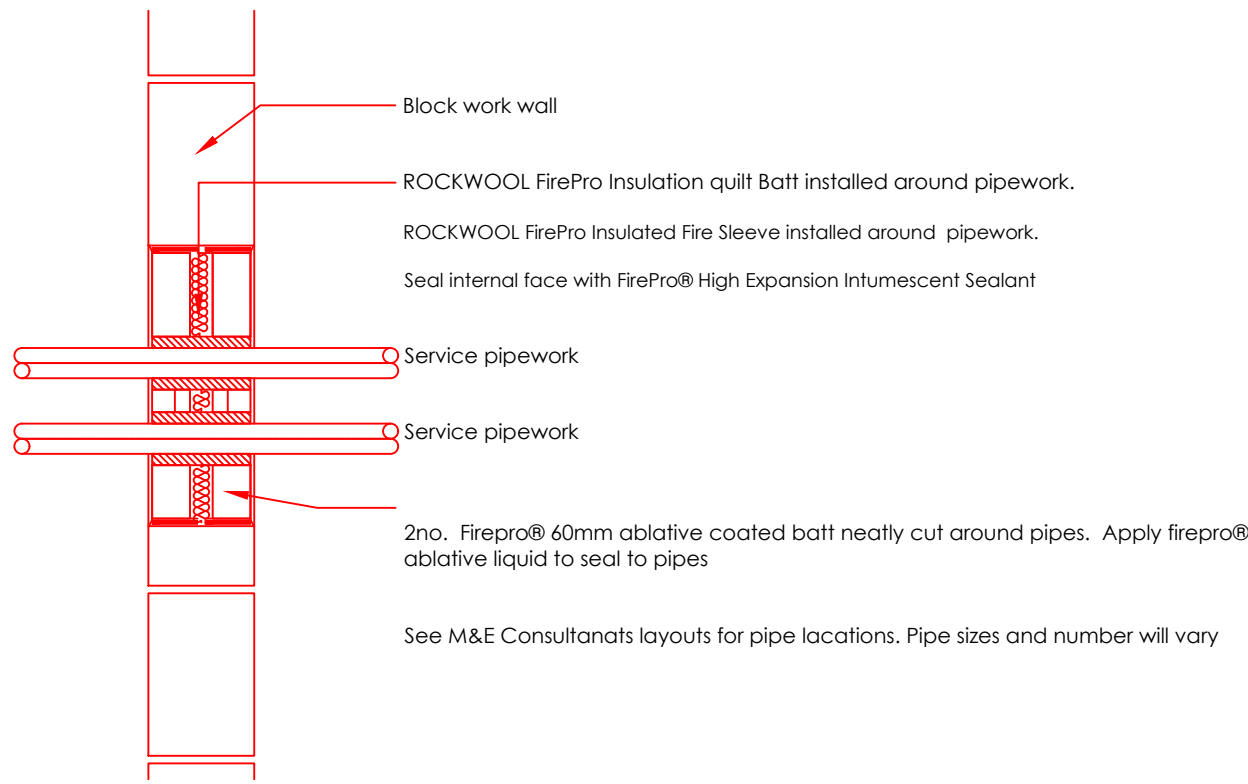


Typical Pipe penetration through internal block wall scale 1:10

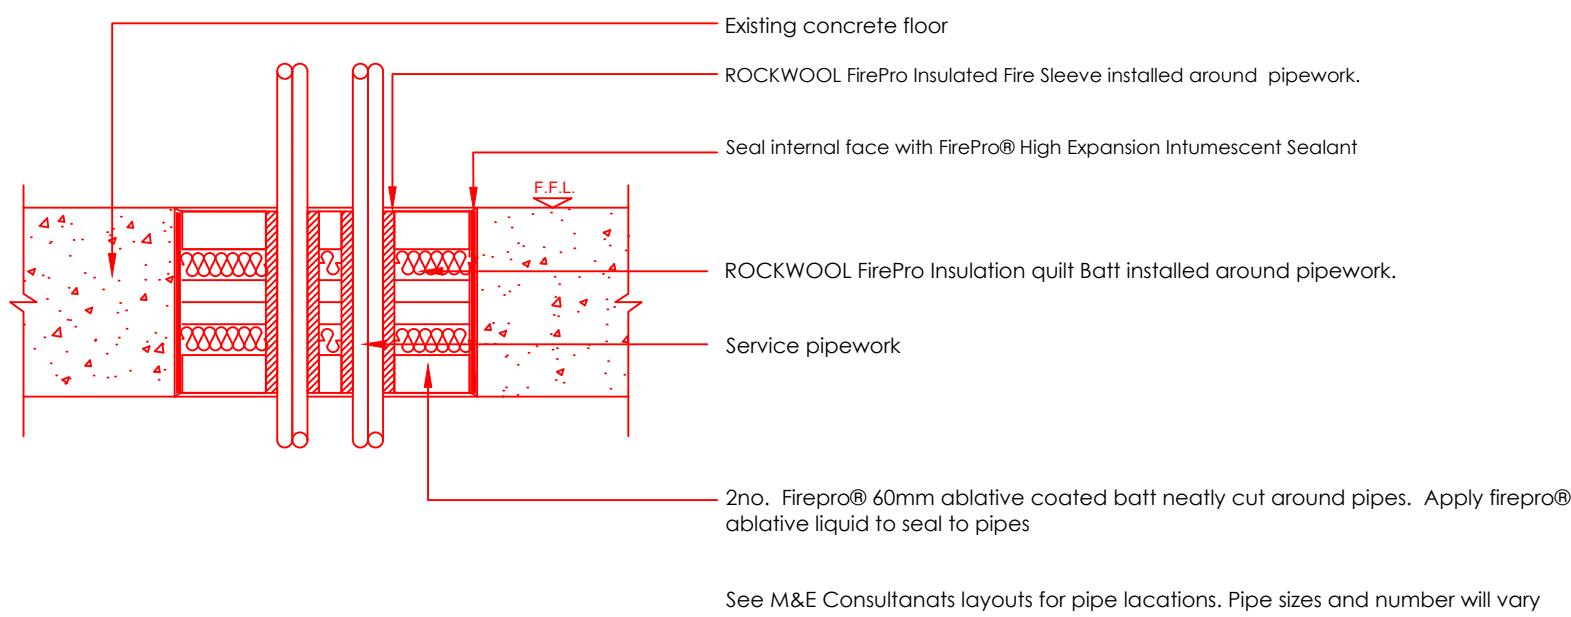


Typical Pipe penetration through internal floor Slab scale 1:10

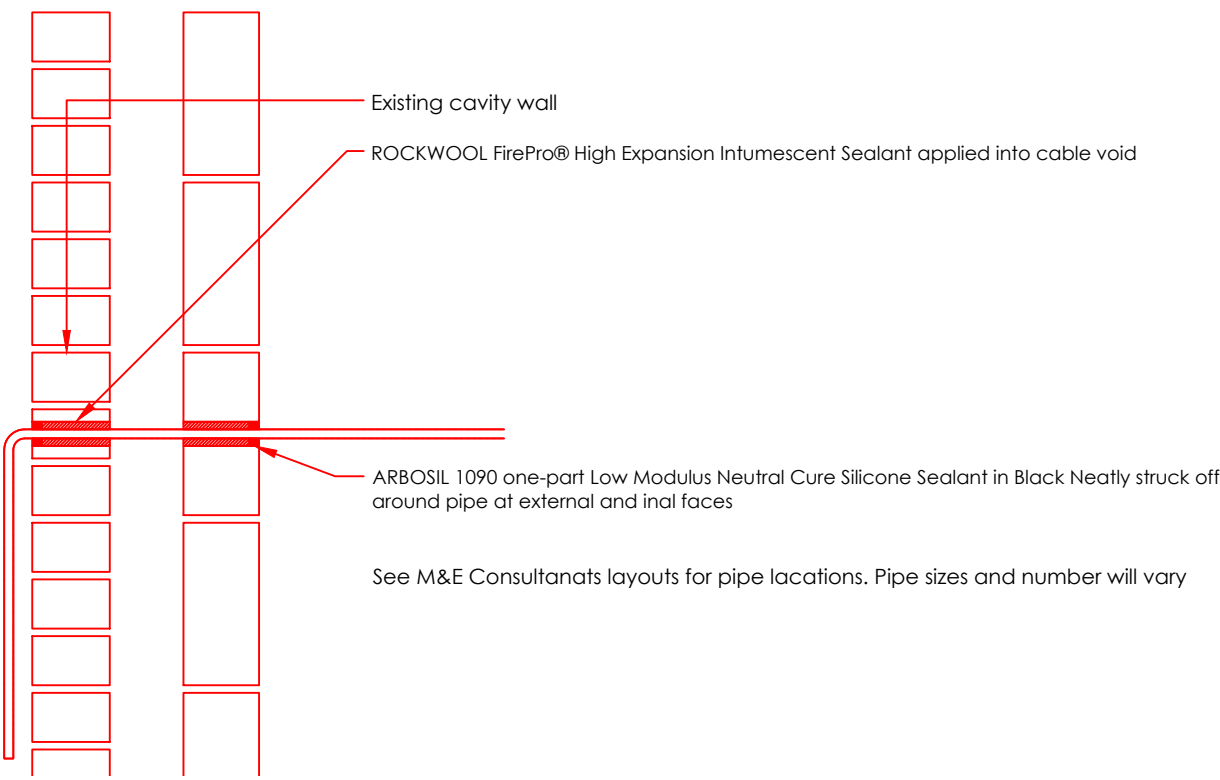

Typical Cable penetration through external wall for PV's etc scale 1:10

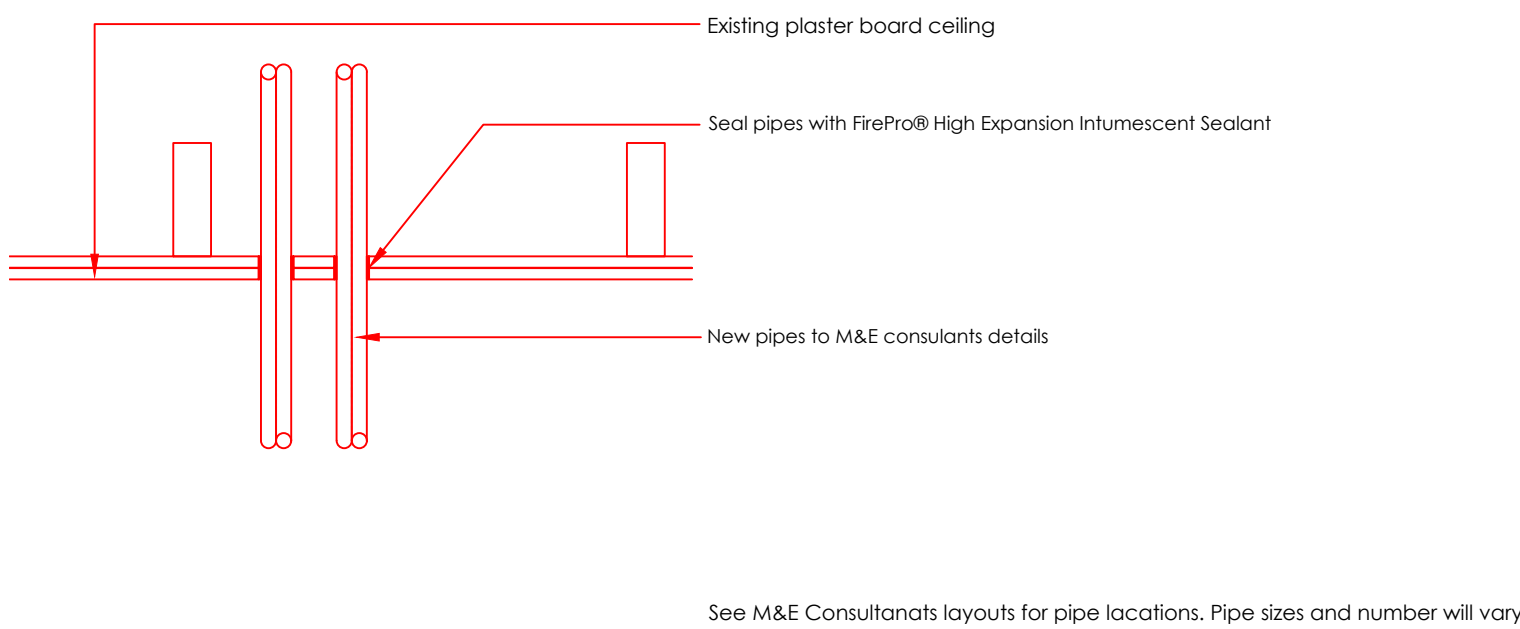

Typical Pipe penetration through internal ceiling scale 1:10

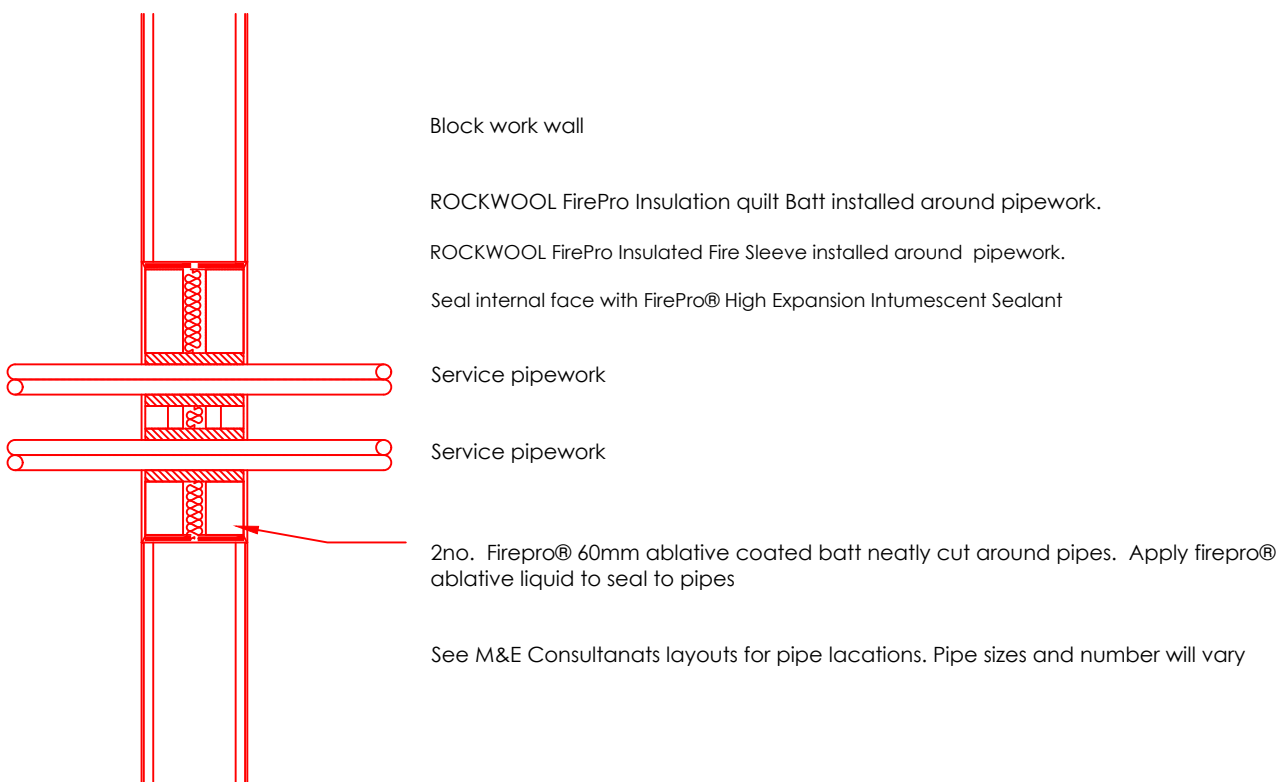

Typical Pipe penetration through internal partition wall scale 1:10



Notes:
All Fire Penetrations are to achieve 60 Minutes of compartmentation and an acoustic performance of up to 45dB as per the manufacturers specifications.

Copyright: All rights reserved. This drawing must not be reproduced without permission from Drees & Sommer UK Ltd. Do not scale off this drawing. All dimensions are to be checked on site by contractor / sub contractor. Any discrepancies to be reported to Drees & Sommer UK Ltd.

DREES & SOMMER

1.06 South Harrington Building
182 Sefton Street
Liverpool
L3 4BQ
Tel: 0151 430 2340

Office Locations
Ashford, Birmingham, Leeds, Liverpool, London, Manchester & Oxford.
www.dreeso.uk

PLANNING					
-					
Rev	Date	Revision notes	By	Check	
Client		Drawing Title			
Equans		Services Penetration Details			
Project Title		Drawn	Date		
MCC PSDS Phase 3		AH	12/24		
Withington library		Checked	Date		
Decarbonisation Scheme		GM	12/24		
DWG No.		Scale	1:10	Revision	A
24615.110					