



Ground Floor

Alterations made in Red

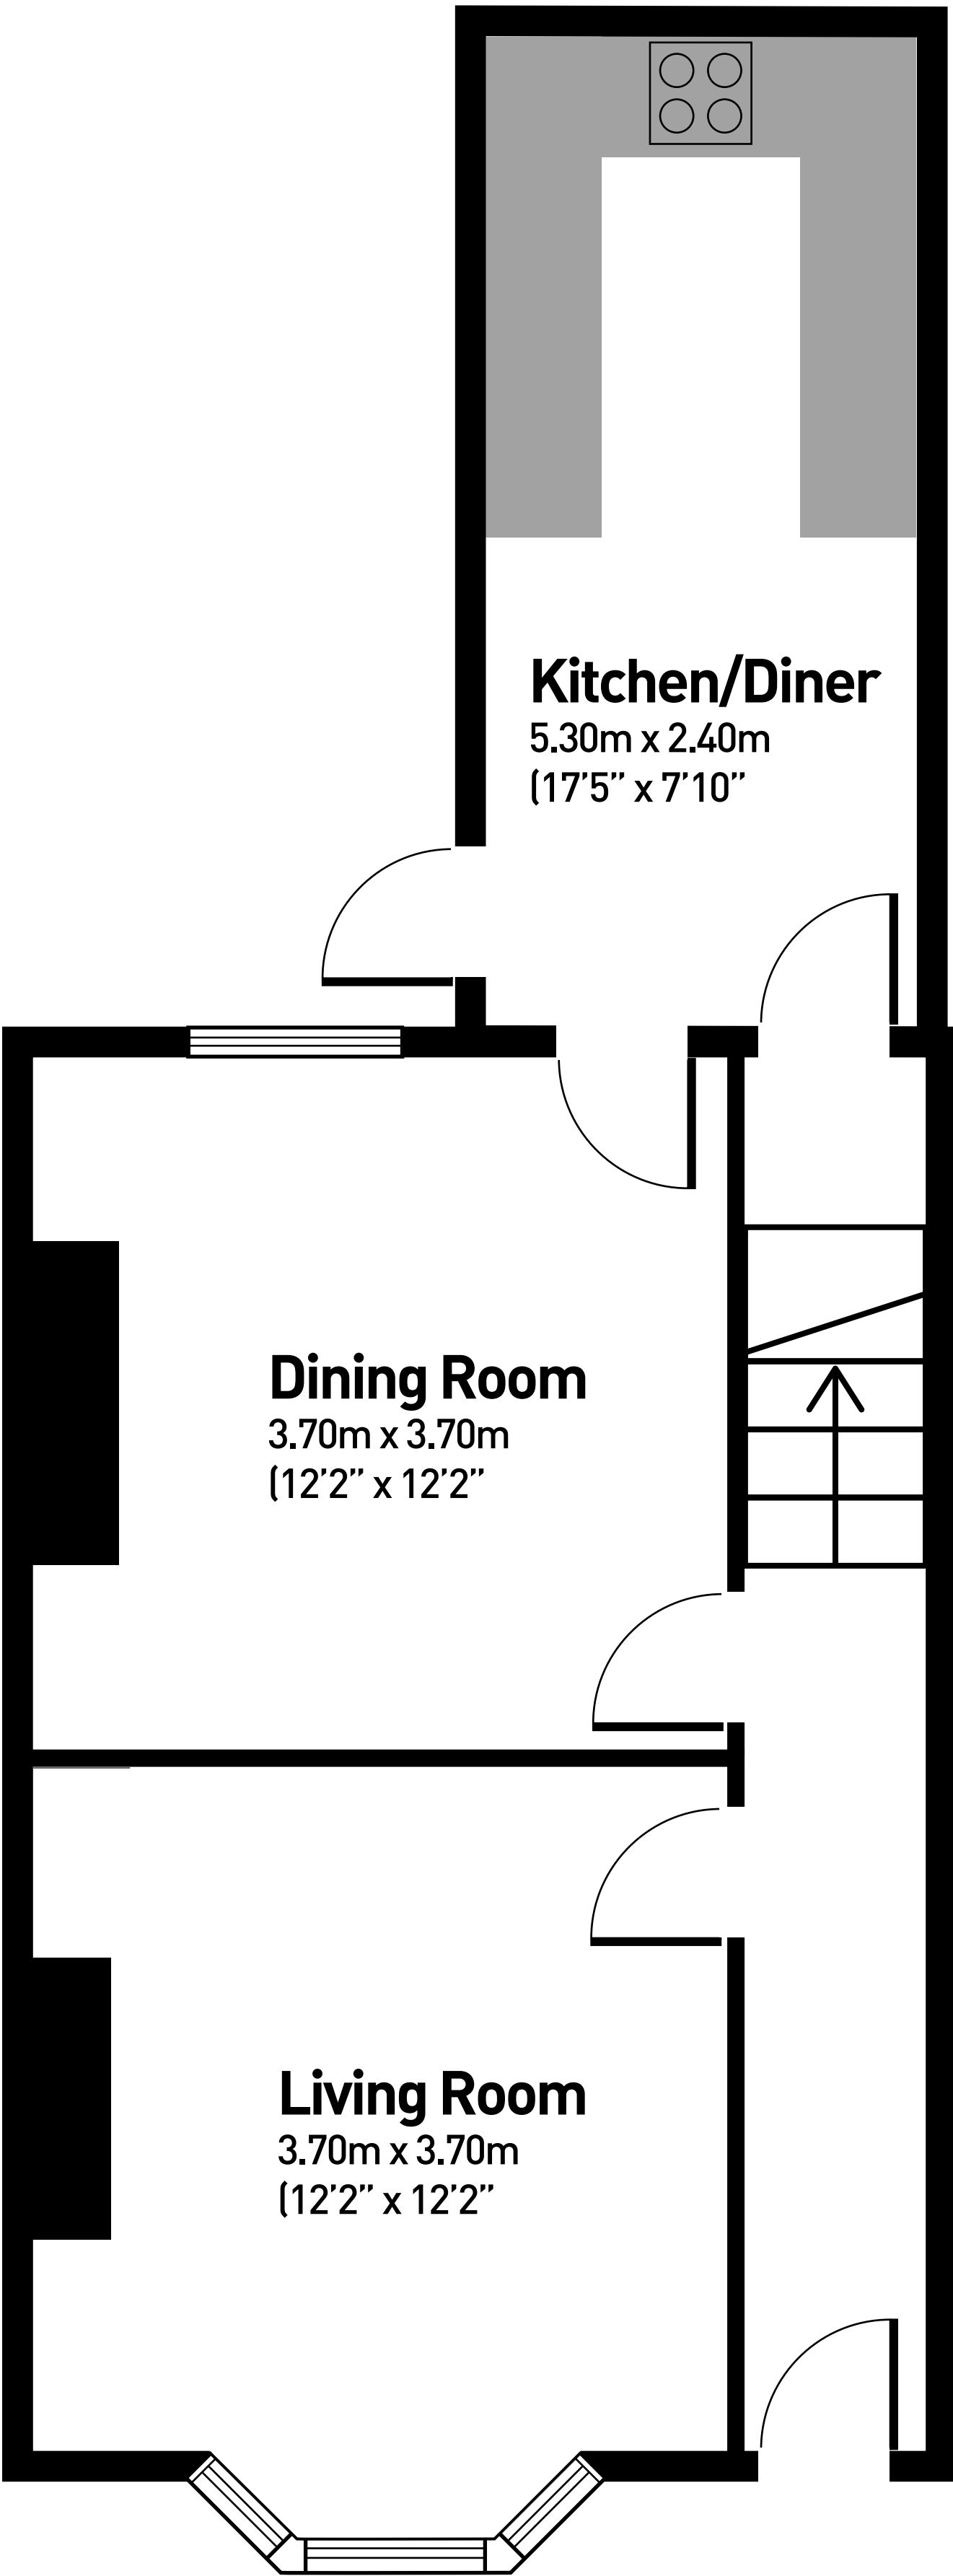


Current plan

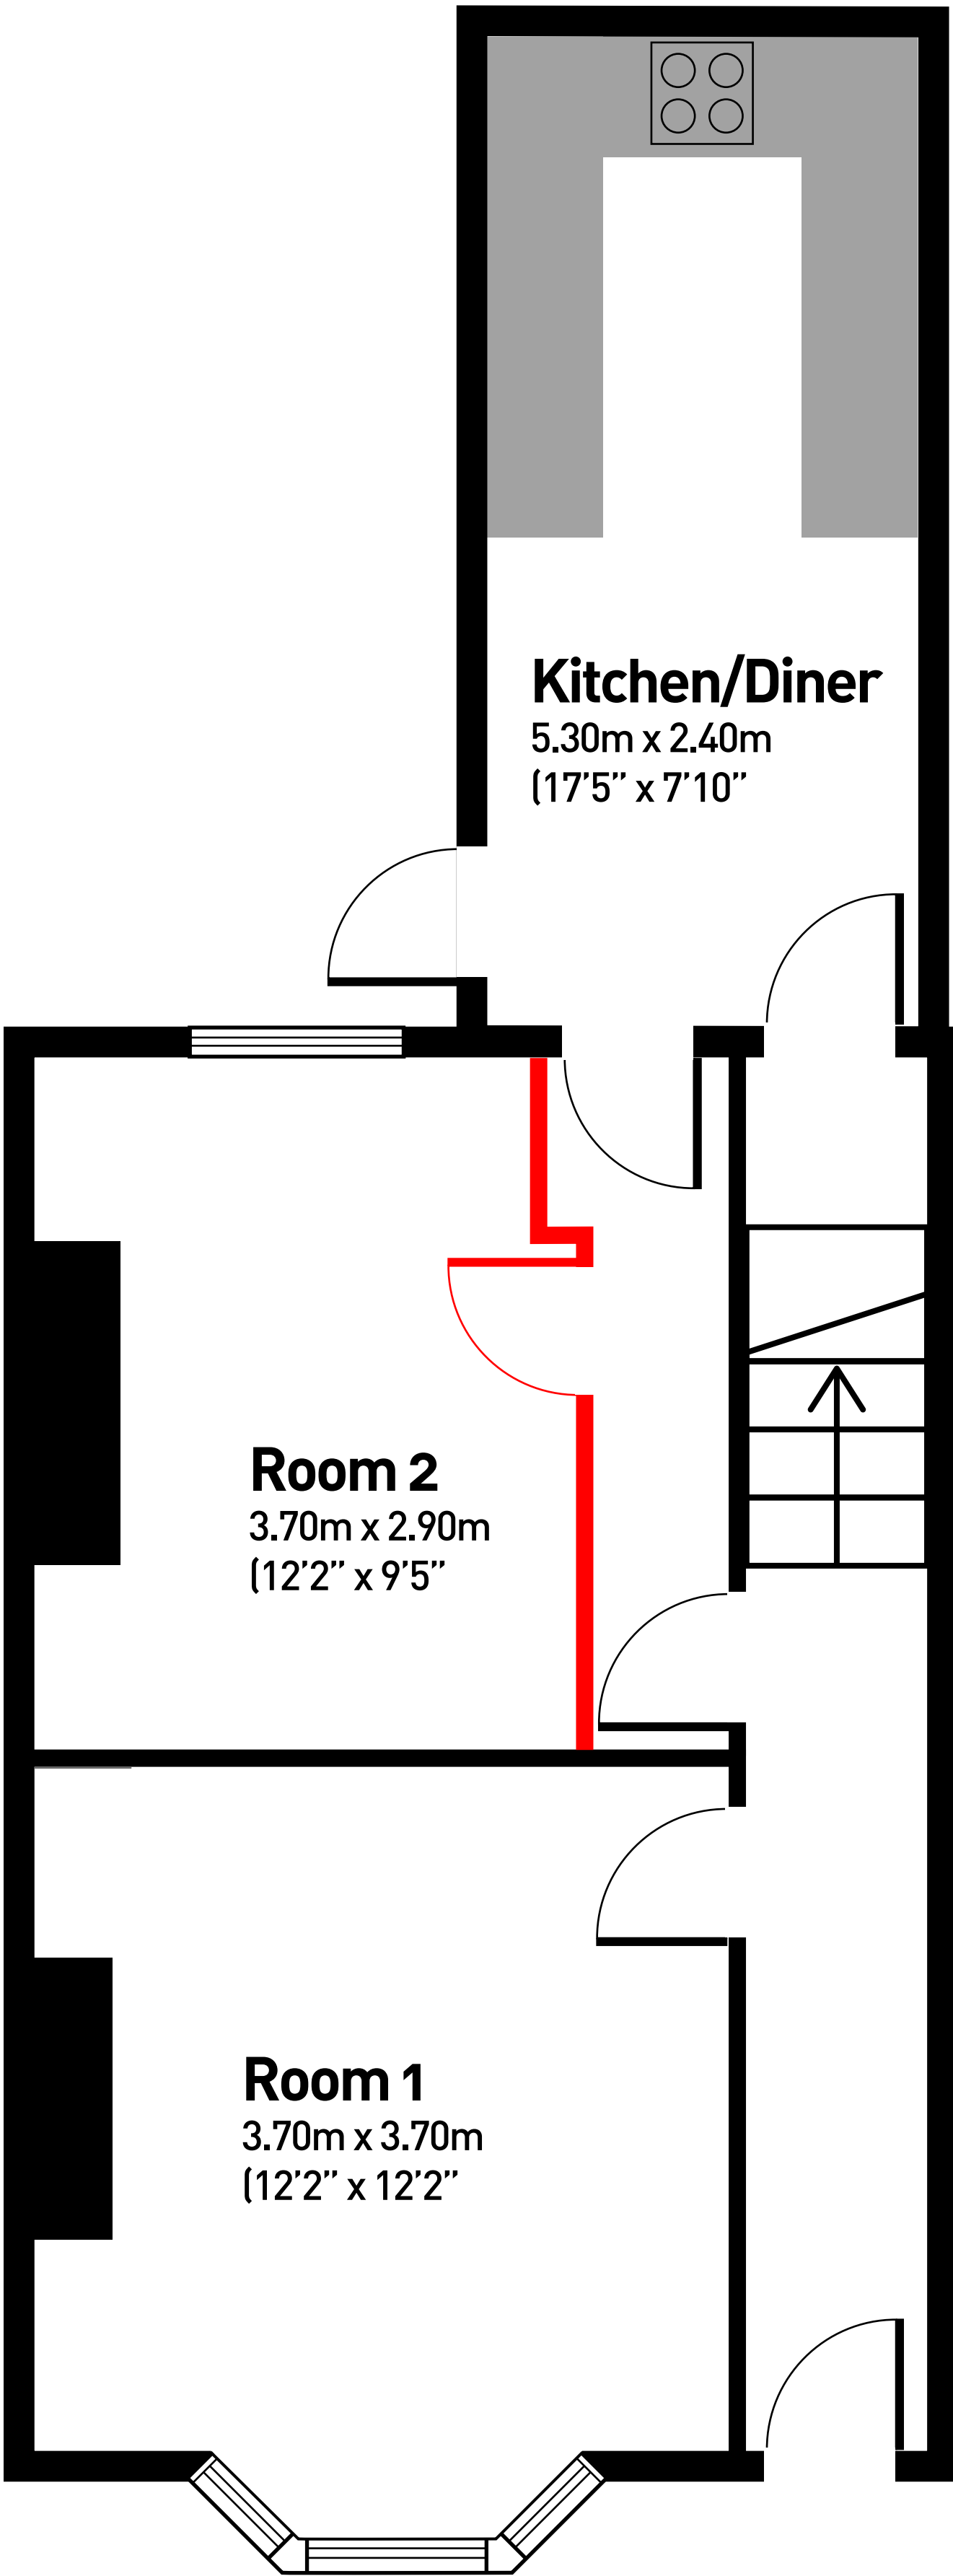


Proposed plan

First Floor

Alterations made in Red

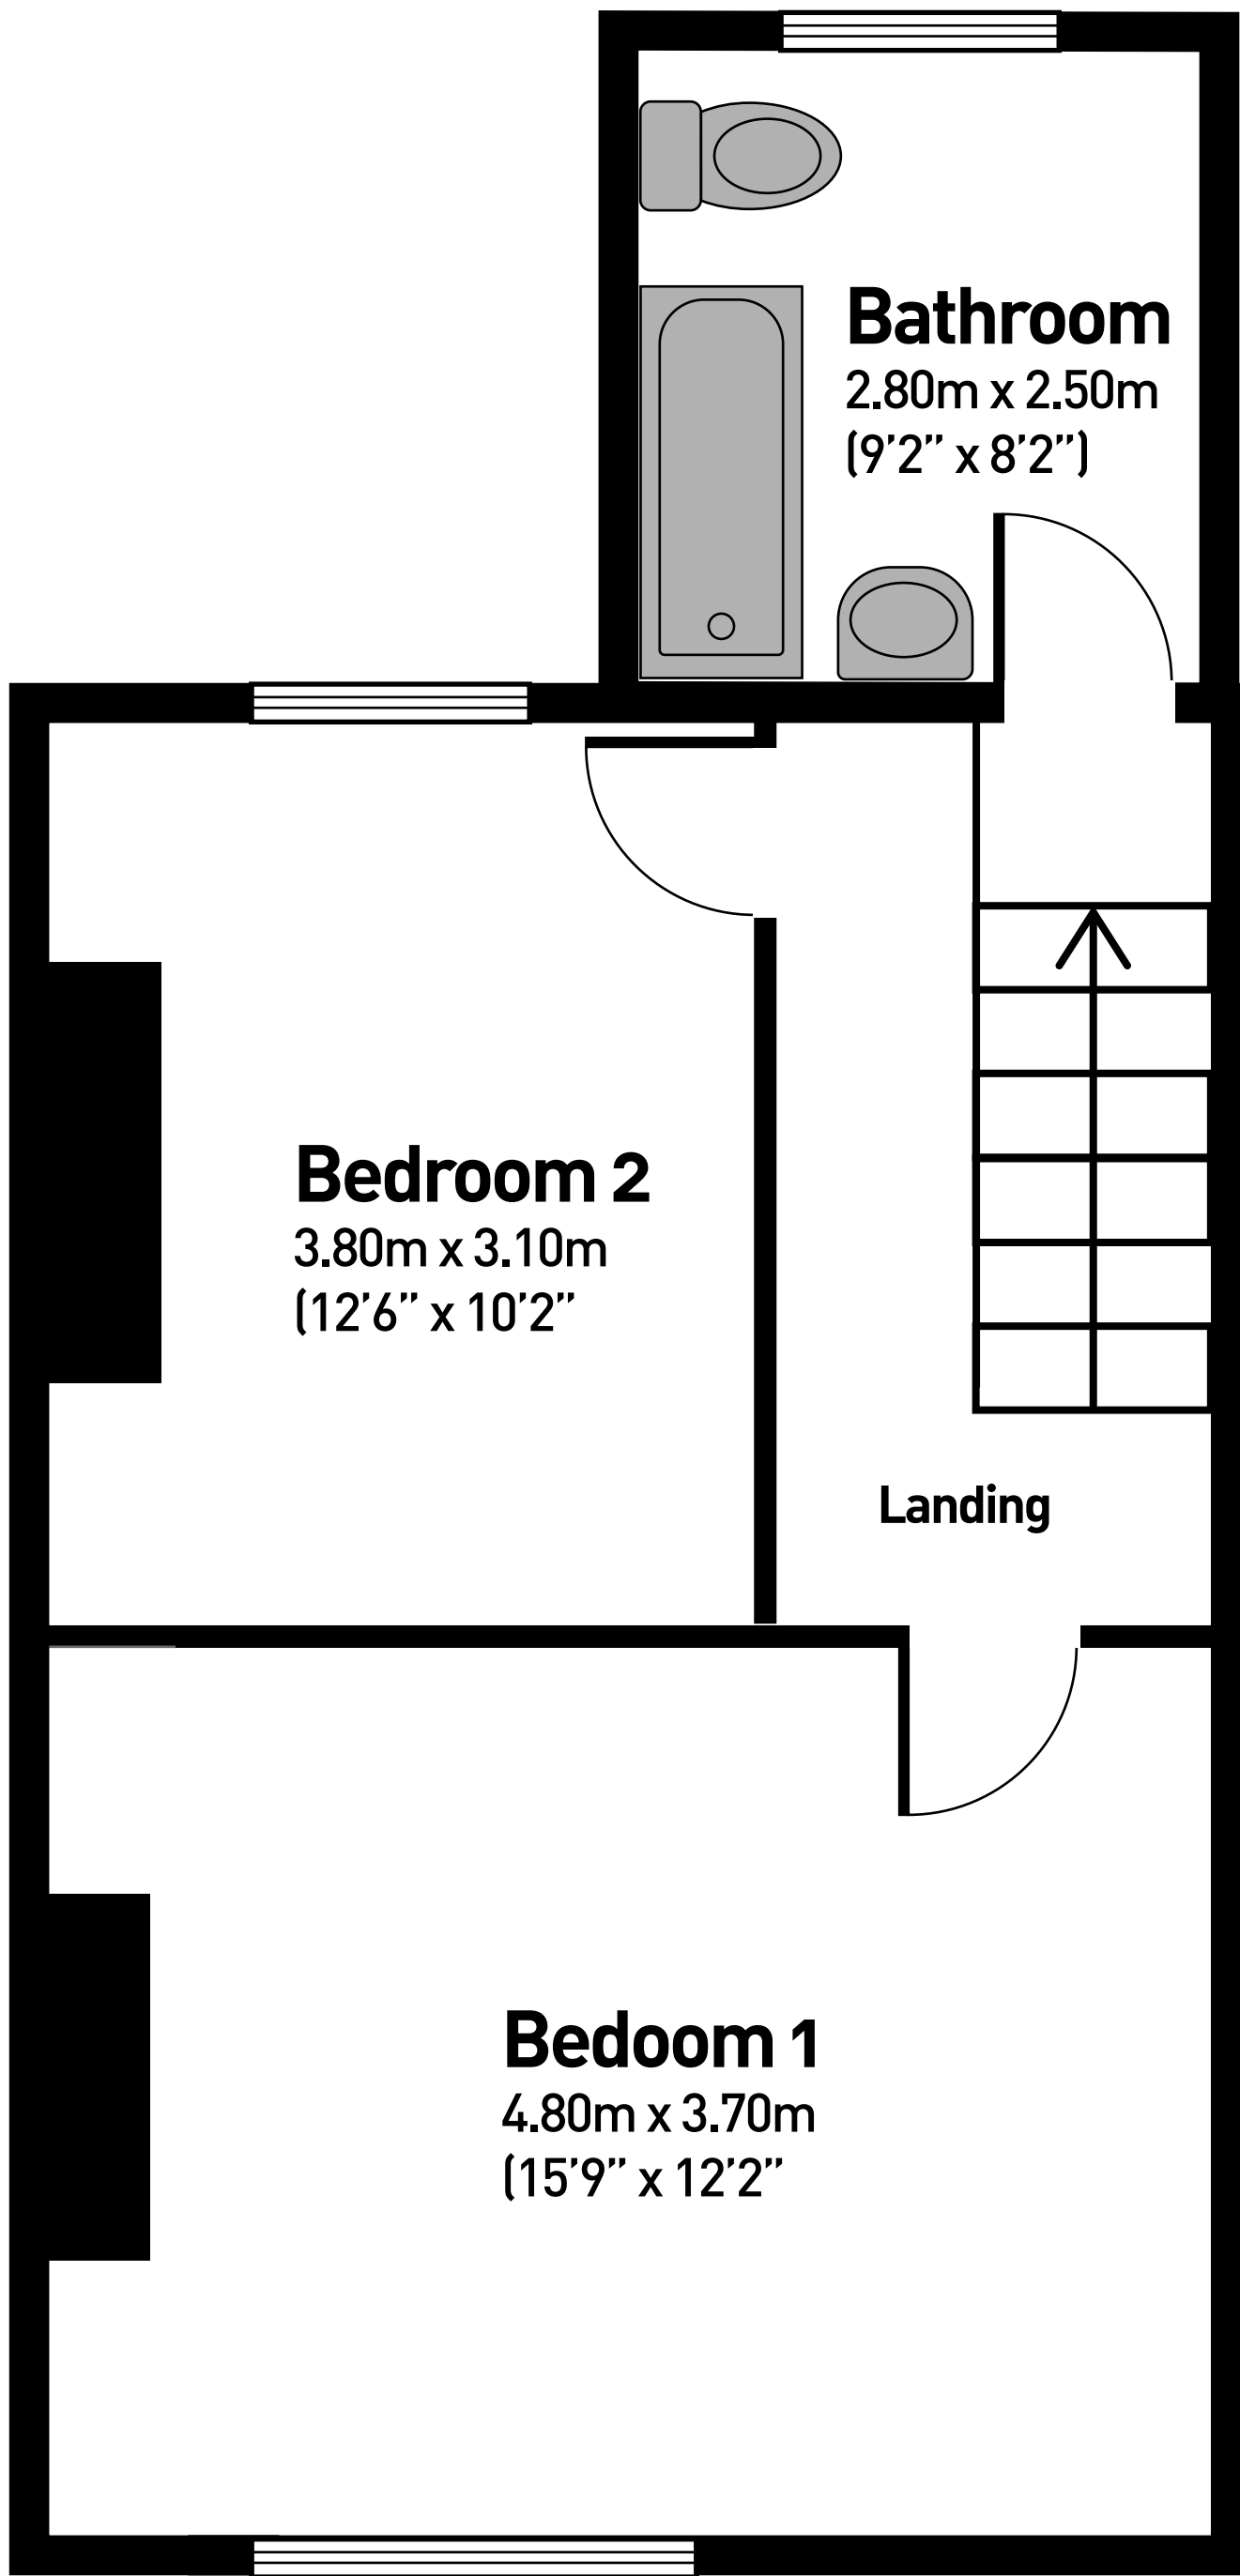

Current plan

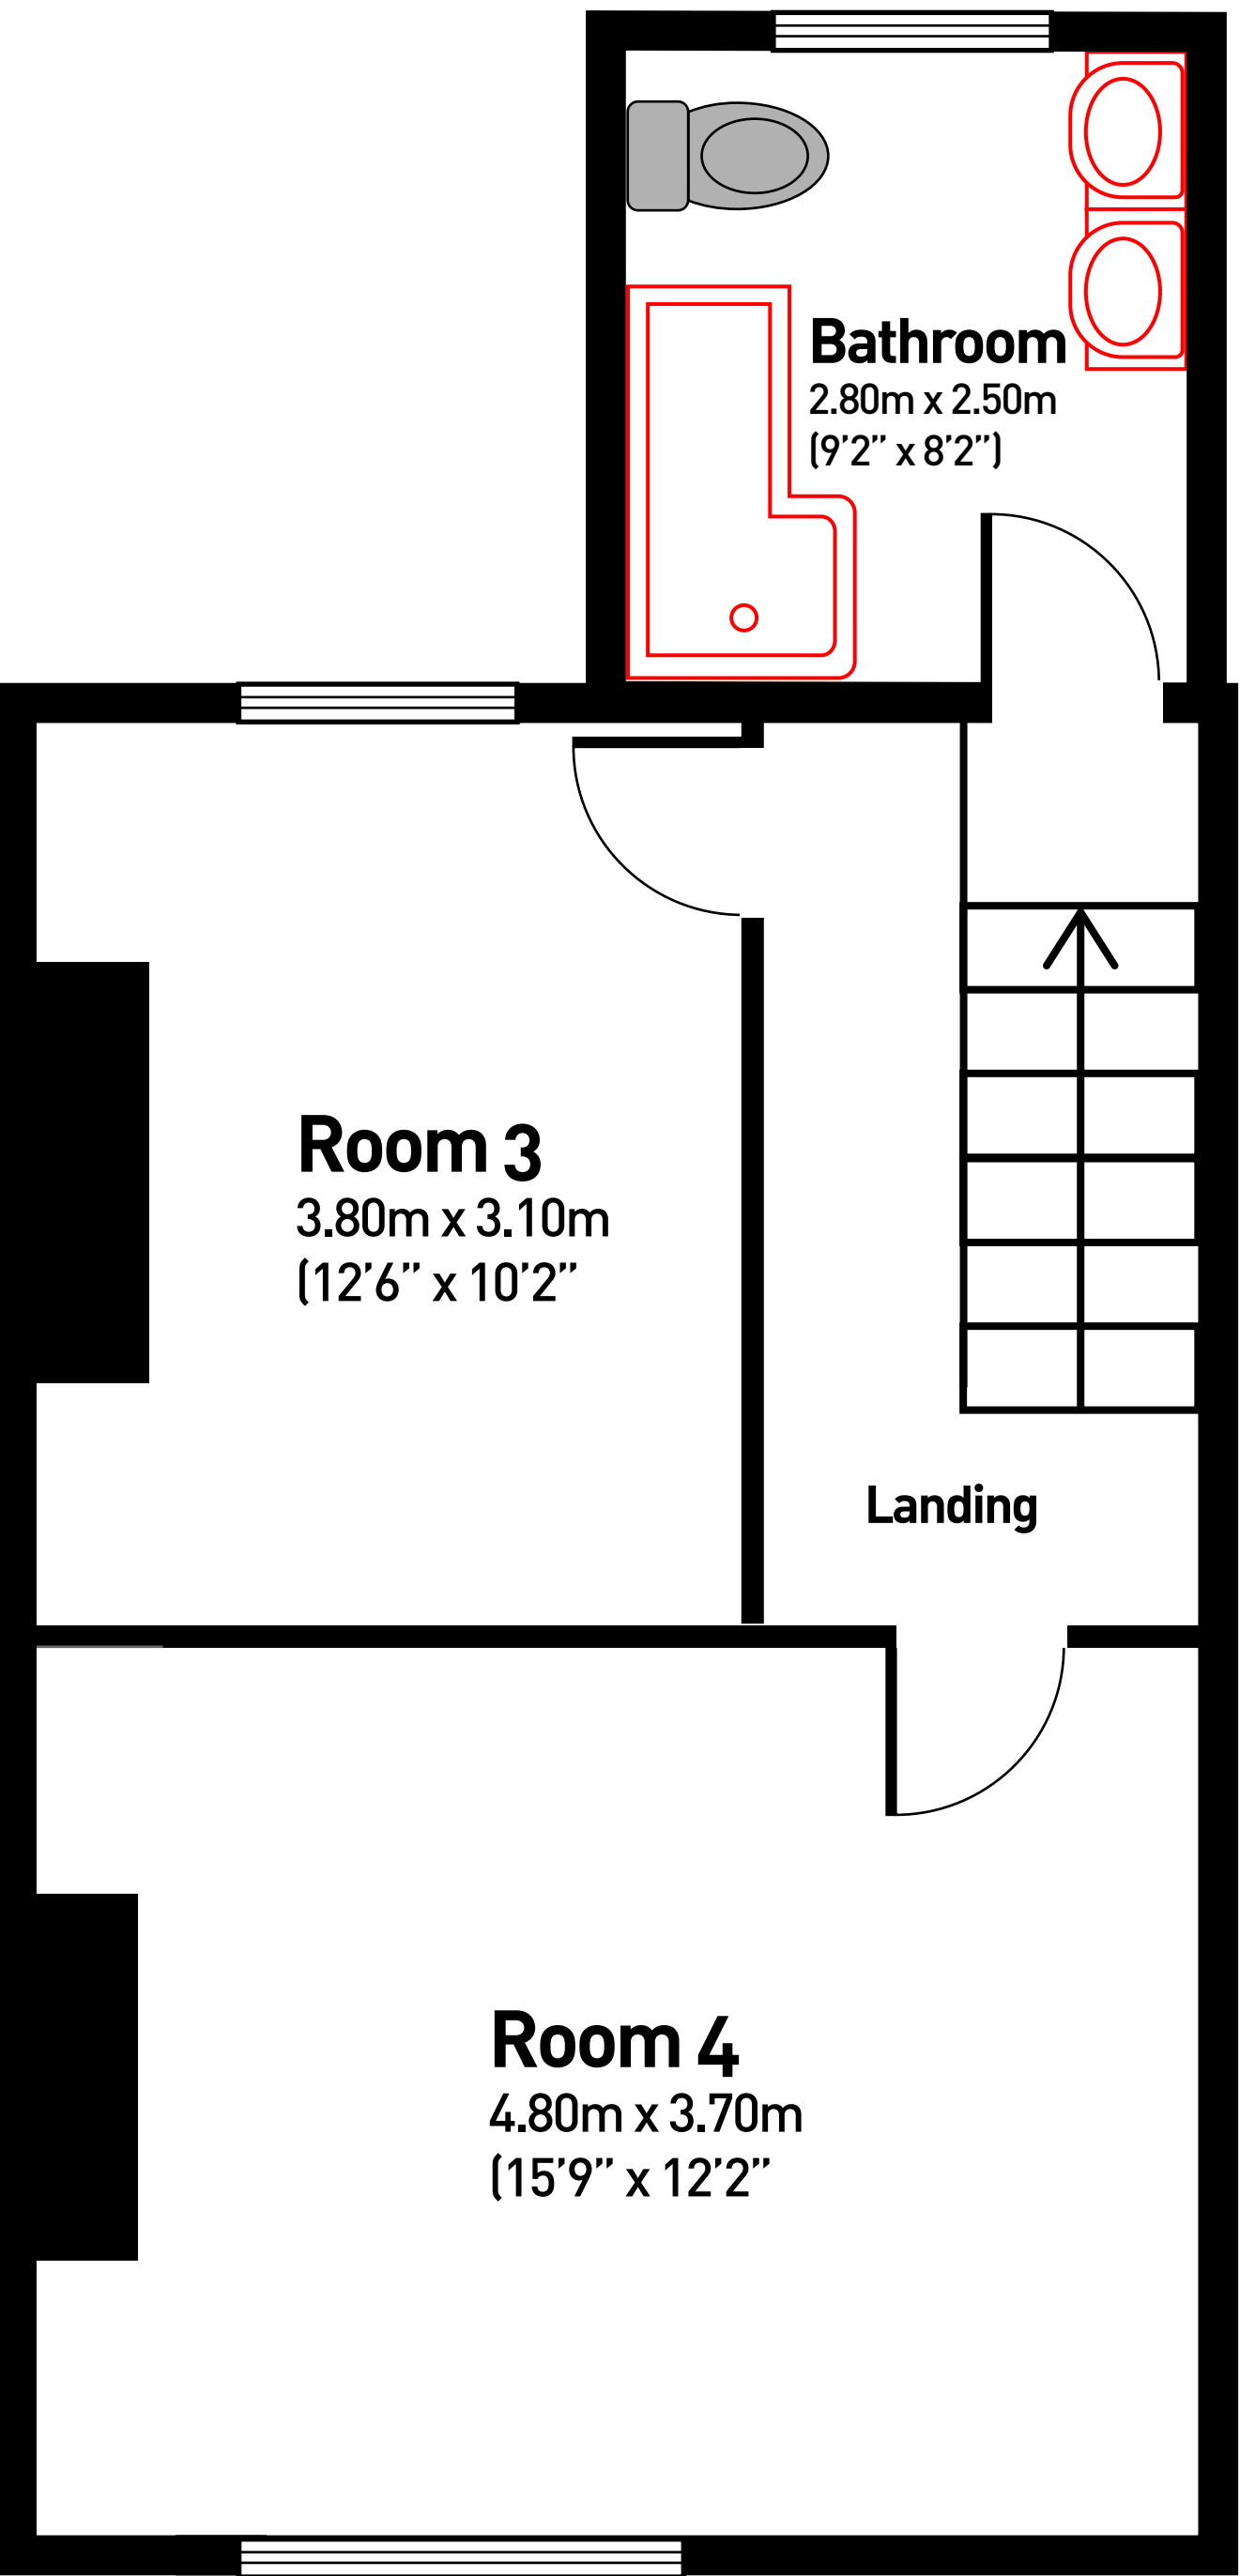

Proposed plan