


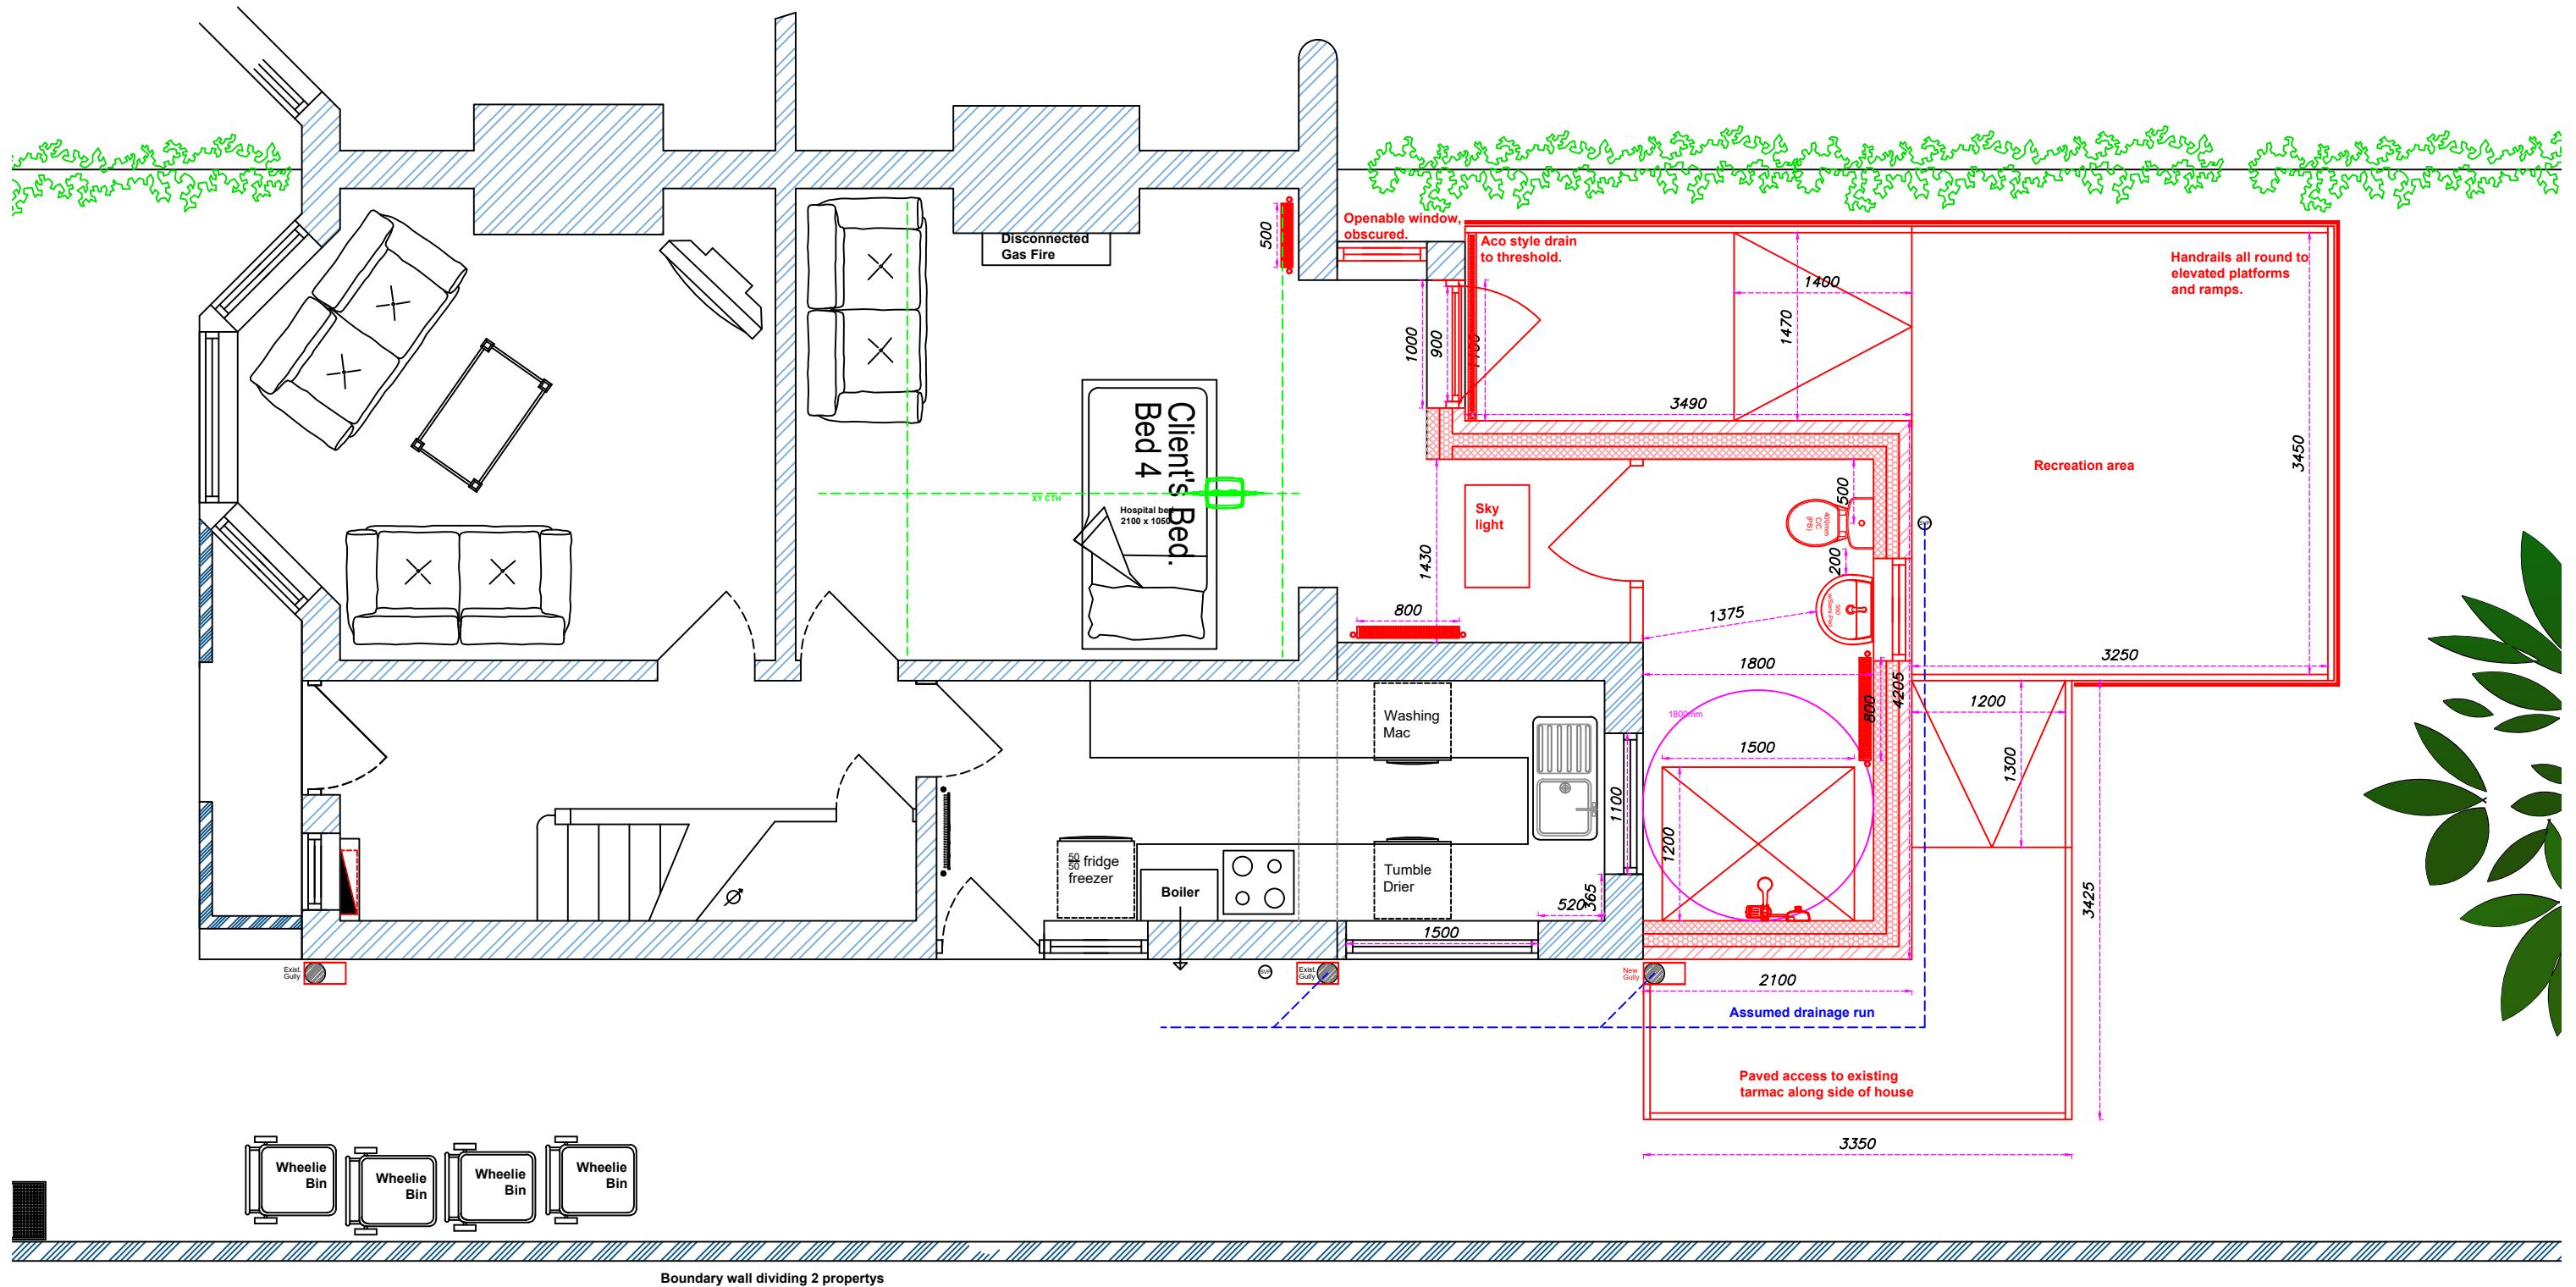

I agree to M.L.C.O.'s proposed plans

Signed

Date



Neil Brickles - Technical Officer.
Manchester City Council
Manchester Local Care Organisation.
Philips Park Road. Beswick.
Manchester.
M4 6AZ
neil.brickles@manchester.gov.uk
Tel No : 0161 277 1704 - 07903 244482

Date:	Revisions / Options			Feasibility - WF extention, Door widenings, CTH.
23/01/2023	No.	Date.	Sig.	
	Rev 1	11/07/2024	NB	Lena Martin 236 Brantingham Road Chorlton Manchester M21 0QZ
Scale / Paper:	Rev 2	25/07/2024	NB	
	Rev 3	25/09/2024	NB	
1 : 50 @ A3	Rev 4	20/12/2024	NB	
	Rev 5	23/12/2024	NB	