



ALL ABOUT FOOD | MANCHESTER

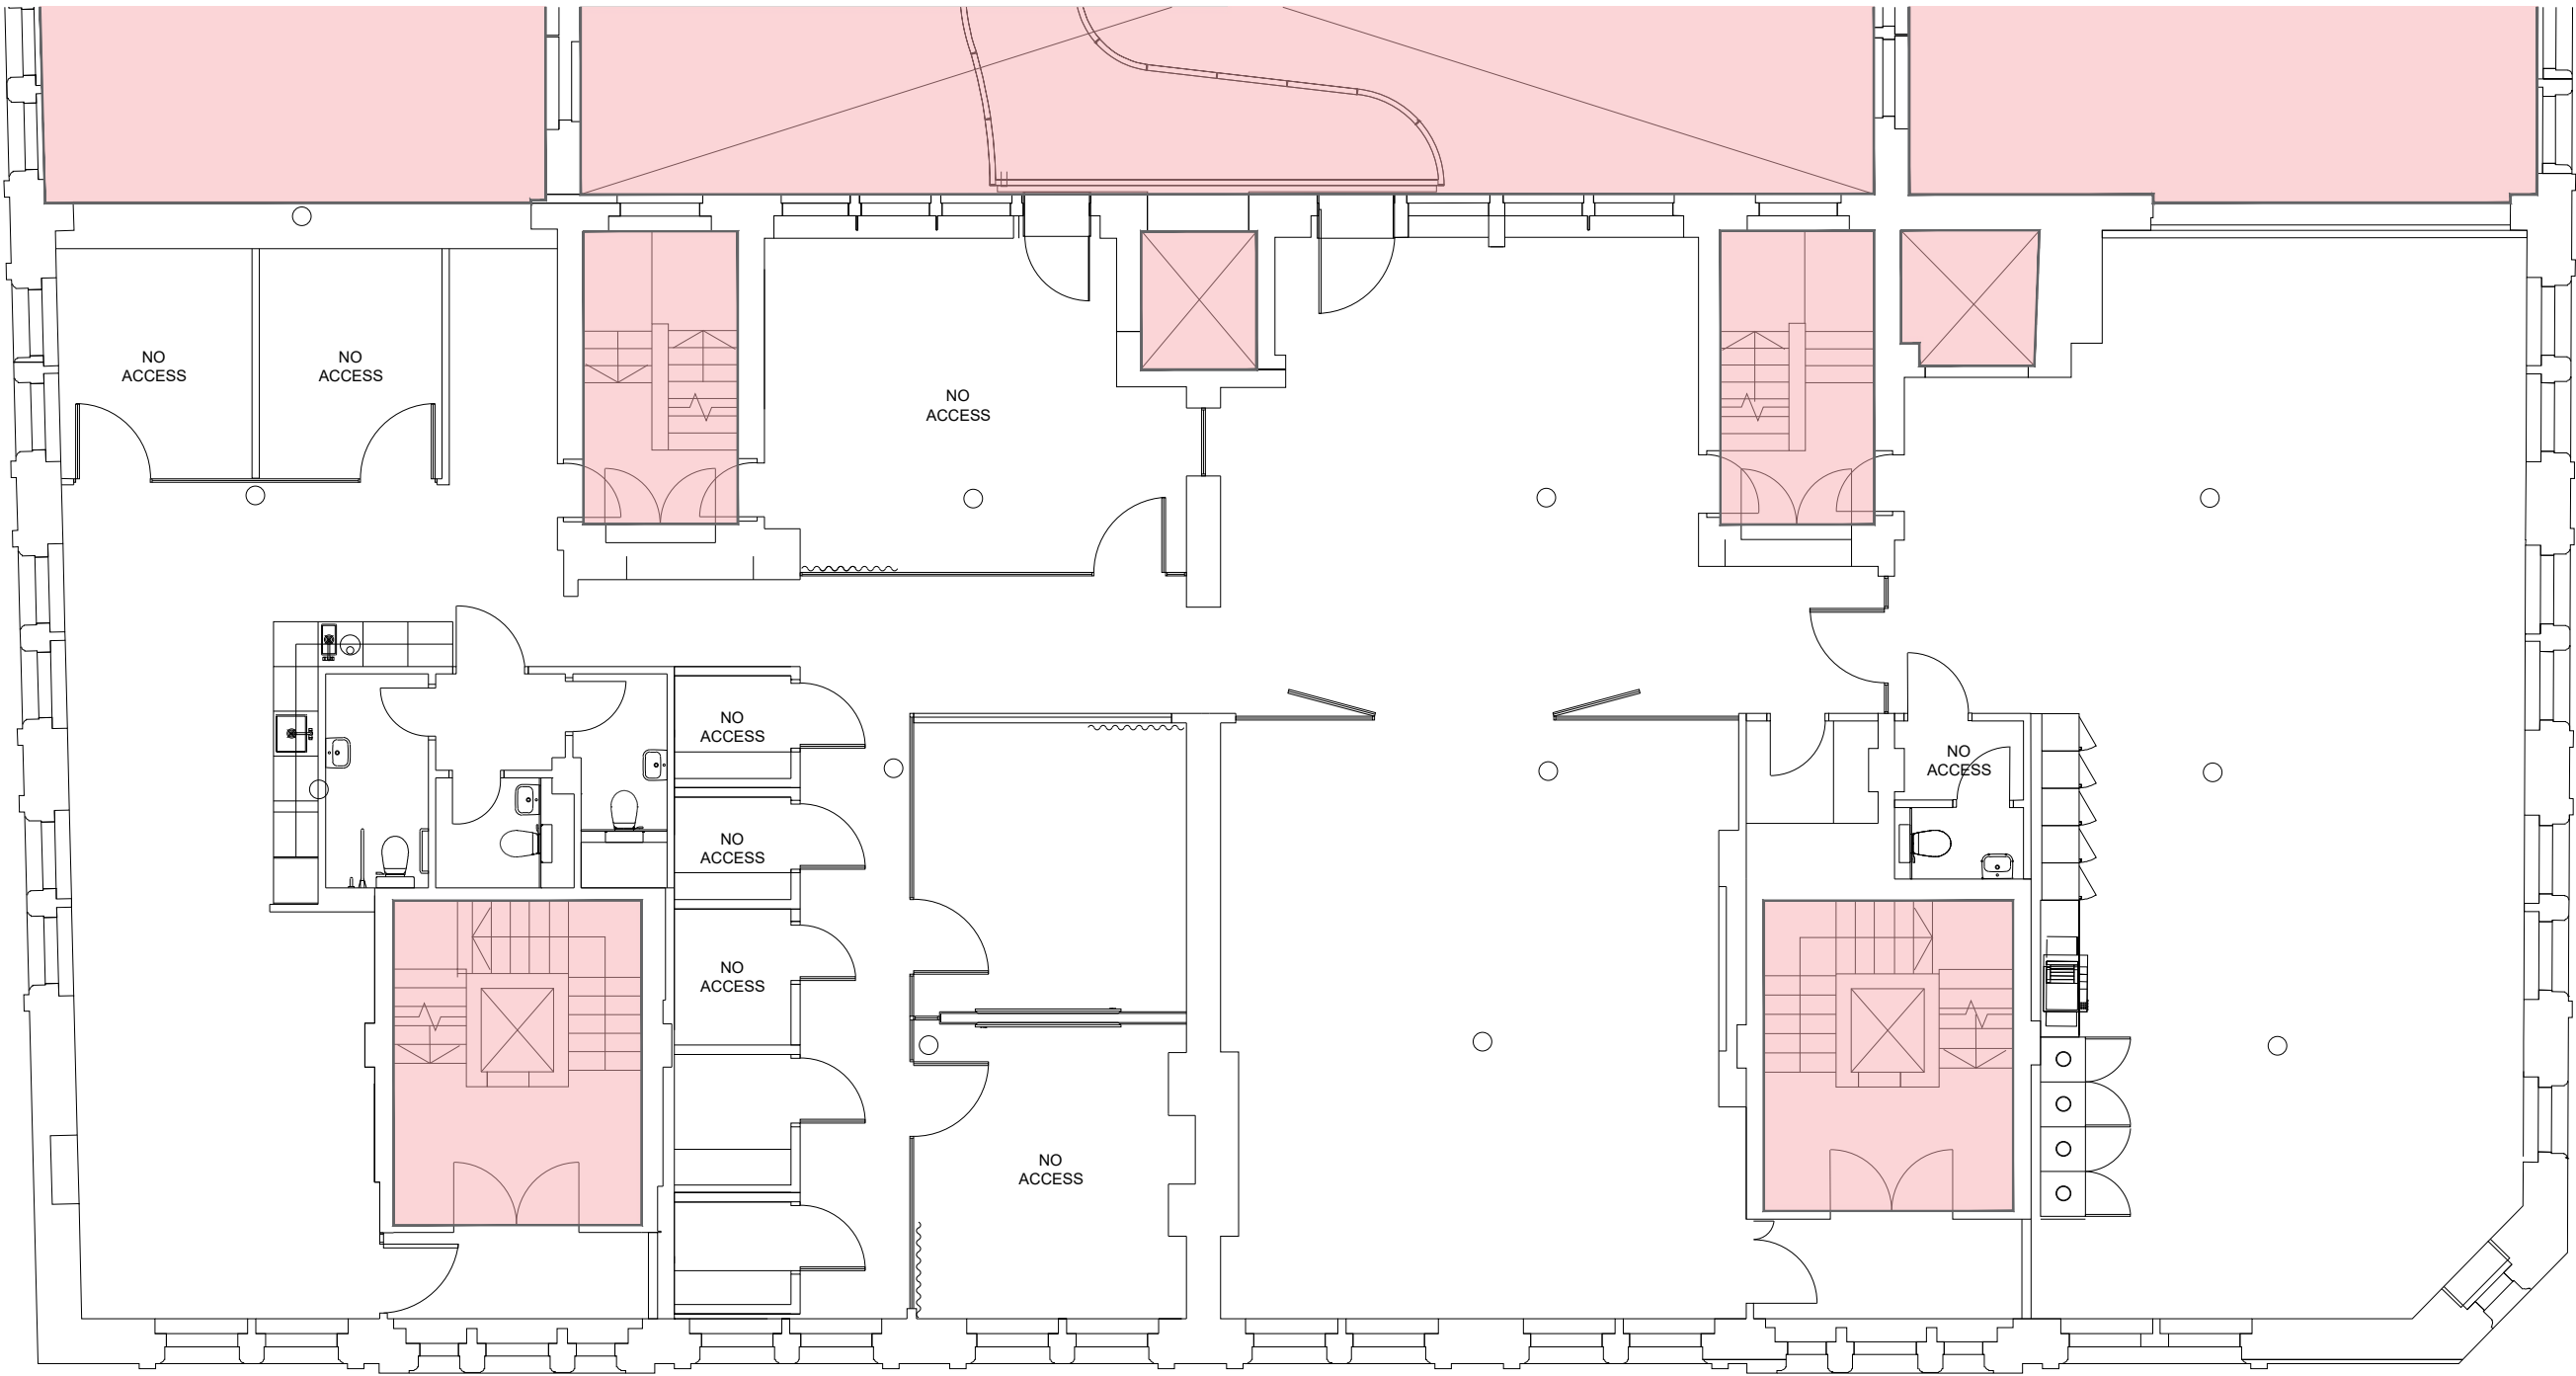

EXISTING FIRST FLOOR
377 sqm | 4057 sqft

LEGEND


AREA NOT IN SCOPE

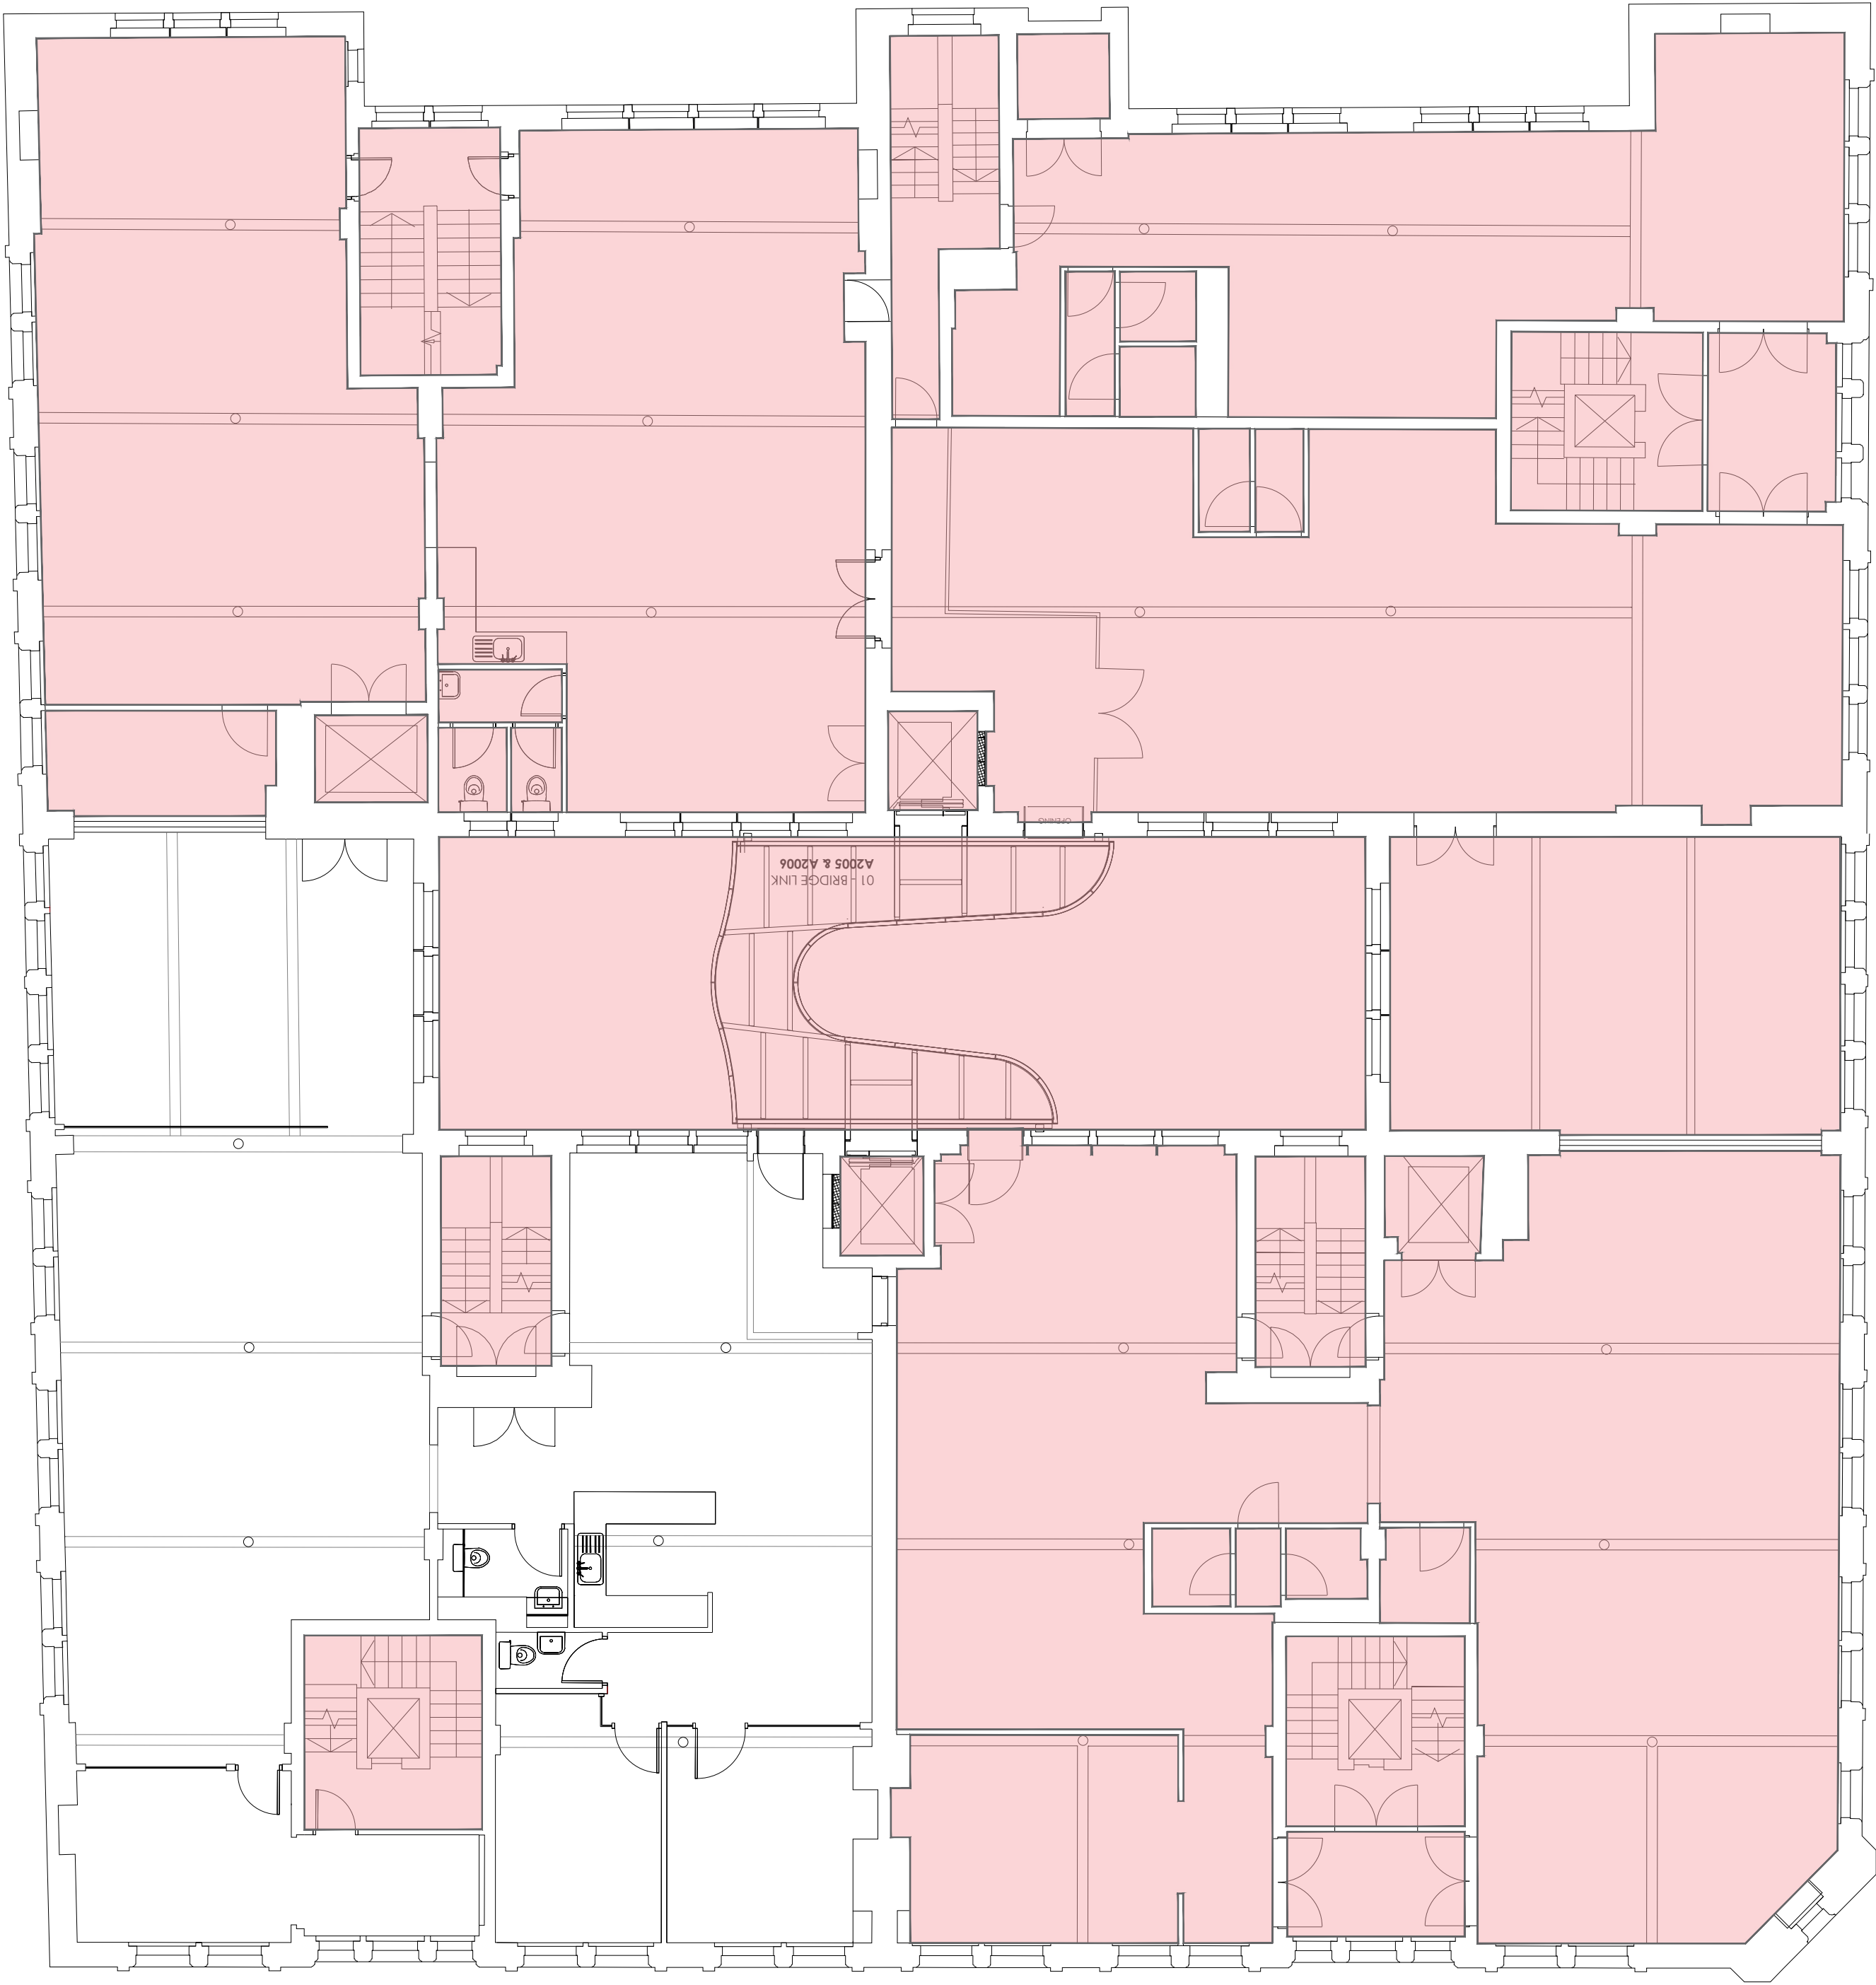

EXISTING FOURTH FLOOR
231 sqm | 2486 sqft

DEMISE AREA'S

1ST 377 sqm | 4057 sqft
4TH 231 sqm | 2486 sqft

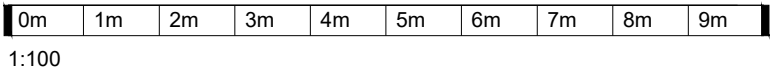

EXSITING FIRST & FOURTH FLOOR - GA

CHECKED		Date:	By:
NOTED			
THIS DRAWING IS THE COPYRIGHT OF CLAREMONT GROUP INTERIORS LTD. AND MAY NOT BE REPRODUCED IN ANY FORM WITHOUT PRIOR WRITTEN CONSENT.			
DO NOT SCALE FROM THIS DRAWING. ALL DIMENSIONS ARE TO BE CHECKED ON SITE. ALL DIMENSIONS ARE SHOWN IN MILLIMETERS (SCALING BY LOCAL AUTHORITIES IS PERMITTED).			
			
CLIENT: ALL ABOUT FOOD			
PROJECT TITLE & SITE ADDRESS: Fourways House, 57 Hilton Street, Manchester, M1 2EJ			
DRAWING TITLE: EXISTING FIRST & FOURTH FLOOR GENERAL ARRANGEMENT			
DRAWING NO: E013981 1&4F 001		REVISION: -	
LEAD DESIGNER: FB		DRAWN BY: SW	
DATE: 08.01.25		SCALE: 1:100	
		PAPER SIZE: A1	
DRAWING STATUS: PLANNING			