


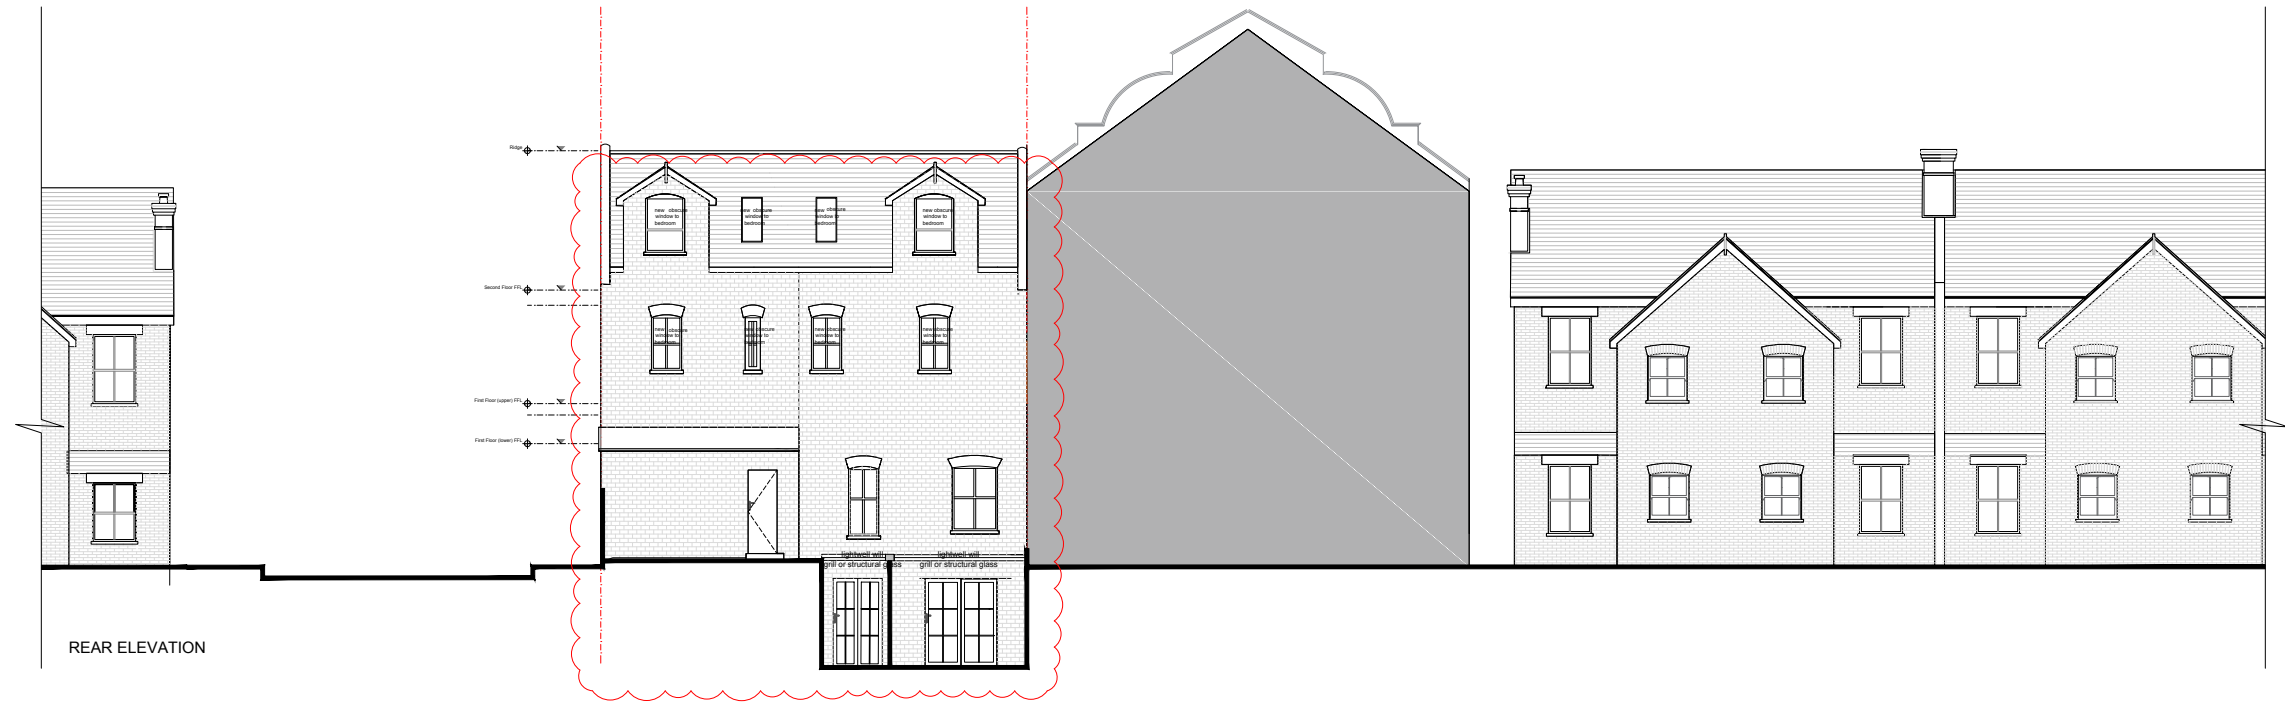

Project North

Notes:

1. All interior dimensions including ceiling heights are taken to and from finished surfaces unless stated otherwise.
2. All levels and dimensions must be checked on site.
3. For any discrepancies with the information depicted in this drawing please contact TR Architectural Services.
4. Responsibility cannot be accepted for alterations made to this drawing without prior permission from TR Architectural Services.
5. These are planning drawings and room layout guidelines, they should not be used as a set of construction drawings.
 - Please refer to note 2.

Key Plan

1:1250@A3



Revisions

REV	DATE	D.B.	C.B.	NOTES
P1	02.02.2025	EA	EA	INITIAL ISSUE

Client:

RAMBLA PROPERTIES

Project:

1390 Ashton Old Road

Status:

P1-Planning

Revision:

P1

Title:

Proposed Elevations

Drawn by:

EA

Approved by:

EA

Date:

31.10.2024

Job no:

20241001

Scale:

1:200@A3

Drawing NO:

2210

DESIGNING
FOUNDATIONS
architecture

