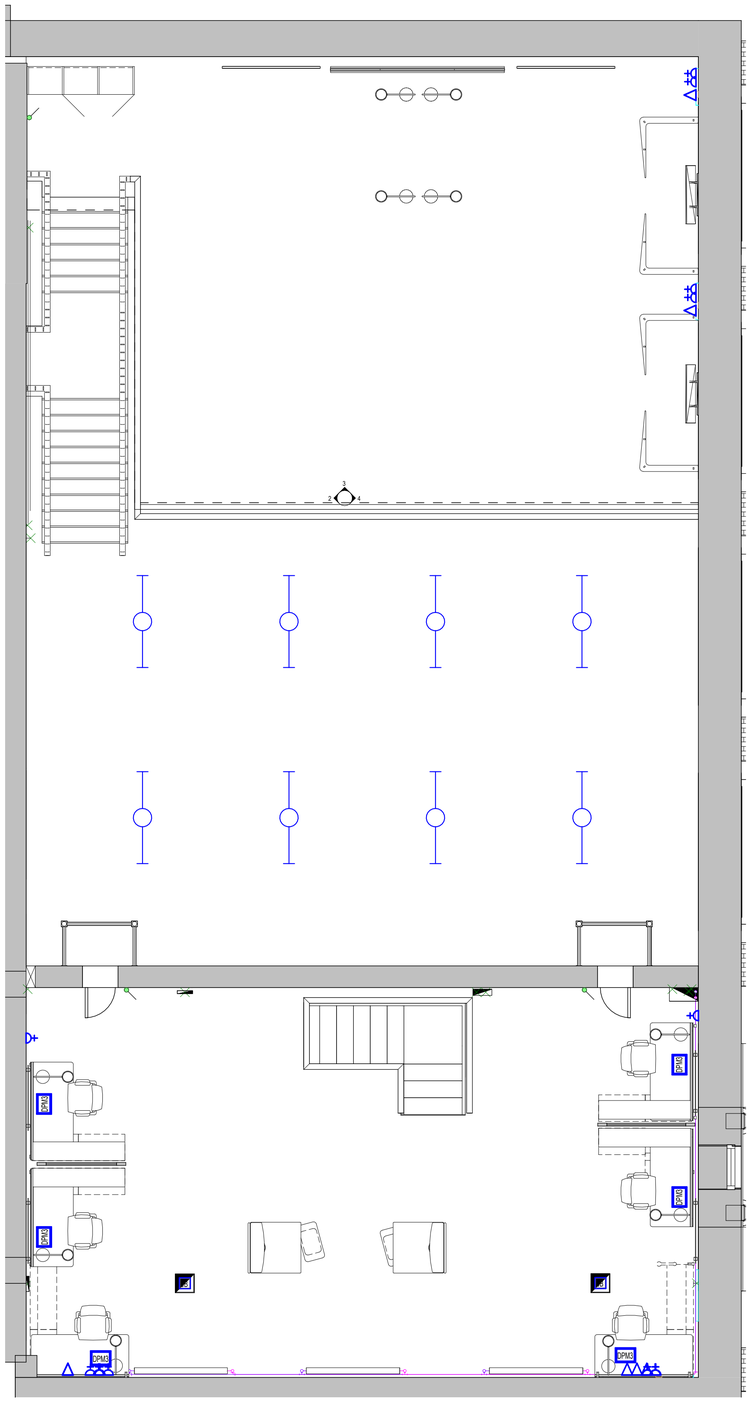

C-Sheets Mezz Plan

Notes:
- This drawing is copyright.
- Do not scale dimensions from this drawing.
- This drawing is to be read in conjunction with all other relevant drawings.
- All discrepancies on this drawing are to be reported to the architect.
- Do not modify any element of this drawing.
- Use drawing only for purpose(s) issued.
- This drawing may contain colour.

North Point

Scale Bar

Key Plan

The following external model files are included within this drawing:

Rev	Date	Revision Notes	Drawn	Review
P1	2024/07/12	Co-ordination with MEP	AB	RM

MANCHESTER 1824
The University of Manchester

ARCADIS

Project
Rutherford Building

Drawing Title
2.051 - Mezzanine

Job Number	Date	Security Classification	Drawn By
141532			AJ
Scale@A1	Purpose		Reviewed By
1 : 50	CO-ORDINATION - STAGE 05		AB
Drawing Number			Revision
4919-RBUM-ARC-XX-ZZ-DR-A-4919			P1