

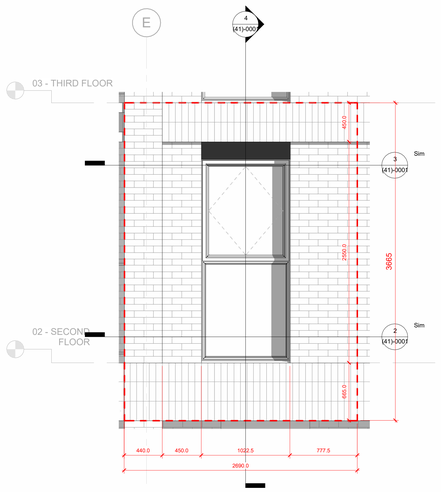



FRONT (South East) - Callout 1
1 : 25

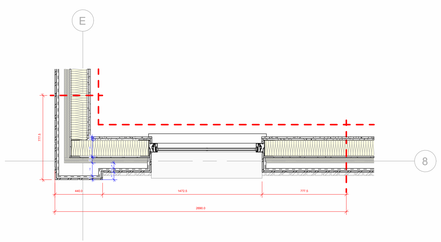


Detail @ GL. E / 8 (+0100)
1 : 20

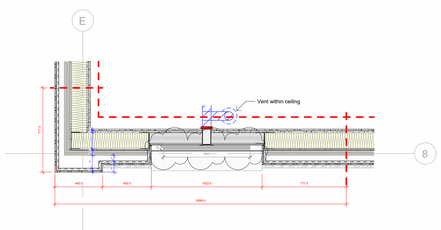

Detail @ GL. E / 8 (+2300)
1 : 20

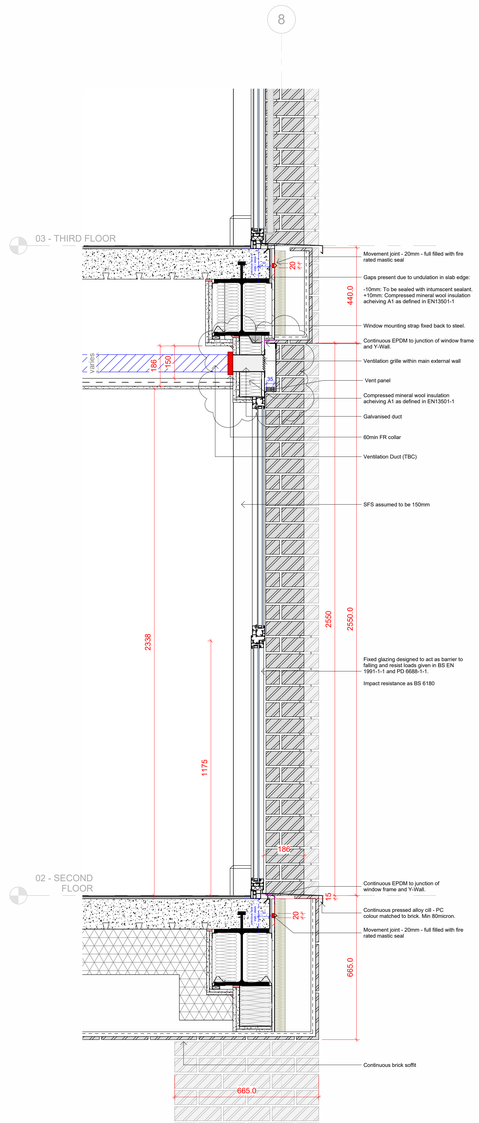

Section @ 2nd Floor GL. E / 8
1 : 10

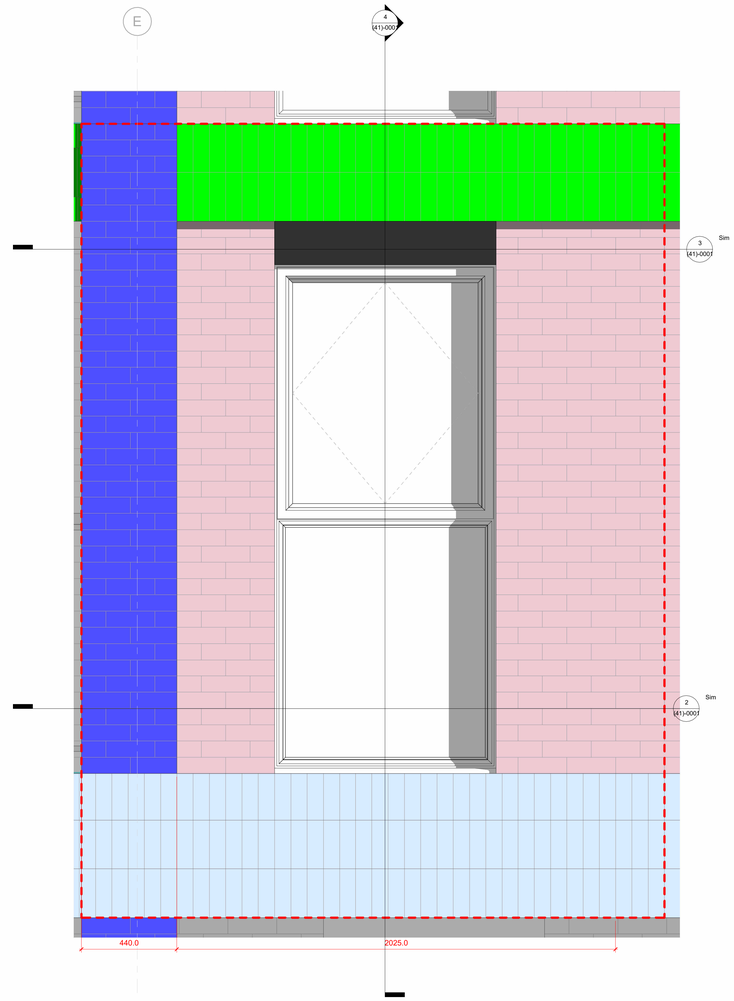

FRONT (South East) - Diagram
1 : 10

All dimensions shall be verified by the Contractor(s) on site prior to work commencing and relevant orders being placed. Do not scale from this drawing and only work to written dimensions. Any discrepancies to be brought to the attention of the Contract Administrator for instructions prior to proceeding.

DRAWING STATUS

STAGE FOUR

SAMPLE PANEL SIZE

DIMENSIONS FROM OUTER FACE OF Y WALL TO OUTER FACE OF FACING BRICK - "MECHSLIP SYSTEM"

STRETCHER BOND - 136mm

SOLDIER COURSE - 174mm

SOLDIER COURSE - 204mm

STRETCHER BOND - 204mm



Rega - Vandersanden

REV	DATE	COMMENT
P05	15.01.2024	VENT DEPTH DECREASED FOLLOWING CLIENT REQUEST.
P04	08.01.2024	VENT DETAIL AMENDED FOLLOWING DISCUSSION WITH CLIENT AND M&E ENGINEER.
P03	22.12.2023	REVISED FOR NMA ISSUE.
P02	24.11.2023	DRAWING UPDATED IN LINE WITH CHANGE IN EXTERNAL WALL TYPE - ALSECCO SYSTEM REPLACED WITH MECHSLIP SYSTEM.
P01	10.10.2022	EXTERNAL WALL (FACADE) AMENDED FROM 140MM TO 100MM SFS. NOMINAL INCREASE IN GENERAL AREAS. SLAB EDGE RELOCATED ON ALL FLOORS. CILL DETAIL PROVIDED TO BRICK LIP. 160mm ALSECCO INSULATION (0.22W/mºK) ADOPTED. PROPOSED LOUVRE WINDOW TYPE INCLUDED. CORRIDOR WALLS AMENDED. SHAFT WALLS AMENDED.

CLIENT
CERT

PROJECT
OSBORNE YARD, MANCHESTER

DRAWING
FACADE SCOPING - GL. E / 8

DRAWING N°: 2075-ABWA-ZZ-ZZ-DR-A-(41)-0001 | REV: P05 | STATUS: | SCALE: As indicated | CHECKED: DW | DRAWN: DW | SHEET: A0 | DATE: 30/06/22

AUDEREBW ARCHITECTS