

The Harris Group Ltd does not accept liability for any deviation to our drawings or specification. This Drawing is copyright and may not be reproduced in whole or part without written authority. Do not scale off this drawing.


Rev	Date	Description	Drawn	Ch'd
P01	09.12.24	First issue.	KO	PS
P02	10.12.24	Updated ENWL substation	CC	PS
P03	13.12.24	Application boundary amended to comments.	KO	PS

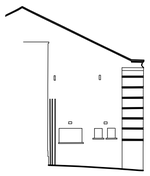


Elevation A

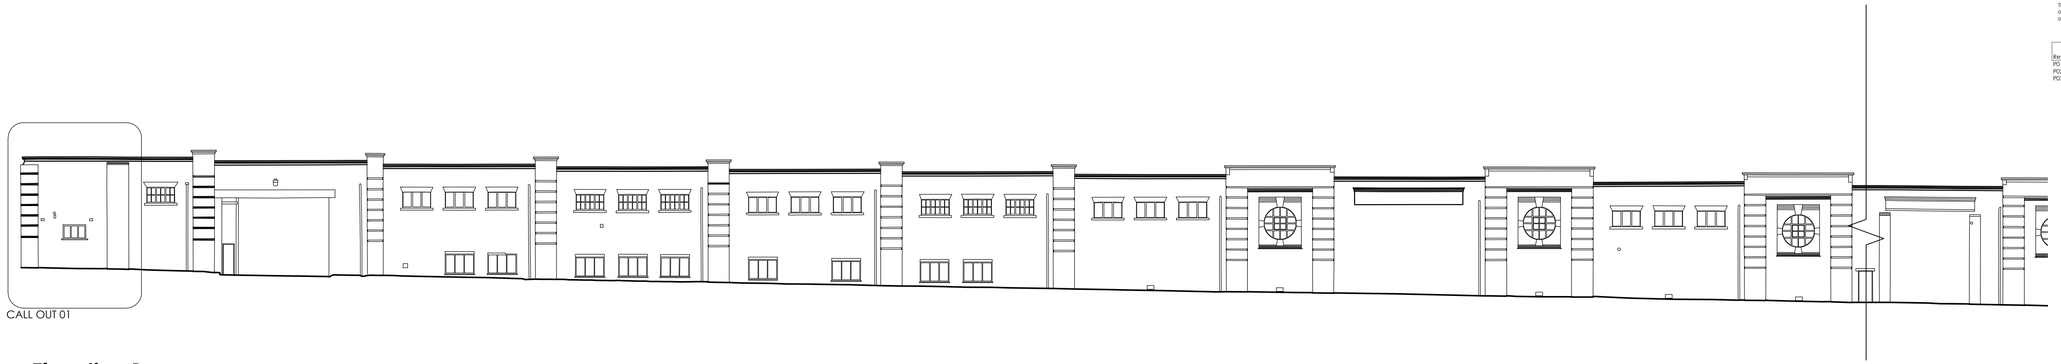

Elevation B

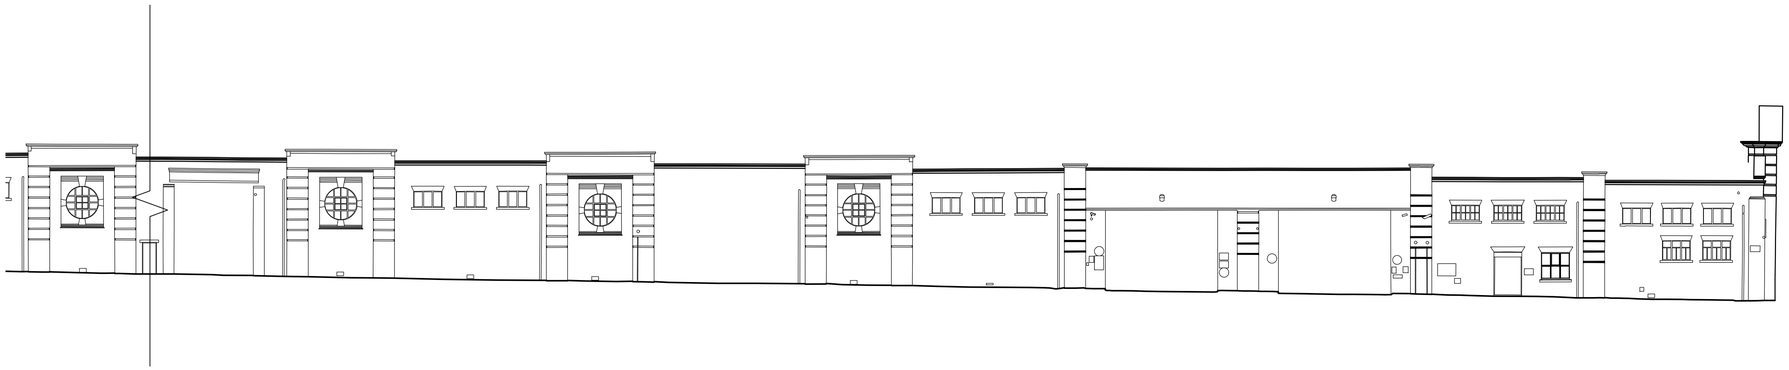

Elevation B Continued

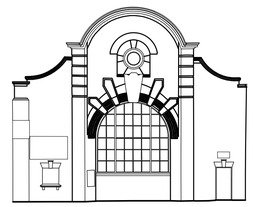


Elevation C

Elevation D

x2 site elevations in abeyance, subject to further site surveys.

Elevation D Continued

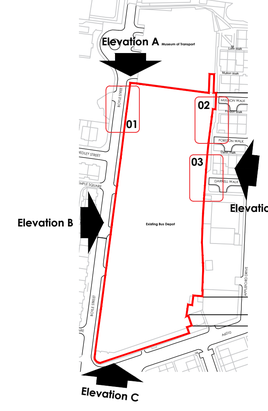

Key Plan
(Not to scale)

0 2 4 6 8 10m
SCALE 1:200

THE HARRIS PARTNERSHIP

Architecture
Masterplanning
Interior Design

www.harrispartnership.com

Wakefield Manchester Milton Keynes Reading London Harrogate Edinburgh

Client

WILLMOTT DIXON

Transport for Greater Manchester

Project Title

Bus Depot Electrification

Queens Road Bus Depot

Drawing Title

Existing GA Elevations

Drawn	Checked	Scale @A1	BIM Status	Date
KO	PS	1:200	Status	12.24

Drawing Status	Rev.	THP Project No
Stage 3	P03	20514-3

Project No.	Originator	Volume	Level	Type	Role	Number
BFDEFP-QU	THP	BUO	ZZZ	DR	AR	0205