


ALL ABOUT FOOD | MANCHESTER

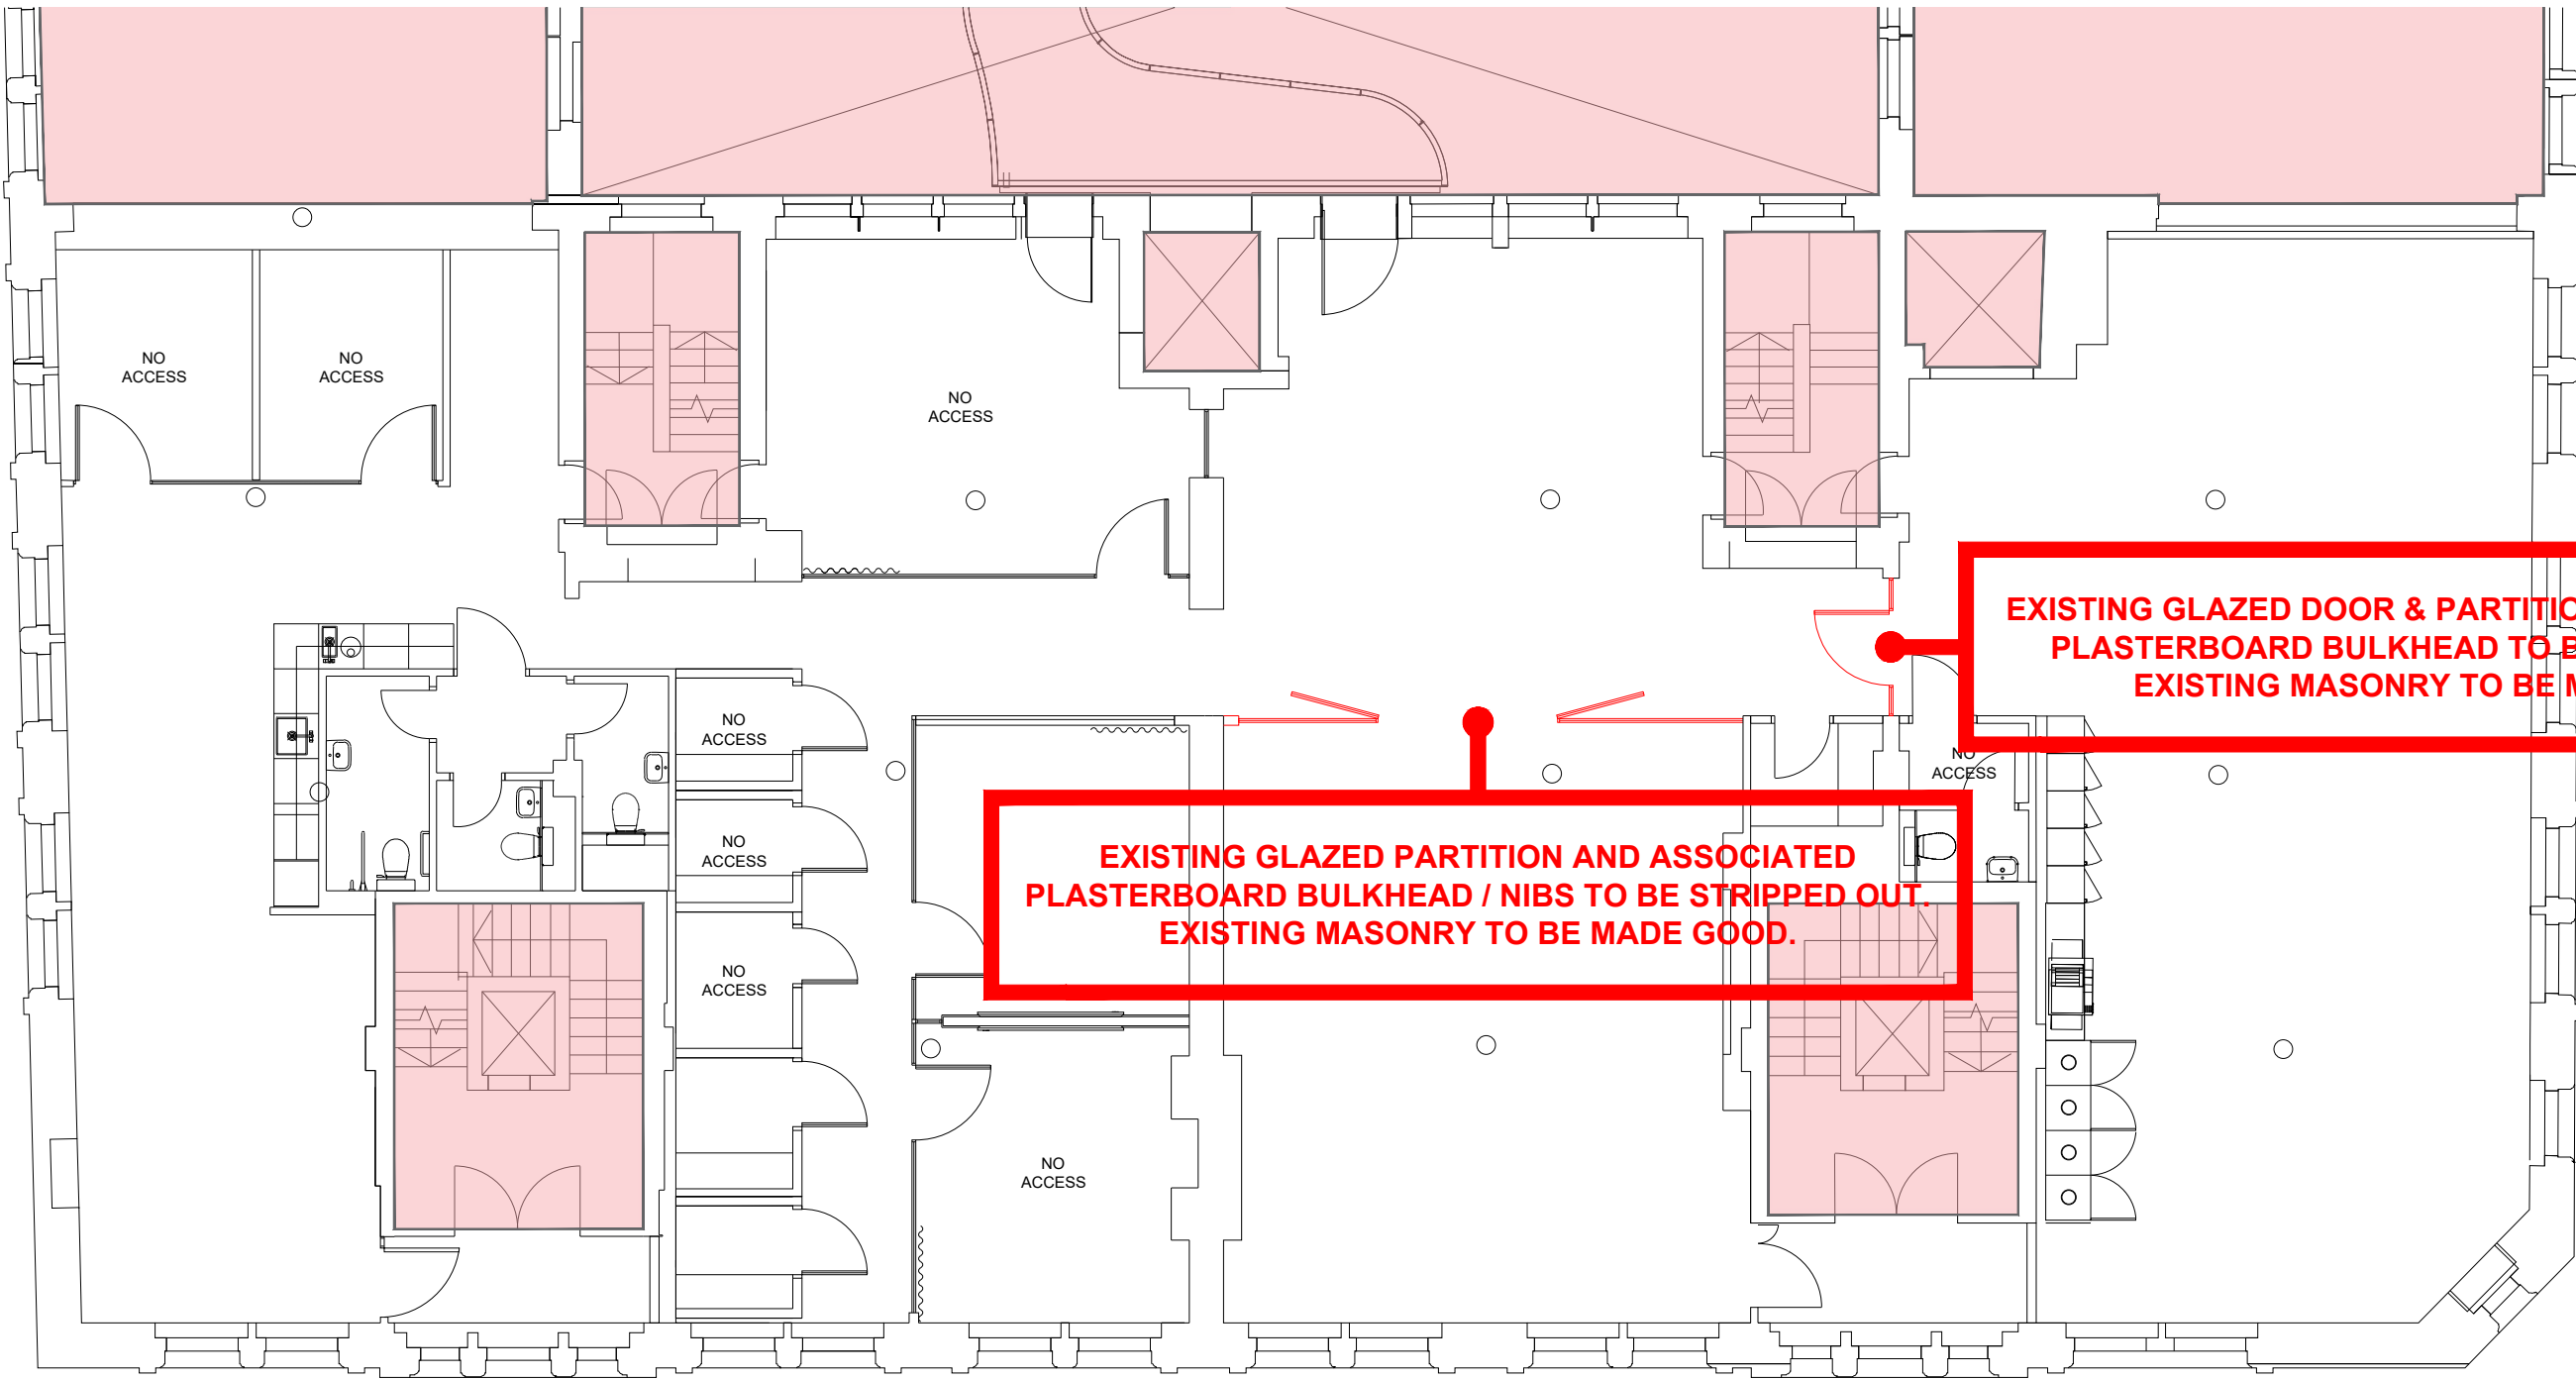


EXISTING FIRST FLOOR
377 sqm | 4057 sqft

LEGEND

- AREA NOT IN SCOPE
- STRIP OUT


ANY STRIP OUT THAT IS ATTACHED TO THE EXISTING FABRIC OF THE BUILDING SHOULD BE DONE SO IN A MANNER TO NOT CAUSE DAMAGE. WHERE POSSIBLE THE CONTRACTOR SHOULD DECONSTRUCT BY HAND TAKING DUE CARE AND ATTENTION.

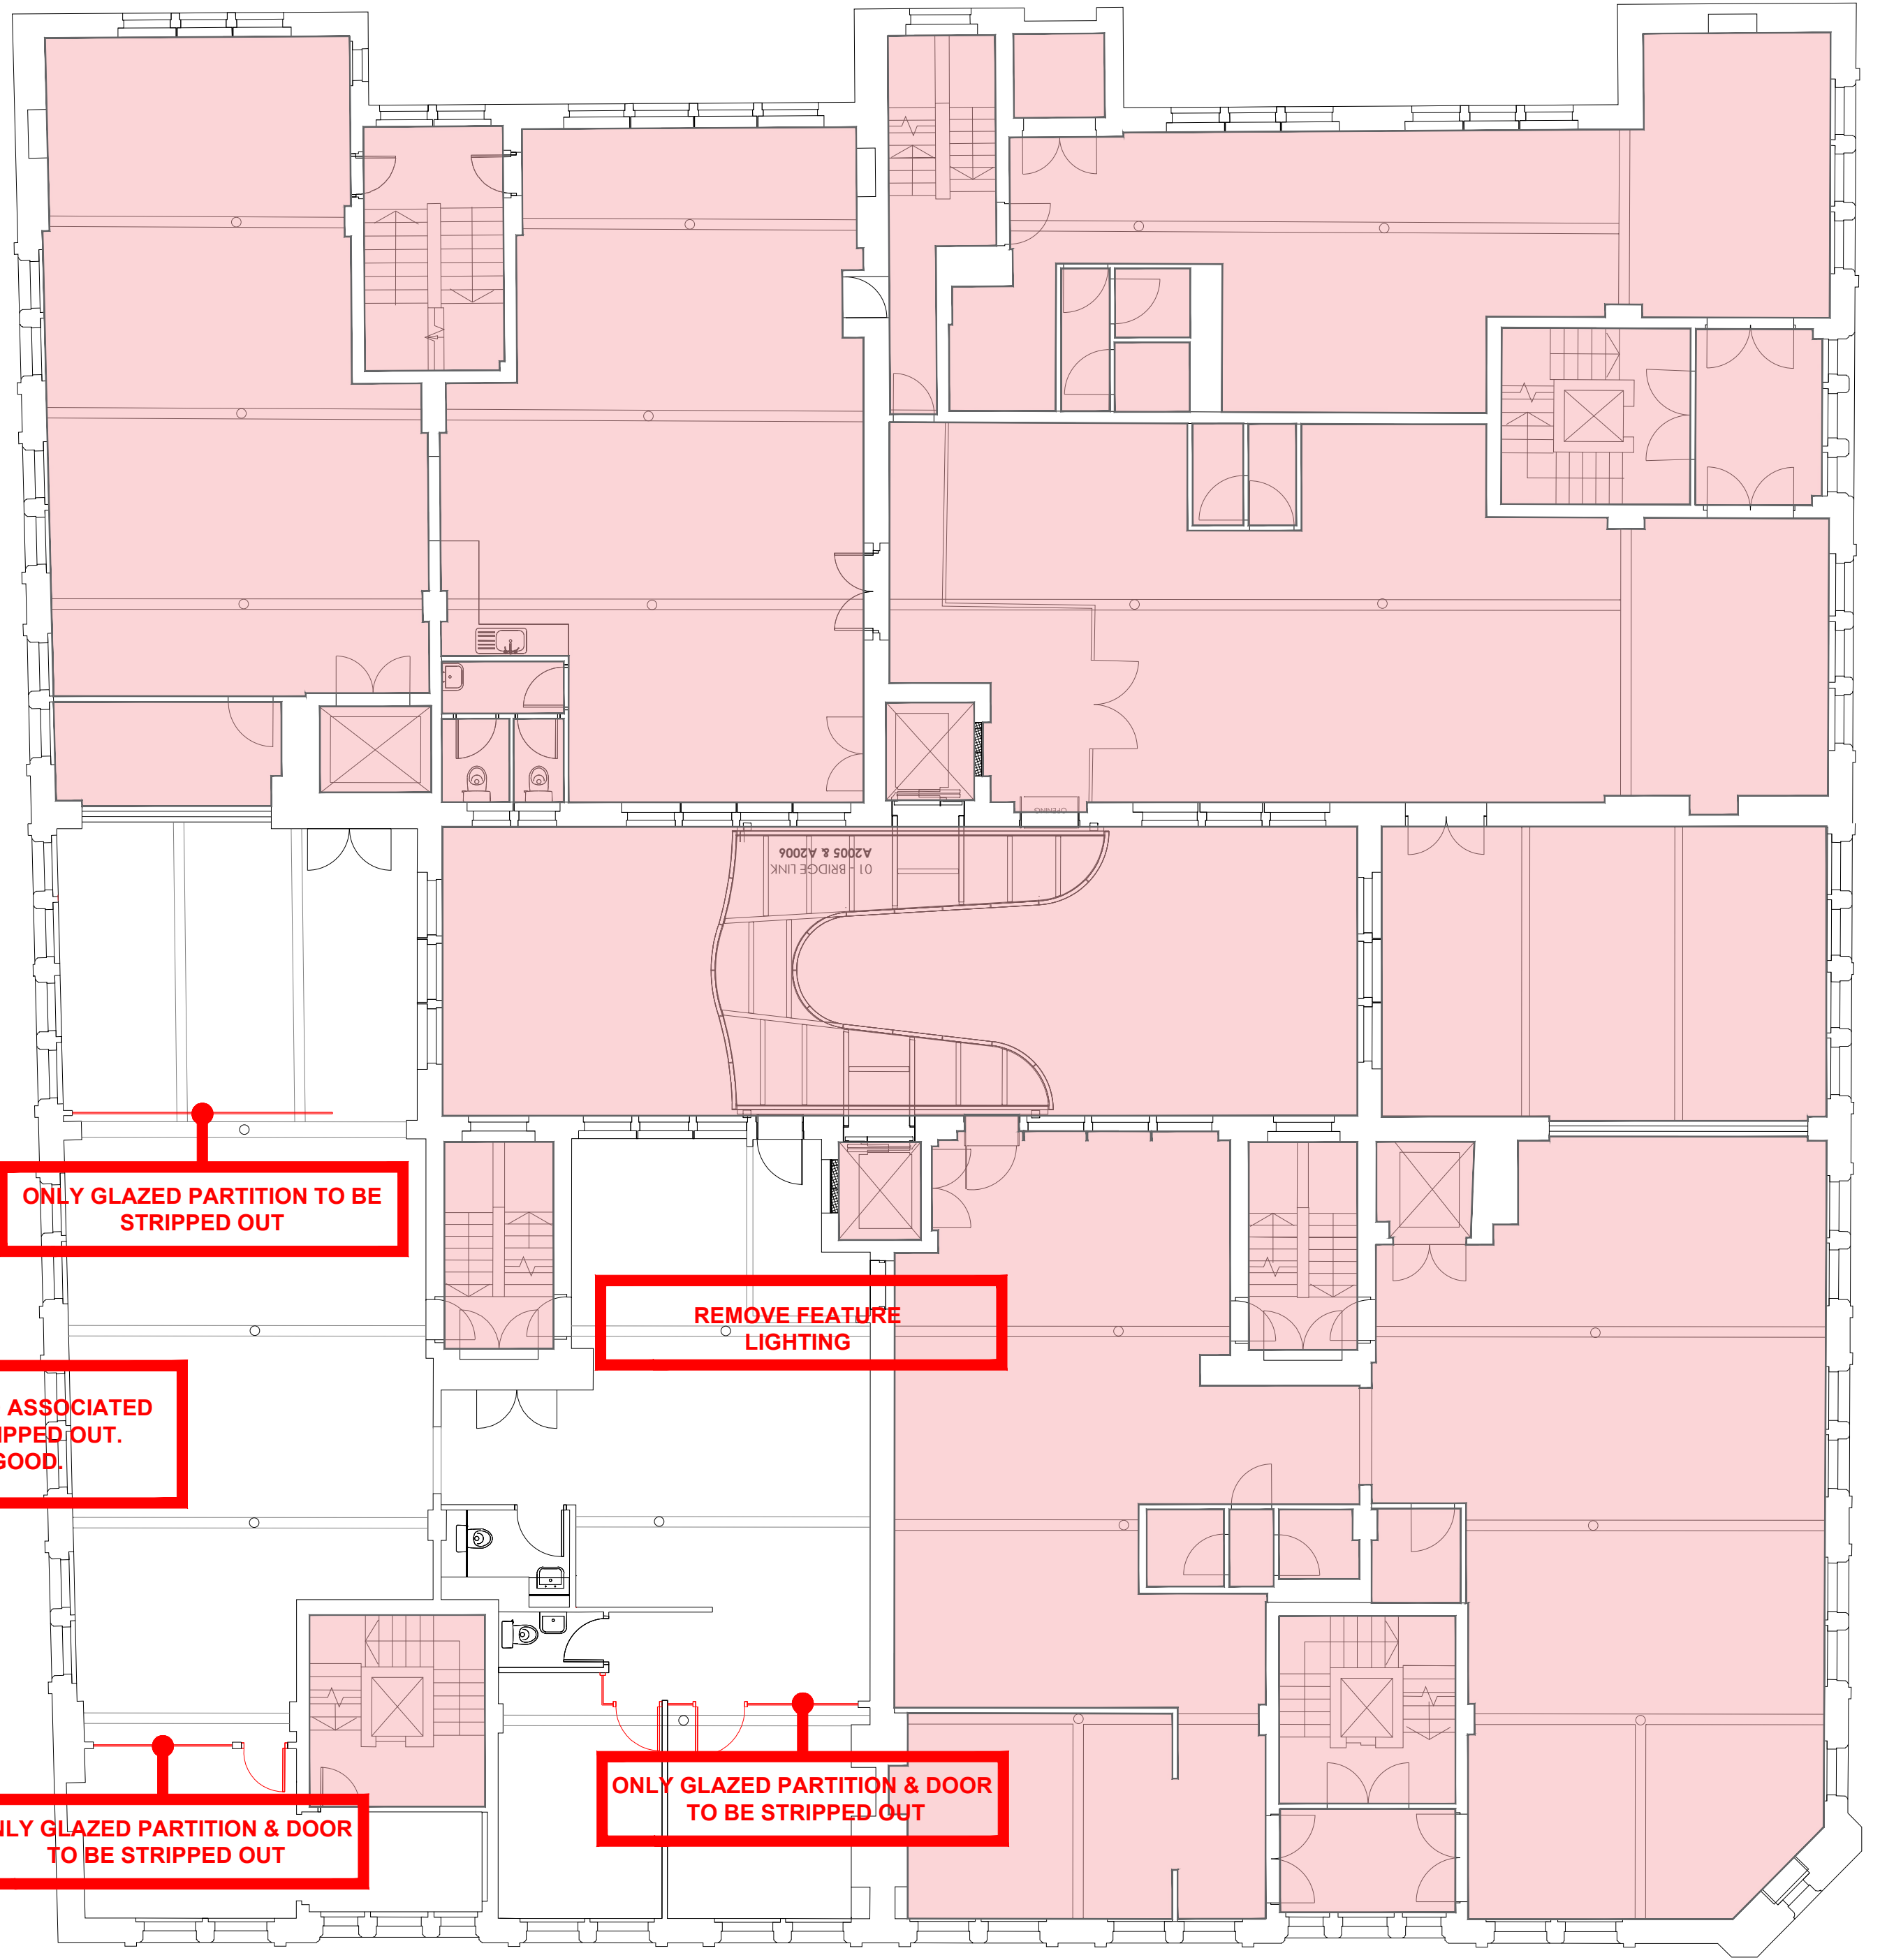

EXISTING FOURTH FLOOR
231 sqm | 2486 sqft

DEMISE AREA'S

1ST 377 sqm | 4057 sqft
4TH 231 sqm | 2486 sqft

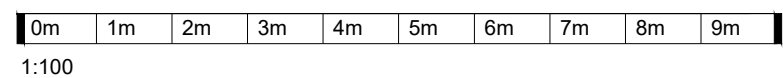

EXISTING FIRST & FOURTH FLOOR - S/OUT

CHECKED		Date	By
A		03.03.25	SW
NOTE: ADDITIONAL NOTES ADDED TO REMOVE BULKHEAD AND MAKE EXISTING MASONRY GOOD.			
THIS DRAWING IS THE COPYRIGHT OF CLAREMONT GROUP INTERIORS LTD. AND MAY NOT BE REPRODUCED IN ANY FORM WITHOUT PRIOR WRITTEN CONSENT.			
DO NOT SCALE FROM THIS DRAWING. ALL DIMENSIONS ARE TO BE CHECKED ON SITE. ALL DIMENSIONS ARE SHOWN IN MILLIMETERS (SCALING BY LOCAL AUTHORITIES IS PERMITTED).			
			
CLIENT ALL ABOUT FOOD			
PROJECT TITLE & SITE ADDRESS Fourways House, 57 Hilton Street, Manchester, M1 2EJ			
DRAWING TITLE EXISTING FIRST & FOURTH FLOOR STRIP OUT			
DRAWING NO E013981 1&4F 010		REVISION A	
LEAD DESIGNER FB		DRAWN BY SW	
DATE 03.03.25	SCALE 1:100	PAPER SIZE A1	
DRAWING STATUS PLANNING			