
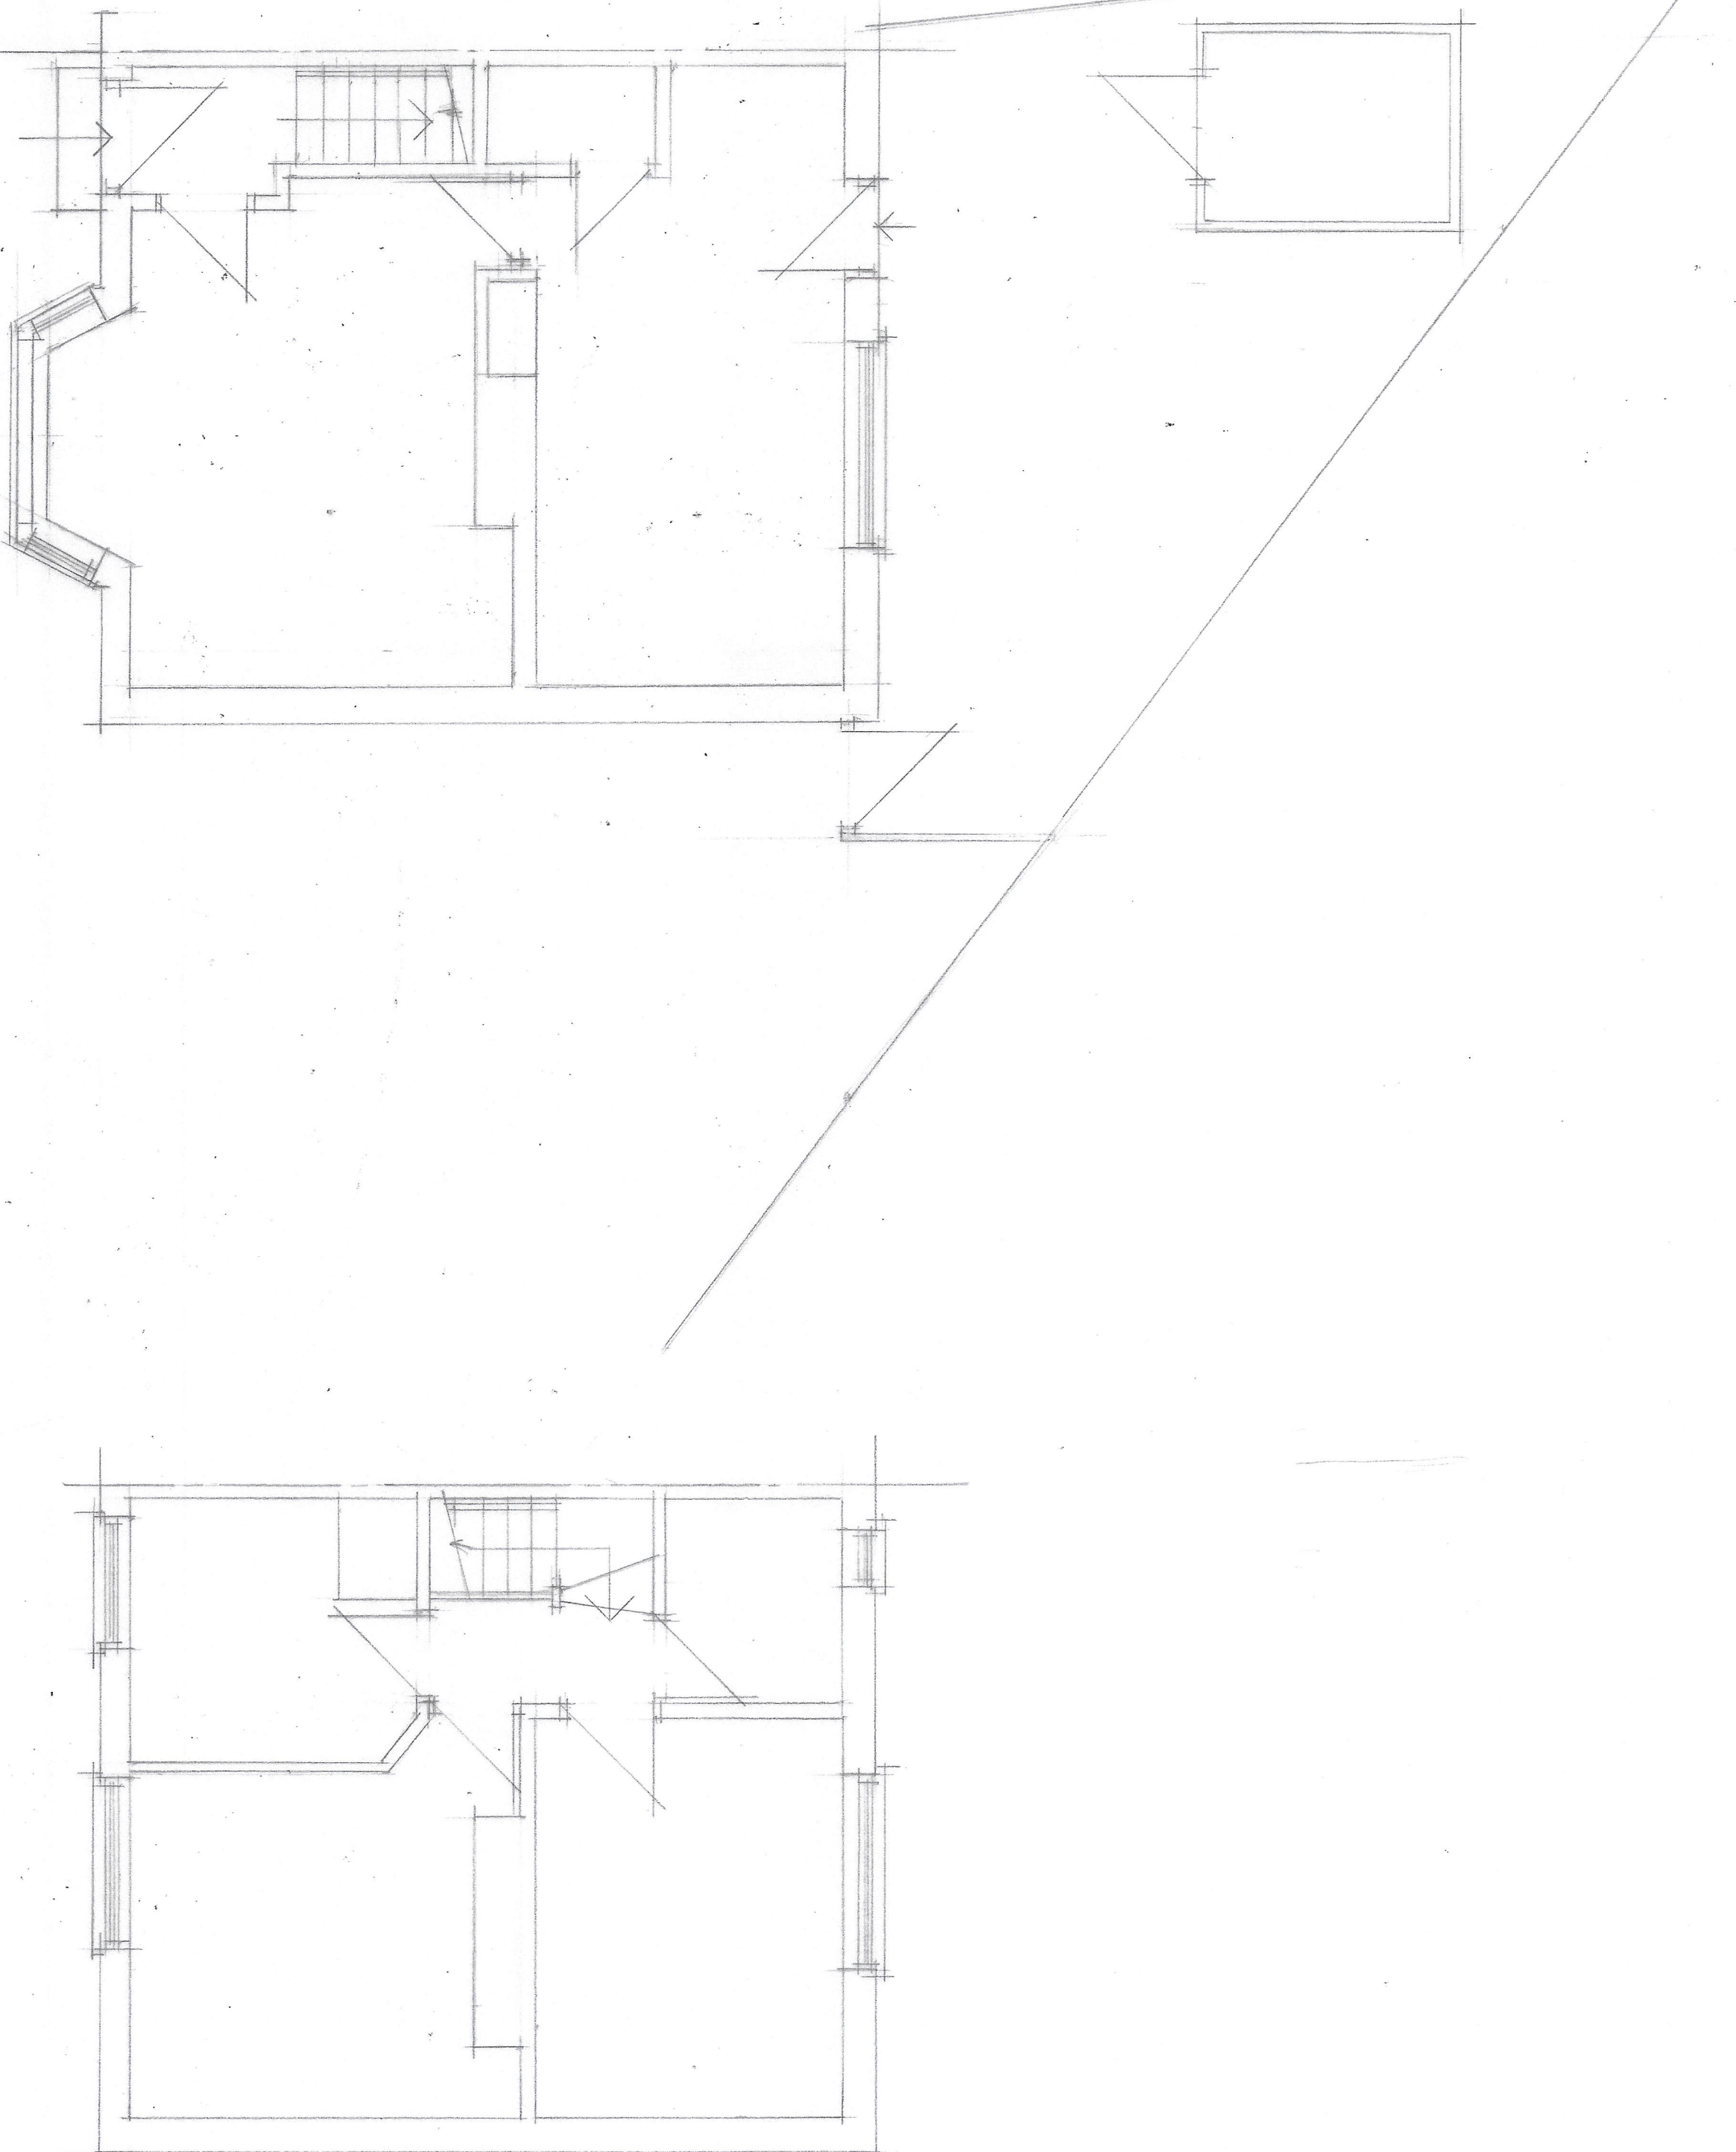


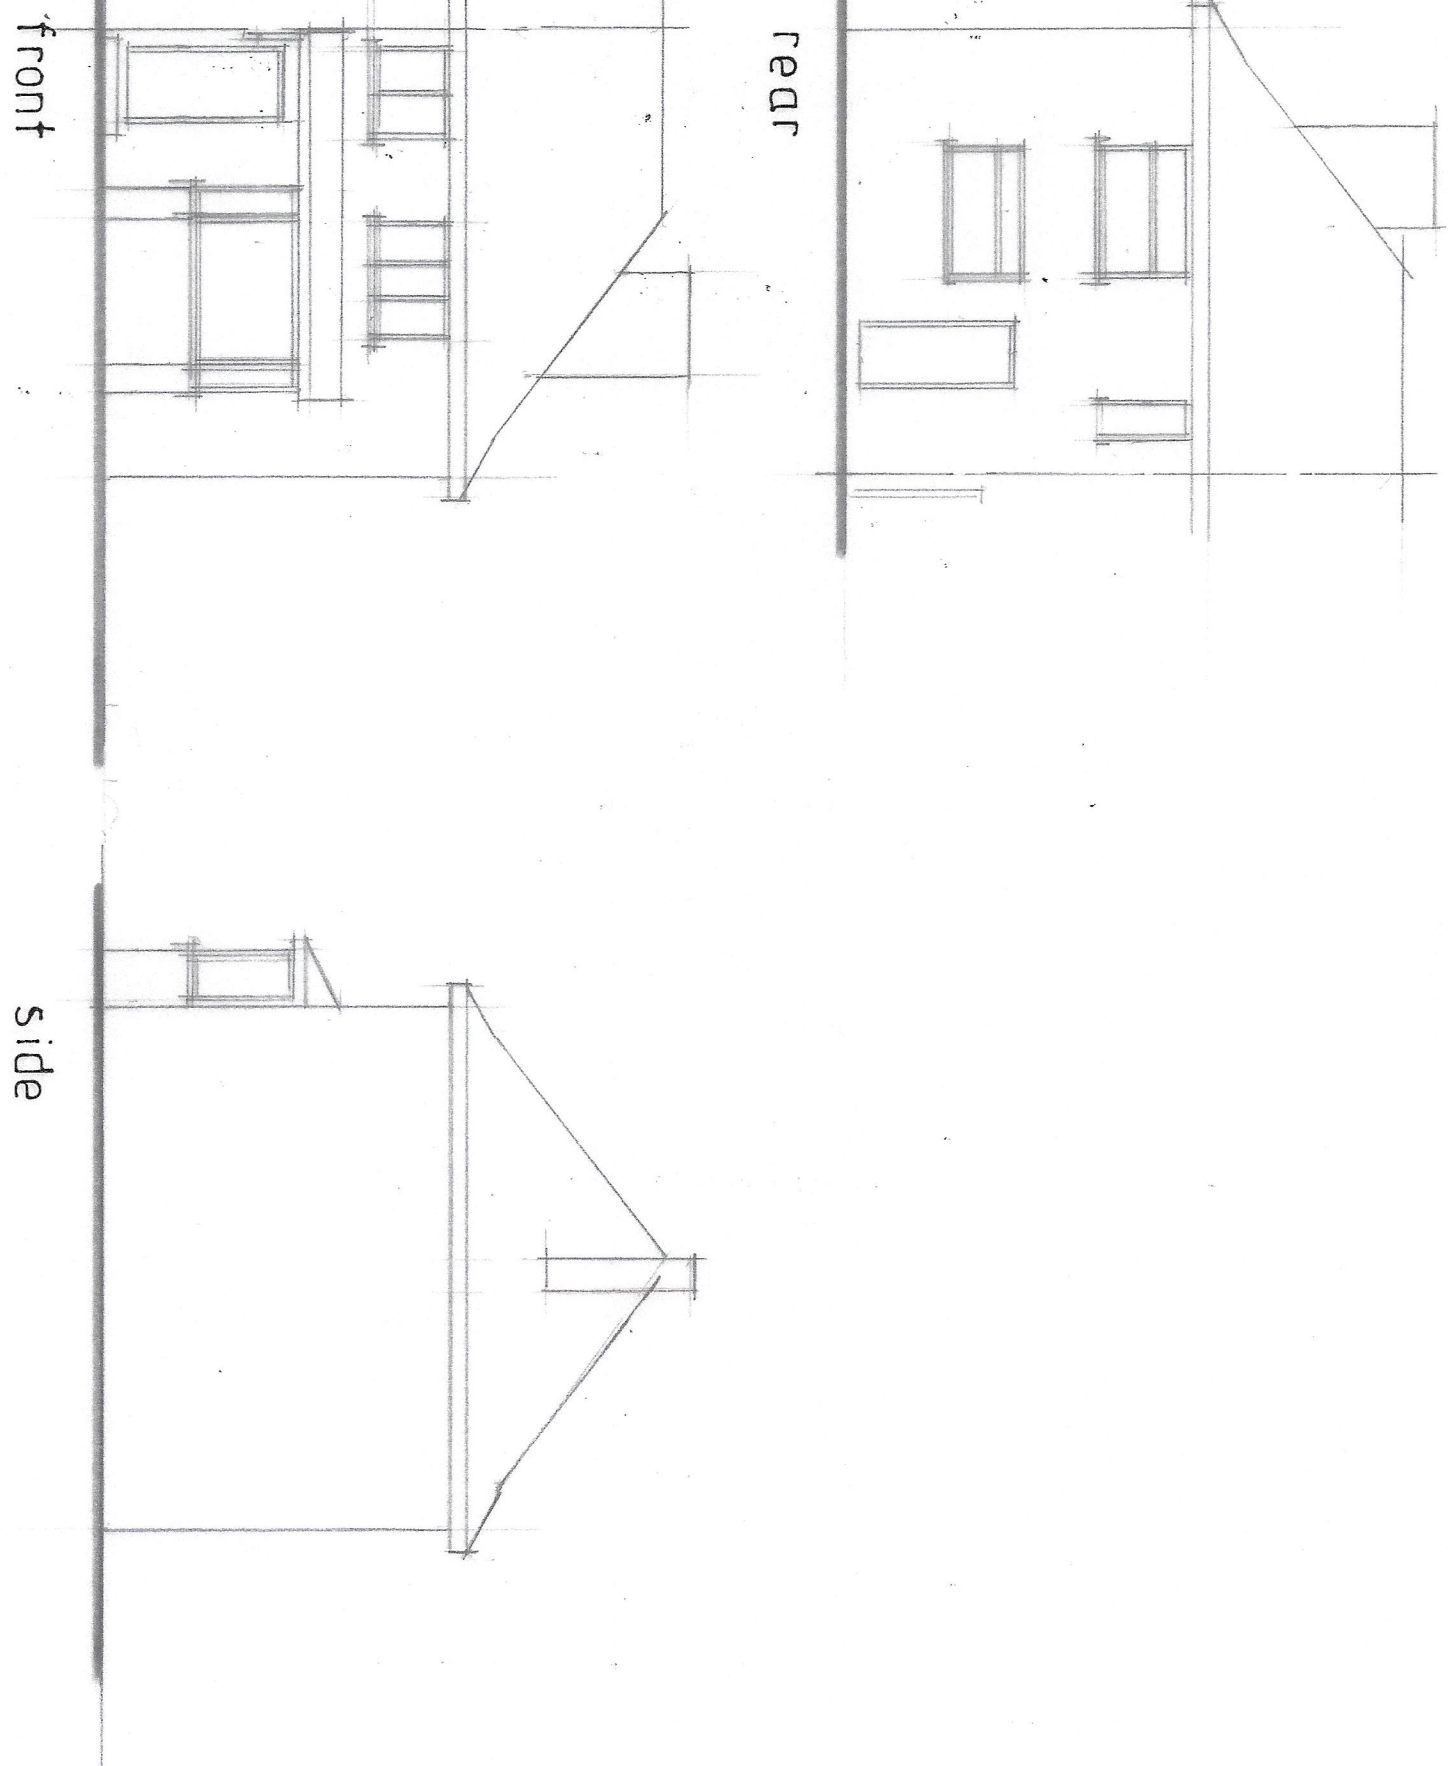

CLIENT		MR A RAOUFI 2 ROTHLEY AVENUE MANCHESTER M22 8EX						
JOB TITLE		PROPOSED TWO STOREY SIDE EXTENSION						
DRAWING TITLE		PLANS AND ELEVATIONS AS EXISTING						
HOLBOROW ORMESHER + LIMITED		architectural & interior design						
COMPANY ADDRESS		15 OVERTON CLOSE MIDDLEWICH CHESHIRE CW4 0PZ PHONE 0779 334 939						
DATE	SCALE	1	2	3	4	5	6	7
DESIGN	SCALE							
DRAWN	SCALE							
CHECKED	SCALE							
DATE	SCALE							
DRAWING NUMBER	2366/25/01							