

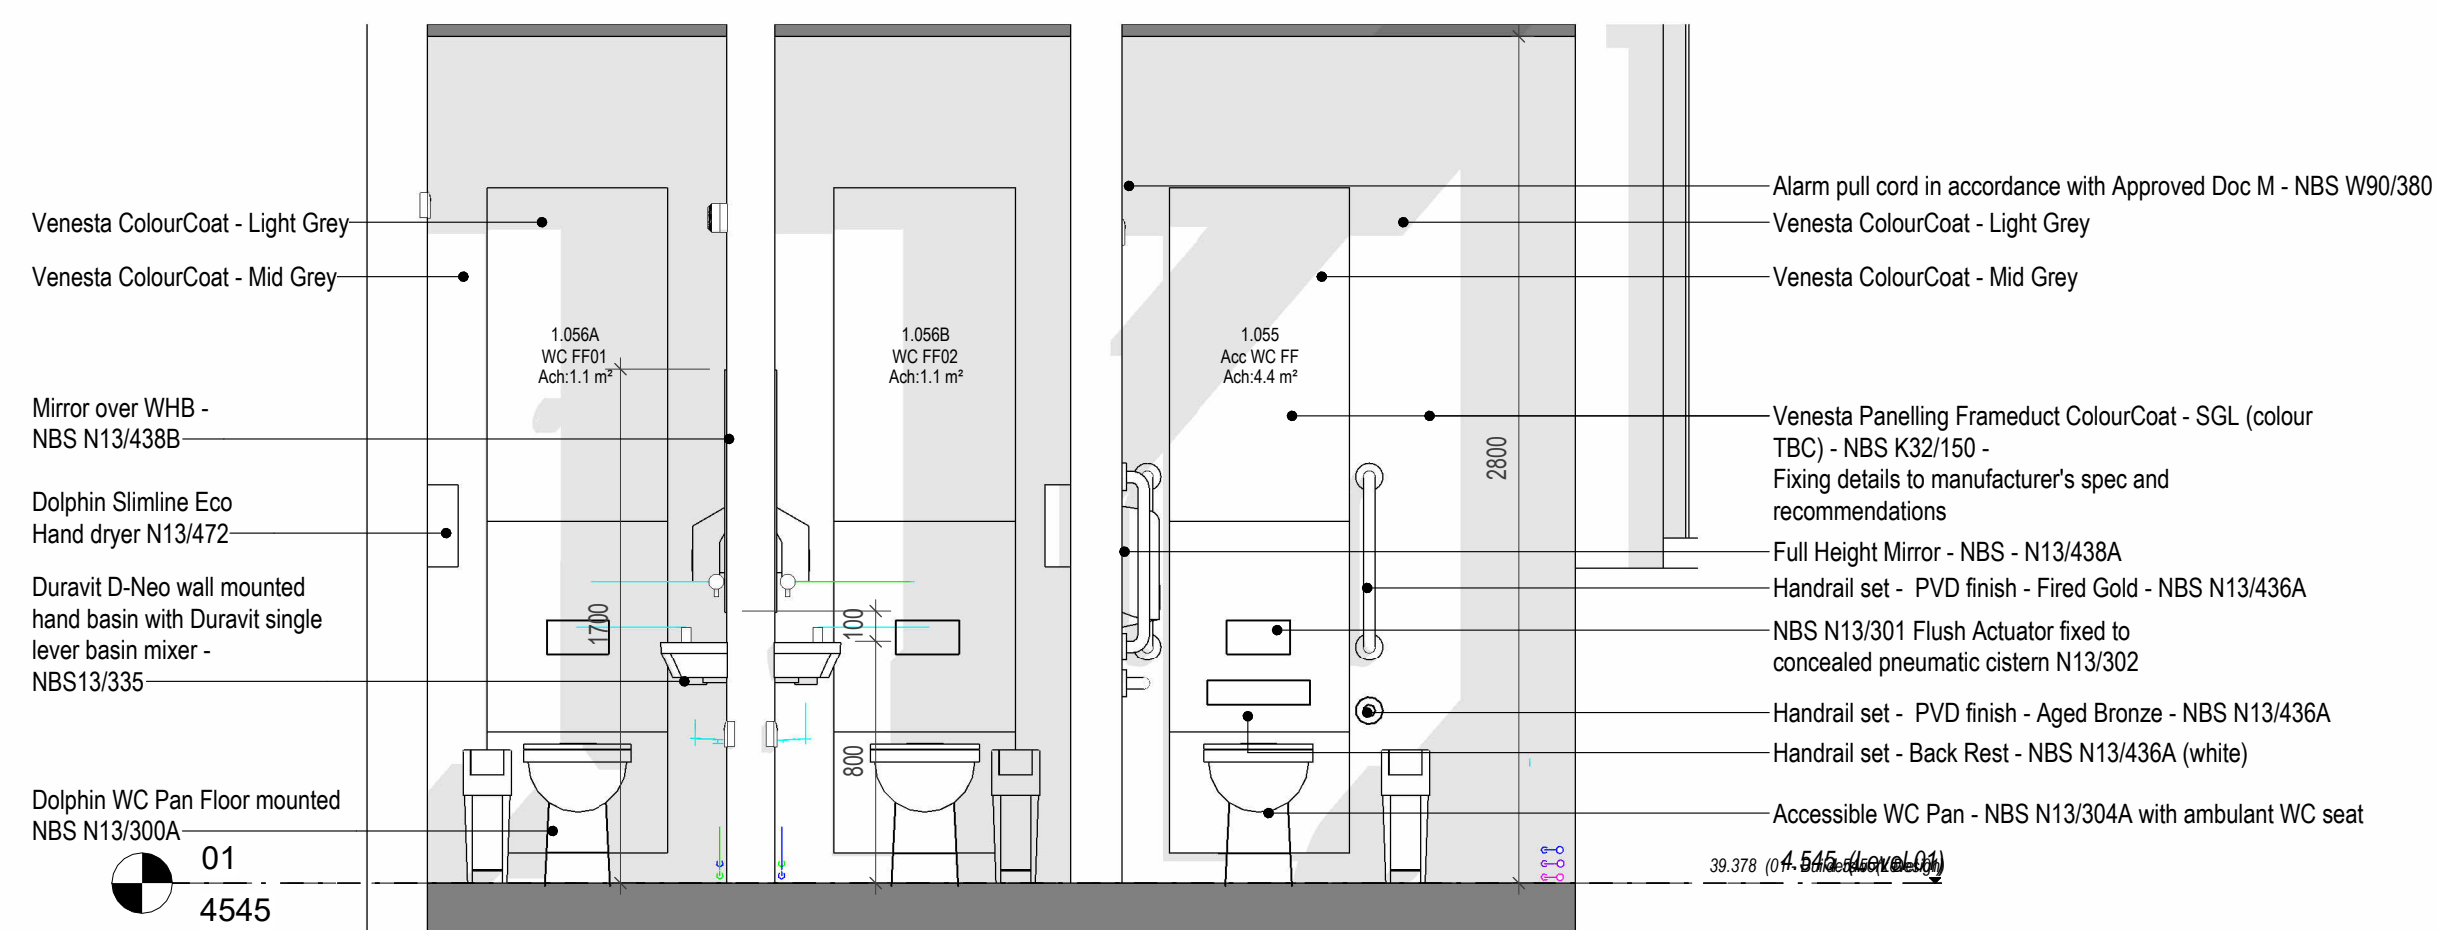
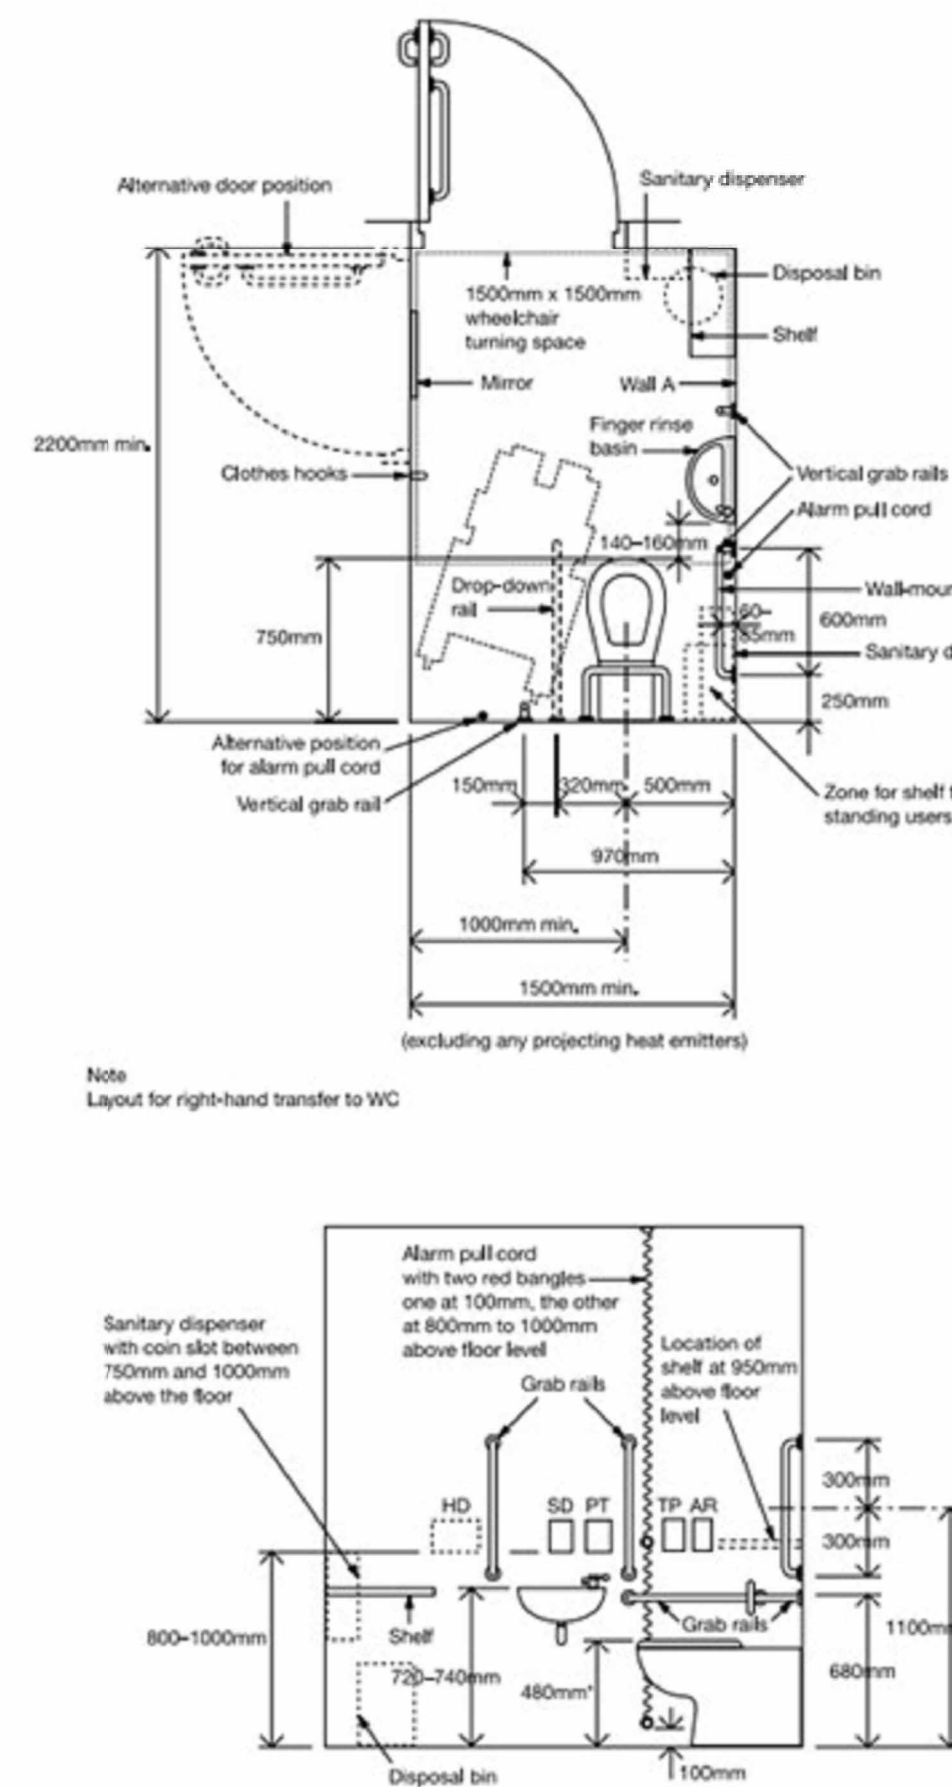
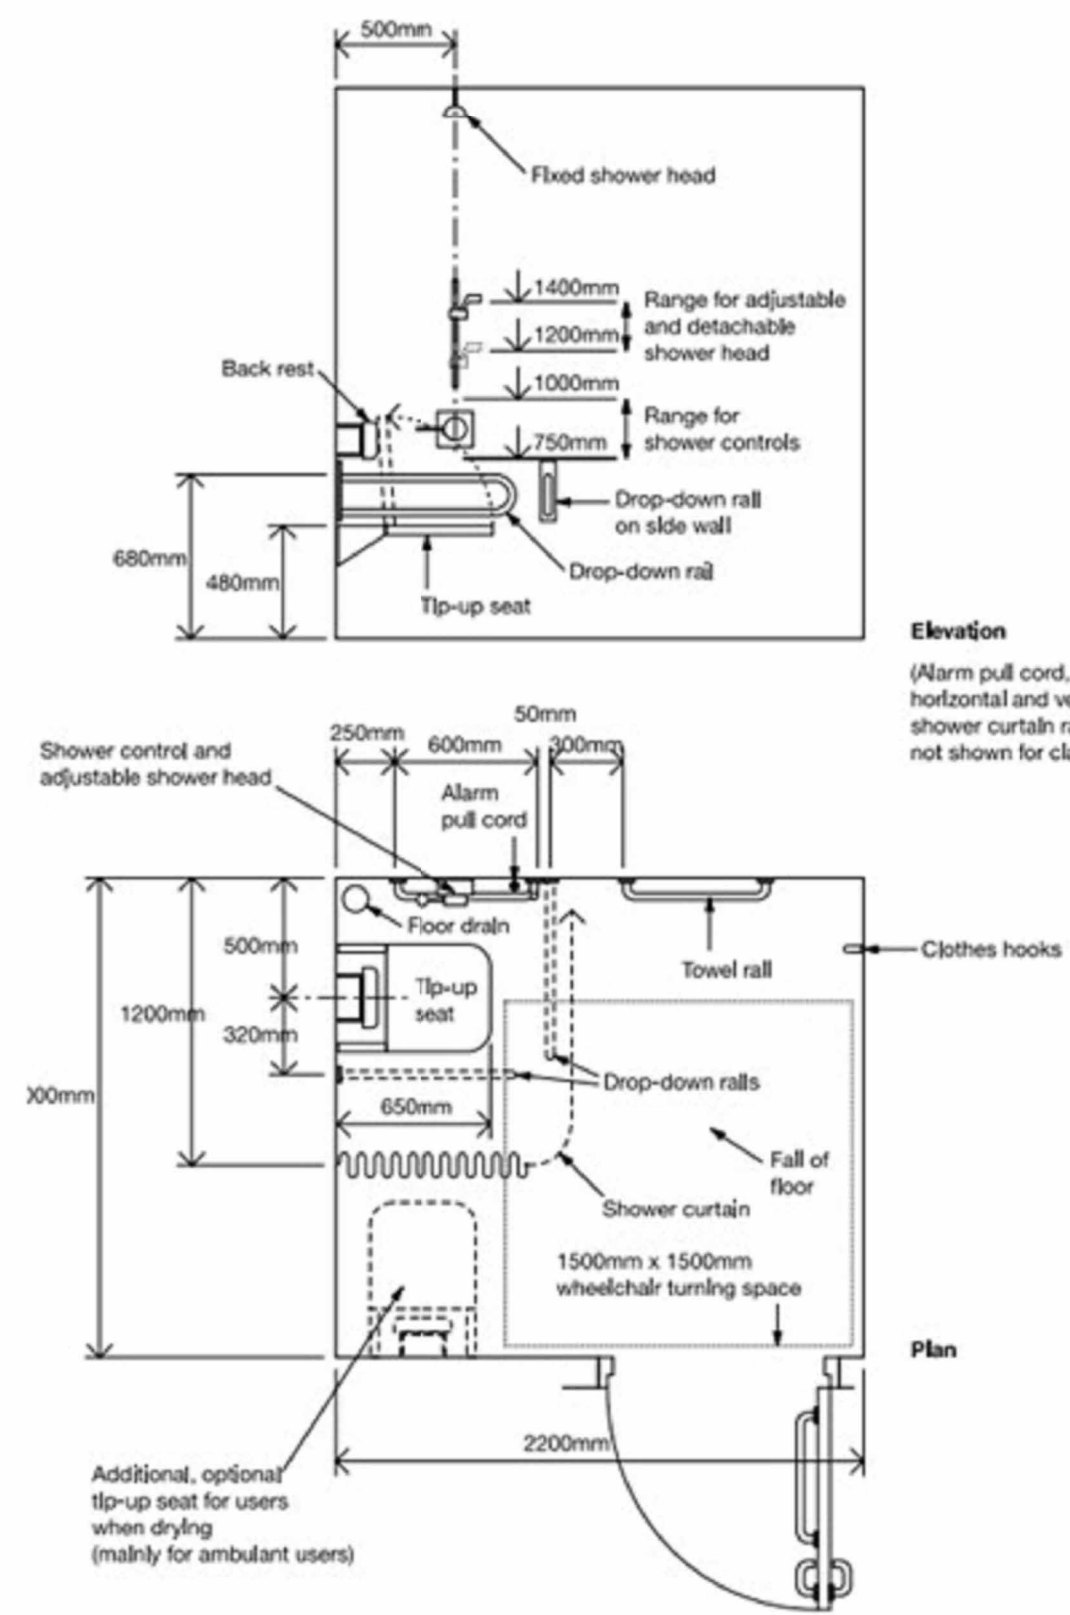
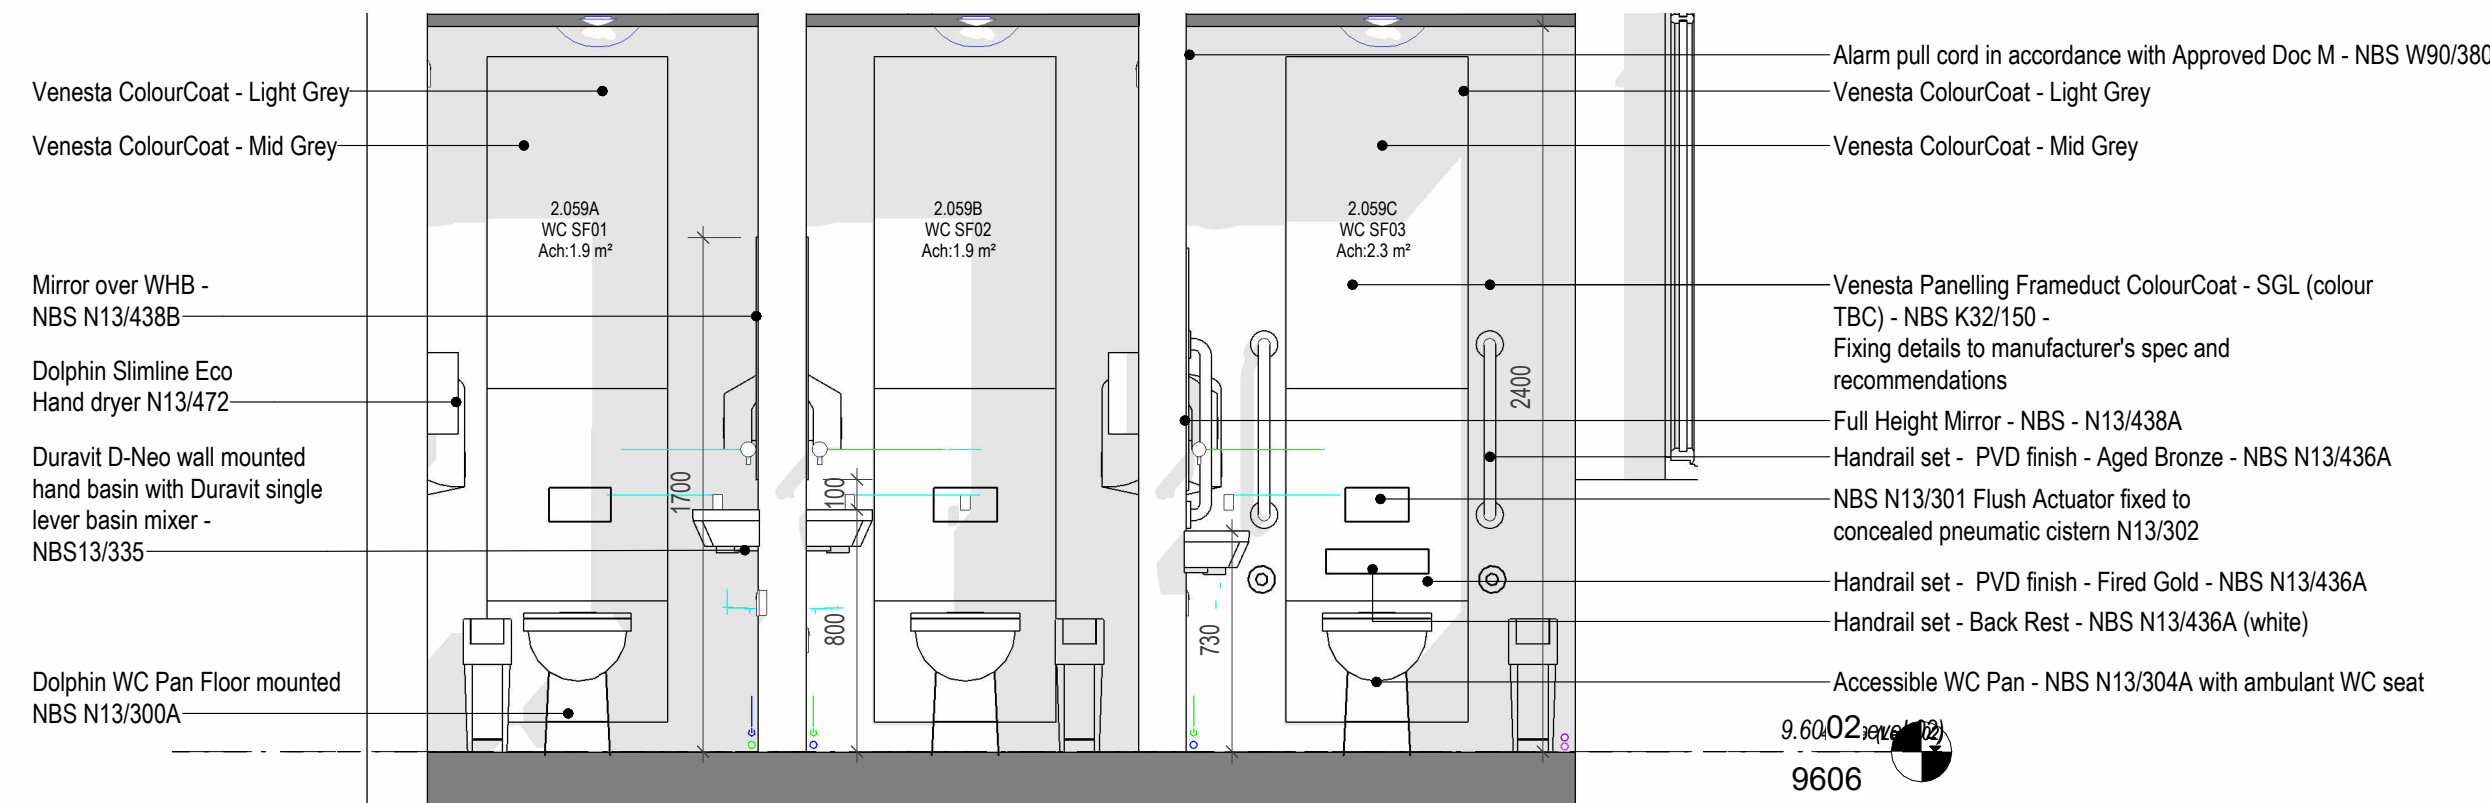


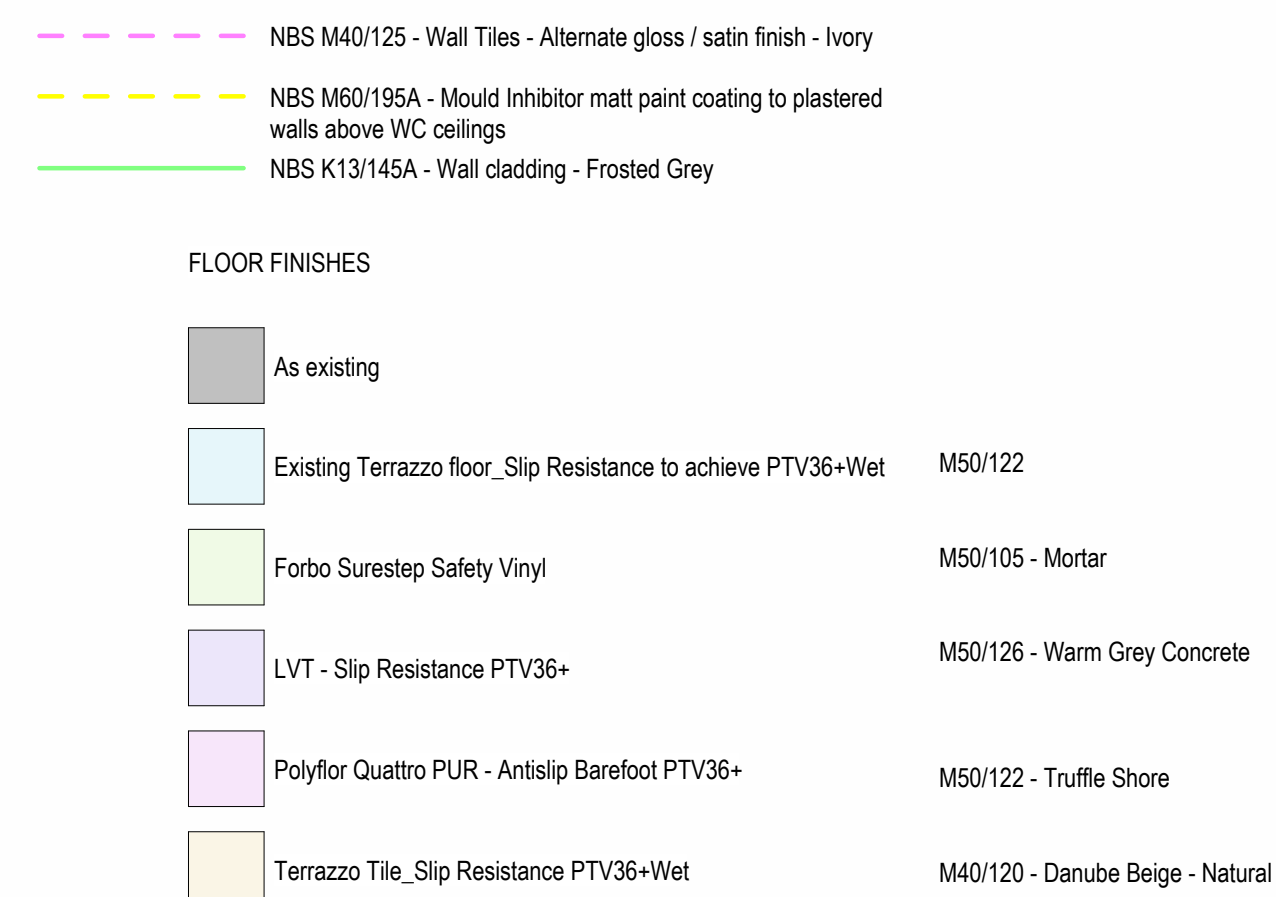


Approved Doc M - Accessible Shower


Approved Doc M - Accessible WC

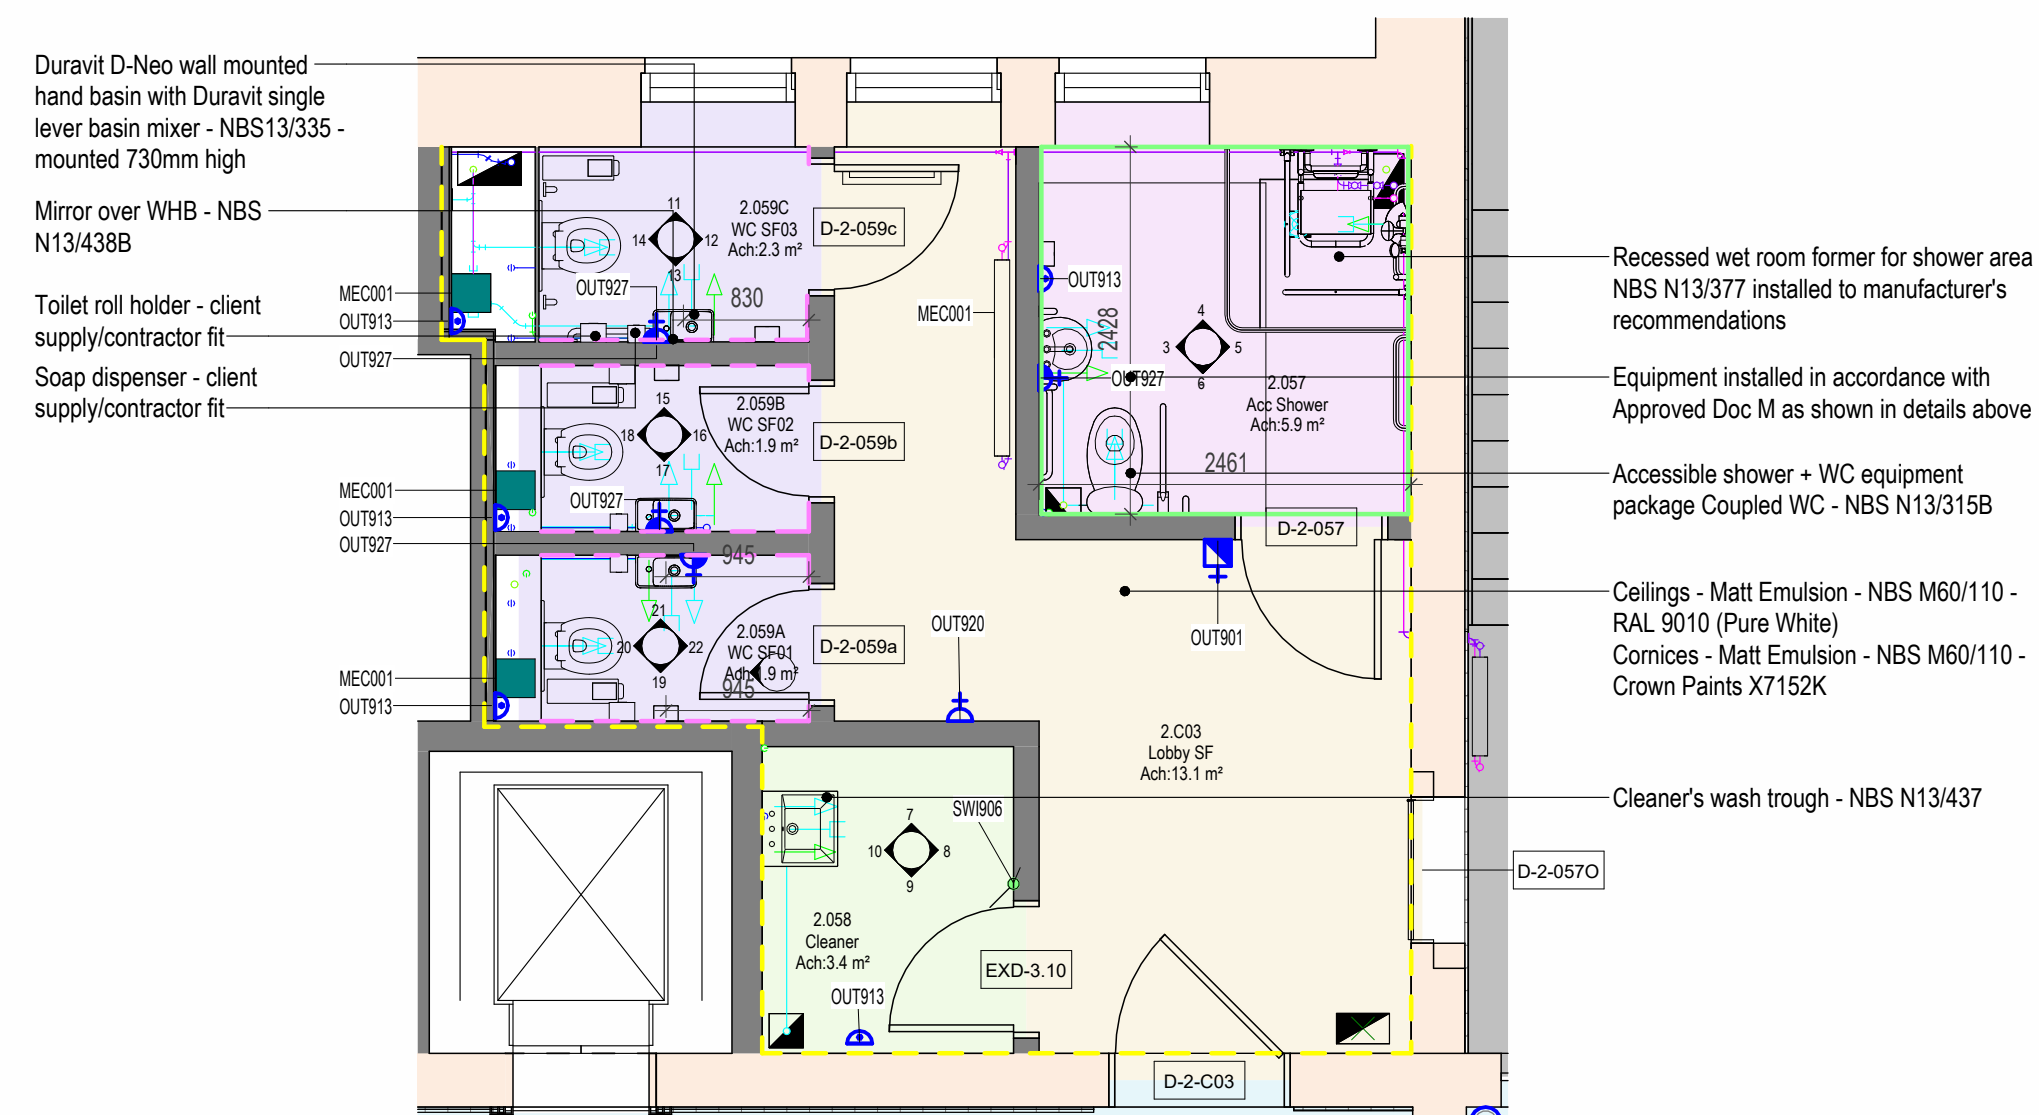


2 2,057,058,059 - WC Block_Detail
1:50

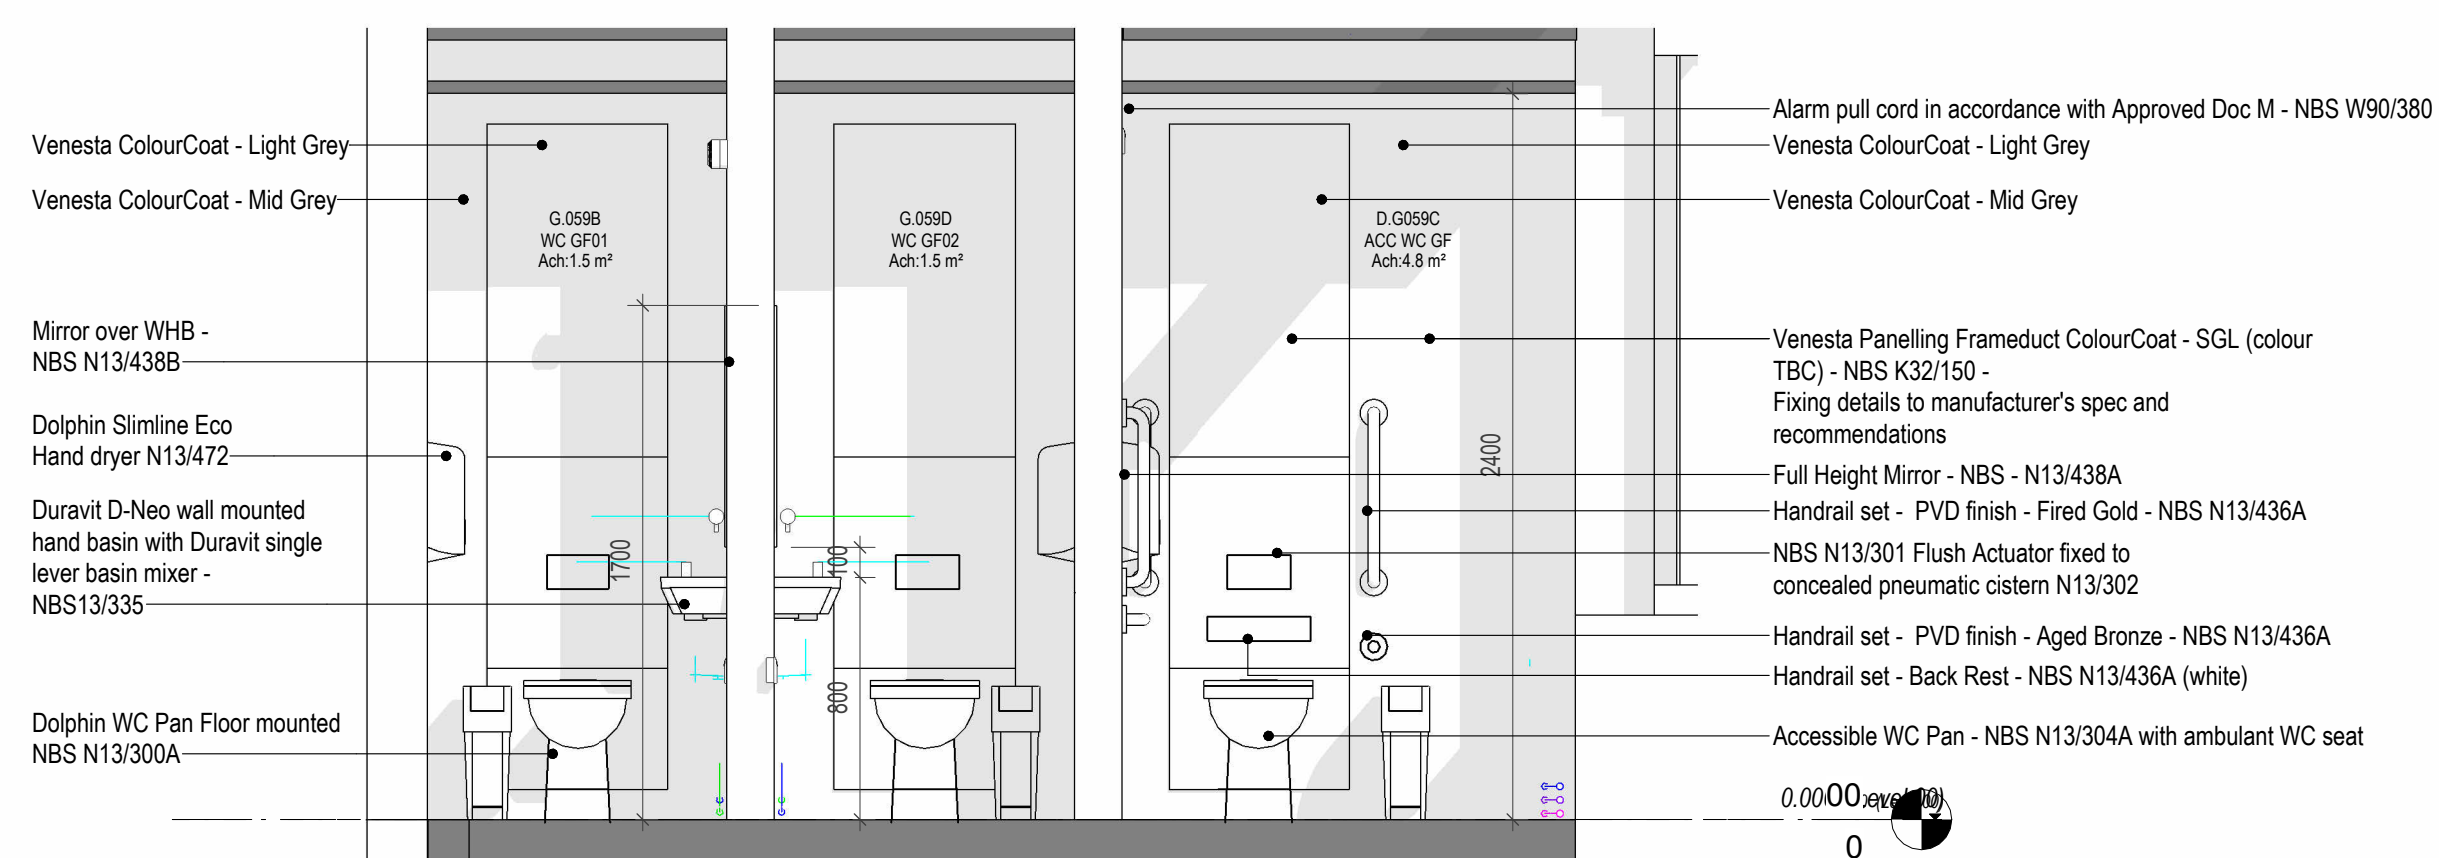

1 IPS Elevations
1:25

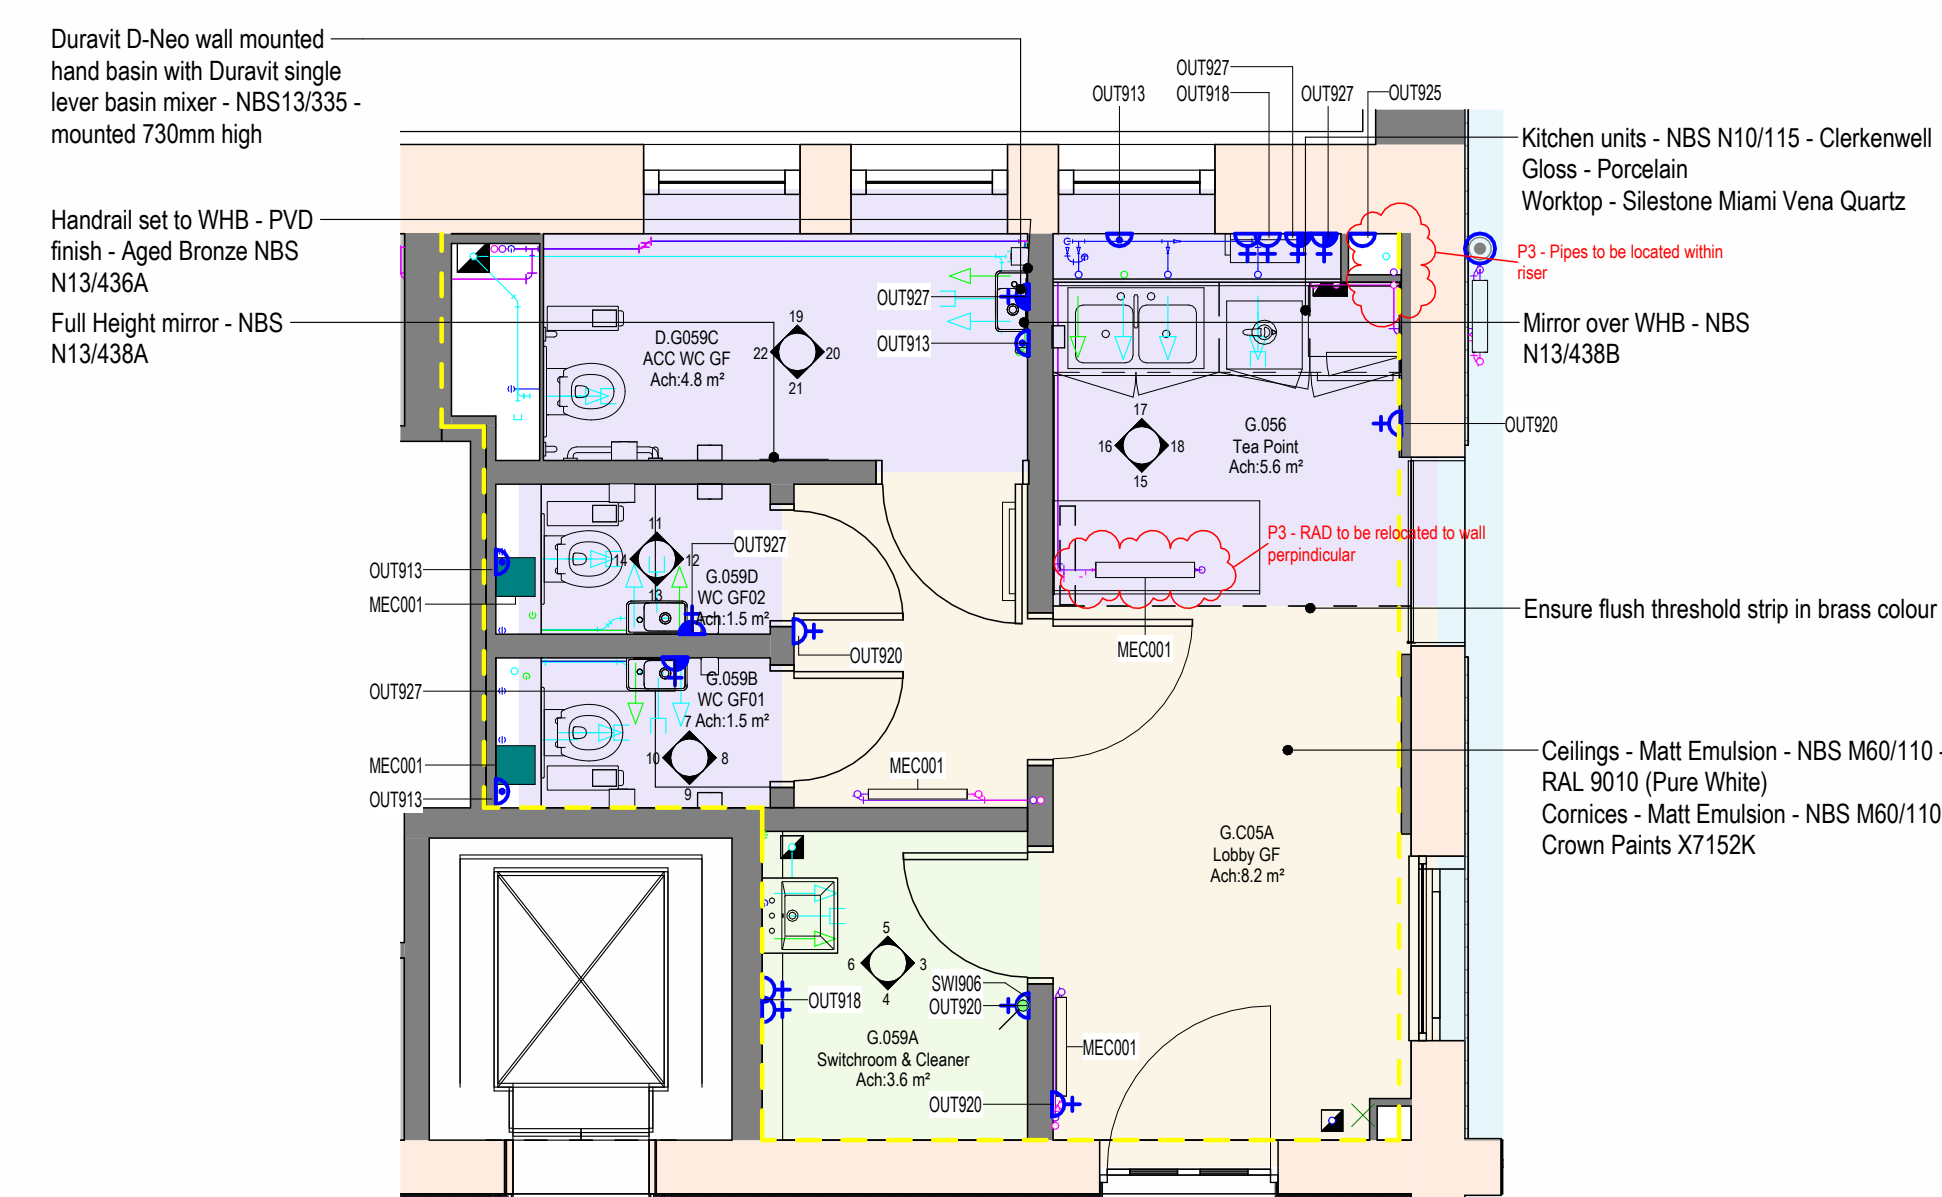

3 Tea Point G.056 & WCs G.059 Floor Plan_Acc WC
1:50

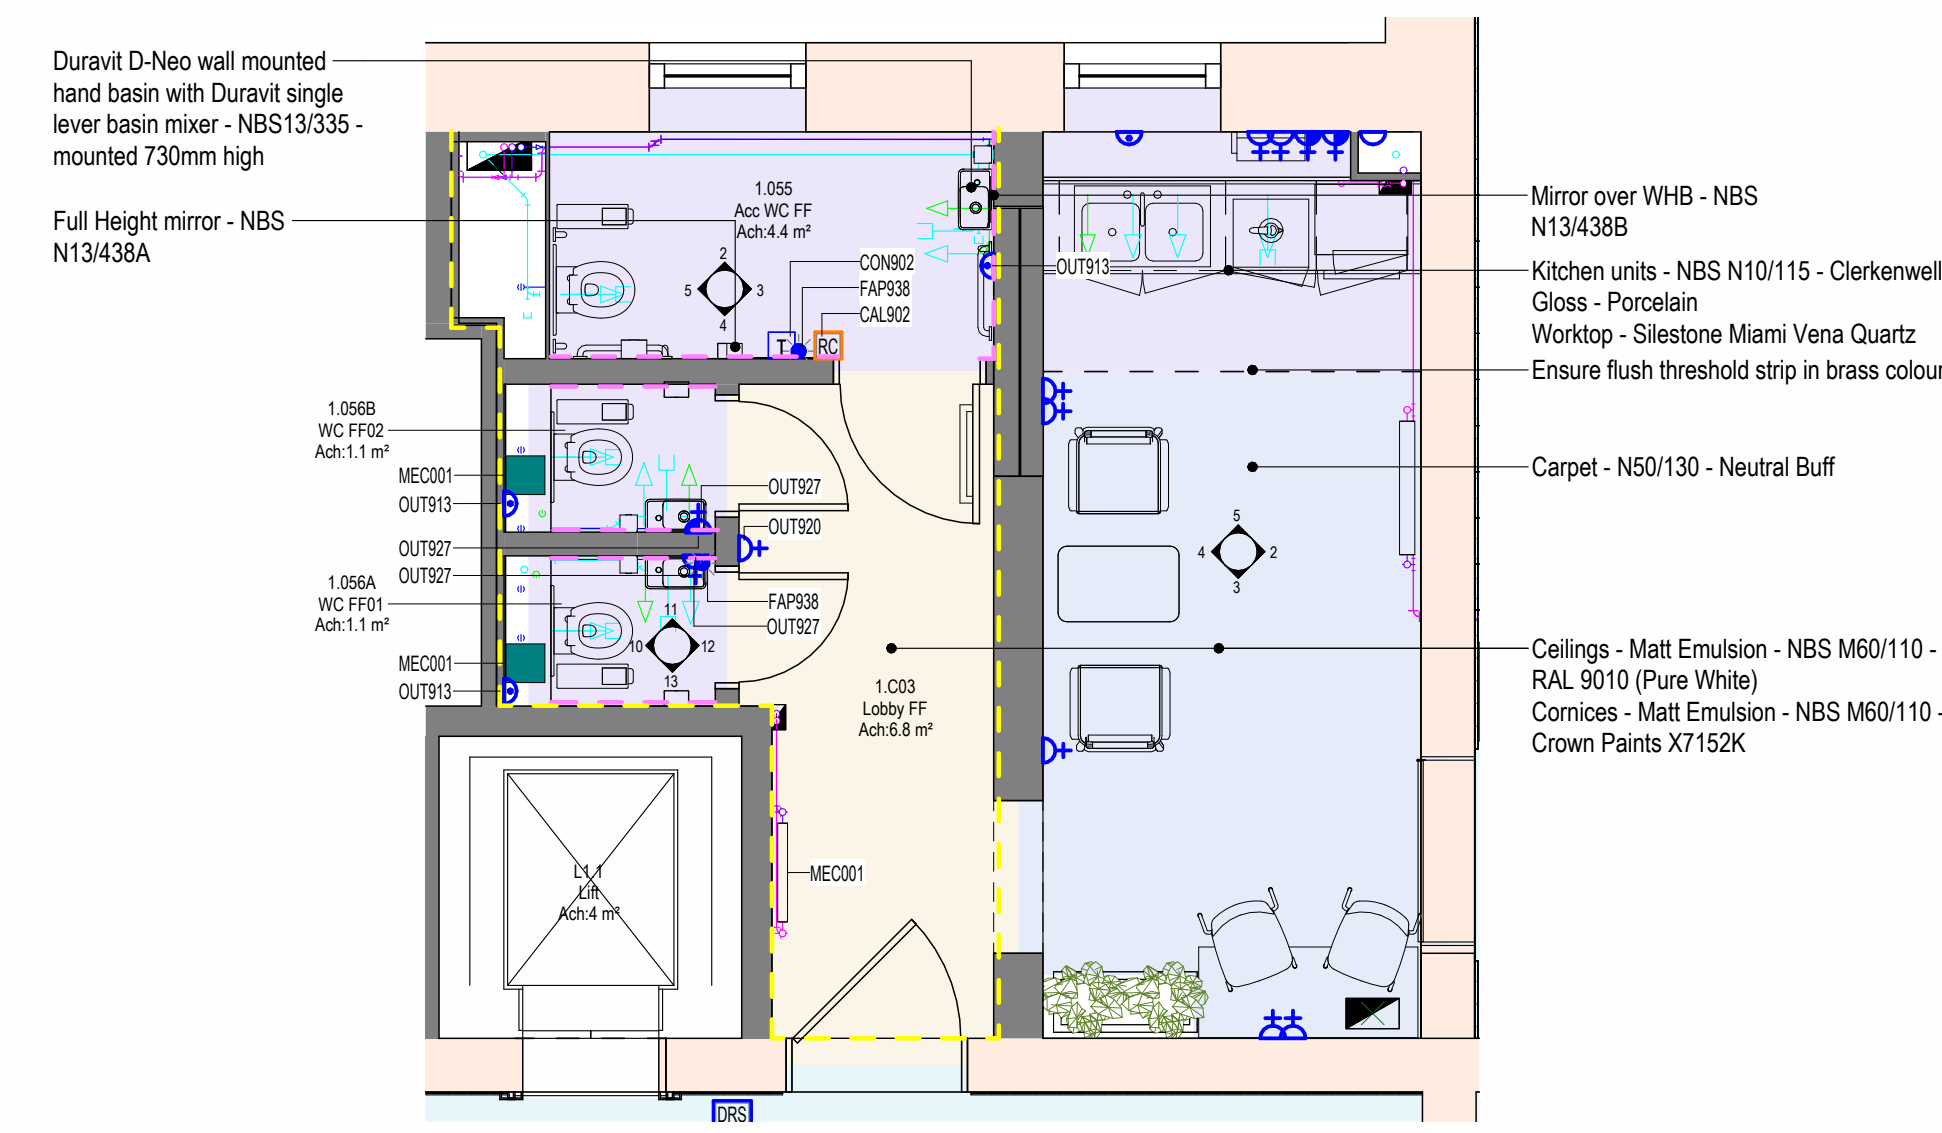

4 1,056 WCs Floor Plan_Acc WC
1:50