



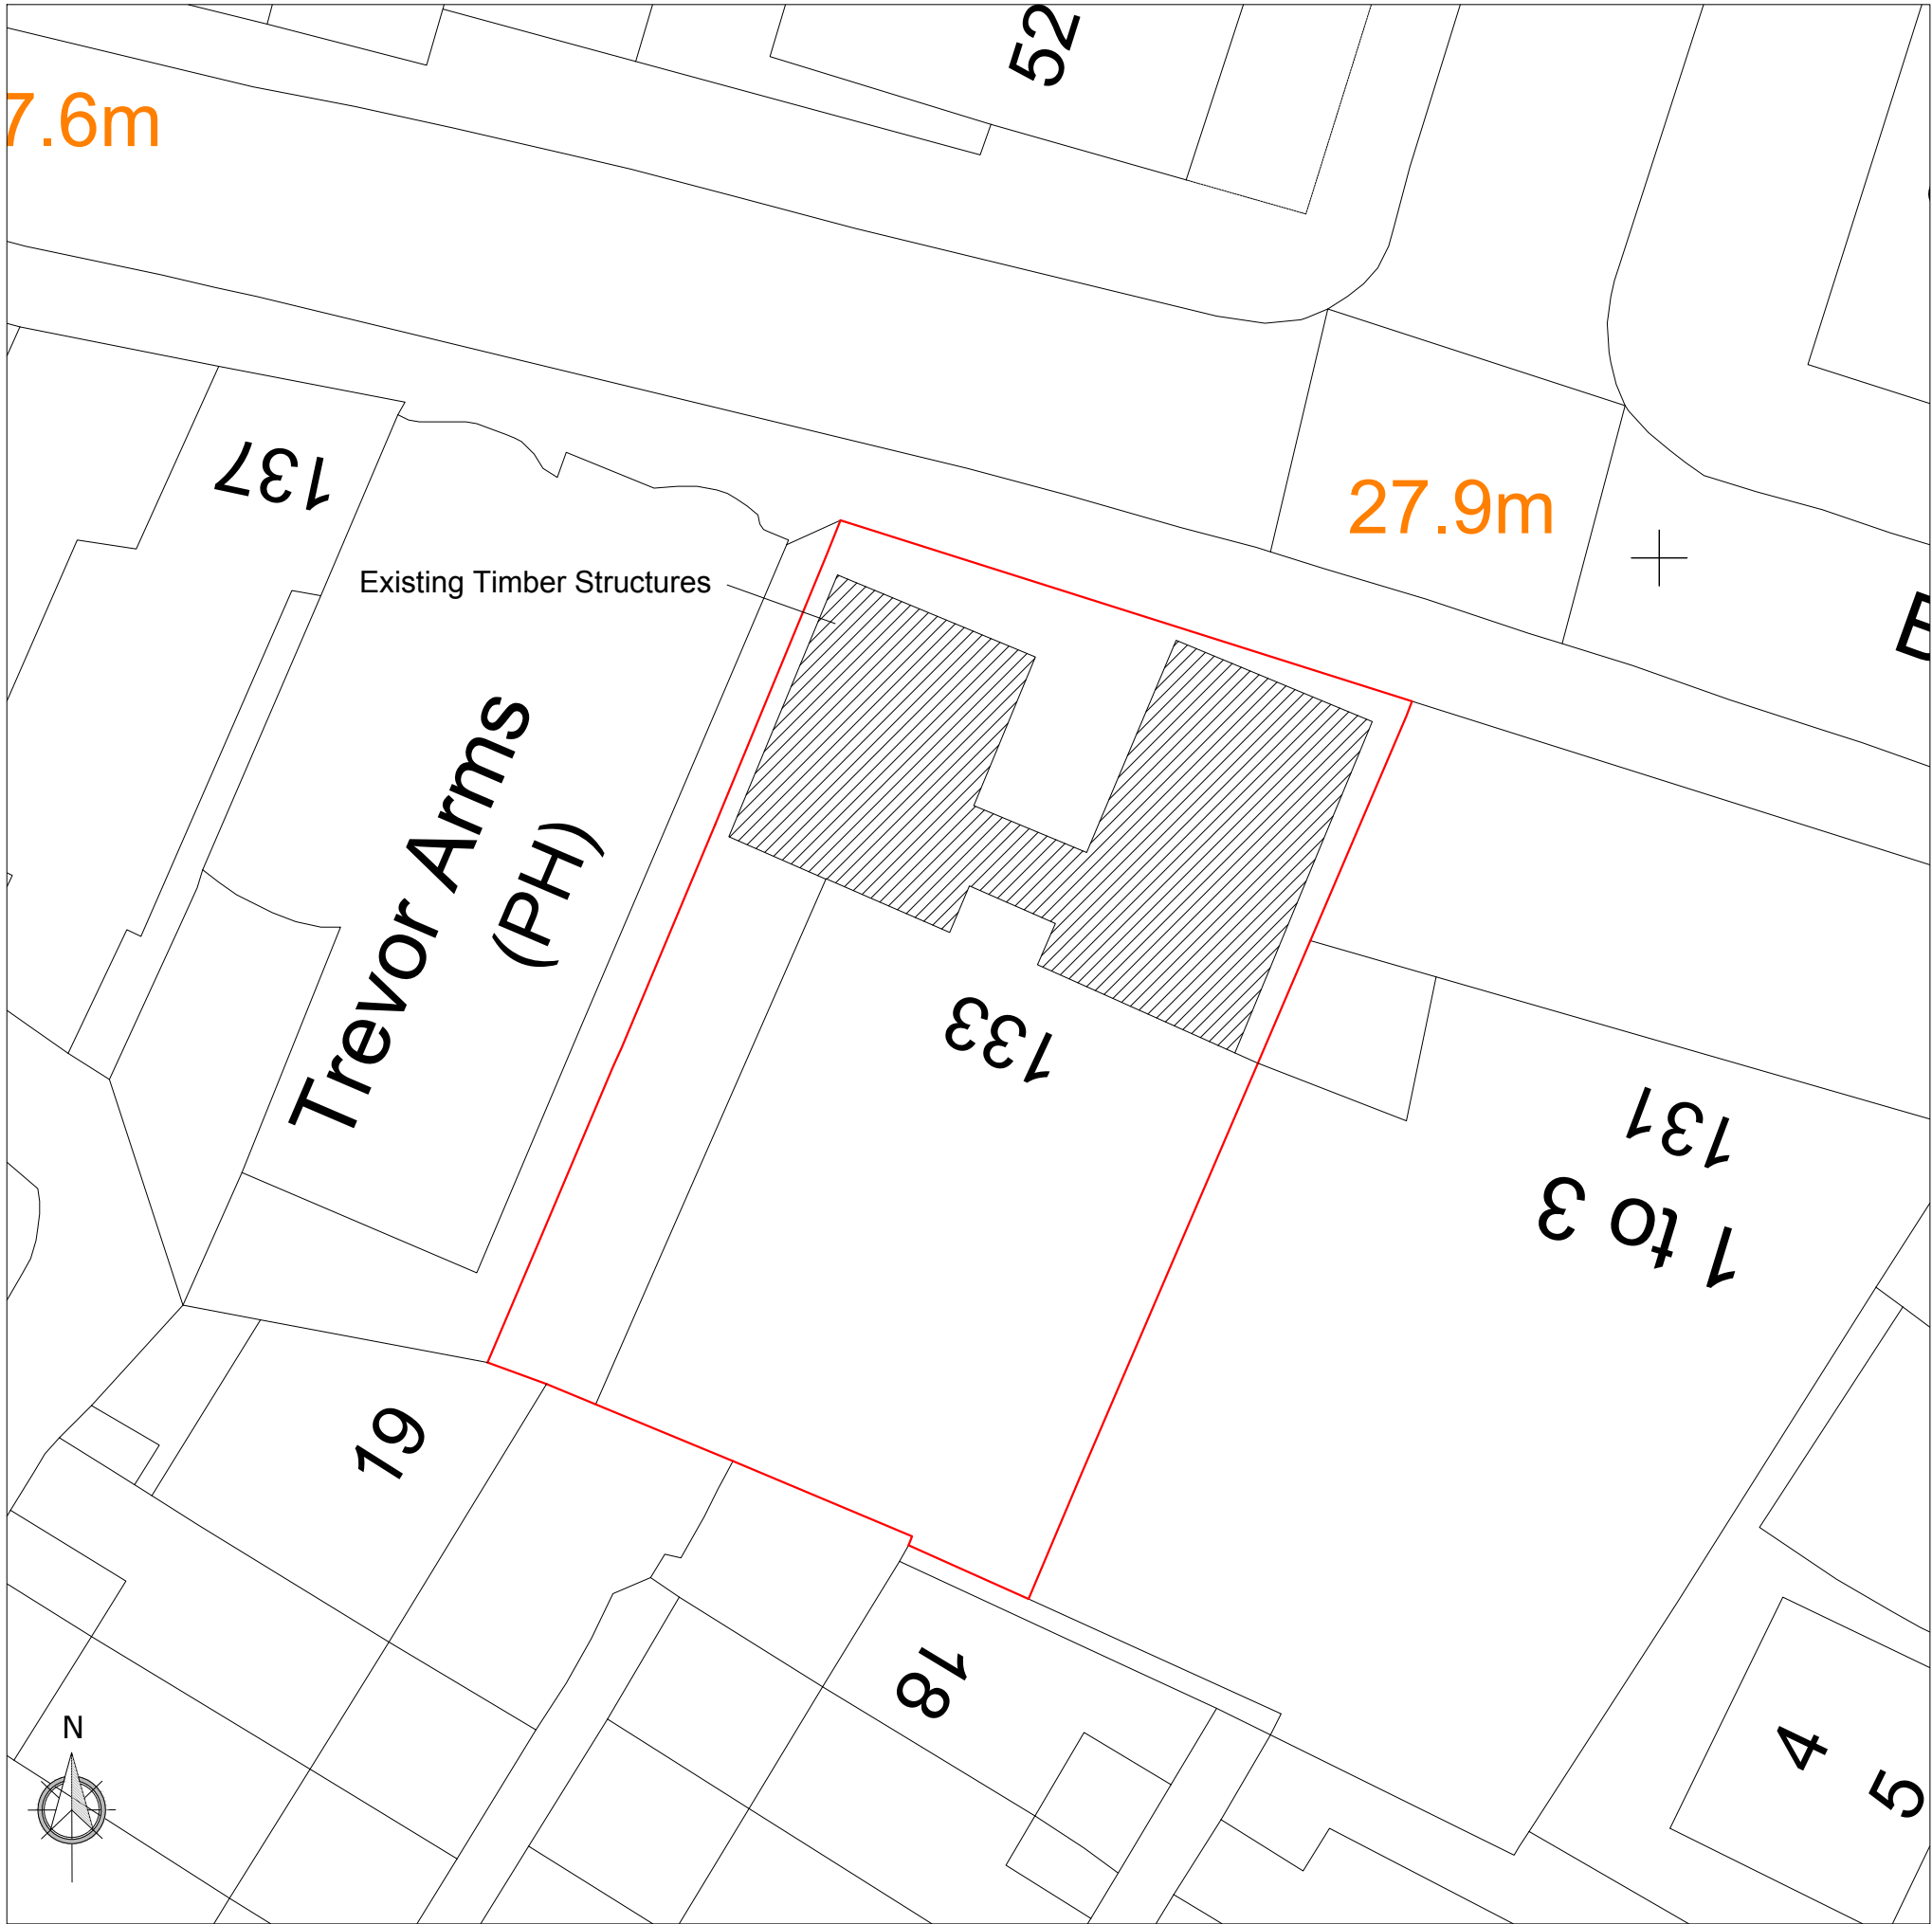

Block Plan 1:200

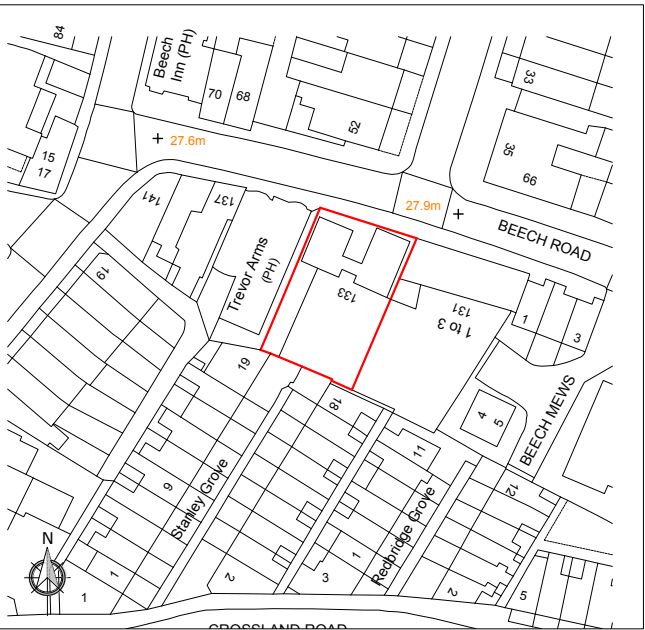

Location Plan 1:1250

LHG PROJECTS LTD
Architectural Design & Surveying
M: 07941 889 509
E: lhgprojects@gmail.com

PROJECT
133 Beech Road, Chorlton

DRAWING TITLE
Location & Block Plan

DATE 10/01/25	SCALE As indicated at A3
DRAWING NUMBER 1130.000	REVISION NO.