




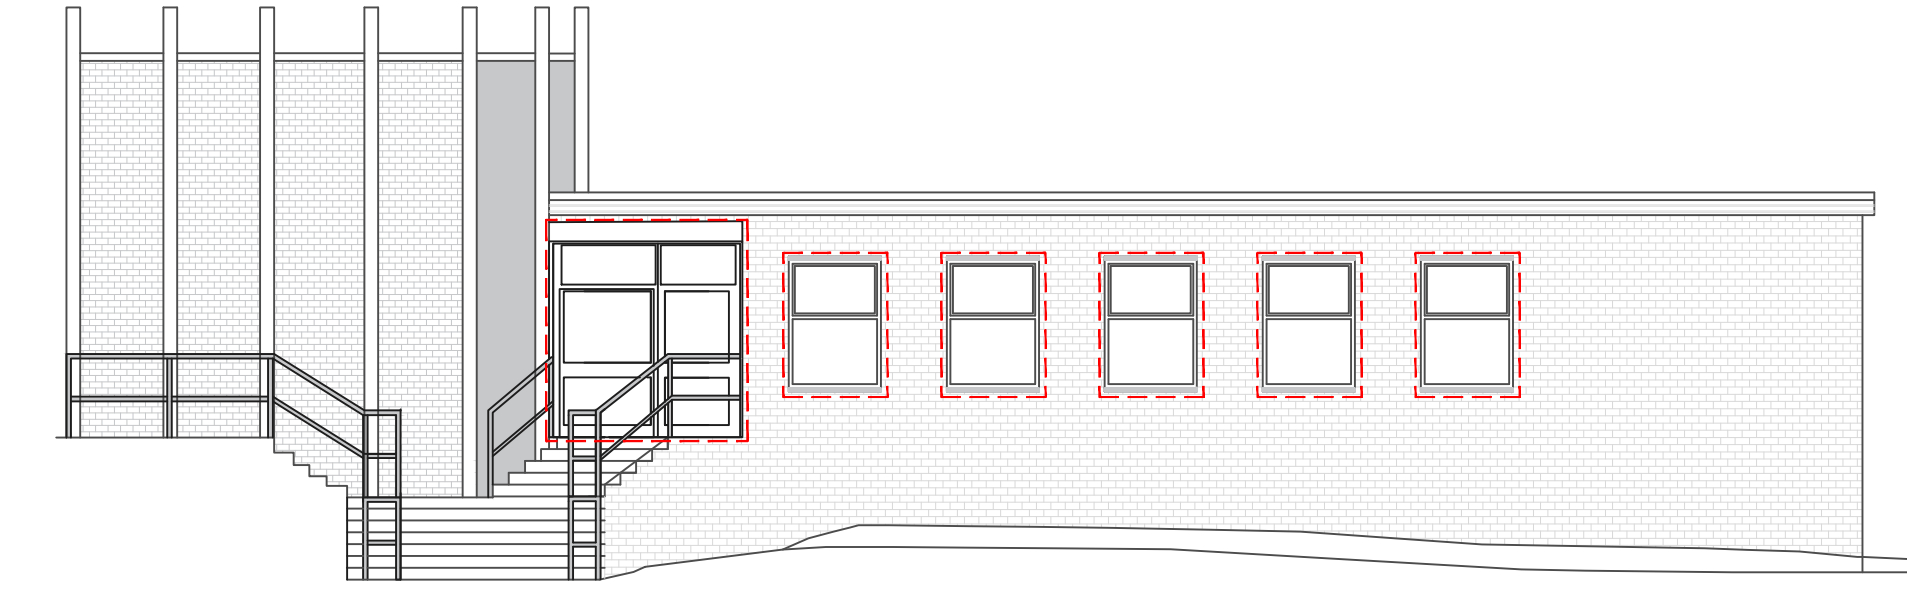


Elevation 1

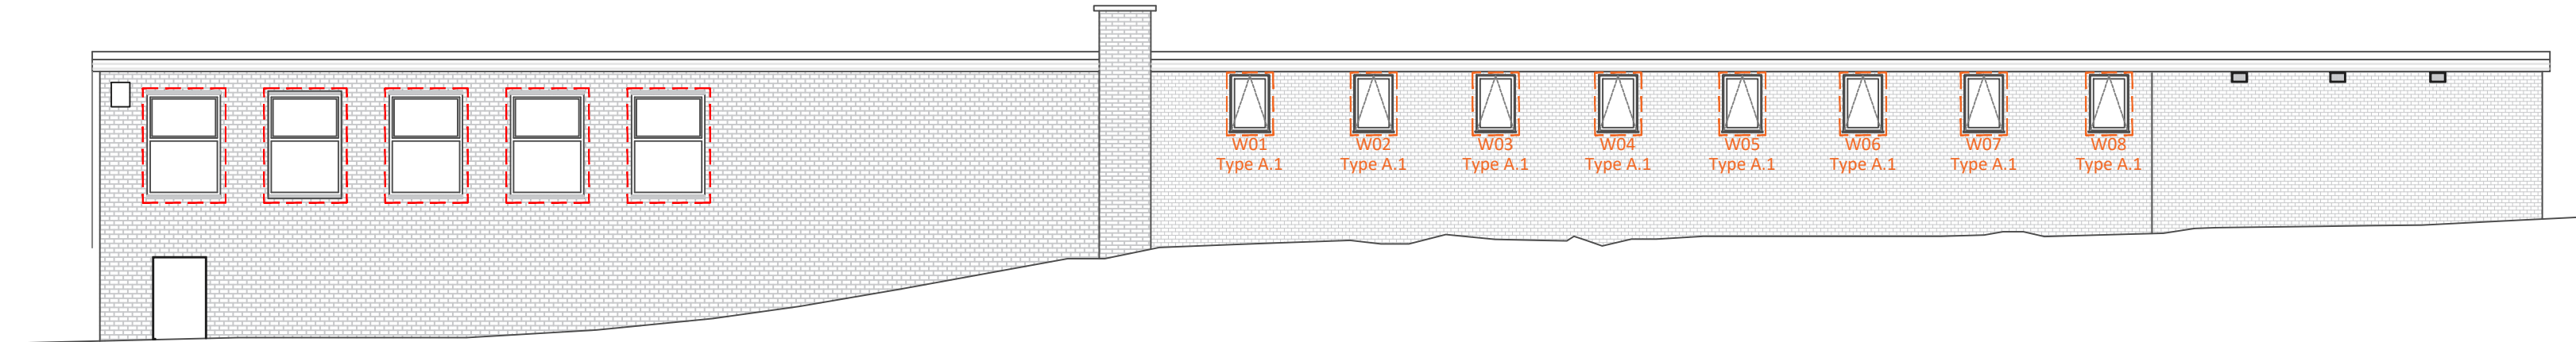


Elevation 2

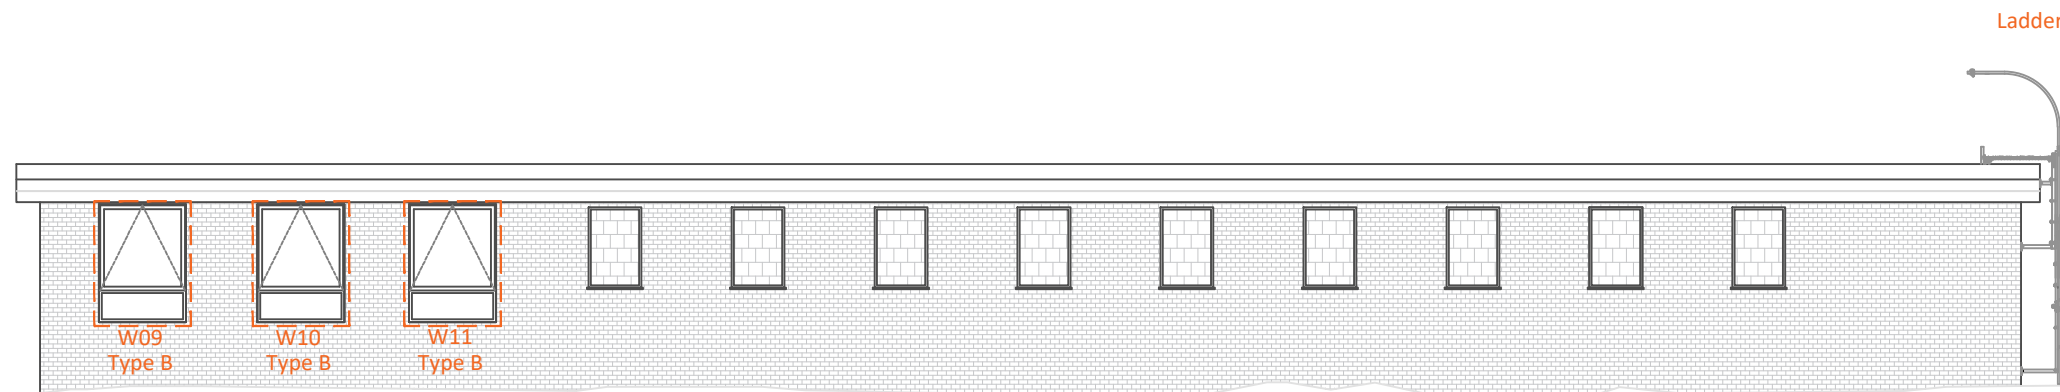


Elevation 3

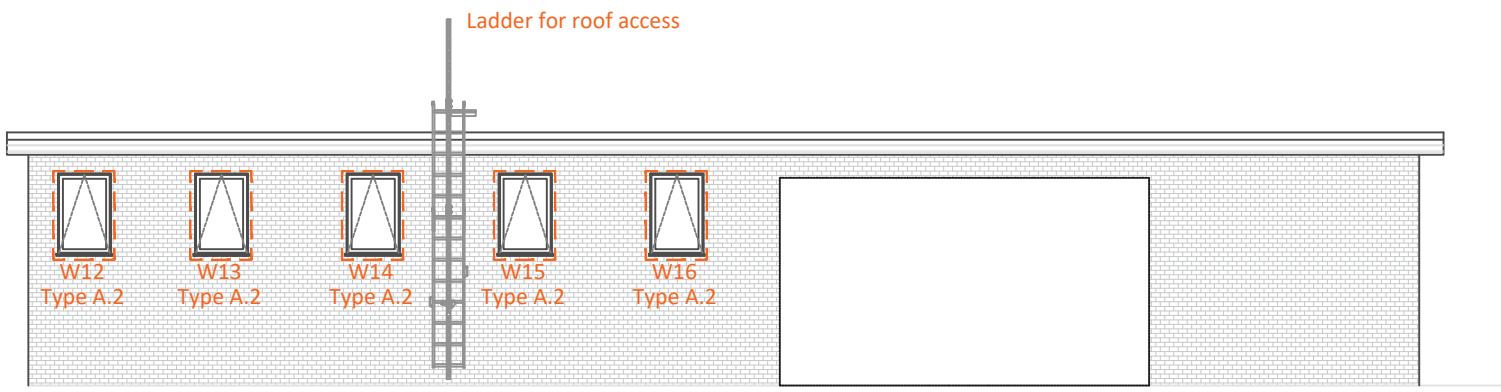


Elevation 4

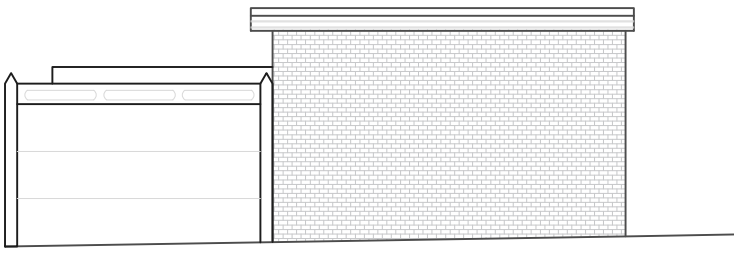

Elevation 5

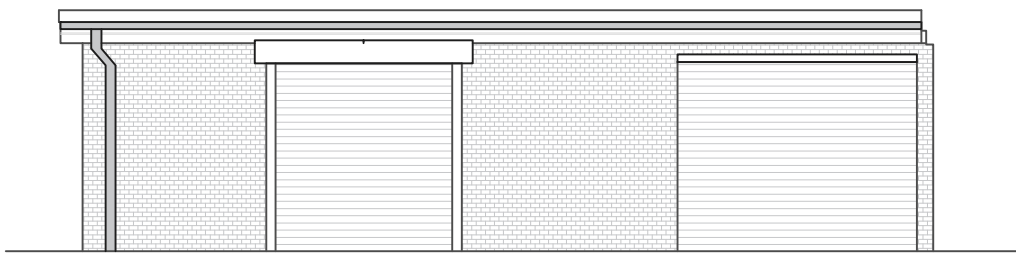


Elevation 6

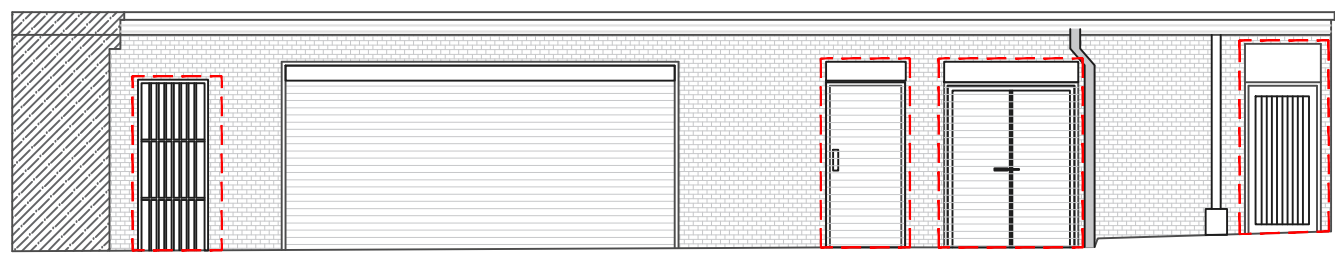


Elevation 7


POST WITH CONCRETE
PLINTH

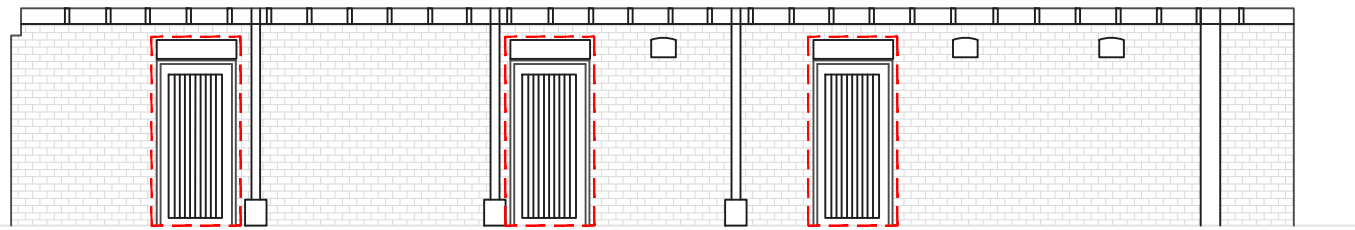


Elevation 8

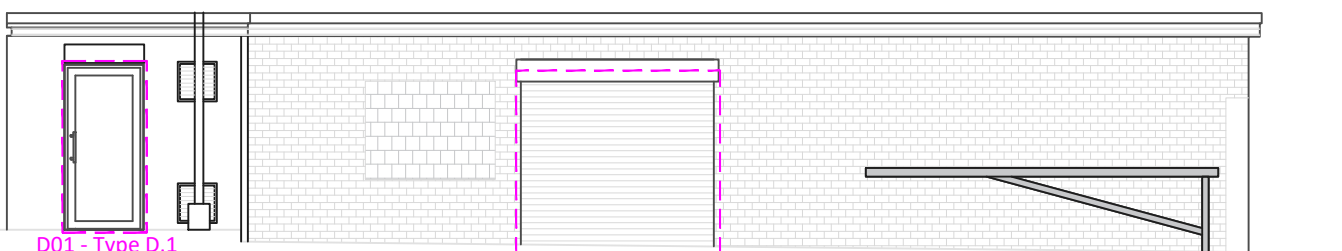


Elevation 9

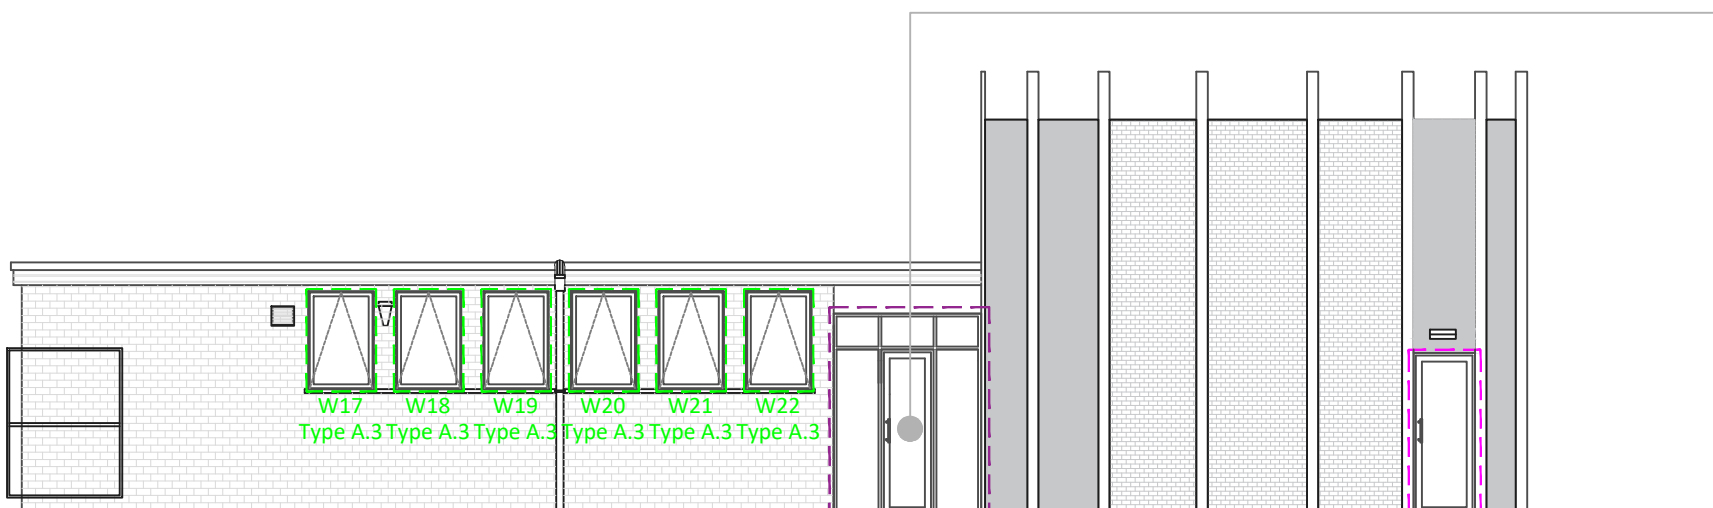


Elevation 10

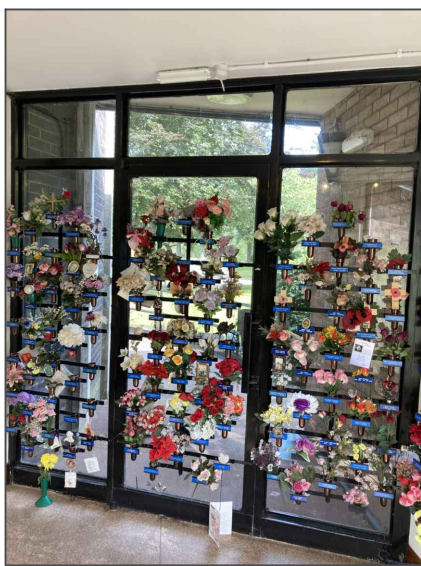


Internal Steel Decorative Plant Holder is to be re-installed using equivalent fixings to the existing, following the installation of the new glazed wall and door to GW.3

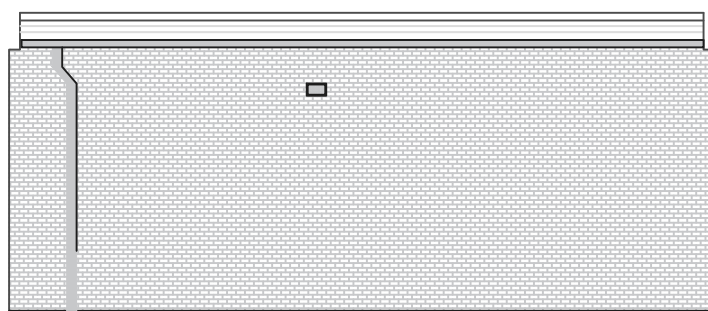


Elevation 11

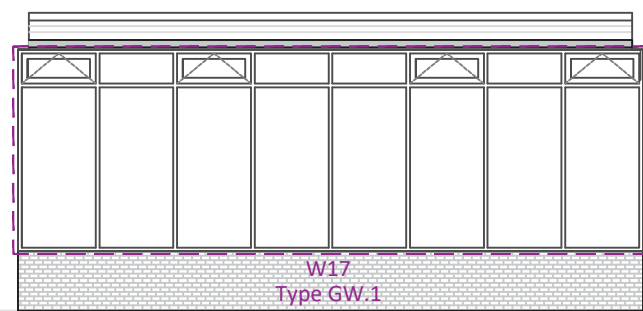

Elevation 12

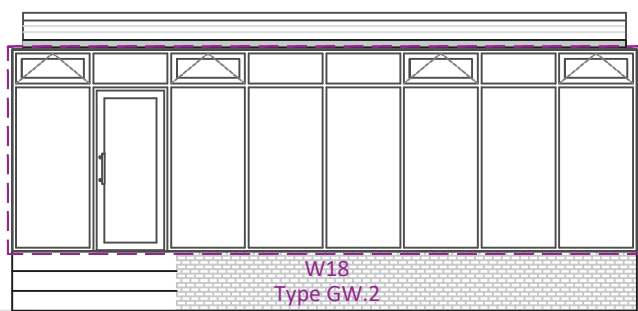


Elevation 13

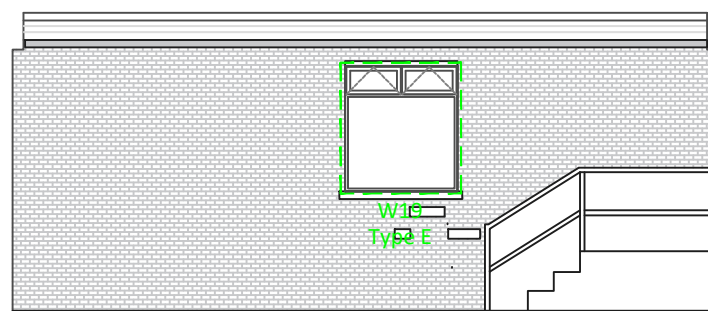

Elevation 14

Notes:

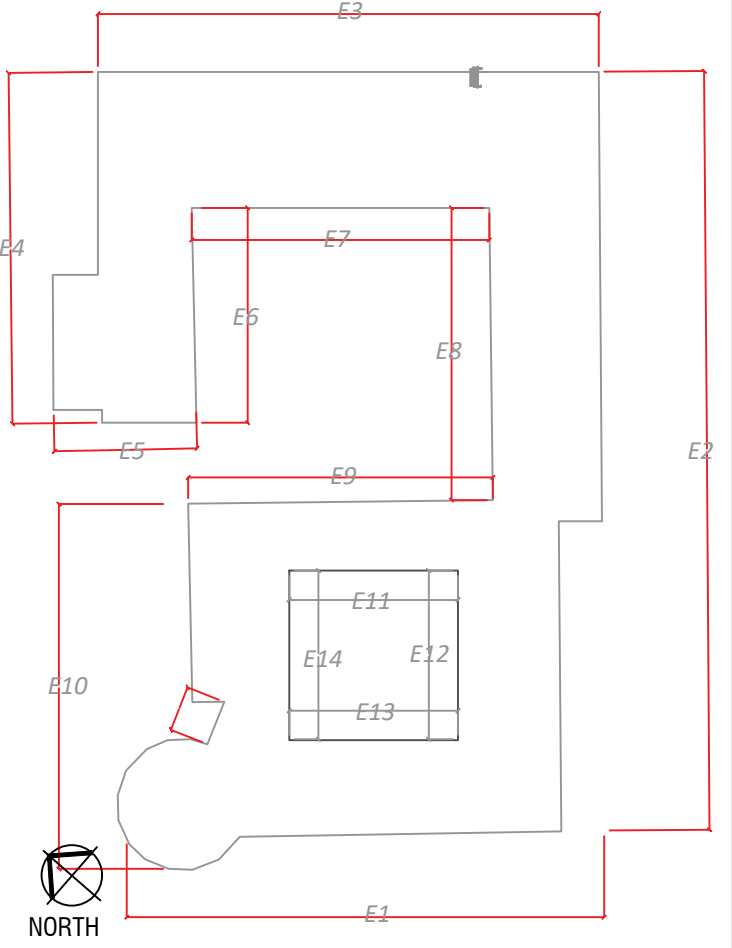

- Supply and install Reynaers SlimLine 68 Aluminium Framed windows with 43mm triple glazed as outlined in the scope of works document 21369.000
- Supply and install new Reynaers SlimLine 68 Aluminium Framed window with 28mm double glazing as outlined in the scope of works document 21369.000
- Supply and install new Reynaers ConceptWall 50 Aluminium Framed Architectural Glazing with 43mm double glazing as outlined in the scope of works document 21369.000. Openers are to be C568-HV Top Hung Openers.
- Supply and install new Reynaers ConceptSystem 77 Aluminium Doors as outlined in the scope of works document 21369.000
- Existing windows and doors to be maintained

Copyright: All rights reserved. This drawing must not be reproduced without permission from Drees & Sommer UK Ltd. Do not scale off this drawing. All dimensions are to be checked on site by contractor / sub contractor. Any discrepancies to be reported to Drees & Sommer UK Ltd.

DREES & SOMMER

1.06 South Harrington Building
182 Sefton Street
Liverpool
L3 4BQ
Tel: 0151 430 2340

Office Locations
Ashford, Birmingham, Leeds, Liverpool, London, Manchester & Oxford.
www.dreeso.uk

PLANNING

Rev	Date	Revision notes	By	Check
Client		Drawing Title		
MCC Equans PSDS		Blackley Office & Yard Proposed Elevations		
Project Title		Drawn	Date	
Decarbonisation Scheme		AH	10/24	
Blackley Office & Yard		Checked	Date	
		GM	10/24	
DWG No.	24606.104	Scale	1:100	Revision

