



PORTLAND STREET
EXISTING ELEVATION
Scale @ 1:100

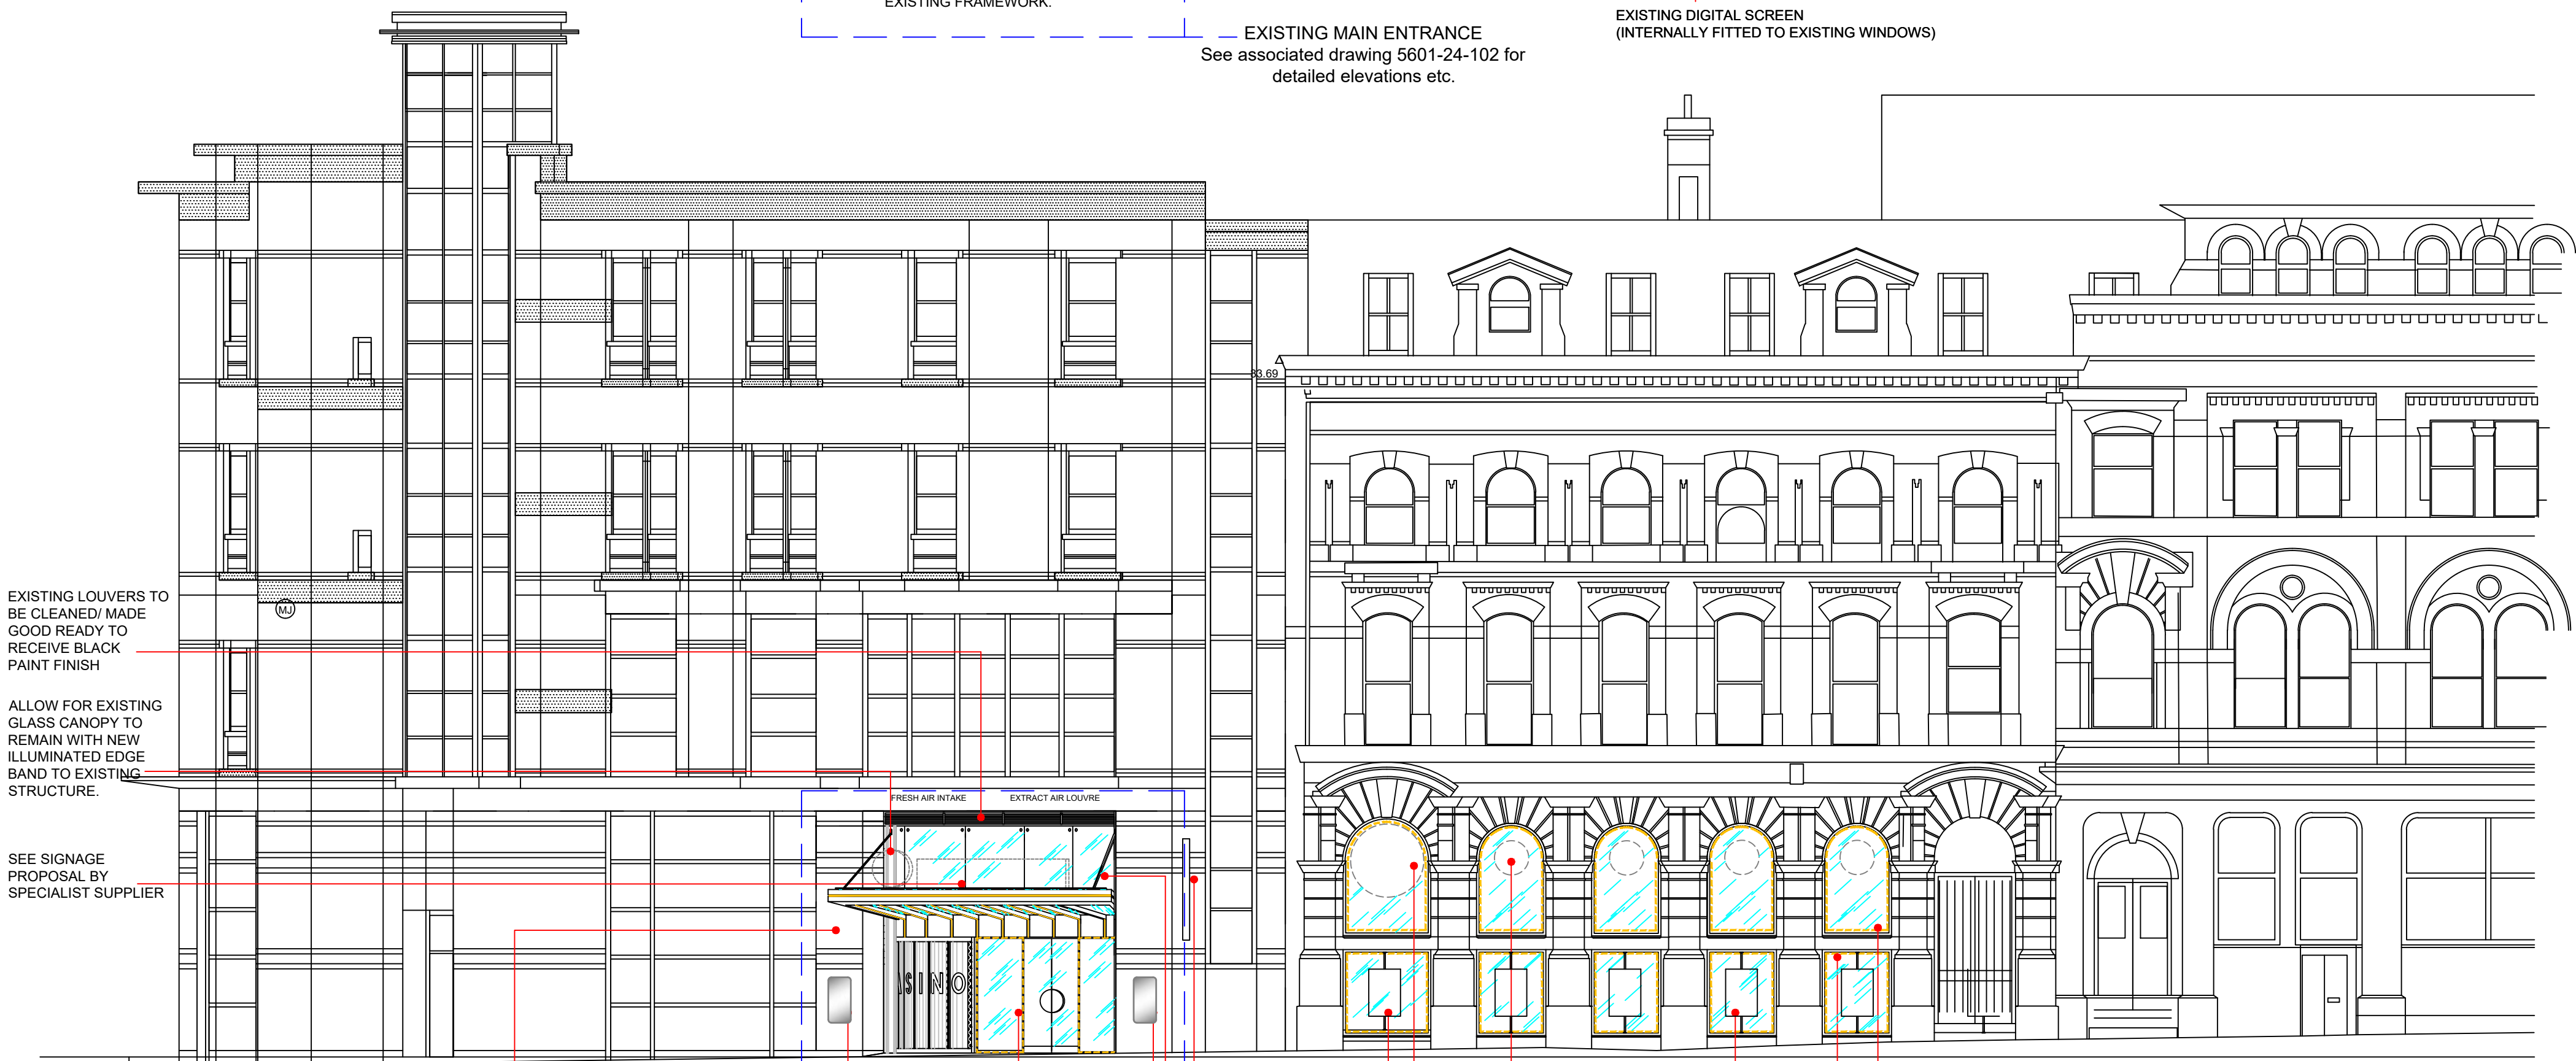


PORTLAND STREET
PROPOSED ELEVATION
Scale @ 1:100

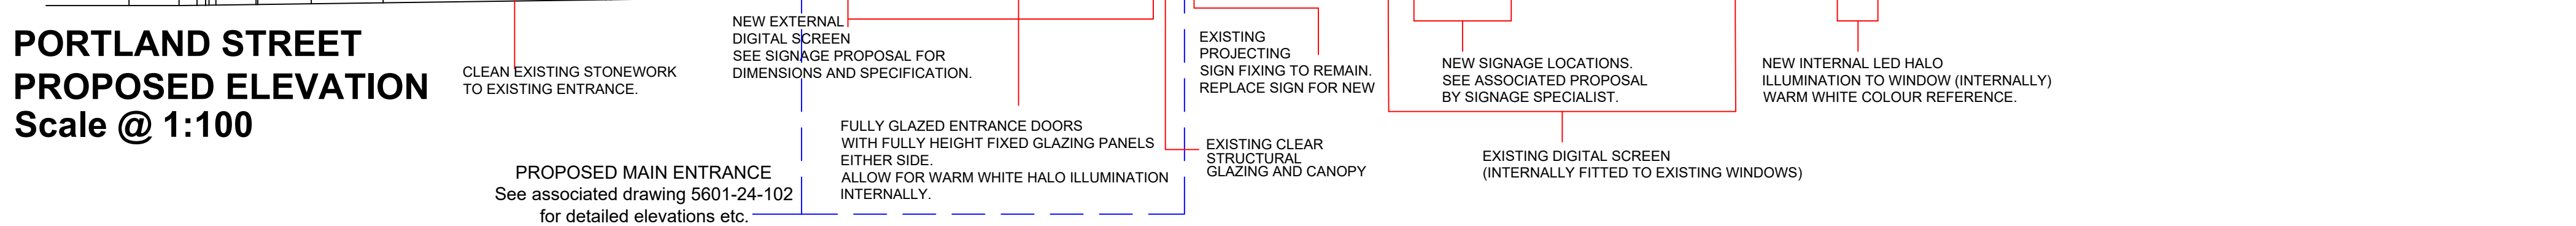

EXISTING EXTERIOR
IMAGE

PROPOSED SIGNAGE & ILLUMINATION
DESIGN INTENT

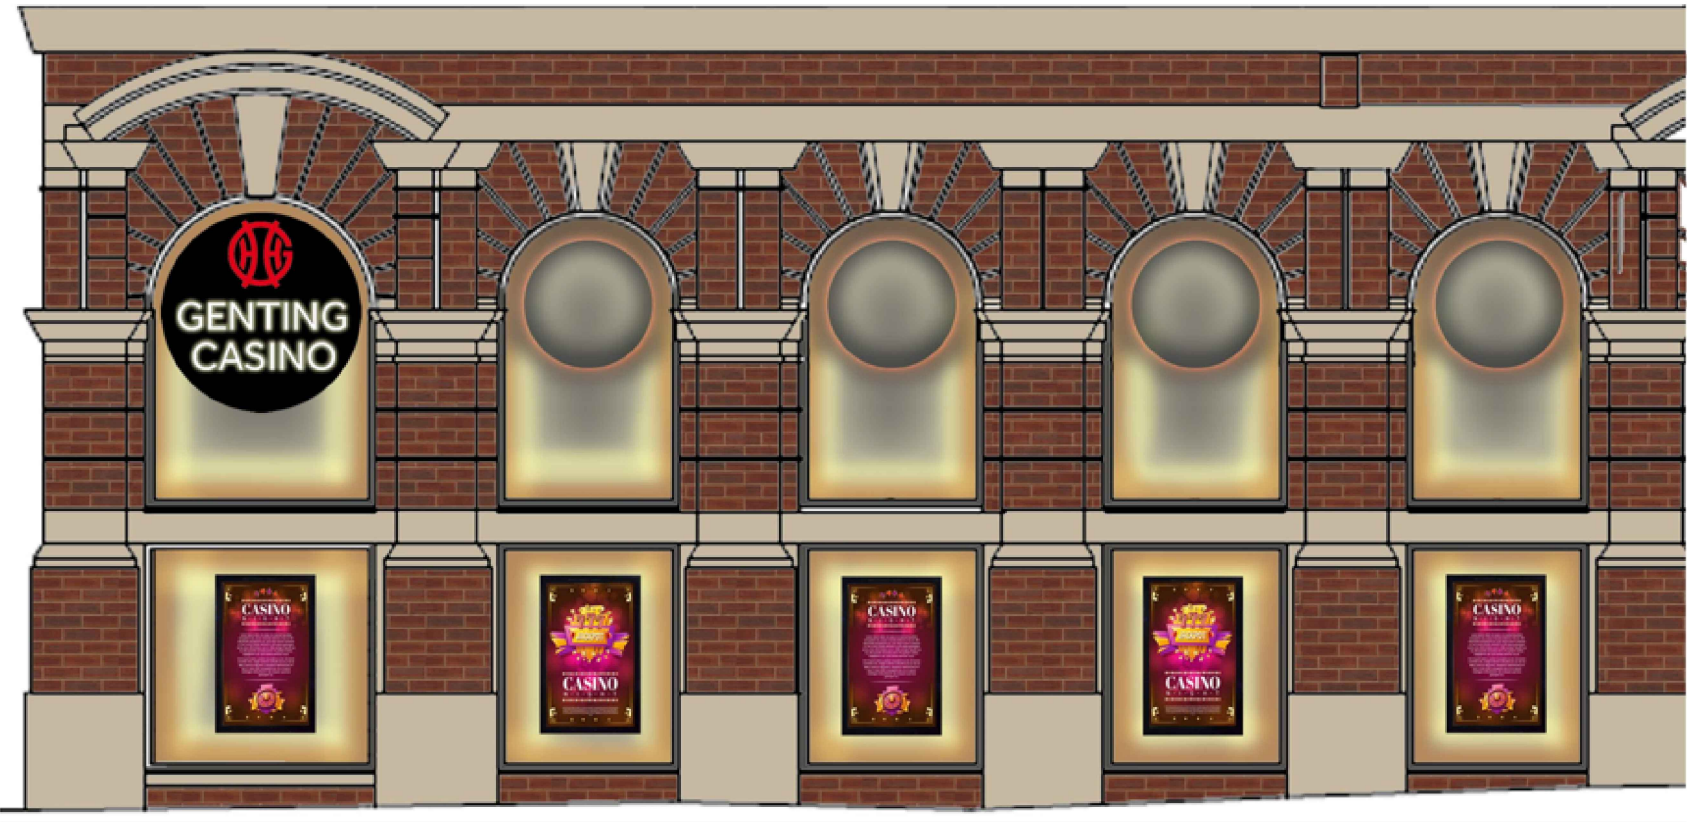

REV:	DESCRIPTION:	DATE:	PROJECT:	CLIENT:	SCALE:	INFORMATION:
A	PROPOSED CANOPY DESIGN. SHIRTLETT UTILISING EXISTING STRUCTURE/ CANOPY WITH ADDITION OF EDGE PROFILE AND LED ILLUMINATION (SIDE STRIP AND ADDITIONAL SECTIONS BELOW GLASS).	22.10.24	EXISTING & PROPOSED EXTERNAL ELEVATIONS	GENTING CASINO'S	1:100 @ A1	COMMENT:
B	EXISTING CANOPY TO BE RETAINED AND ALUMINIUM ILLUMINATED EDGE DETAIL ADDED TO STRUCTURE.	18.11.24	DATE: 26.07.2024	DRAWN BY: AJ	APPROVAL:	
C	FIXINGS FOR EXISTING HANGING SIGN TO RIGHT HAND SIDE OF ENTRANCE TO BE RETAINED, REPLACE SIGN WITH NEW.	13.12.24	DRAWING NO.: 5601-024-101	REVISION: C	TENDER:	
			DAKOTA HOUSE OF DESIGN			
			1 DINGDALE PLACE SANDYFORD NEWCASTLE UPON TYNE NE2 1BD UNITED KINGDOM			
			WWW.DAKOTAHOUSEOFDESIGN.COM T: +44(0)191 2610261			