




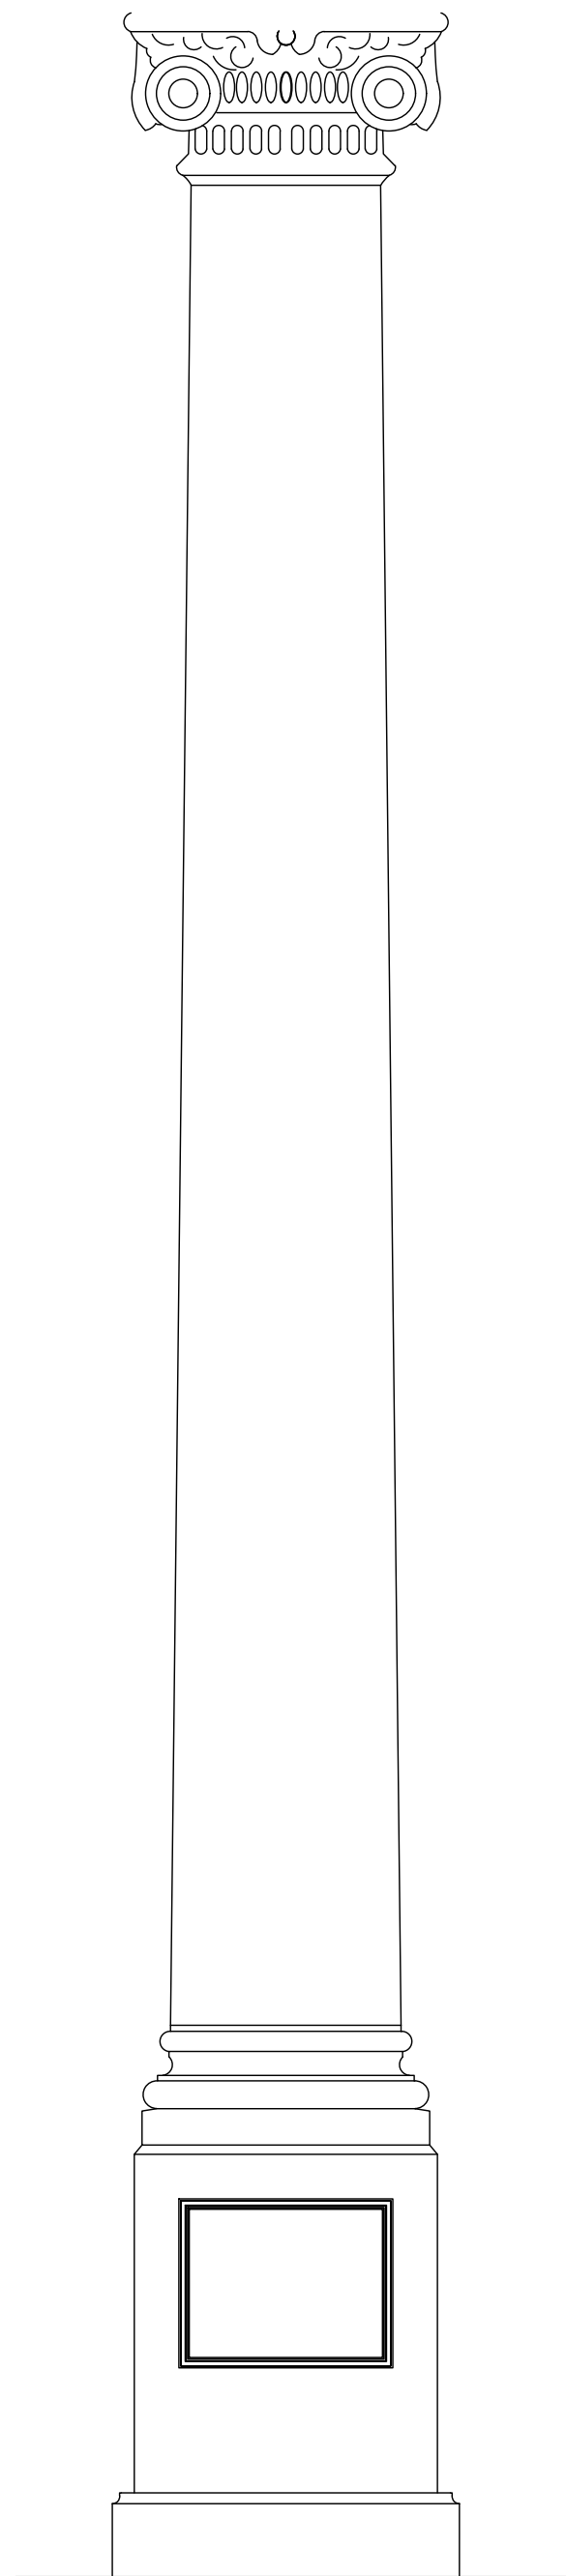


**CENTRAL COLUMN
EXISTING - ELEVATION B**
Scale 1:20

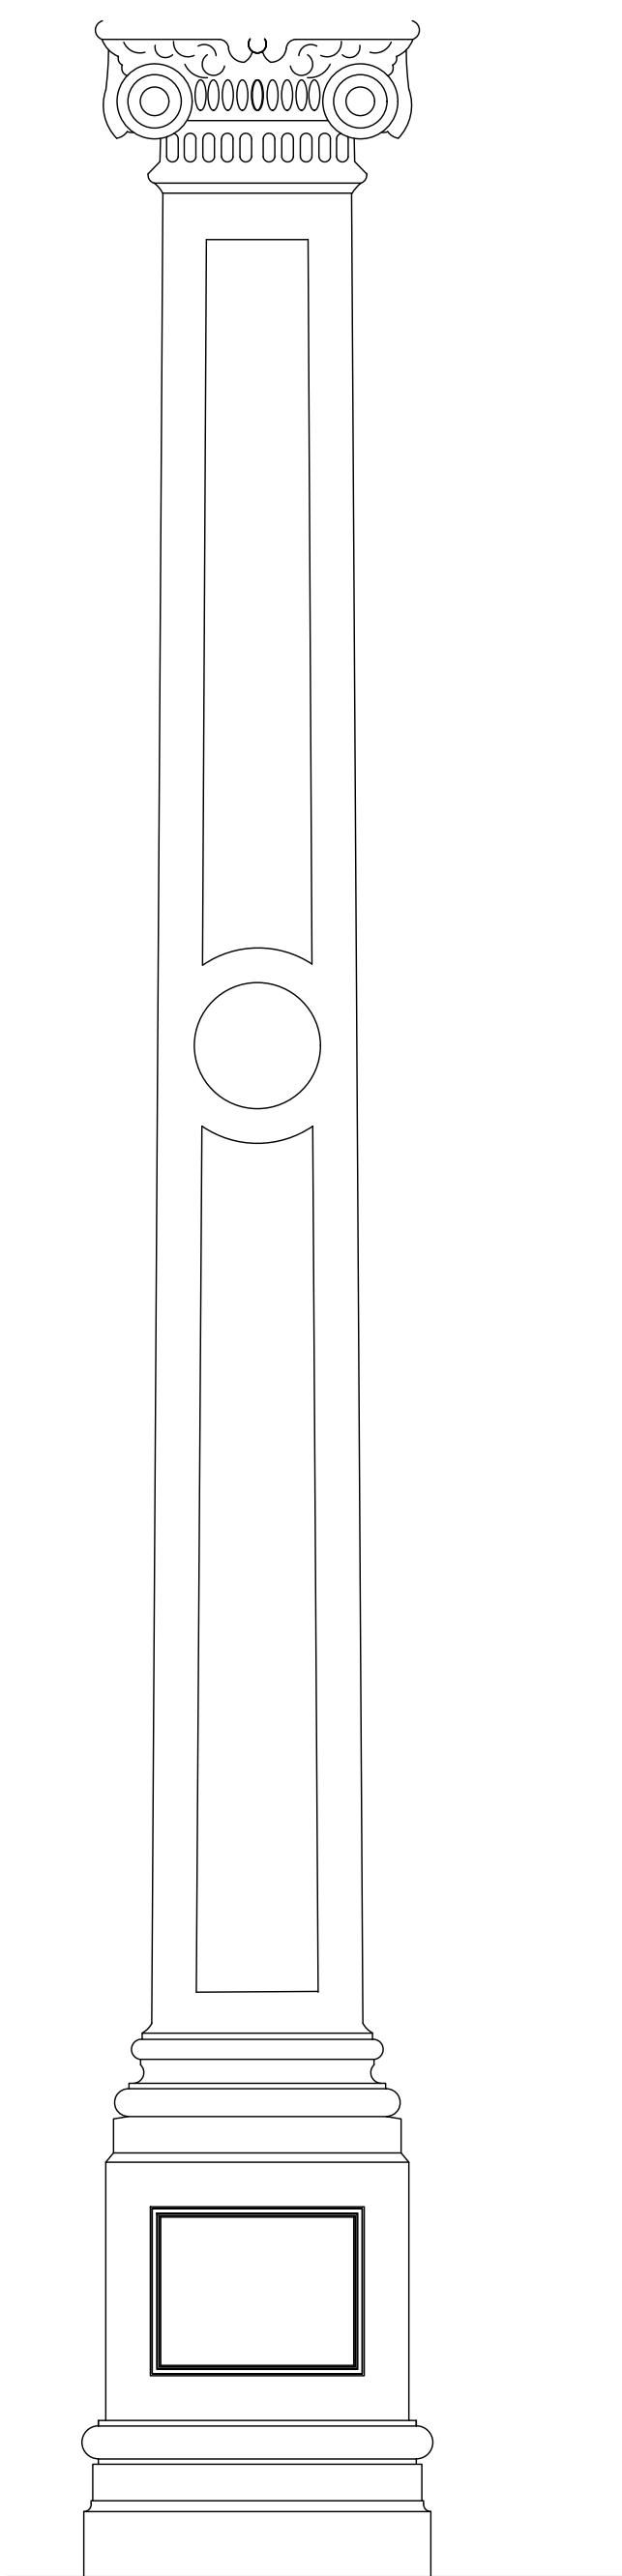

**WALL COLUMN EXISTING -
ELEVATION B**
Scale 1:20

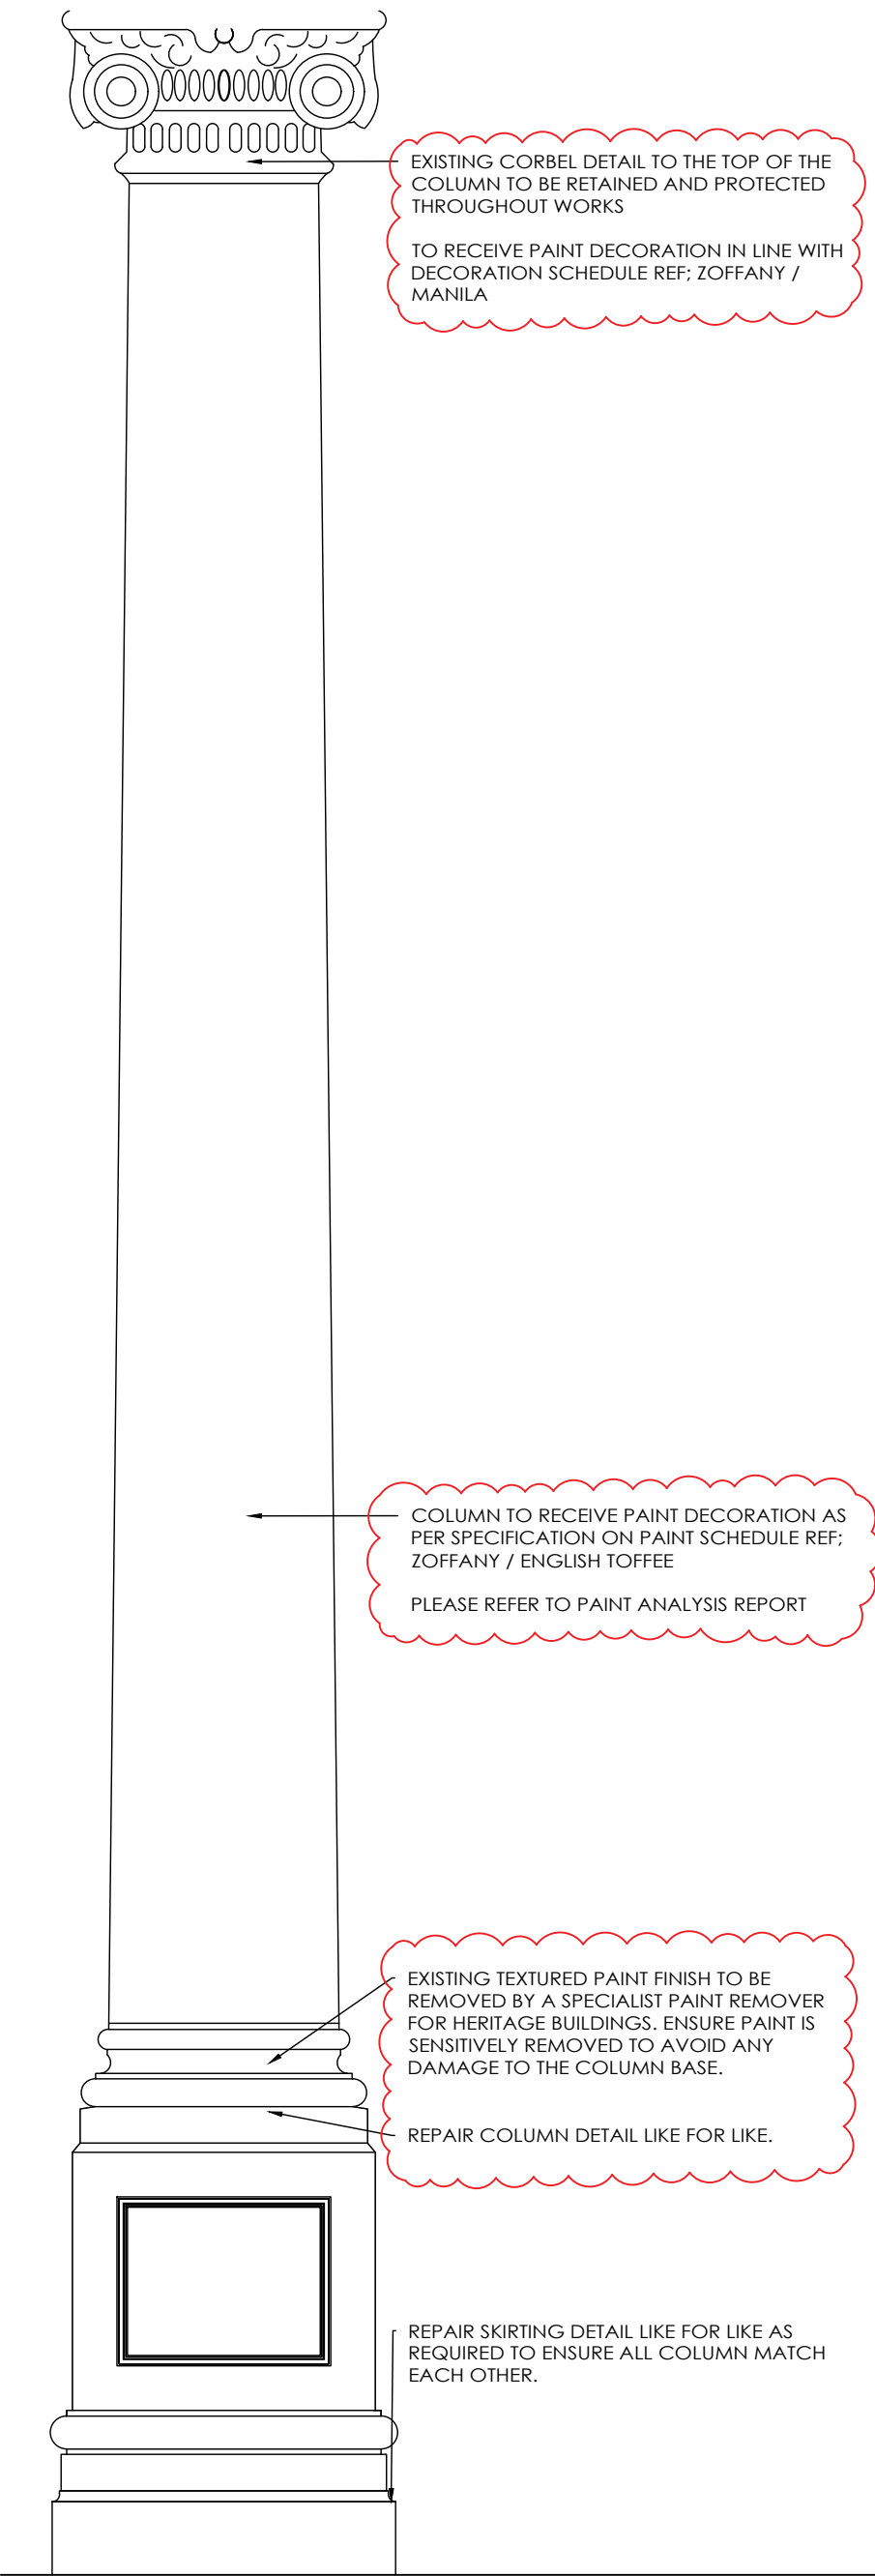


**CENTRAL COLUMN PROPOSED -
ELEVATION B**
Scale 1:20

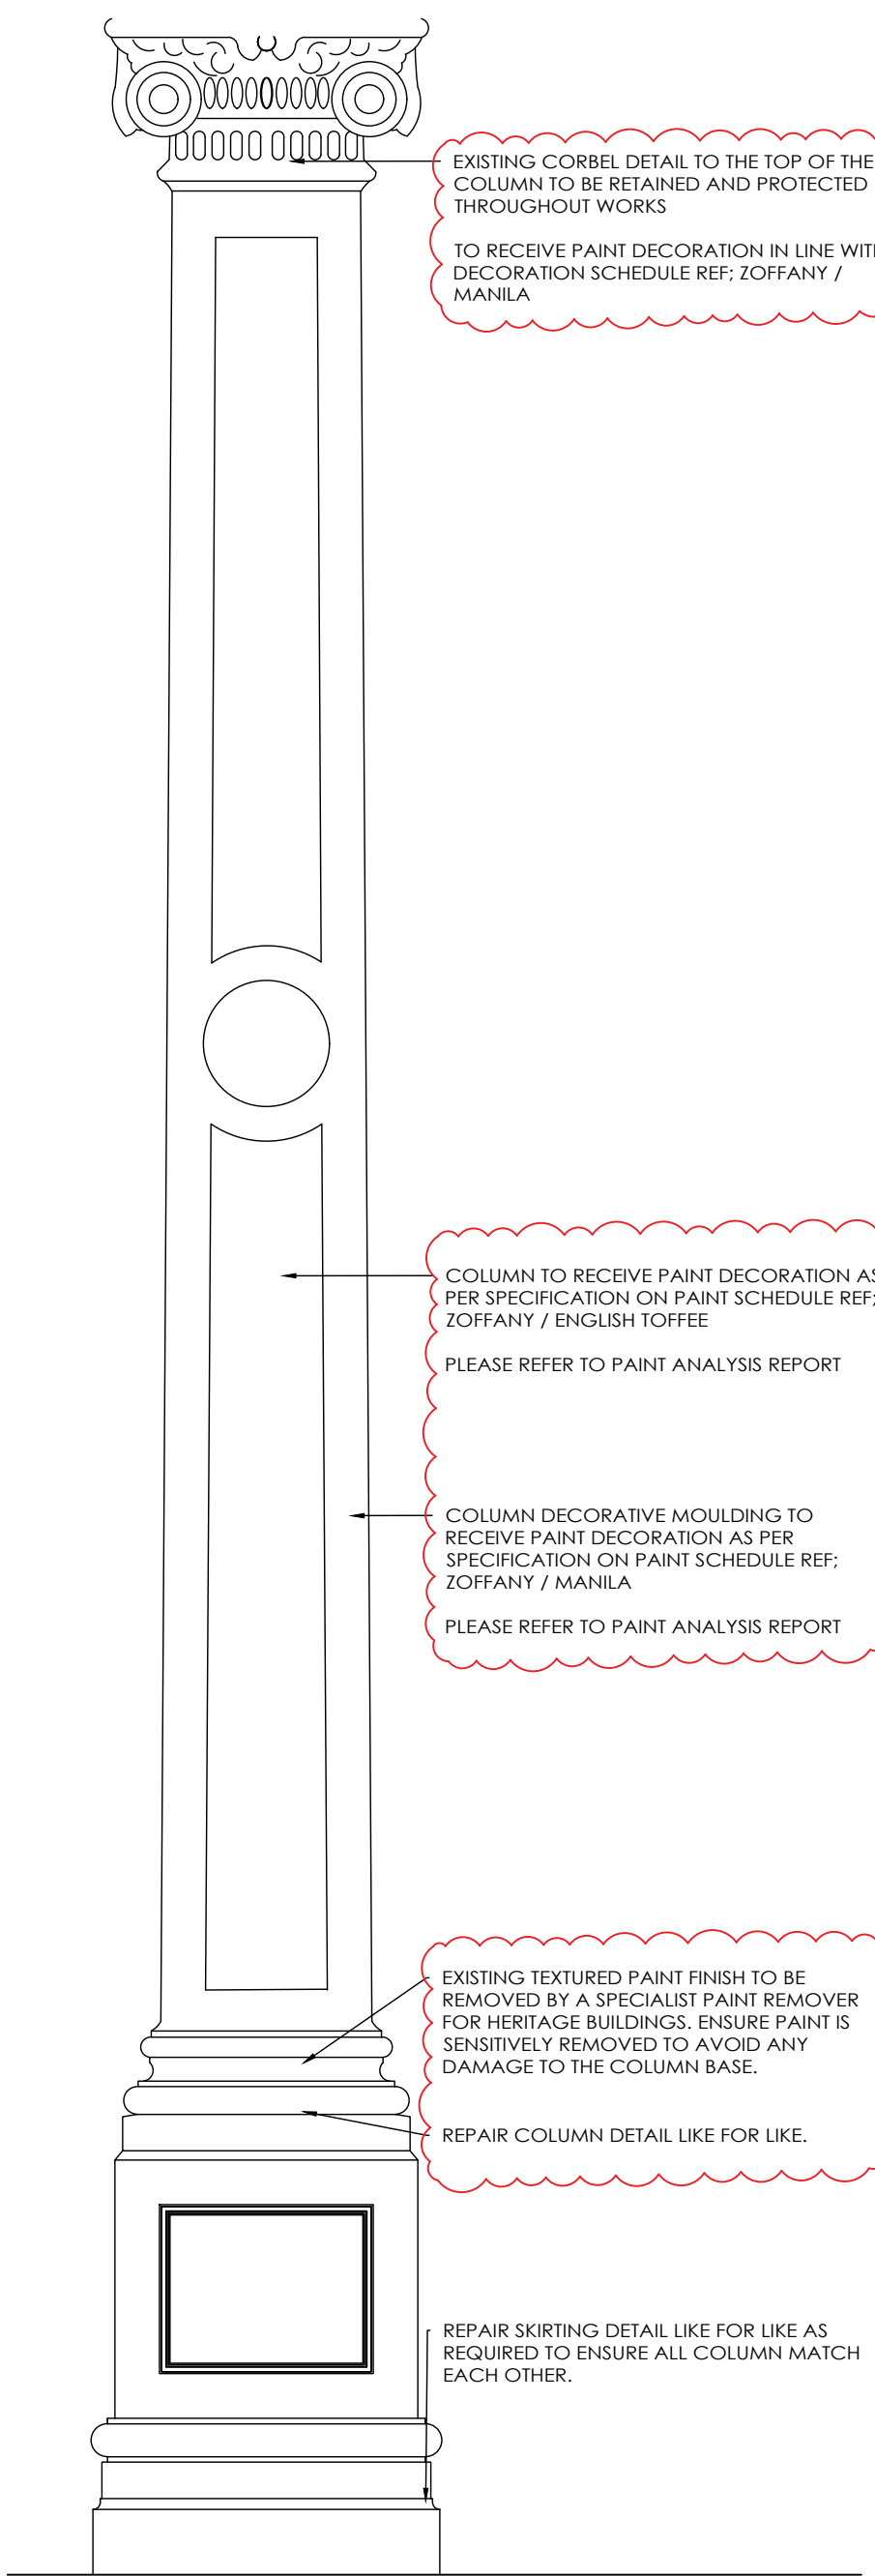


WALL COLUMN PROPOSED - ELEVATION B
Scale 1:20

NOTE: ALL EXISTING CONCRETE CENTRAL COLUMNS
HAVE MULTIPLE PROFILE HEIGHTS

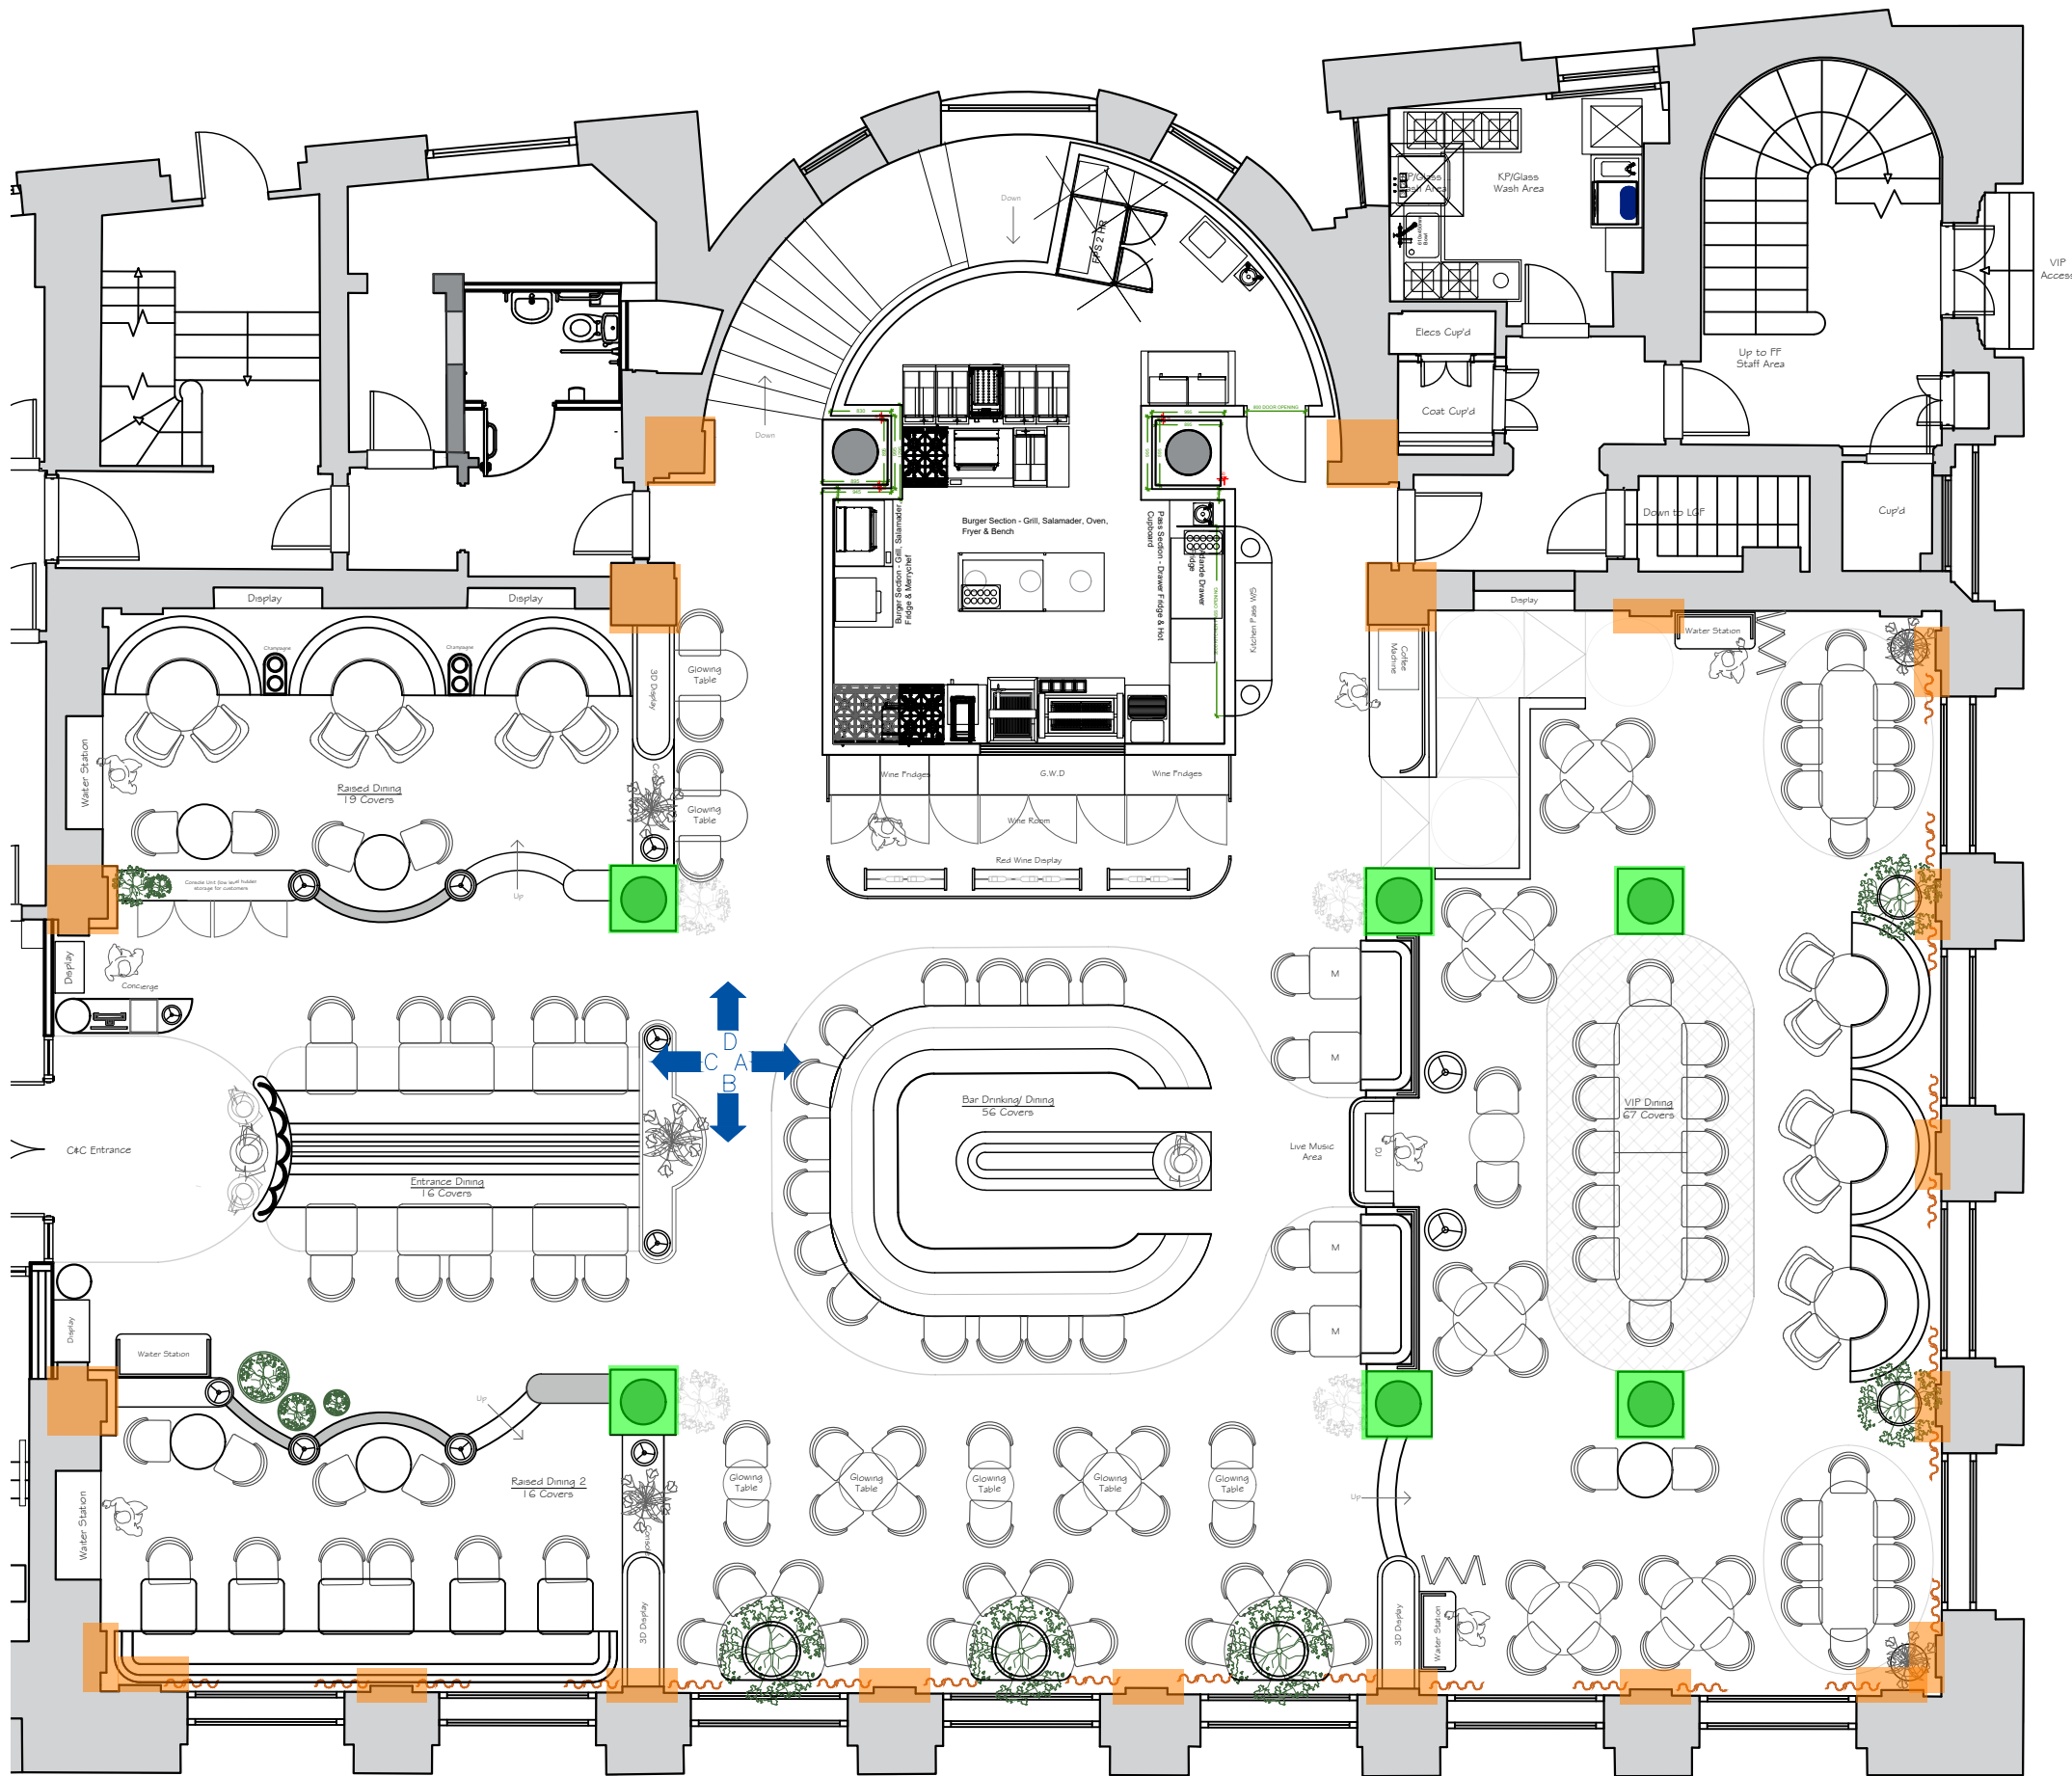

Location Plan - Ground Floor
Scale 1:100

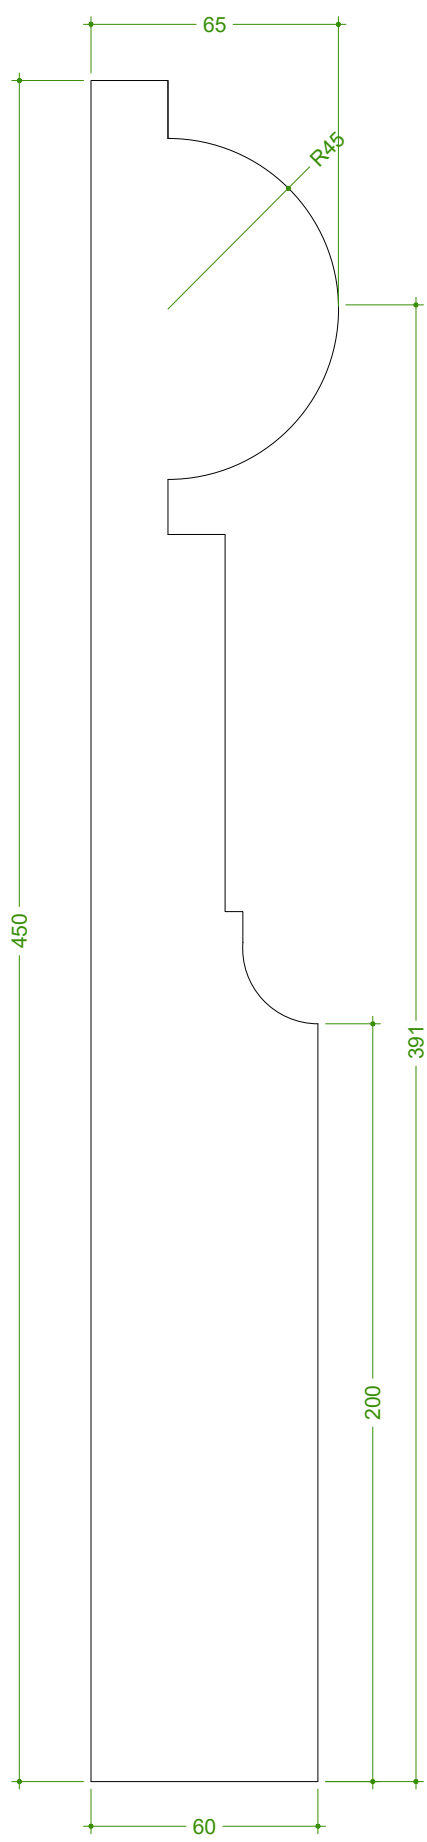

SKIRTING PROFILE (to match existing)
Scale 1:2

C	More information added for planning	14.01.24	MM
B	Paneling omitted. Repair works to suit planning conditions	18.12.24	MM
A	Column amends following planning conditions	01.11.24	MM

STUDIO TWO [®]	
JOB TITLE	
Cut & Craft Manchester	
DRAWING TITLE	
Typical Column Cladding Detail	
SCALE VARIES @ A1	DRAWING No
DATE MAY 2024	AC 23- GF 024
DO NOT SCALE. ALL DIMENSIONS TO BE CHECKED ON SITE BY CONTRACTOR. ALL MEASUREMENTS ARE IN MM UNLESS OTHERWISE SPECIFIED. WRITTEN DIMENSIONS TO BE USED IN PREFERENCE TO SCALED DIMENSIONS & ALL DISCREPANCIES TO BE REPORTED TO STUDIO TWO. THE DESIGN SHOWN ON THIS DRAWING IS THE PROPERTY OF STUDIO TWO AND IS NOT TO BE USED OR ITS CONTENTS COPIED, COMMUNICATED OR DISCLOSED, IN WHOLE OR IN PART.	