


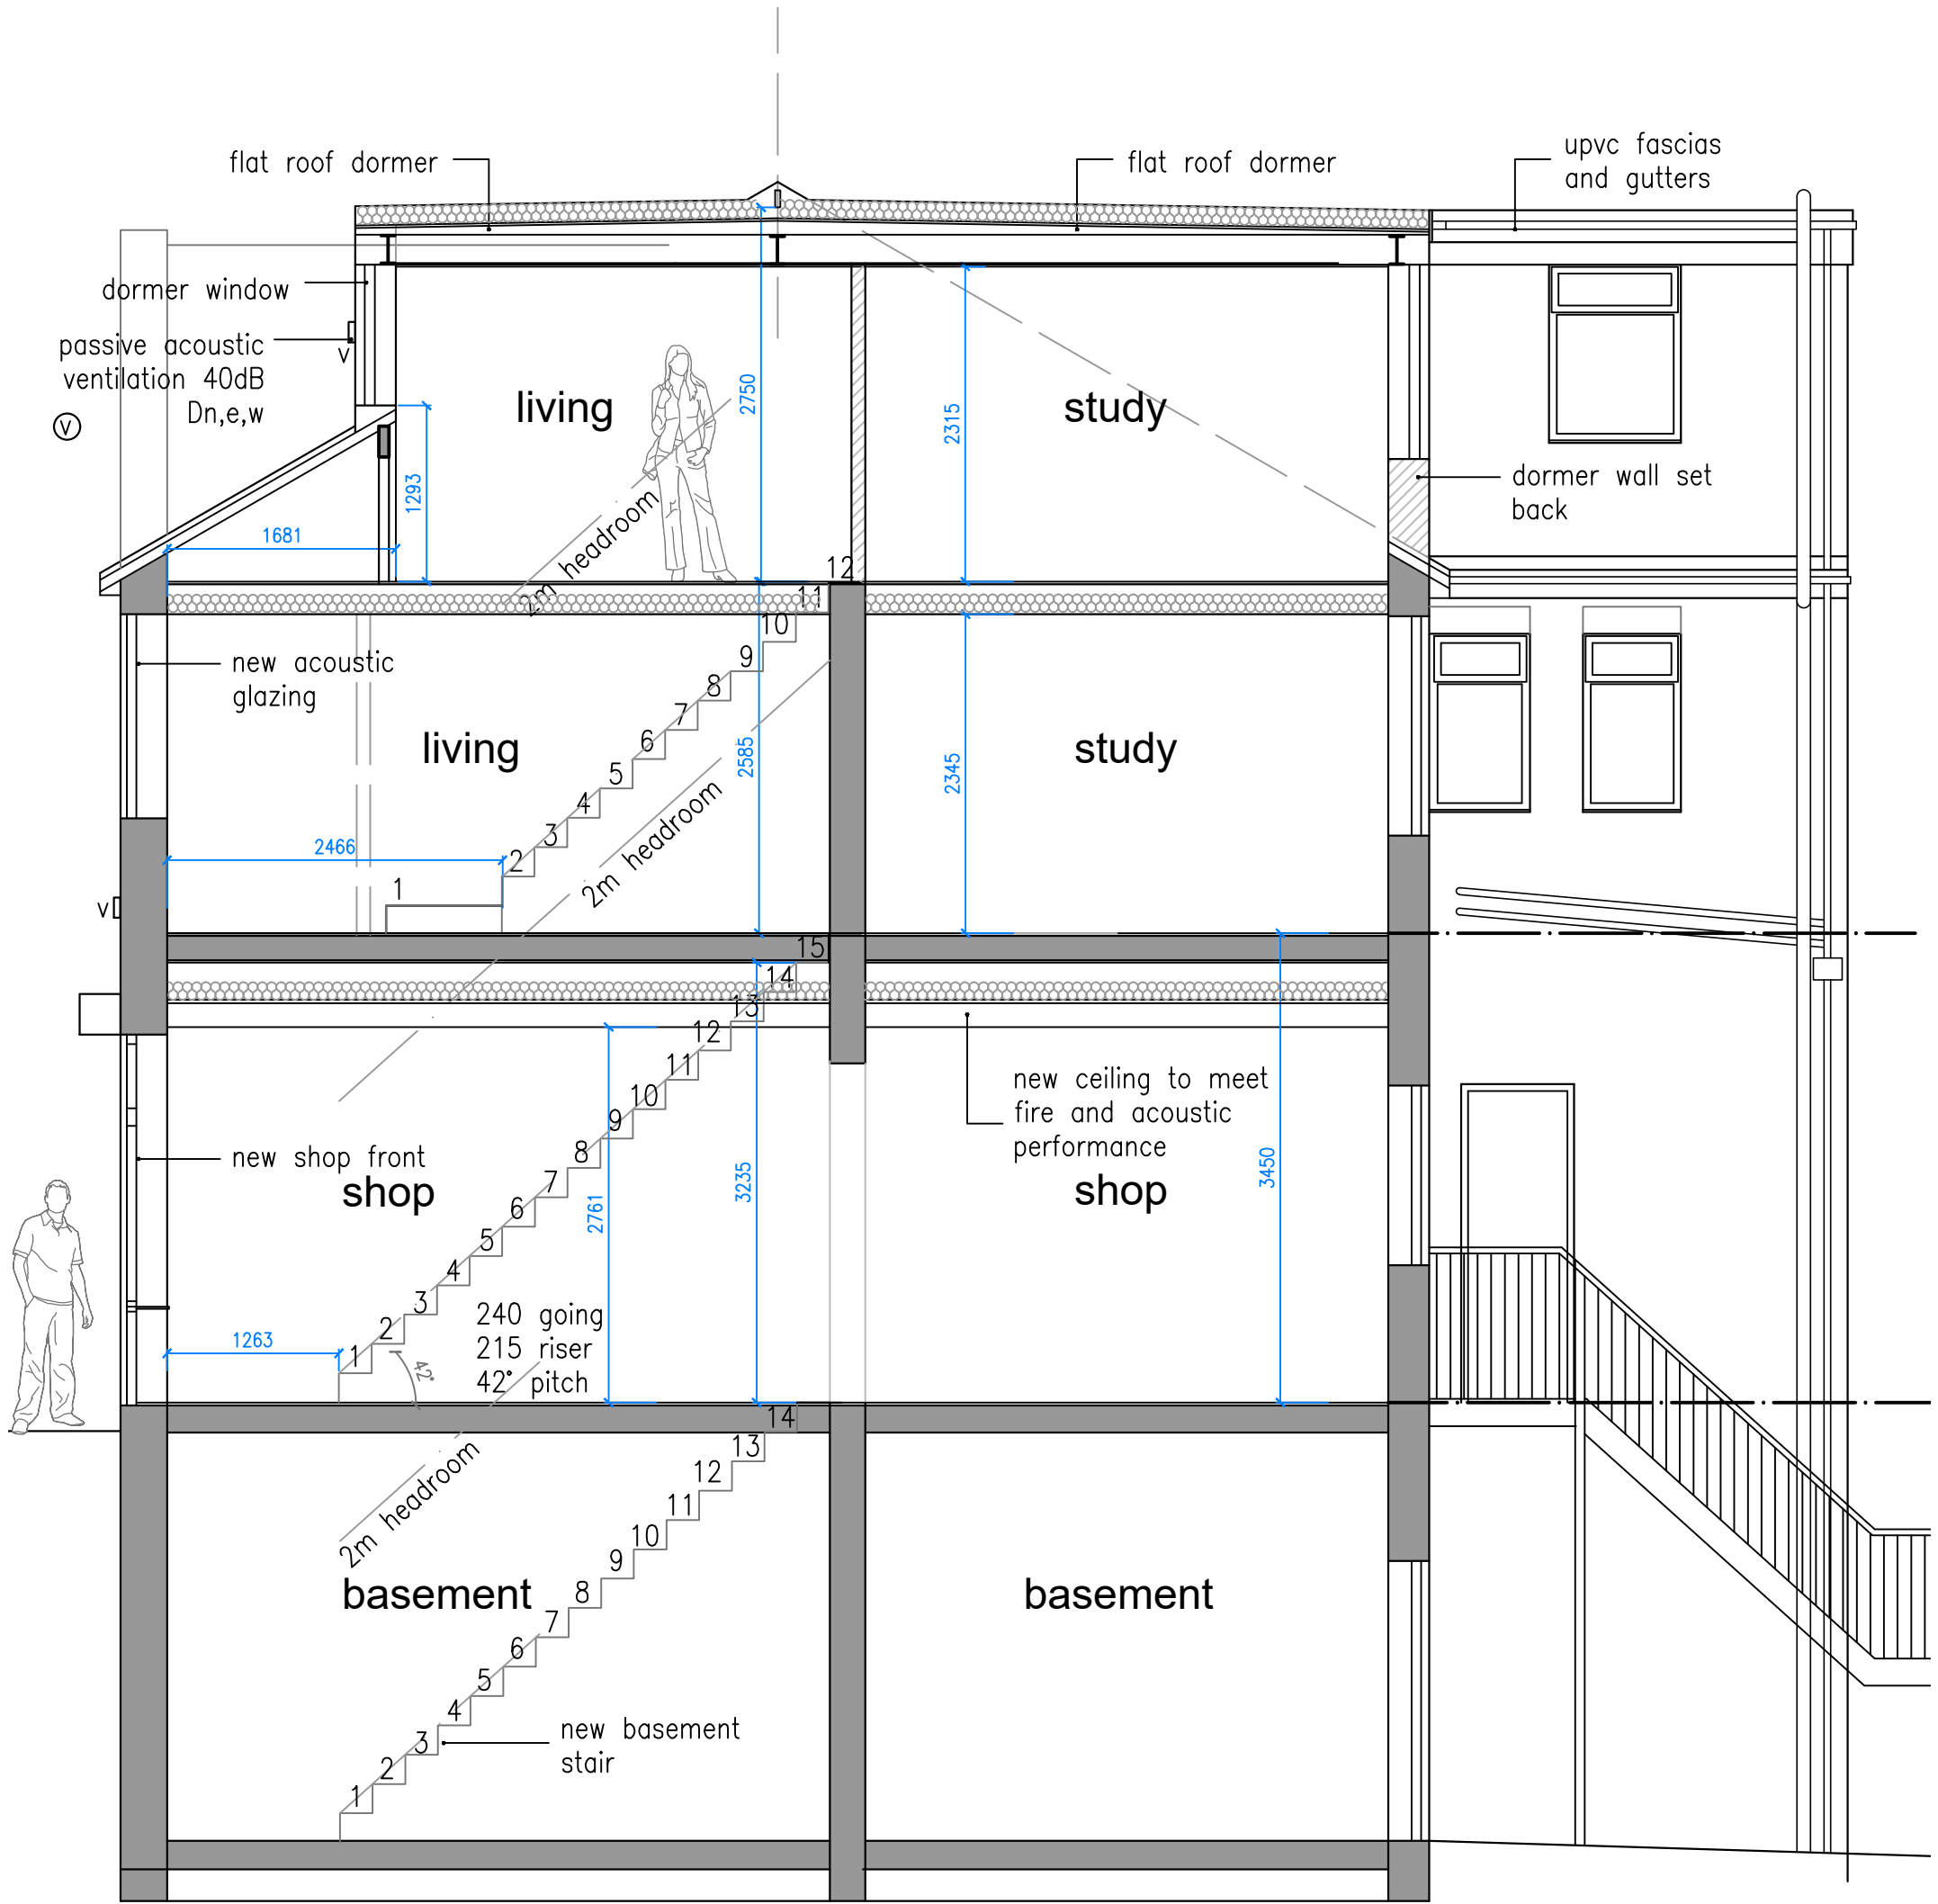

cross section



B ACOUSTIC VENTS INCLUDED	18.02.25
A FRONT DORMER	29.01.25
revisions	
proposed section 465 princess road manchester	
date: august 2024	scale 1:50 @a3
status: for comment	dwg. d502 10 rev B
DO NOT SCALE - IF DIMENSIONS ARE NOT GIVEN PLEASE ASK COPYRIGHTED TO ARCHITECTURAL DESIGNWORKS LTD	

architectural designworks limited

designworks



fourth floor 59 piccadilly manchester M1 2AQ t: 0161 332 1943 e: architects@archdesignworks.co.uk