

Mr Graham Morley
Wythenshawe Community Housing Group,
8 Poundswick Lane,
Wythenshawe,
Manchester,
M22 9TA

No. 8 Oak Green
Earl Road
Stanley Green Business Park
Cheadle Hulme
Cheshire SK8 6QL

Tel: 0161 482 0600
Email: info@wmlconsulting.com
Website: www.wmlconsulting.com

Our Ref: 11047G/TPB/SCS

7th September 2023

Dear Sirs

11047G Woodhouse Lane, Wythenshawe – Infiltration Testing

WML Consulting has been commissioned by Wythenshawe Community Housing Group to undertake in situ soakaway testing at a site located at the old British Legion off Woodhouse Lane in Wythenshawe.

The project involves the construction of a three-storey residential apartment structure. External areas are to include hardstanding for access and parking to the south-east and very localised soft landscaped amenity space.

Intrusive Works

In order to carry out in situ soakaway testing a machine excavated trial pit was formed by SI Ground Investigation Ltd on 30th August 2023.

The Exploratory Hole Location drawing is presented in Appendix 01.

The subsequent ground conditions encountered, together with other pertinent observations were recorded during the intrusive works.

Ground Conditions

The ground conditions encountered comprised a surface horizon of made ground overlying firm to stiff, grey brown clay with occasional sand bands to a maximum proven depth of 1.50mbgl.

Visual/Olfactory Evidence of Contamination

No visual and/or olfactory evidence of significant ground contamination has been identified within the exploratory hole during the investigation.

Groundwater

Groundwater was not encountered during the formation of the trial pit.

Directors

N. Garside BEng(Hons) CEng FISTructE
A.J.W. Leng BEng(Hons) CEng MISTructE
L.M. O'Gorman BSc(Eng) Hons CEng MISTructE

Associates

G.N. Booth BEng(Hons) CEng MISTructE MICE
A.C. Wildman MEng(Hons) CEng MISTructE
Kevin Sherratt
S. Seddon BSc (Hons), MSc, EurGeol, CGeol, FGS
N. Brock MEng CEng MISTructE

Consultants

T.J. Mottershaw CEng FISTructE
F.G.I. Wright BSc(Hons) MSc DIC CEng MICE MISTructE Dip. Law FCI Arb QDR
C.R. Wallace BSc(Hons) CEng FISTructE
P.G. Davies BSc(Hons) CGeol FGS

WML Consulting Limited
Registered in England No. 3176267

In Situ Soakaway Testing

In-situ soakaway testing carried out in the machine excavated trial pit on 30th August 2023 recorded a drop in water level of 3cm during the 240 minute test duration. As the water level did not drop below 75% of the initial head a coefficient of permeability could not be calculated and the infiltration rate is considered negligible.

The results of the in situ testing are presented in Appendix 02.

We trust this provides you the information required at this time. However, please do not hesitate to contact us if you have any queries.

Yours sincerely



T P Booth



S C Seddon

For WML CONSULTING

Appendix 01
Drawings

Notes

© Arcus Consulting
 ■ THIS DRAWING IS THE SUBJECT OF COPYRIGHT WHICH VESTS IN ARCUS CONSULTING. IT IS AN INFRINGEMENT OF COPYRIGHT TO REPRODUCE THIS DRAWING, BY WHATEVER MEANS, INCLUDING ELECTRONIC, WITHOUT THE EXPRESS WRITTEN CONSENT OF ARCUS CONSULTING WHICH RESERVES ALL ITS RIGHTS.
 ARCUS CONSULTING ASSERTS ITS RIGHTS TO BE IDENTIFIED AS THE AUTHOR OF THIS DESIGN.
 ALL DRAWINGS, IMAGES AND MODELS ARE SUBJECT TO THE COPYRIGHT, DESIGNS & PATENTS ACT 1988


- DRAWING NOT TO BE SCALED.
- REPORT ERRORS & OMISSIONS TO ARCHITECT.
- CHECK ALL DIMENSIONS ON SITE.
- DRAWING TO BE READ IN CONJUNCTION WITH HEALTH AND SAFETY PLAN AND ALL RELEVANT RISK ASSESSMENTS.

0 5 10 15 20
 Scale in m. @ A4 1:500

Residual Risks

In addition to the hazards/risks normally associated with the types of work detailed on this drawing take note of the above. It is assumed that all works on this drawing will be carried out by a competent contractor working, where appropriate, to an appropriate method statement.
 Safety Health and Environmental Information Box

RevID	Note	Date	Drwn	Chkd
P1	First Issue	15.02.23	-	-

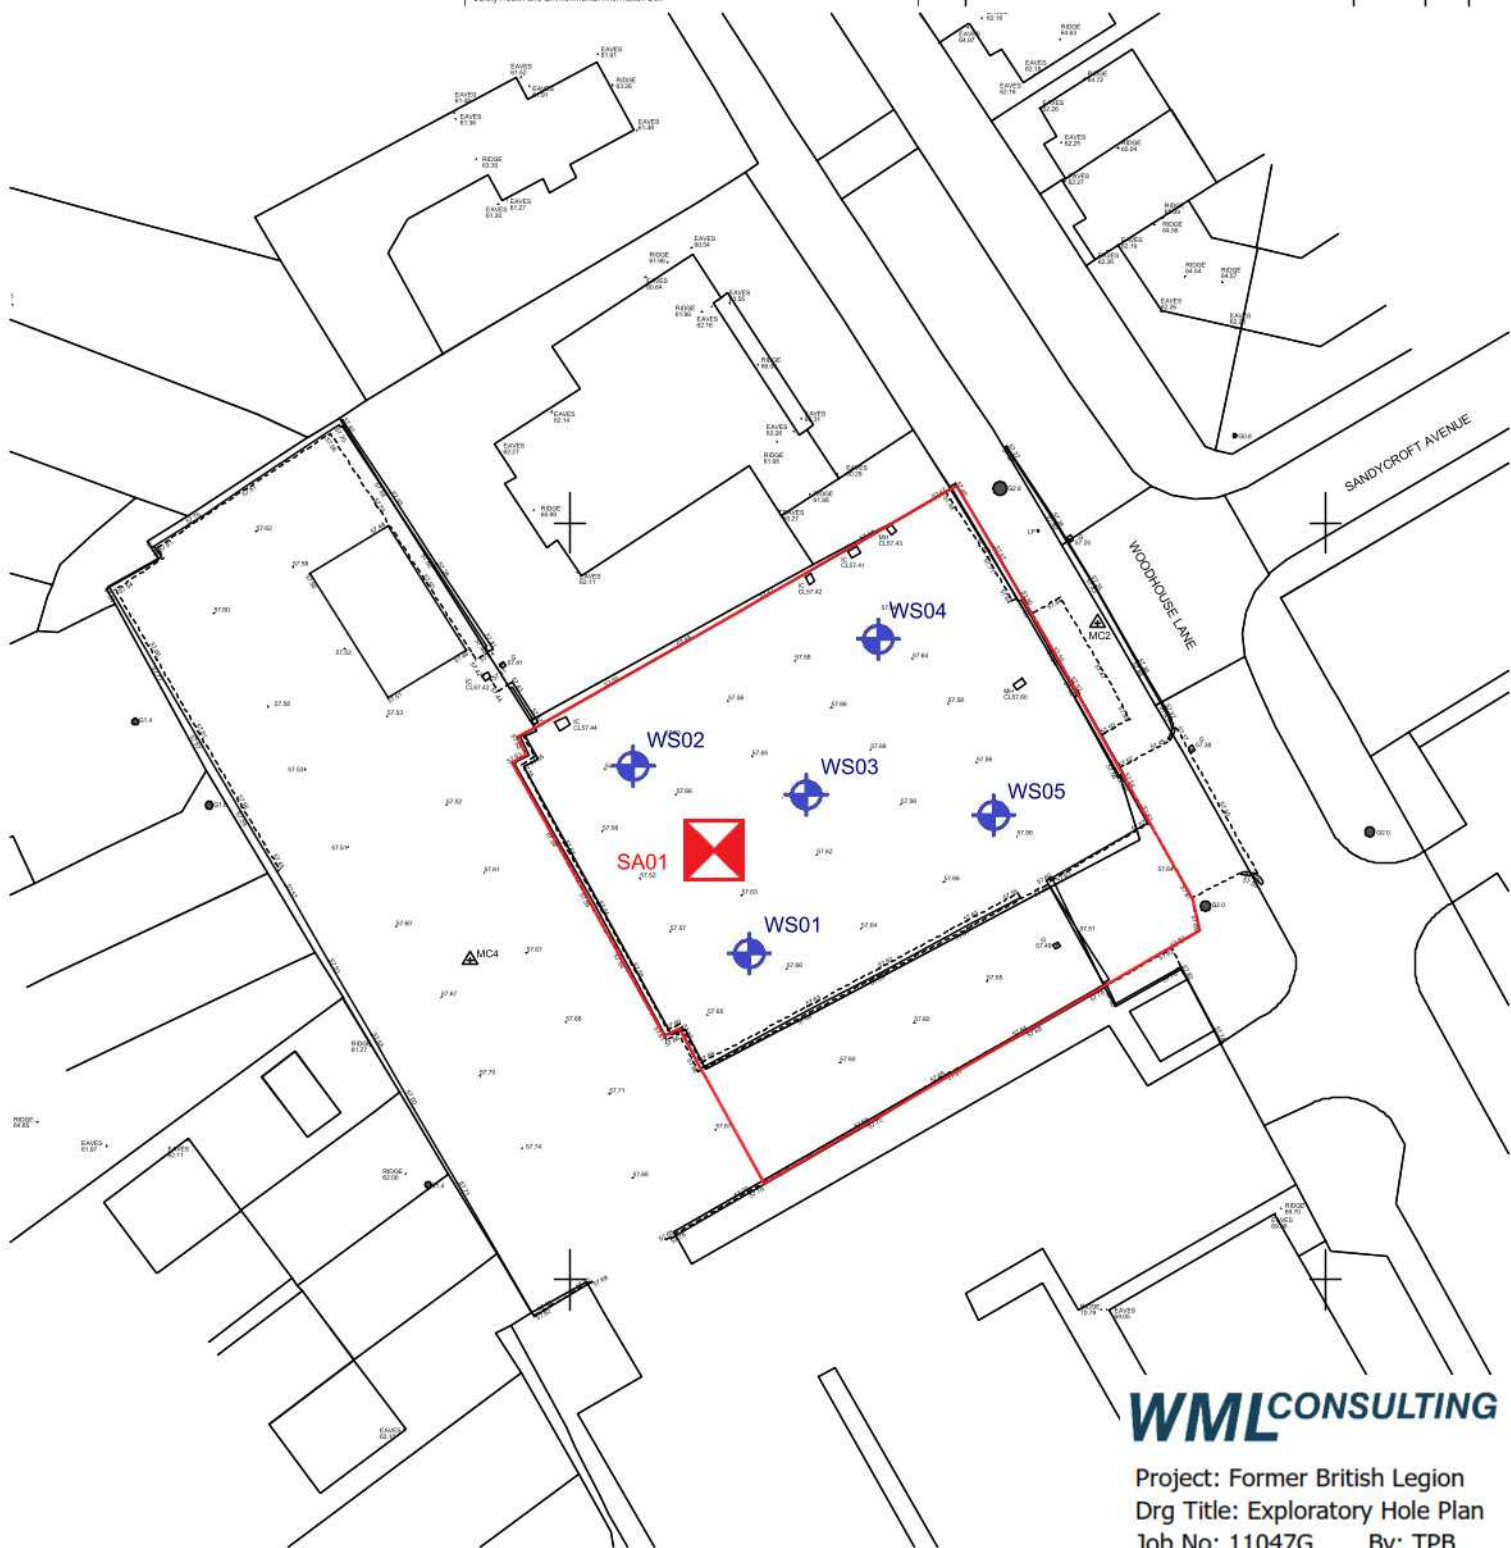


WMLCONSULTING

Project: Former British Legion
 Drg Title: Exploratory Hole Plan
 Job No: 11047G By: TPB
 Drg No: SK-01 Rev: -
 Date: 24/04/2023 Scale: NTS

Project Name & No.
 Former British Legion Site, Woodhouse Lane, Wythenshawe

Client
 WCHG

Layout Title
 Location Plan

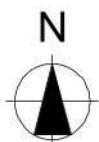

number
 6811-ARC-00-00-DR-A-010016

rev	drawn by	checked by	status
P1	SB	SB	S

Arcus Consulting LLP
 www.arcus.uk.com
 info@arcus.uk.com



Appendix 02
In Situ Soakaway Test Results

IN SITU PERMEABILITY TEST	
Project Number 11047G Project Name Woodhouse Lane, Wythenshawe Engineer SE	Date 30-Aug-23 Test Pit Number SA01 Test Number 1	
FIELD MEASUREMENTS		TRIAL PIT INFORMATION	
<table border="1" style="width: 100%; border-collapse: collapse; text-align: center;"> <thead> <tr> <th style="text-align: left;">Time Elapsed (t) mins</th> <th style="text-align: left;">Depth at Time, t(m below datum)</th> <th style="text-align: left;">head of water (m)</th> </tr> </thead> <tbody> <tr><td>0.00</td><td>0.50</td><td>1.00</td></tr> <tr><td>1.00</td><td>0.50</td><td>1.00</td></tr> <tr><td>2.00</td><td>0.51</td><td>0.99</td></tr> <tr><td>3.00</td><td>0.51</td><td>0.99</td></tr> <tr><td>4.00</td><td>0.51</td><td>0.99</td></tr> <tr><td>5.00</td><td>0.51</td><td>0.99</td></tr> <tr><td>6.00</td><td>0.51</td><td>0.99</td></tr> <tr><td>7.00</td><td>0.51</td><td>0.99</td></tr> <tr><td>8.00</td><td>0.51</td><td>0.99</td></tr> <tr><td>9.00</td><td>0.51</td><td>0.99</td></tr> <tr><td>10.00</td><td>0.51</td><td>0.99</td></tr> <tr><td>15.00</td><td>0.51</td><td>0.99</td></tr> <tr><td>20.00</td><td>0.52</td><td>0.98</td></tr> <tr><td>25.00</td><td>0.52</td><td>0.98</td></tr> <tr><td>30.00</td><td>0.52</td><td>0.98</td></tr> <tr><td>35.00</td><td>0.52</td><td>0.98</td></tr> <tr><td>40.00</td><td>0.53</td><td>0.97</td></tr> <tr><td>45.00</td><td>0.53</td><td>0.97</td></tr> <tr><td>50.00</td><td>0.53</td><td>0.97</td></tr> <tr><td>55.00</td><td>0.53</td><td>0.97</td></tr> <tr><td>60.00</td><td>0.53</td><td>0.97</td></tr> <tr><td>90.00</td><td>0.53</td><td>0.97</td></tr> <tr><td>120.00</td><td>0.53</td><td>0.97</td></tr> <tr><td>150.00</td><td>0.53</td><td>0.97</td></tr> <tr><td>180.00</td><td>0.53</td><td>0.97</td></tr> <tr><td>240.00</td><td>0.53</td><td>0.97</td></tr> </tbody> </table>	Time Elapsed (t) mins	Depth at Time, t(m below datum)	head of water (m)	0.00	0.50	1.00	1.00	0.50	1.00	2.00	0.51	0.99	3.00	0.51	0.99	4.00	0.51	0.99	5.00	0.51	0.99	6.00	0.51	0.99	7.00	0.51	0.99	8.00	0.51	0.99	9.00	0.51	0.99	10.00	0.51	0.99	15.00	0.51	0.99	20.00	0.52	0.98	25.00	0.52	0.98	30.00	0.52	0.98	35.00	0.52	0.98	40.00	0.53	0.97	45.00	0.53	0.97	50.00	0.53	0.97	55.00	0.53	0.97	60.00	0.53	0.97	90.00	0.53	0.97	120.00	0.53	0.97	150.00	0.53	0.97	180.00	0.53	0.97	240.00	0.53	0.97	Pit Length Pit Width Pit Depth Groundwater Level Datum Infilled with gravel? NO 40-75mm diameter stone: assumed porosity 30% test duration 2.00 m 0.60 m 1.50 m 1.50 m 240.00 mins Depth to water at To Depth to water at Tf 0.50 m 0.53 m <table border="1" style="width: 100%; border-collapse: collapse; margin-top: 10px;"> <thead> <tr> <th style="text-align: left;">Water status</th> <th style="text-align: left;">Head of water (m BD)</th> <th style="text-align: left;">time (mins)</th> </tr> </thead> <tbody> <tr><td>100% full</td><td>1.00</td><td>0</td></tr> <tr><td>75% full</td><td>0.75</td><td>-</td></tr> <tr><td>50% full</td><td>0.50</td><td>-</td></tr> <tr><td>25% full</td><td>0.25</td><td>-</td></tr> </tbody> </table>			Water status	Head of water (m BD)	time (mins)	100% full	1.00	0	75% full	0.75	-	50% full	0.50	-	25% full	0.25	-
Time Elapsed (t) mins	Depth at Time, t(m below datum)	head of water (m)	
0.00	0.50	1.00	
1.00	0.50	1.00	
2.00	0.51	0.99	
3.00	0.51	0.99	
4.00	0.51	0.99	
5.00	0.51	0.99	
6.00	0.51	0.99	
7.00	0.51	0.99	
8.00	0.51	0.99	
9.00	0.51	0.99	
10.00	0.51	0.99	
15.00	0.51	0.99	
20.00	0.52	0.98	
25.00	0.52	0.98	
30.00	0.52	0.98	
35.00	0.52	0.98	
40.00	0.53	0.97	
45.00	0.53	0.97	
50.00	0.53	0.97	
55.00	0.53	0.97	
60.00	0.53	0.97	
90.00	0.53	0.97	
120.00	0.53	0.97	
150.00	0.53	0.97	
180.00	0.53	0.97	
240.00	0.53	0.97	
Water status	Head of water (m BD)	time (mins)	
100% full	1.00	0	
75% full	0.75	-	
50% full	0.50	-	
25% full	0.25	-	
Depth below datum (m) Infiltration Time from filling to max effective depth (mins)	
INFILTRATION RATE		REMARKS:	
Vp75-25 = 0.60 m3 ap50 = 3.8 m2 tp75-25 = - mins Infiltration rate = - m/sec	Water level did not drop below 75% full during test duration showing negligible infiltration, therefore not possible to calculate infiltration rate.	