

Wall Finishes

- AMB-Finishes-Existing
Exposed Brick
- AMB-Finishes-Existing
Plaster (Localised
Repairs)
- AMB-Proposed-Finishes
-Paint

Floor Finishes

- F1 Cat B fit-out finishes on new timber boarding on new raised timber framed floor.
- F2 Cat B fit-out finishes on replacement timber floor.
- F3 Cat B fit-out finishes on repaired existing timber floor.
- F4 Cat B fit-out finishes on new levelling screed on existing concrete.
- F5 New tiled/vinyl finish on existing boarded floor.
- F6 Cat B fit-out finishes on new levelling screed on existing timber/concrete floor
- F7 Cat B fit-out finishes on acoustic treatment on repaired timber floor.
- F8 New vinyl/tiled finish on repaired existing timber floor.
- F9 Repaired existing timber floor

Ceiling Finishes

- C1 Ceiling boarded with 2 no. layers of plasterboard between downstand beams. To upgrade fire resistance.
- C2 Plasterboard trim to new glazed lantern light
- C3 Existing ceiling to be repaired.

F	Finishes updated	RG	
16/01/2025			
E	Finishes updated to reflect existing	RG	
08/01/2025			
D	Additional notes.	HW	HW
28/11/2024			
C	Plan revised following duct relocation	RG	
23/10/2024			
B	Updated to indicate treatment of former stair location following Planner comments.	HW	HW
12/08/24			
A	Finishes updated following client comments.	HW	HW
01/07/2024			

REV	NOTE	DRN	CHK

77-79 Mosley St, Manchester


Third Floor Plan -
Finishes

PROJECT REF.	1995
DRWG NO.	P(148)
REVISION	F
SCALE	1:100 @ A3
DATE 1st	Jan 24
DRAWN	PL

SK sketch E existing P proposed T tender C construction FI final issue

+44 161 236 0051
ARCHITECT@ATELIERMB.CO.UK

ATELIER.MB

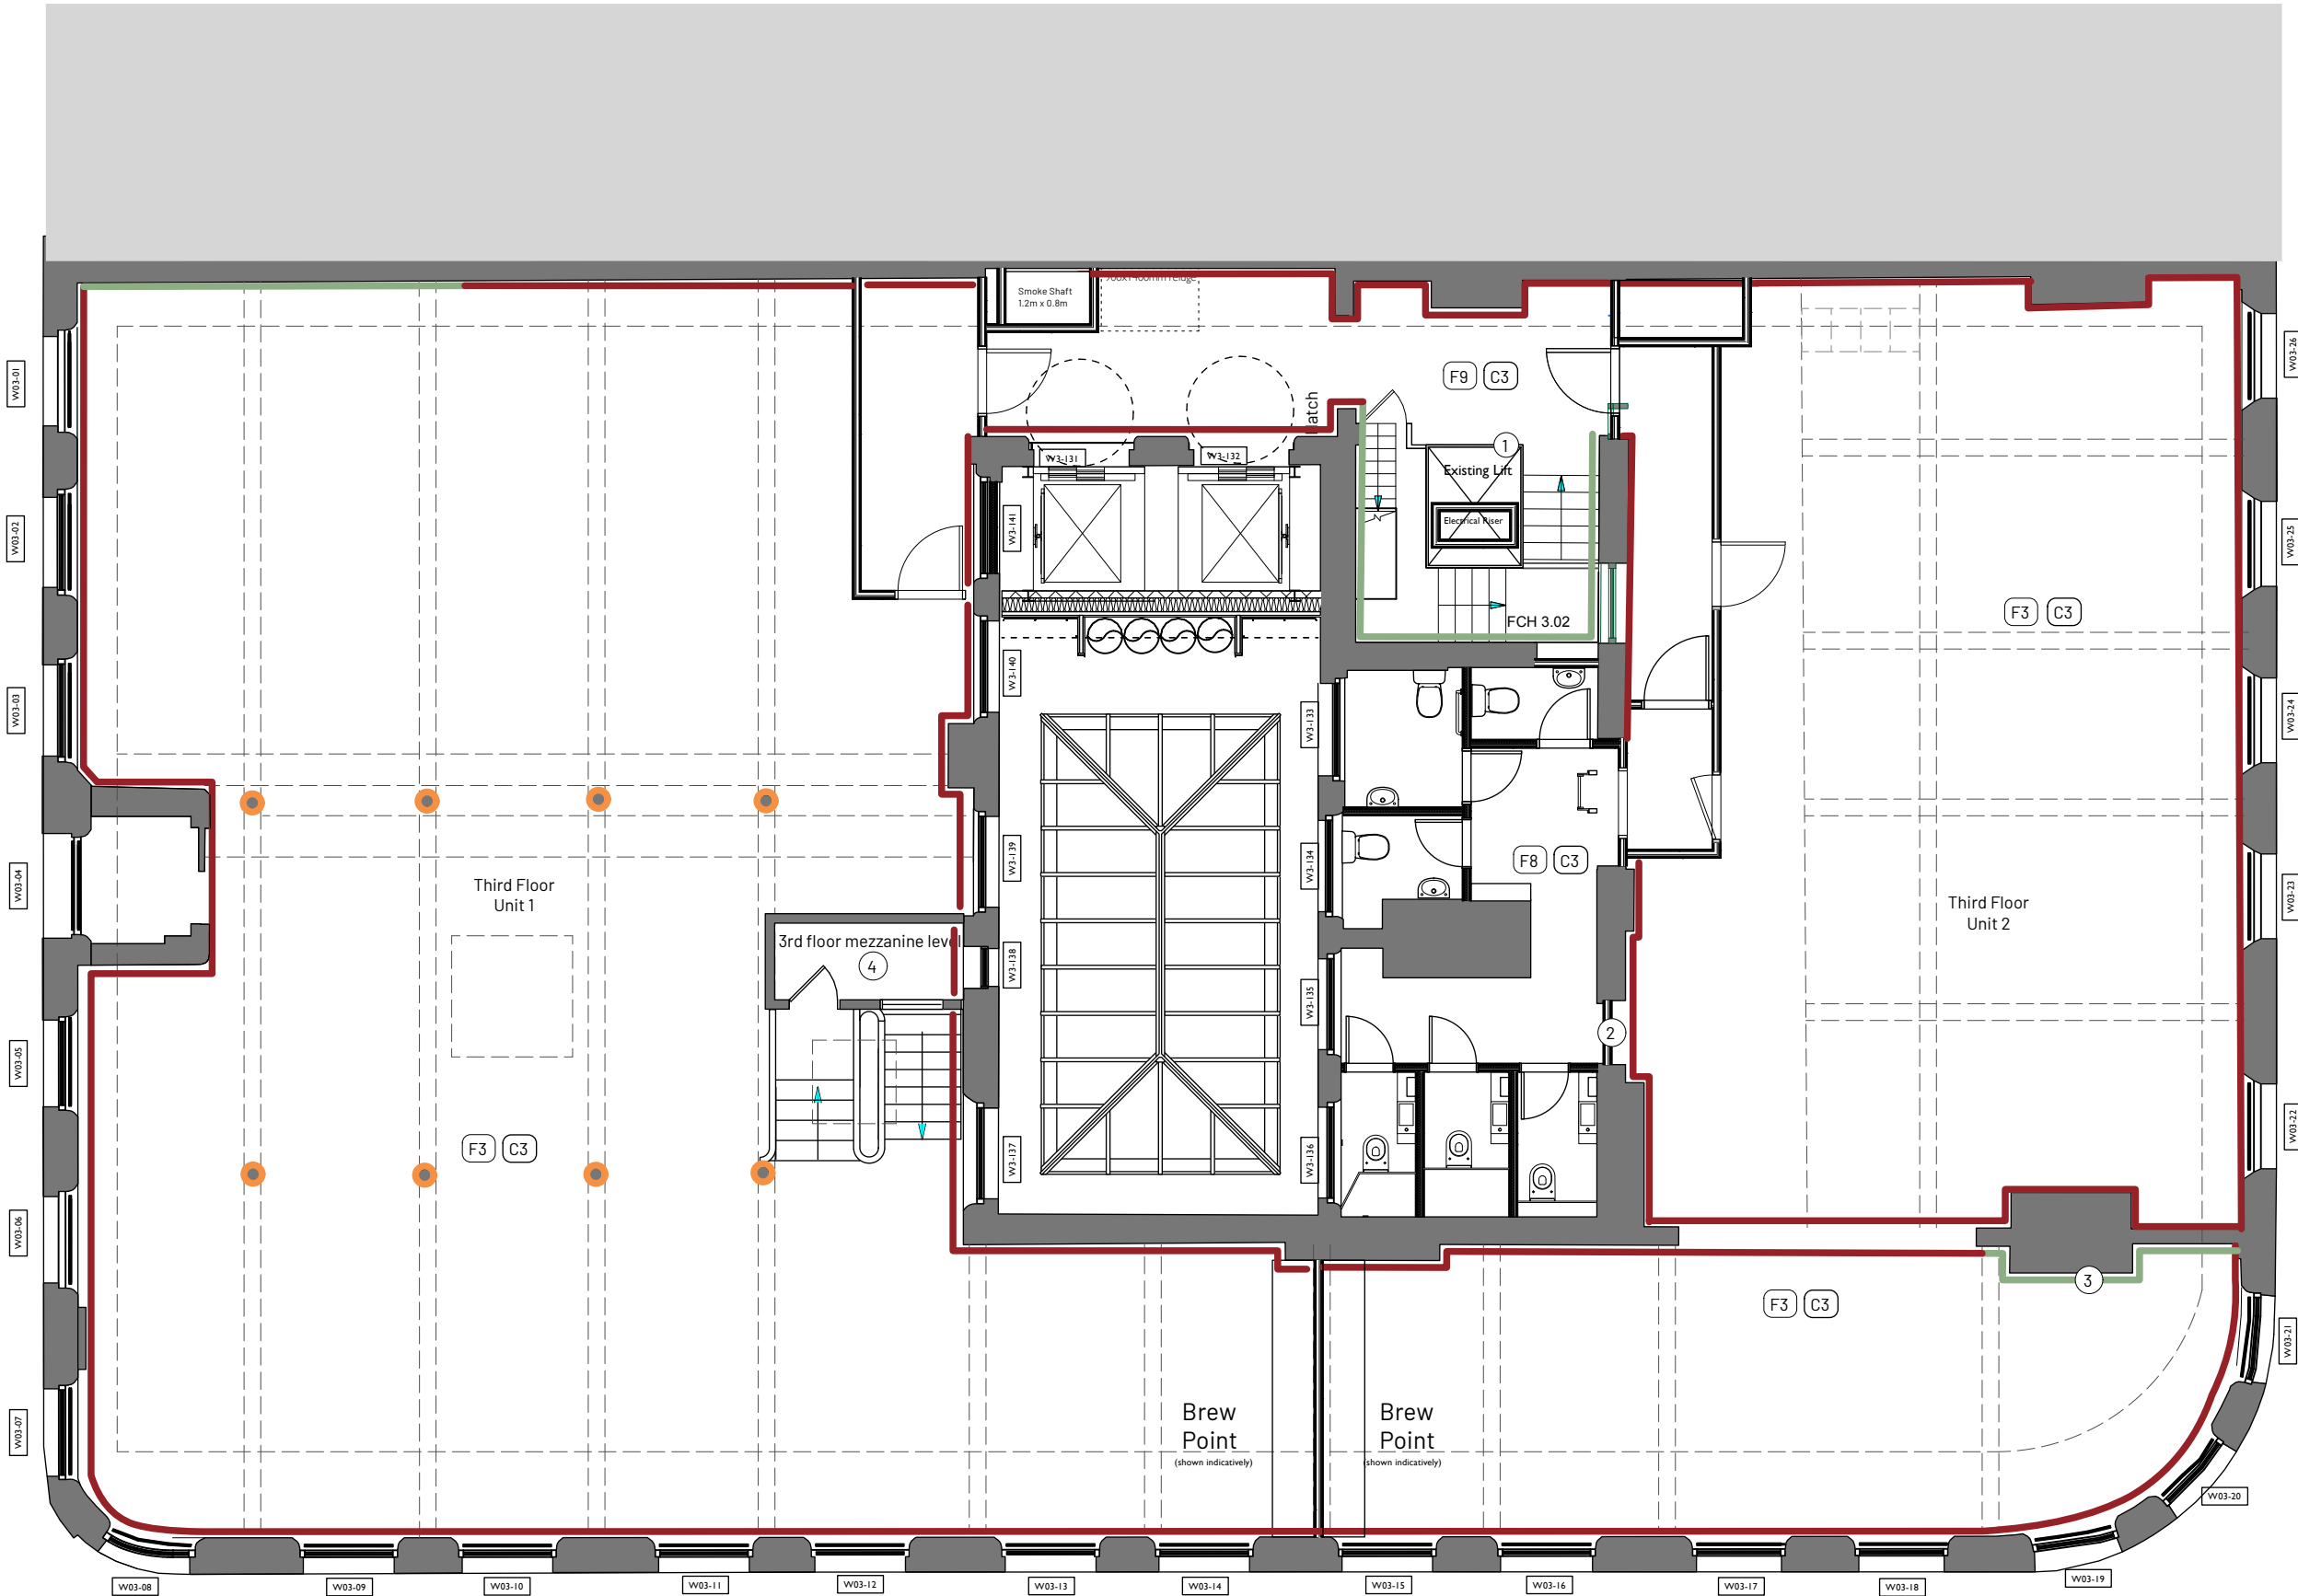

Notes

- Existing lift enclosure -carefully remove existing mesh infill and replace with new. Paintwork to be carefully brushed down and cleaned of any loose/friable paint.
- Existing openings - frame retained and redecorated. New painted partition inserted to suit fire and acoustic separation requirements.
- Reinstate fireplace surround - Reinstate with salvaged piece to suit age of property. Re paint.
- Non historic ceramic wall tiling to be carefully removed and plaster made good.