



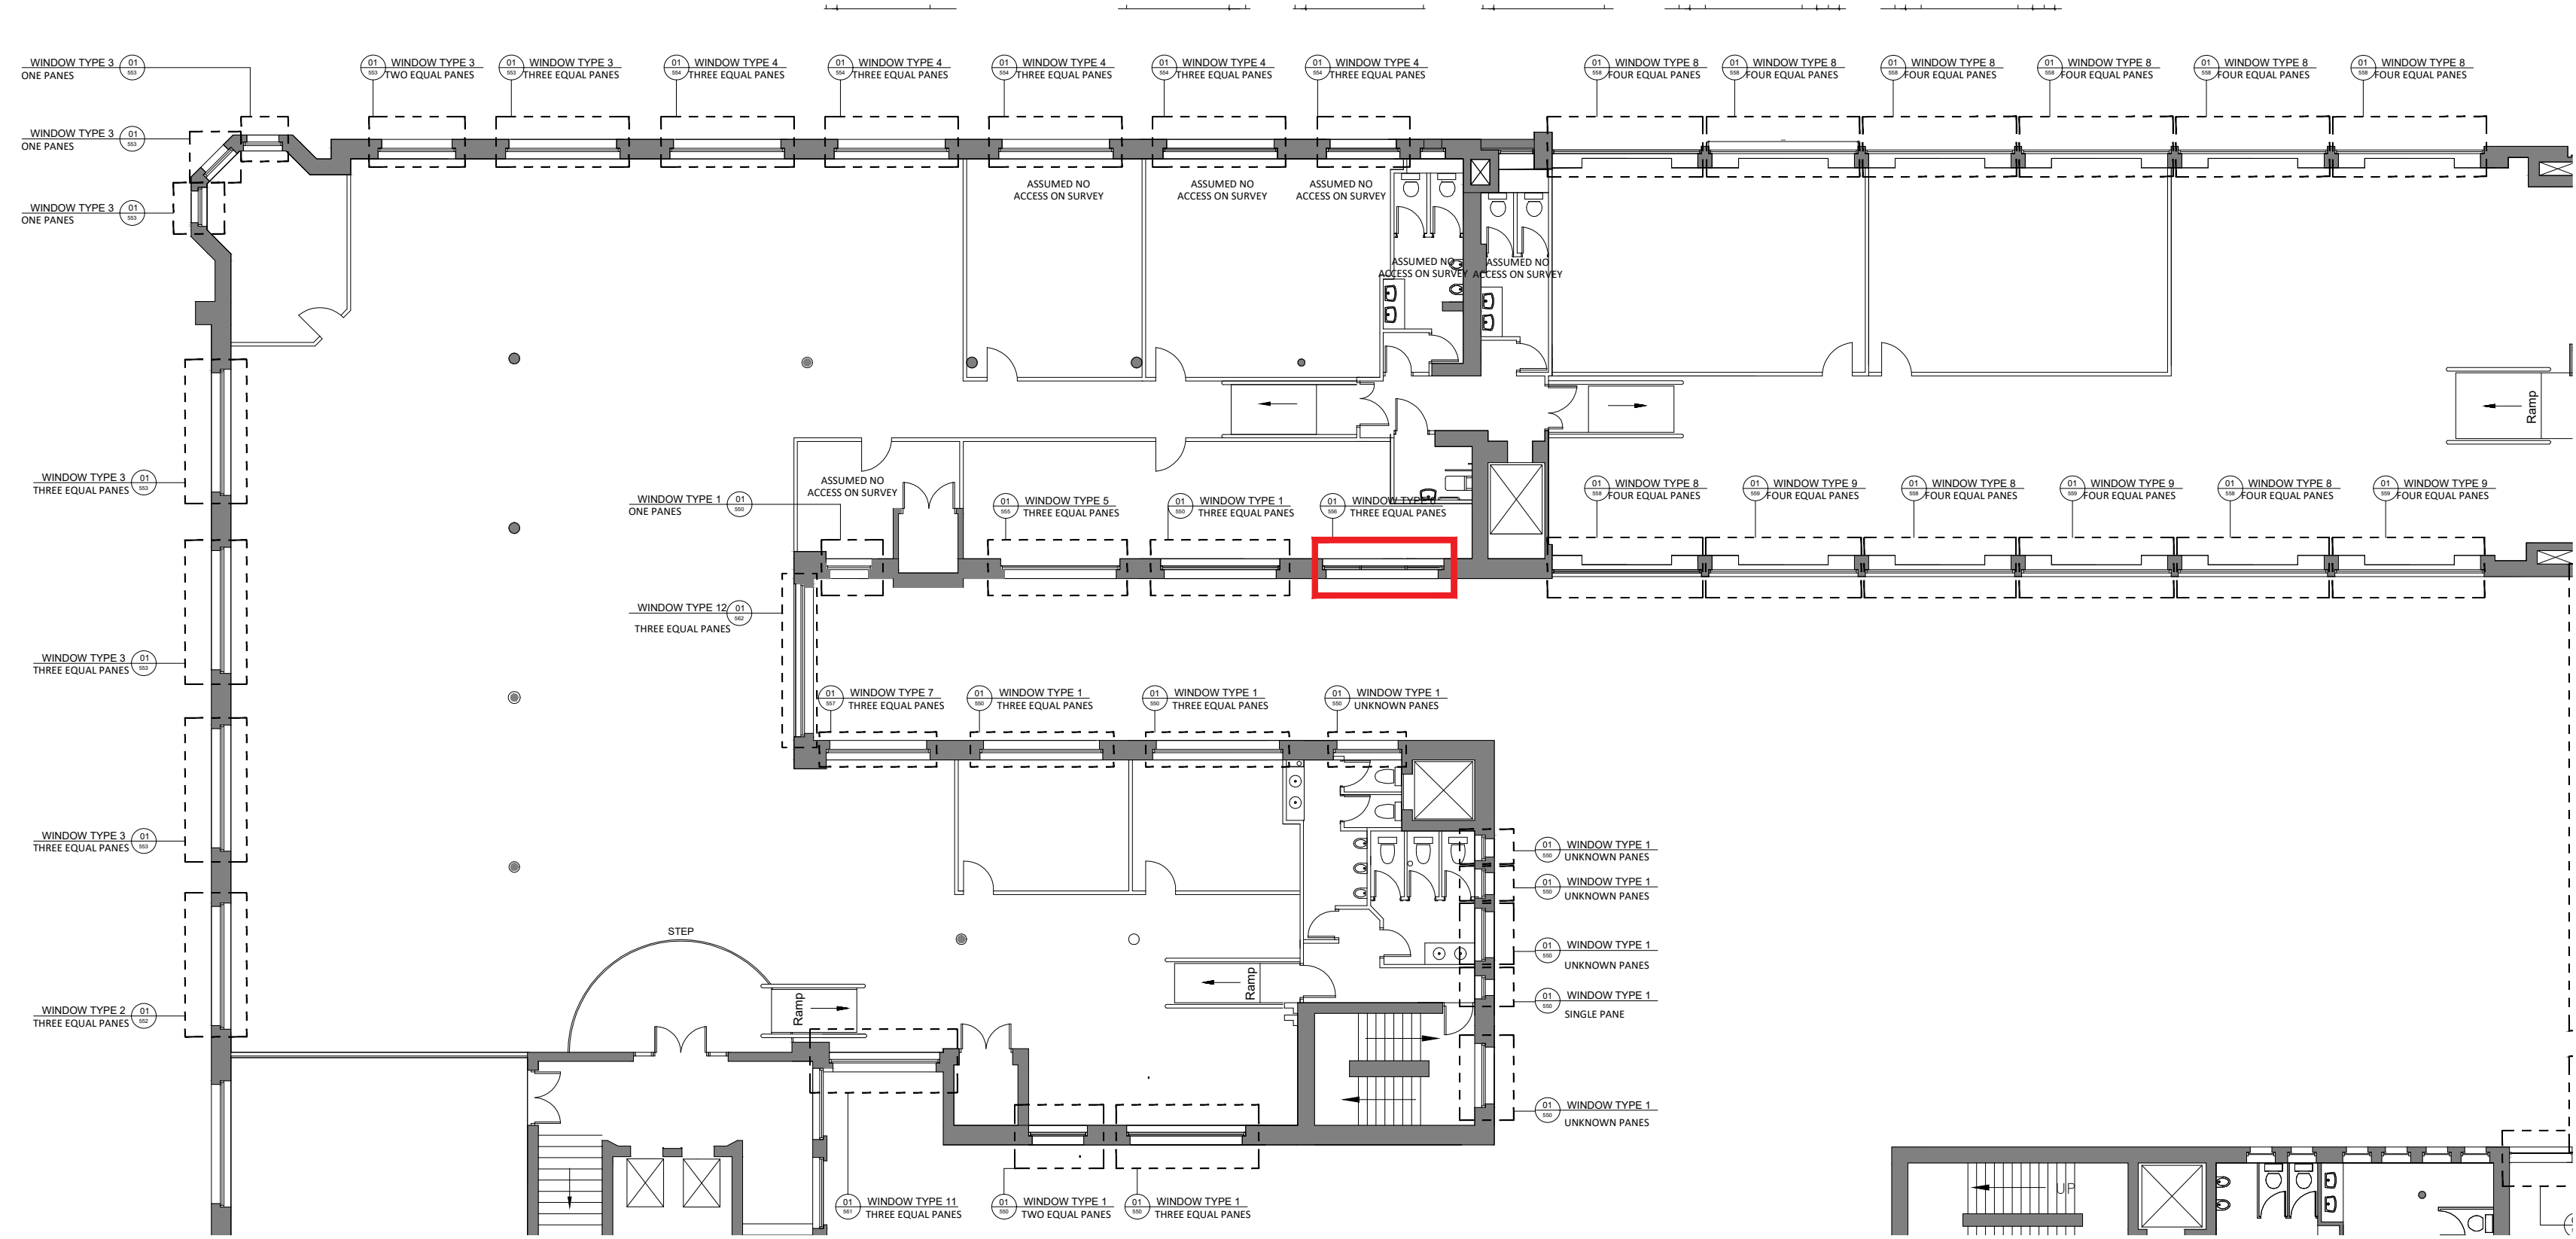


01 SECOND FLOOR LOCATION PLAN AS PROPOSED
556 SCALE - NTS @ A1 PLAN

WINDOW TYPE 6
ORIGINAL TIMBER PAINTED WHITE WINDOWS
WITH TOP OPENING ORIGINAL FINGER HOOKS
INCLUDING METAL INTERNAL OPENERS
EXISTING VENT TIED INTO GLAZING & EXISTING
MF CEILING

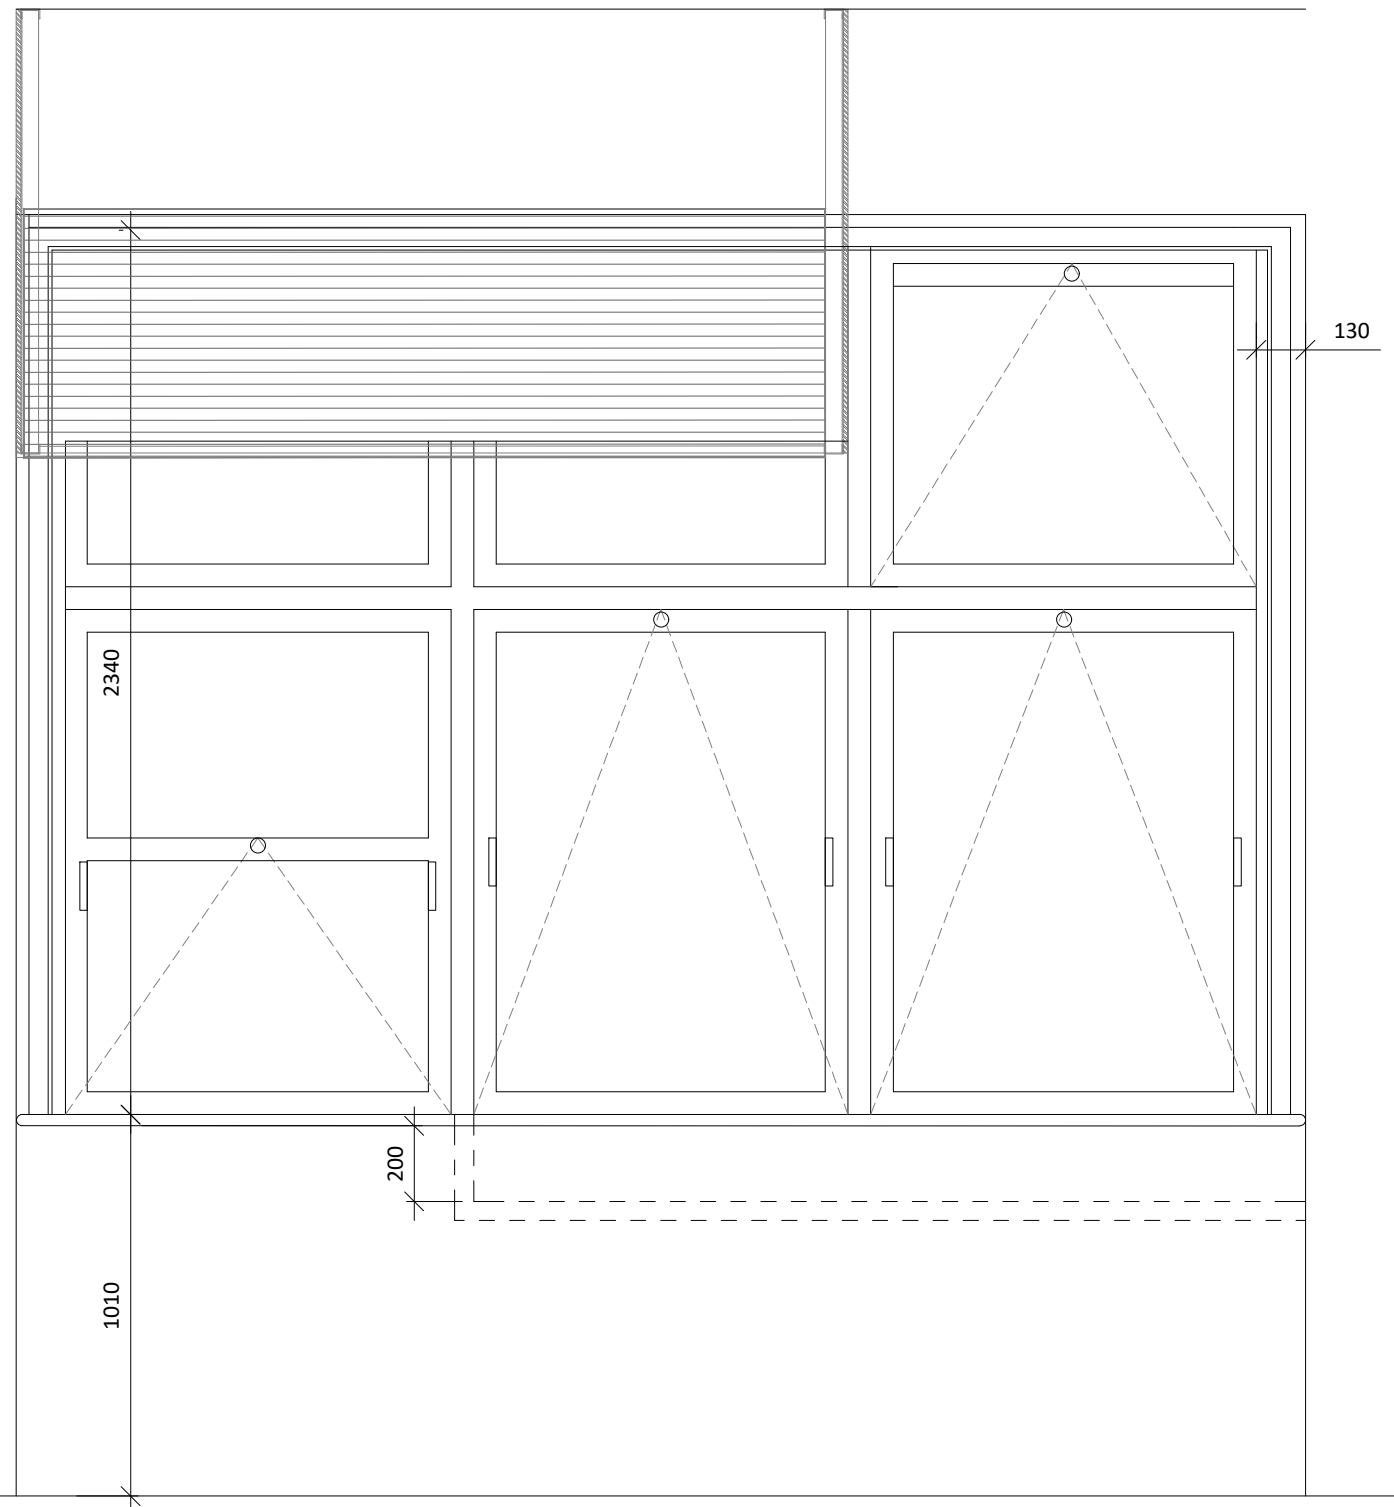

02 WINDOW TYPE 6 EXISTING ELEVATION
556 SCALE - 1:20 @ A1 ELEVATION

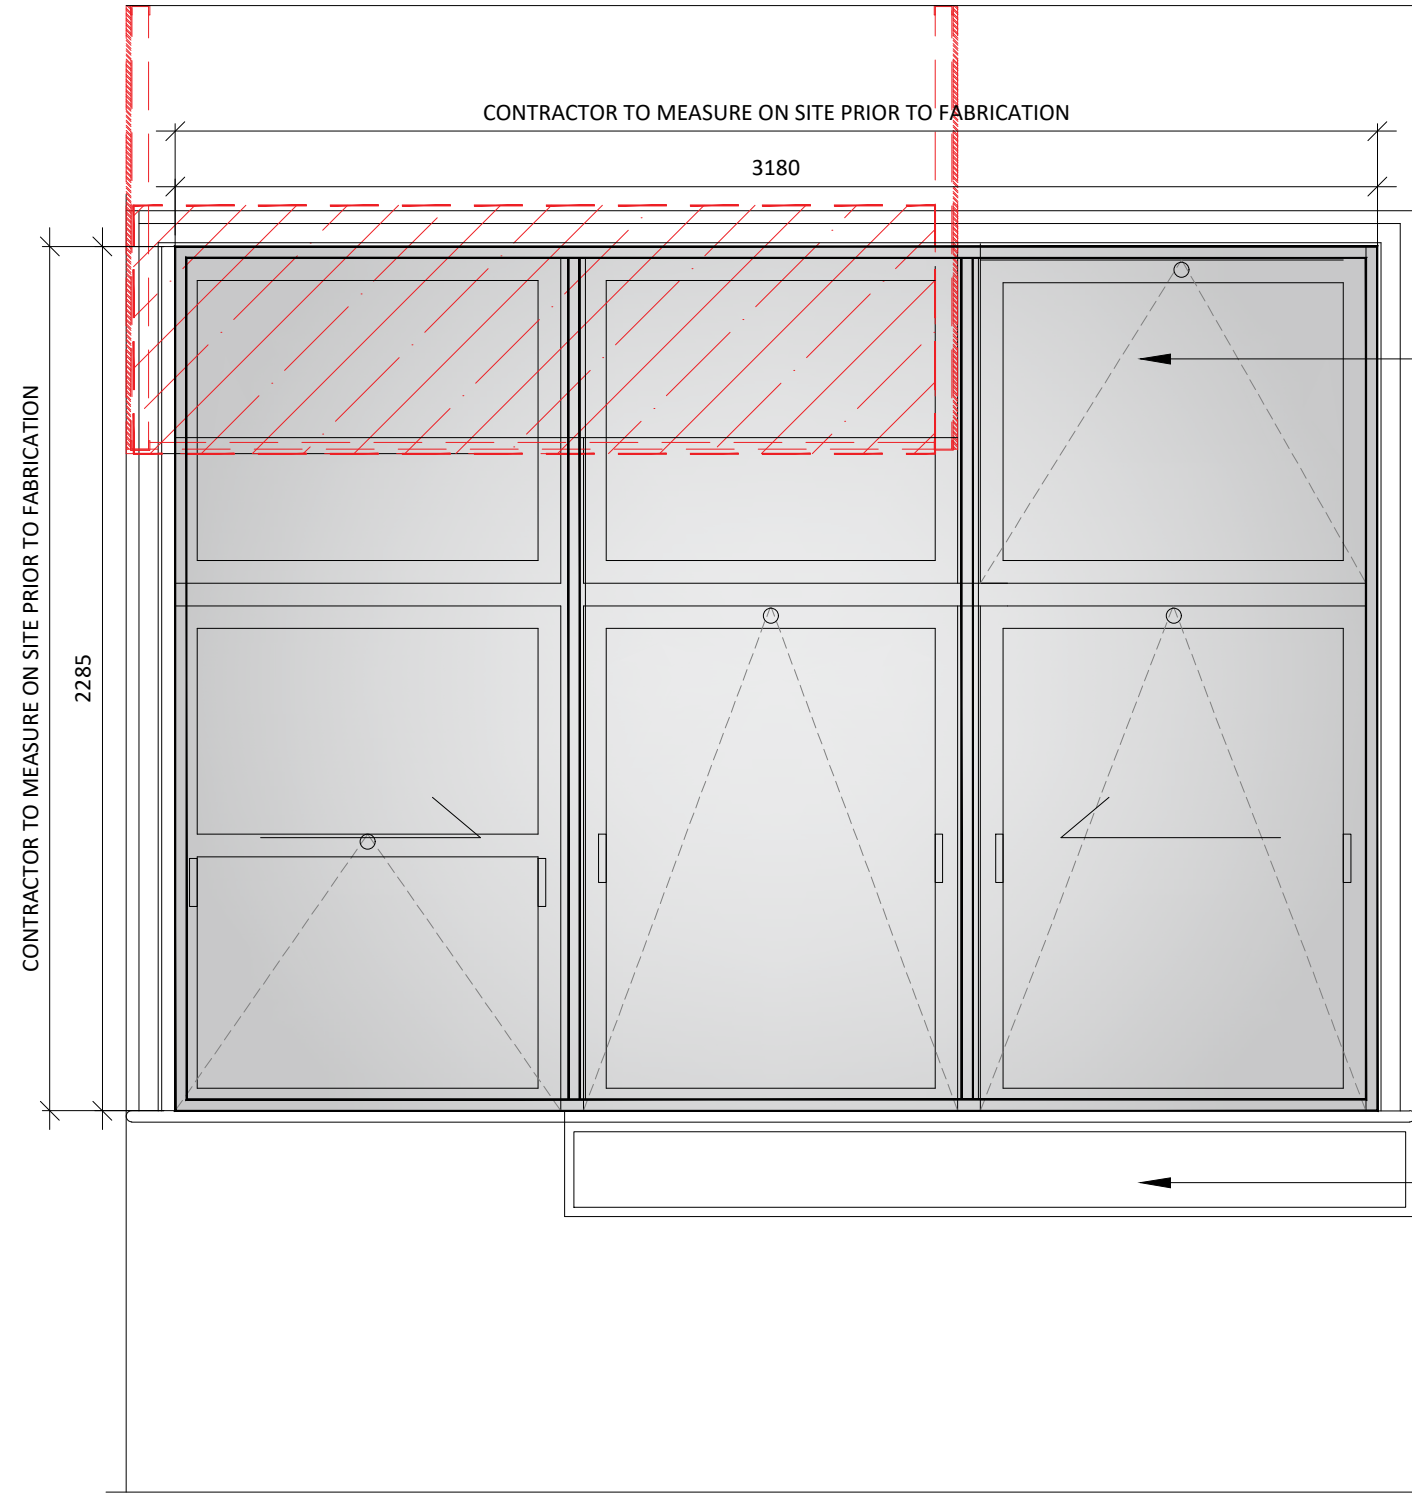

04 WINDOW TYPE 6 PROPOSED ELEVATION
556 SCALE - 1:20 @ A1 ELEVATION

REFURB EXISTING TIMBER GLAZING AND OPENINGS TO ENSURE WINDOWS CLOSE SHUT PERMANENTLY.
EXISTING IRONMONGERY TO BE REFURBISHED WITH LEAVERS REMOVED AND STORED ACCORDINGLY TO ALLOW FOR SUITABLE CAVITY.

MF BULKHEAD AROUND VENT TO BE REMOVED. AREA TO BE PREPARED TO RE-INSTALL SINGLE GLAZED PANE TO MATCH EXISTING.


WINDOW REVEAL SITE TO BE PREPPED FOR NEW SLIMLINE ALUMINIUM SECONDARY GLAZING (TO BE SPRAYED TO MATCH SPEC: CROWN TRADE - CLEAN EXTREME - FARROW AND BALL - DOVE TAIL) TO SIT WITHIN EXISTING TIMBER ARCHITRAVES. NEW GLAZING TO BE ON SLIDING TRACKS TO ALLOW FOR VOID TO BE CLEANED. SLIMLINE HANDLES TO BE USED. SECONDARY GLAZING SYSTEM TO ALLOW FOR NEW ENCLOSED MECHANICAL VENTILATION SYSTEM.

SECONDARY GLAZING TO ARCHIVE AN APPROVED U-VALUE OF 1.6 WINDOW ENERGY RATING - BAND B AS PER PART L BUILDING REGULATIONS.


BOXING OUT ON EXISTING PLINTH TO SIT NEW ALUMINIUM SECONDARY GLAZING ON, NEW WINDOW CILL AND DECORATIVE TIMBER SURROUND INLINE WITH EXISTING WALL PROFILE ALREADY INSITU ON DEASNGATE EXTERNAL WALL



02 WINDOW TYPE 6 EXISTING PHOTO
556 SCALE - NTS PHOTO

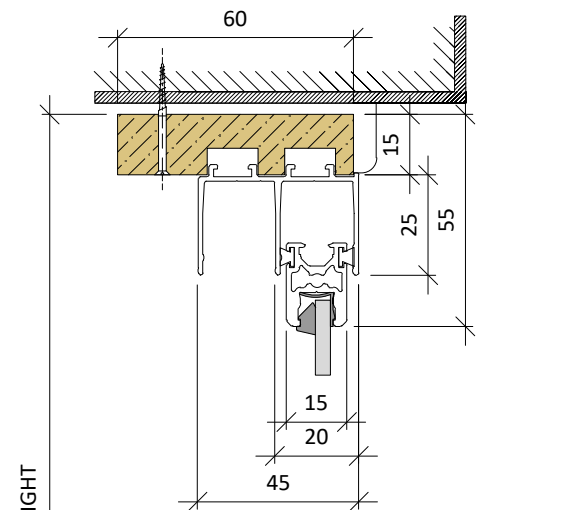


ALUMINIUM GLAZING HEAD DETAIL

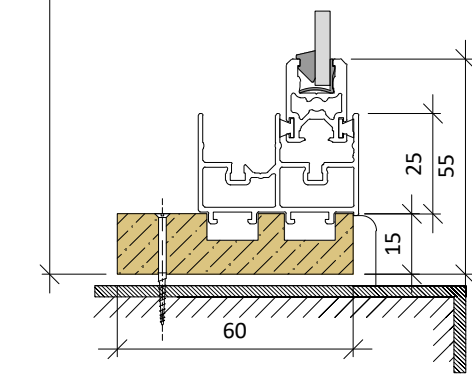

ALUMINIUM GLAZING CILL DETAIL

DETAILS AND SPECIFICATIONS TO BE PROVIDED BY GLAZING MANUFACTURER, TO BE CONFIRMED WITH AXI AND SAVILLS IN TERMS OF PERFORMANCE RATING AND SPECIFICATION.

05 PROPOSED ALUMINIUM SECONDARY GLAZING DETAIL & INFILL DETAIL
551 SCALE - 1:2 @ A1 SECTION

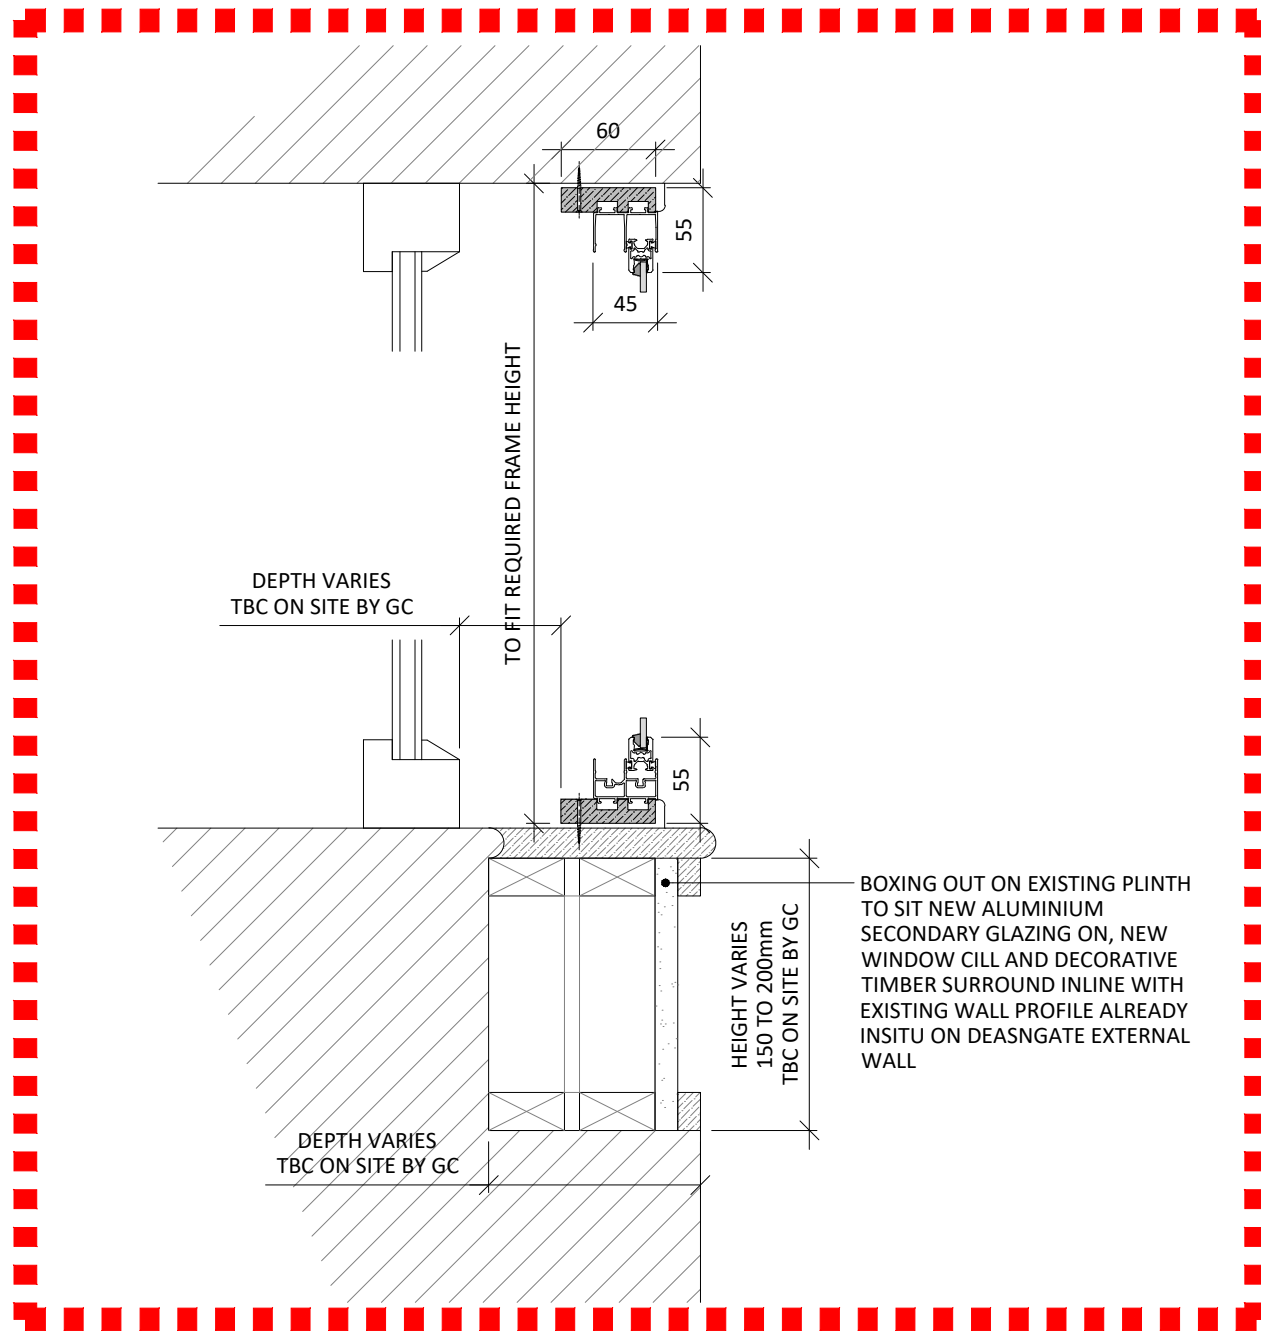

DO NOT SCALE FROM THIS DRAWING.
ALL DIMENSIONS TO BE CHECKED ON SITE.
(DRAWINGS MAYBE SCALED FOR LOCAL AUTHORITY & PLANNING PURPOSE ONLY)
COPYRIGHT PROTECTED.

FOR TENDER
DO NOT USE FOR CONSTRUCTION

CONSULTANT REFERENCES IN DRAWING:

STRUCTURAL - REF/REVISION

GENERAL NOTES:

THE CONTRACTOR IS NOT TO SCALE FROM THIS DRAWING BUT FOLLOW THE WRITTEN FINISHED DIMENSIONS. ANY DISCREPANCIES BETWEEN THE DRAWING AND THE OTHER CONTRACT DOCUMENTS OR ANY DISCREPANCIES WITHIN A DRAWING OR BETWEEN DRAWINGS MUST BE REPORTED IMMEDIATELY TO THE ARCHITECT.

THE CONTRACTOR IS TO INSPECT THE SITE PRIOR TO TENDER AND IS RESPONSIBLE FOR STRIPPING OUT IN ACCORDANCE WITH THE DRAWINGS ENSURING THAT THE WORK IS UNDERTAKEN SAFELY.

THE CONTRACTOR WILL BE RESPONSIBLE FOR THE SETTING OUT OF THE WORKS.

CONTRACTOR IS TO ALLOW FOR ALL FIRE STOPPING THROUGH WALLS, CEILINGS AND FLOORS.

THE ELECTRICAL INSTALLATION IS TO BE IN ACCORDANCE WITH THE CURRENT EDITION OF THE IEE REGULATIONS AND ALL CABLING TO BE LSF.

THE CONTRACTOR IS RESPONSIBLE FOR THE DETAILED SERVICES DESIGN INCLUDING LOADINGS, CABLE AND PIPEWORK ROUTES AND PIPEWORK / CABLE SIZING AND SPECIFICATION. ALL CABLE TRAY, MS CONDUIT AND OTHER SERVICES ARE TO BE EXPOSED BELOW SLAB/ CEILINGS.

ANY H&V PROPOSAL IS INDICATIVE ONLY AND THE SPECIALIST CONTRACTOR IS TO BE RESPONSIBLE FOR THE DETAIL DESIGN & ALL SWITCH/ SOCKET OUTLETS TO COMPLY WITH CLIENT'S STANDARD SPECIFICATION. ANY SOCKETS IN RETAIL AREA TO BE FINISHED BRUSHED STAINLESS STEEL.

NOTE - ALL EXISTING FIRE RESISTING ENCLOSURES TO SERVICE RISERS TO BE MAINTAINED OR MADE GOOD WHERE DISTURBED. NEW AND EXISTING CABLES, PIPES AND DUCTS PASSING THROUGH FIRE RESISTING CONSTRUCTION TO BE ADEQUATELY FIRE STOPPED. NEW AND EXISTING DUCTWORK PASSING THROUGH FIRE RESISTING CONSTRUCTION TO HAVE FIRE DAMPERS.

ANY WALL, CEILING LININGS TO BE TO EUROCLASS A (CLASS 0 EQUIVALENT).

CONTRACTOR AND SUPPLIERS OF SPECIALIST JOINERY/ EQUIPMENT TO ENSURE ALL TIMBER MATERIALS ARE TREATED WITH FIRE RETARDANT FINISH TO ACHIEVE CLASS 0 RATING. MDF TO BE ACHIEVE CLASS 0 RATED.

CONTRACTOR AND SUPPLIERS OF SPECIALIST EQUIPMENT TO PROVIDE FIRE RATING CERTIFICATES FOR ALL SPECIALIST LININGS AND LAMINATES TO BE USED FOR NWR APPROVAL.

ALL PAINTS TO BE WATER BASED

ALL DIMENSIONS TO BE CHECKED ON SITE PRIOR TO ANY MANUFACTURE OR CONSTRUCTION OF EQUIPMENT, FINISH, SIGNAGE ETC.

ALL DRAWINGS ARE SUBJECT TO LISTED BUILDING CONSENT. AXI TO BE NOTIFIED ON DESIGN CHANGES & AMENDMENTS TO ALLOW FOR DESIGN ALTERATIONS.

0 0.20 0.40 0.60 0.80 1.0m
Scale 1:20

0 20 40 60 80 100mm
Scale 1:2

4.01	22/07/24	ISSUED FOR INFORMATION (infill detail added to sit secondary glazing on.)	RH	ARB
4.00	22/04/24	ISSUED FOR INFORMATION (issued for information)	RH	ARB
REV	DATE	DESCRIPTION	DRAWN	CHECKED

A x I

ADDRESS : 4th FLOOR CALICO 53-55 MOSLEY STREET,
MANCHESTER, M2 3HQ
TELEPHONE : +44 (0)161 879 7357
EMAIL : www.axi.studio
COMPANY No : 11847325

xl b

PROJECT
TOOTAL BUILDINGS
BROADHURST HOUSE,
56 OXFORD ST MANCHESTER

DRAWING REFERENCE
PROPOSED SECOND FLOOR WINDOW
TYPE 6 GLAZING DETAILS

JOB REFERENCE	DRAWING SCALE	DATE	DRAWN	CHECKED
24-198	NTS @ A1	08/02/24	RH	ARB
DRAWING REFERENCE	STAGE	REV		
AX1 - 556	4	00		