
Scale 1:100
0 1000 2000 3000 4000 5000

EX GA BASED ON LAYOUT
E013826 BF 010 Rev -

SERVICES SHOWN IN BLACK TO BE RETAINED.
SERVICES SHOWN IN RED TO BE STRIPPED OUT & REMOVED

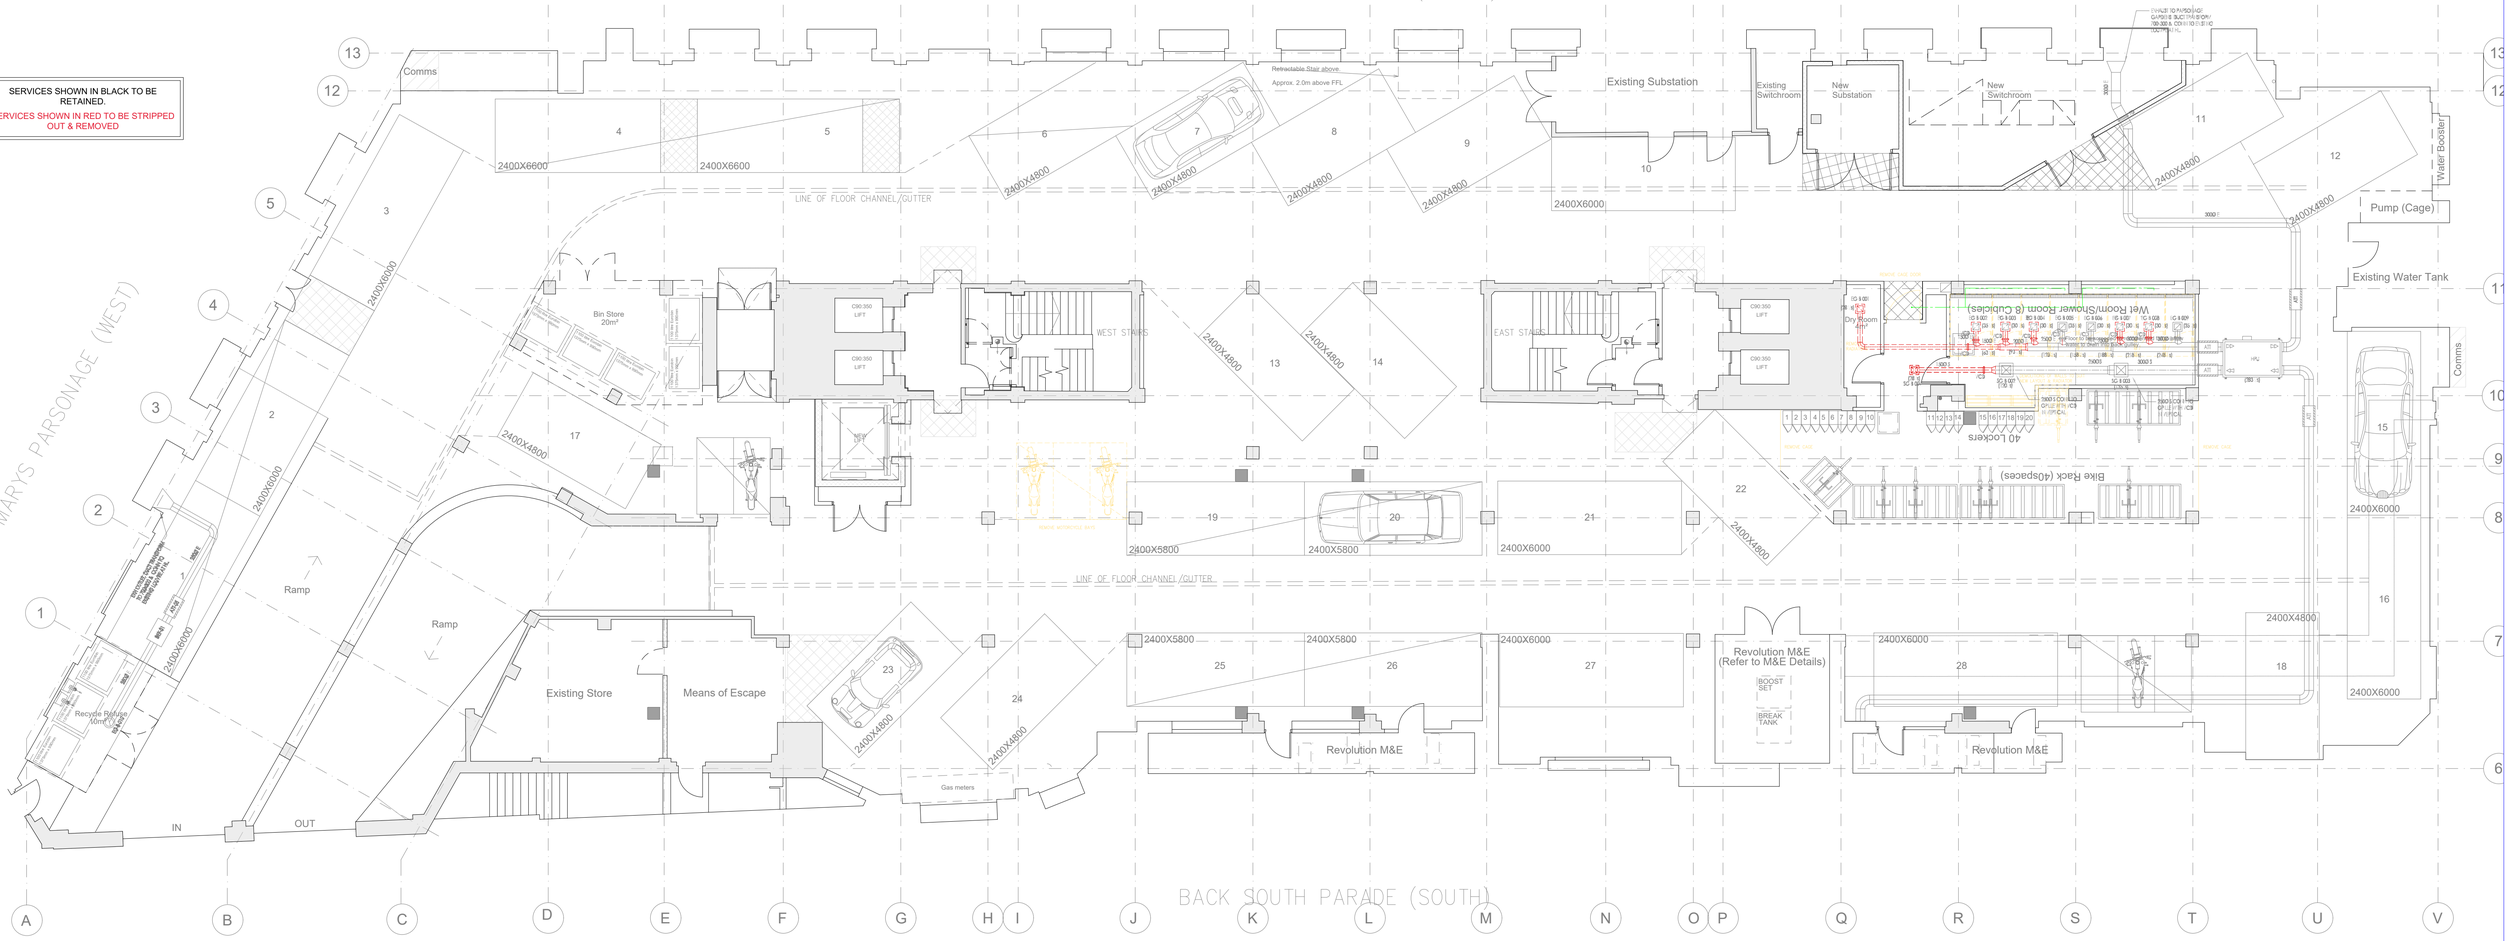

NOTES:

1. THIS DRAWING SHOULD BE READ IN CONJUNCTION WITH ALL CONSTRUCTION ISSUED PROJECT INFORMATION - DRAWINGS, REPORTS, SPECIFICATIONS & CONTRACTORS PROPOSAL PACK.
2. ALL DIMENSIONS TAKEN FROM THIS DRAWING SHOULD BE MEASURED & VERIFIED ON SITE PRIOR TO INSTALLATION.
3. ALL WORKS ARE TO BE UNDERTAKEN IN LINE WITH THE CURRENT M&E PROGRAMME OF WORKS.
4. ALL EQUIPMENT MUST BE INSTALLED IN LINE WITH THE MANUFACTURERS RECOMMENDATIONS.

P02	SECOND ISSUE	SG	10/01/25
P01	FIRST ISSUE	GD	29/11/24

CONTRACTORS PROPOSAL

DL PROJECT No C/24/4270

ARKWRIGHT HOUSE
MANCHESTER
M3 2LF

Claremont

TITLE
BASEMENT LEVEL
MECHANICAL STRIP-OUT

DL M&E BUILDING SERVICES LTD
King House, Stotts Park, James Street Westhoughton, Bolton, BL5 3QR
info@dl-bsl.co.uk
01942 842 507
dl-bsl.co.uk

THIS DRAWING IS THE PROPERTY OF DL M&E BUILDING SERVICES LIMITED AND MUST NOT BE COPIED OR REPRODUCED WITHOUT THE PERMISSION IN WRITING OF DL M&E BUILDING SERVICES LIMITED.
QMS ISO 9001 : 2015 REGISTERED

DRAWN	CAD	CHECKED
GD	GD	MJ

SCALE	DATE
1:100 @ A1	NOVEMBER 2024

DRAWING No	REV
244270-M-B1-2001	P02